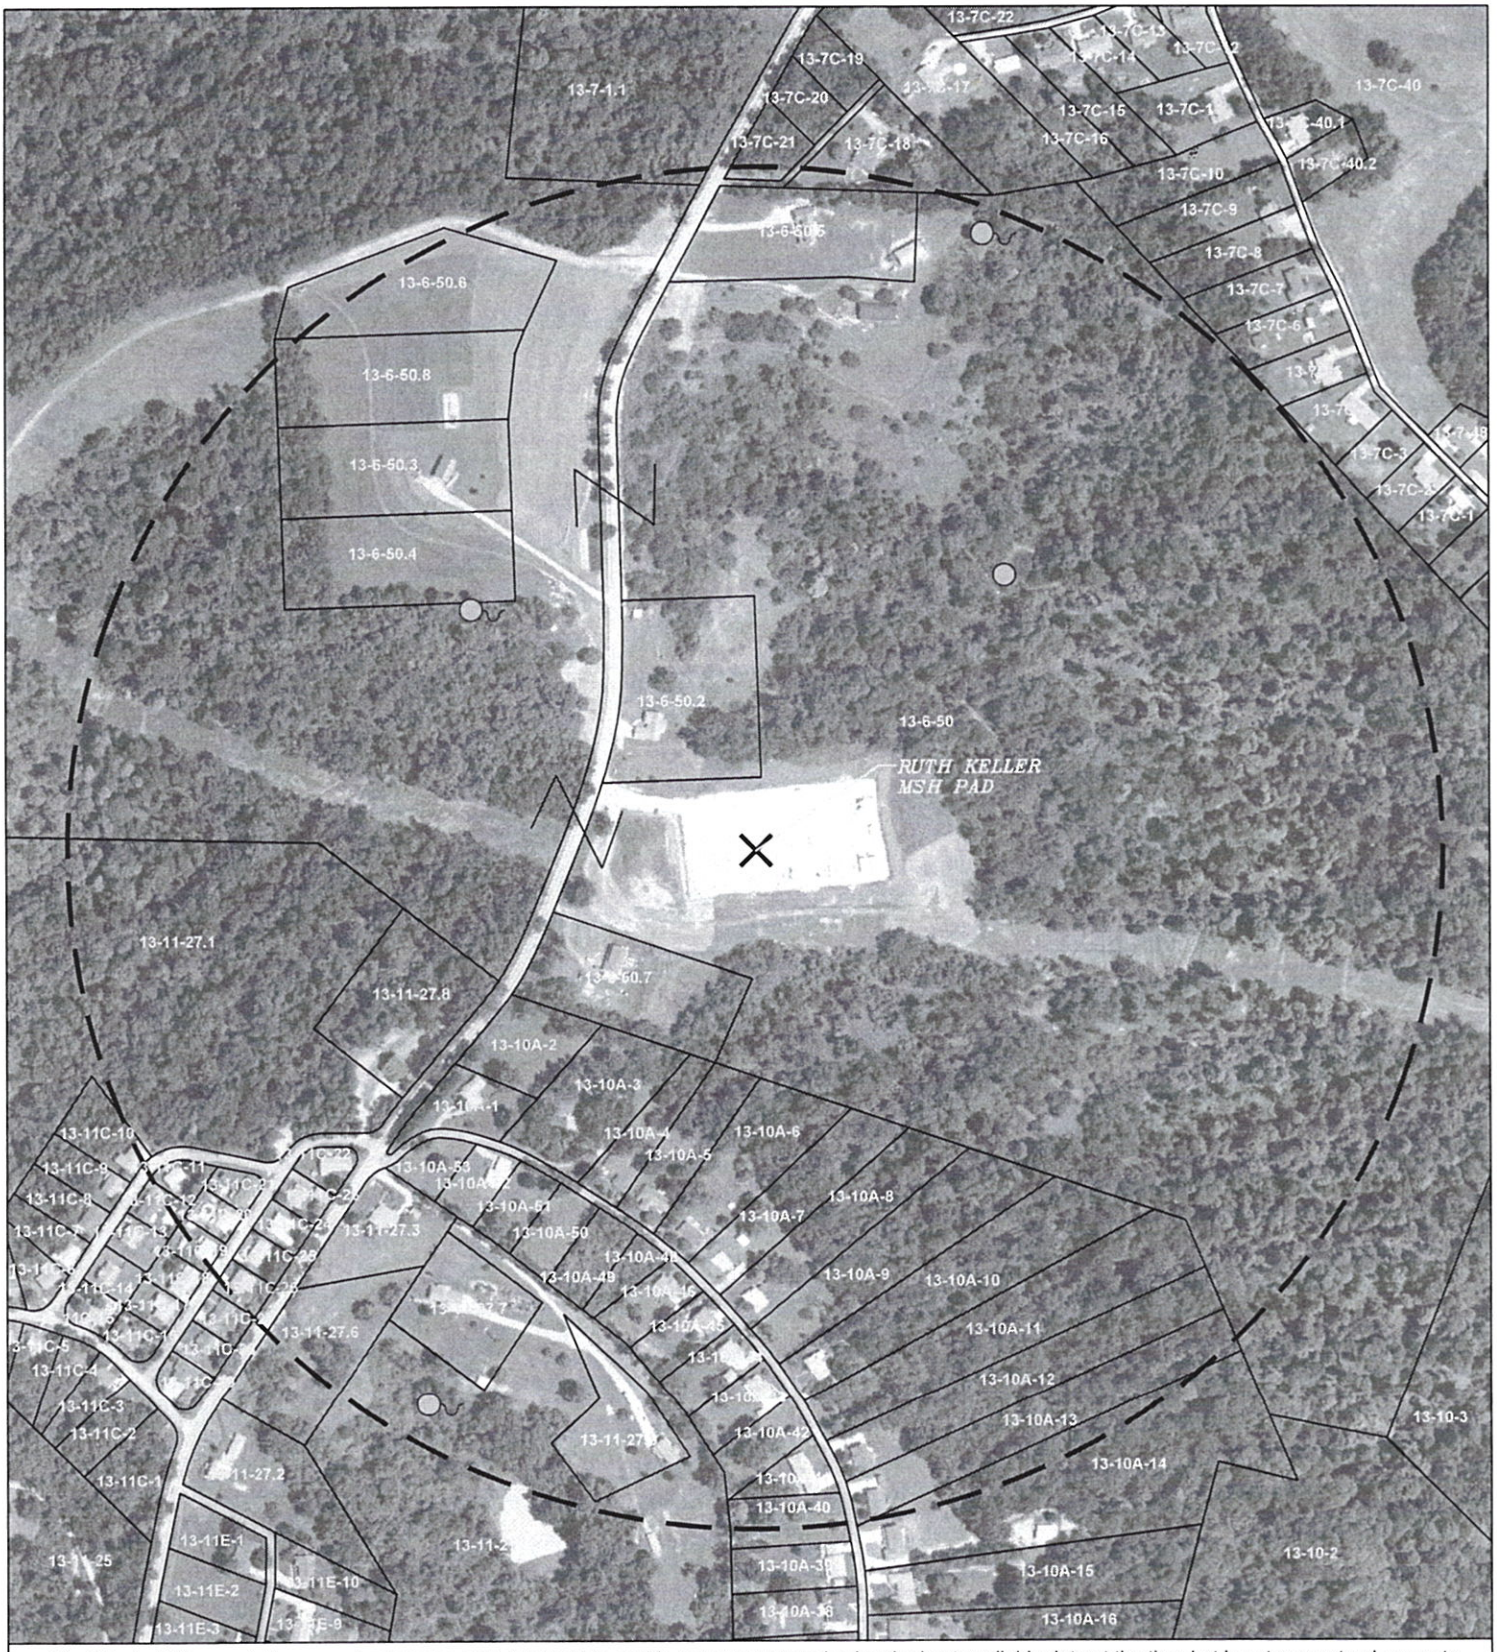


The intent of this map is for general reference only. Information on this map was created using the best available data at the time but is not guaranteed accurate.

Water Purveyor Map

Created By: Nick Mano
Date Exported: 5/20/2026

Spatial Reference
Name: NAD 1983 BLM Zone 17N Ft US

1500' BUFFER
SPRING
POND
WELL

WELL PAD: RUTH KELLER

COUNTY: MARSHALL

0 50' 100' 200'
Scale: 1" = 100'

09/18/2026

Latitude: 40°00'00" — SURFACE HOLE 8155'

Latitude: 40°05'00" — BOTTOM HOLE 9078'

SURFACE HOLE 5226'

BOTTOM HOLE 8659'


Longitude: 80°40'00"

JACKSON SURVEYING INC.
2413 EAST PIKE ST. # 112
Clarksburg, WV 26302
304-623-5851

SURFACE HOLE LOCATION (SHL):
UTM (NAD83, ZONE 17, METERS): NORTHING: 4,426,209.223 EASTING: 525,974.164
LANDING POINT (LPL):
UTM (NAD83, ZONE 17, METERS): NORTHING: 4,426,675.425 EASTING: 527,039.357
BOTTOM HOLE LOCATION (BHL):
UTM (NAD83, ZONE 17, METERS): NORTHING: 4,434,406.604 EASTING: 524,088.189


LINE	BEARING	DISTANCE	DESCRIPTION	MONUMENT
L1	S 71°29'48" W	468.04'	SHL TO LANDMARK	5/8" REBAR FOUND
L2	N 31°44'31" W	594.28	SHL TO LANDMARK	5/8" REBAR FOUND
LINE	**BEARING**	**DISTANCE**	**CURVE LENGTH**	**DESCRIPTION**
L3	N 66°21'45" E	3814.78'	4,272.91'	SHL TO LPL


GRID NORTH
UTM, NAD83 DATUM, ZONE 17, US FT

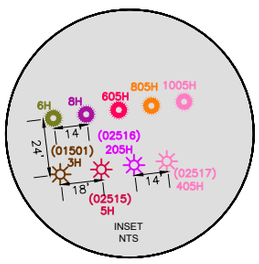

SHL

BHL

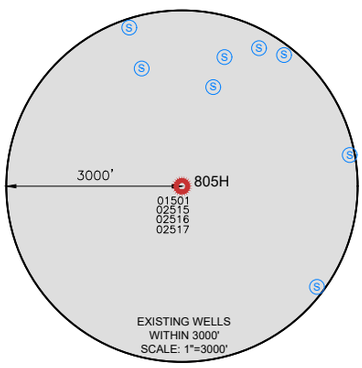

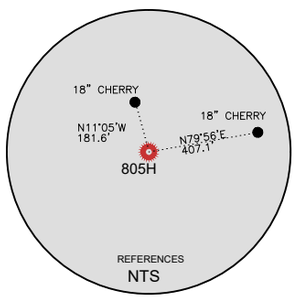

Longitude: 80°45'00"

WELL RESTRICTIONS

1. THERE ARE TWO OCCUPIED DWELLINGS > 2500 SQ FT. WITHIN 625 FEET OF CENTER OF PAD.
2. NO AGRICULTURE BUILDINGS > 2500 SQ FT. WITHIN 625 FEET OF CENTER OF PAD.
3. NO WATER WELLS OR DEVELOPED SPRINGS ARE WITHIN 250 FEET OF PROPOSED WELL.
4. NO PERENNIAL STREAMS, LAKES, PONDS, OR RESERVOIRS WITHIN 100 FEET OF THE LIMITS OF DISTURBANCE.
5. NO NATURALLY PRODUCING TROUT STREAM WITHIN 300 FEET OF LIMITS OF DISTURBANCE.
6. NO GROUND INTAKE OR PUBLIC WATER SUPPLY WITHIN 1000 FEET OF WELL PAD, LIMITS OF DISTURBANCE, E & S CONTROLS OR PUBLIC WATER SUPPLY.

NOTES ON SURVEY

1. SURFACE AND ROYALTY OWNER INFORMATION AND THEIR BOUNDARIES SHOWN HEREON WERE PLOTTED FROM DEEDS AND/OR TAX PARCEL MAPS PROVIDED BY CLIENT AND/OR FIELD LOCATIONS.
2. THIS PLAT DOES NOT REPRESENT A BOUNDARY SURVEY OF THE PARCELS SHOWN HEREON.
4. ALL INSETS ARE GRID NORTH UNLESS OTHERWISE DEPICTED.

I, THE UNDERSIGNED, HEREBY CERTIFY THAT THIS PLAT IS CORRECT TO THE BEST OF MY KNOWLEDGE AND BELIEF AND SHOWS ALL THE INFORMATION REQUIRED BY LAW AND REGULATIONS ISSUED AND PRESCRIBED BY THE DEPARTMENT OF ENVIRONMENTAL PROTECTION.

P.S. 708 David L Jackson

DAVID L JACKSON LICENSED NO. 708 STATE OF WEST VIRGINIA PROFESSIONAL SURVEYOR

2000 0 2000
GRAPHIC SCALE IN FEET

COMPANY: expand

(+) DENOTES LOCATION OF WELL ON UNITED STATES TOPOGRAPHIC MAPS

WVDEP
OFFICE OF OIL & GAS
601 57TH STREET
CHARLESTON, WV 25034

MINIMUM DEGREE OF ACCURACY: 1/200

PROVEN SOURCE OF ELEVATION: SURVEY GRADE GPS (NAVD 88, US FT)

OPERATOR'S WELL #: RUTH KELLER MSH 805H

API WELL #: 47 (STATE) 051 (COUNTY) 02600 (PERMIT)

WELL TYPE: OIL ☐ WASTE DISPOSAL ☐ PRODUCTION ☒ DEEP ☐ GAS ☒ LIQUID INJECTION ☐ STORAGE ☐ SHALLOW ☒

WATERSHED: SHORT CREEK OHIO RIVER (HUC-10) ELEVATION: 1327.3'

DISTRICT: UNION COUNTY: MARSHALL QUADRANGLE: MOUNDSVILLE, WV

SURFACE OWNER: BRIAN J. KELLER & DAVID J. & ALICE M. COOK (TOD) ACREAGE: ±173.061

OIL & GAS ROYALTY OWNER: BRIAN J. KELLER & DAVID J. & ALICE M. COOK (TOD) ACREAGE: ±173.061

DRILL ☒ DRILL DEEPER ☐ REDRILL ☐ FRACTURE OR STIMULATE ☒ PLUG OFF OLD FORMATION ☐ PERFORATE NEW FORMATION ☐

CONVERT ☐ PLUG & ABANDON ☐ CLEAN OUT & REPLUG ☐ OTHER CHANGE ☐ (SPECIFY)

09/18/2026

TARGET FORMATION: MARCELLUS ESTIMATED DEPTH: 6,363 TVD 35,150 TMD

WELL OPERATOR: EXPAND OPERATING LLC
ADDRESS: 1300 FORT PIERPONT ROAD, SUITE 200
CITY: MORGANTOWN STATE: WV ZIP CODE: 26508

DESIGNATED AGENT: BRITTANY WOODY
ADDRESS: 1300 FORT PIERPONT ROAD, SUITE 200
CITY: MORGANTOWN STATE: WV ZIP CODE: 26508


LEGEND:
- PROPOSED SURFACE HOLE / BOTTOM HOLE
- EXISTING / PRODUCING WELLHEAD
- LPL LANDING POINT LOCATION
- (W) EXISTING WATER WELL
- (S) EXISTING SPRING
- SURVEYED BOUNDARY
- DRILLING UNIT
- LEASE BOUNDARY
- PROPOSED PATH

REVISIONS:	DATE: 06-04-2026
	DRAWN BY: N. MANO
	SCALE: 1" = 2000'
	DRAWING NO:
	WELL LOCATION PLAT

Z:\2026 BACKUPS\1-02-26 DJ\EXPAND\RUTH KELLER\RUTH KELLER MSH\WELL PLATS\805H\FINAL\RUTH KELLER 805H 6-04-26\RUTH KELLER MSH 805H 6-04-26.DWG
THURSDAY JUNE 04 2026 11:44AM

PROPERTY NUMBER 675966
PAD ID 3001156093

JACKSON SURVEYING
INC.
2413 EAST PIKE ST. # 112
Clarksburg, WV 26302
304-623-5851

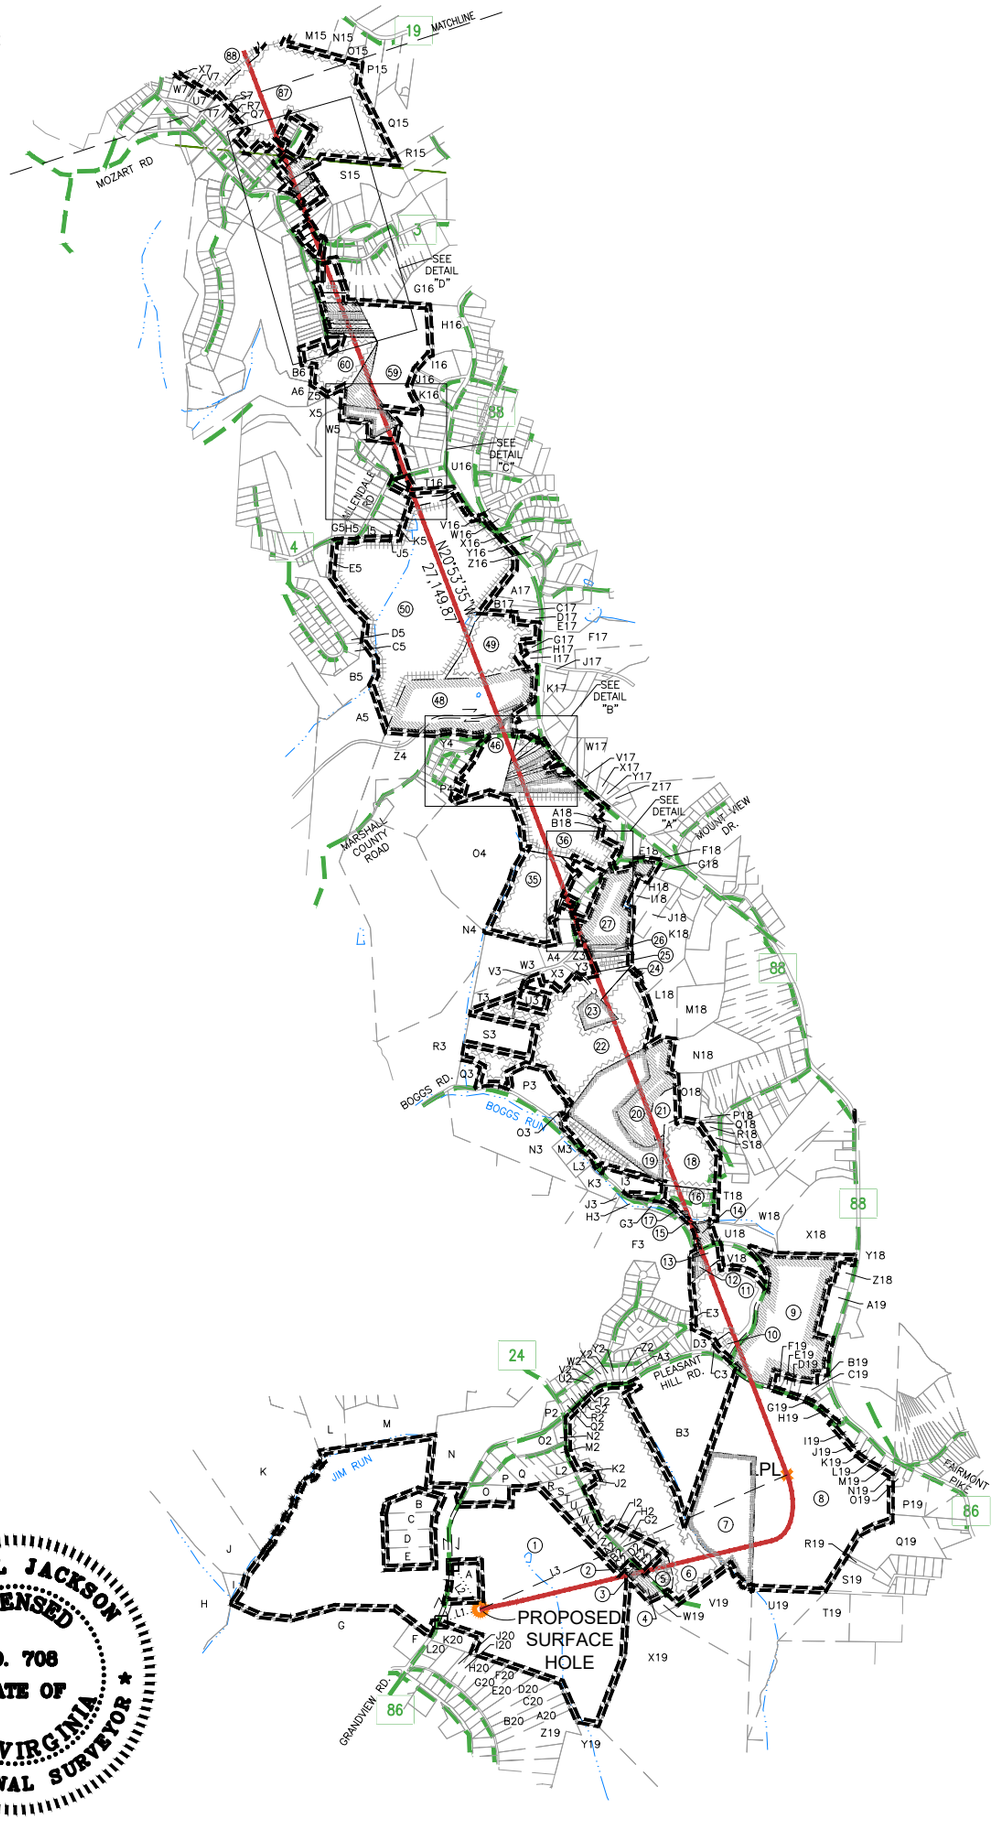

I, THE UNDERSIGNED, HEREBY CERTIFY THAT THIS PLAT IS CORRECT TO THE BEST OF MY KNOWLEDGE AND BELIEF AND SHOWS ALL THE INFORMATION REQUIRED BY LAW AND REGULATIONS ISSUED AND PRESCRIBED BY THE DEPARTMENT OF ENVIRONMENTAL PROTECTION.


P.S. 708 David L Jackson

09/18/2026

REVISIONS:	COMPANY: eXpand		
OPERATOR'S WELL #:	RUTH KELLER MSH 805H	API #: 47-051- 02600	DATE: 06-04-2026
DISTRICT: UNION	COUNTY: MARSHALL	STATE: WV	DRAWN BY: N. MANO SCALE: N/A DRAWING NO: WELL LOCATION PLAT 2

Z:\2026 BACKUPS\1-02-26 DJ\EXPAND\RUTH KELLER\RUTH KELLER MSH\WELL PLATS\805H\FINAL\RUTH KELLER 805H 6-04-26\RUTH KELLER MSH 805H 6-04-26.DWG
THURSDAY JUNE 04 2026 11:44AM

JACKSON SURVEYING
INC.
2413 EAST PIKE ST. # 112
Clarksburg, WV 26302
304-623-5851

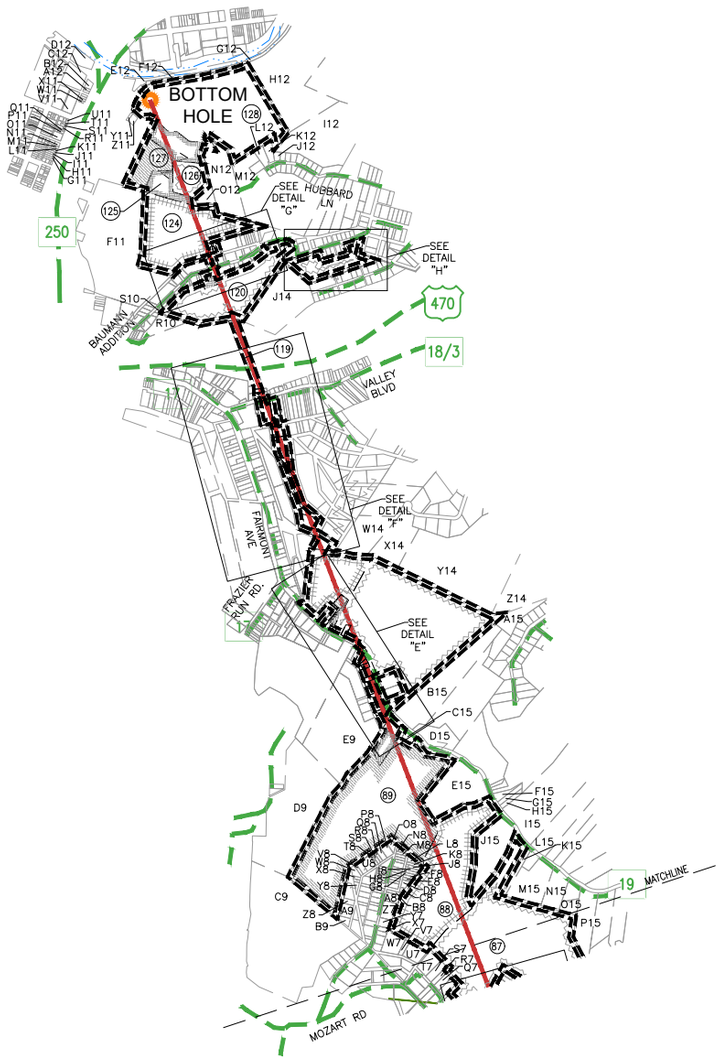

I, THE UNDERSIGNED, HEREBY CERTIFY THAT THIS PLAT IS CORRECT TO THE BEST OF MY KNOWLEDGE AND BELIEF AND SHOWS ALL THE INFORMATION REQUIRED BY LAW AND REGULATIONS ISSUED AND PRESCRIBED BY THE DEPARTMENT OF ENVIRONMENTAL PROTECTION.

P.S. 708 David L Jackson

DAVID L JACKSON LICENSED NO. 708 STATE OF WEST VIRGINIA PROFESSIONAL SURVEYOR


09/18/2026

REVISIONS:	COMPANY: eXpand		
OPERATOR'S WELL #:	RUTH KELLER MSH 805H	API #: 47-051- 02600	DATE: 06-04-2026
			DRAWN BY: N. MANO
DISTRICT: UNION	COUNTY: MARSHALL	STATE: WV	SCALE: N/A
			DRAWING NO: WELL LOCATION PLAT 3


Z:\2026 BACKUPS\1-02-26 DJ\EXPAND\RUTH KELLER\RUTH KELLER MSH\WELL PLATS\805H\FINAL\RUTH KELLER 805H 6-04-26\RUTH KELLER MSH 805H 6-04-26.DWG
THURSDAY JUNE 04 2026 11:45AM

JACKSON SURVEYING
INC.
2413 EAST PIKE ST. # 112
Clarksburg, WV 26302
304-623-5851


DETAIL "A"

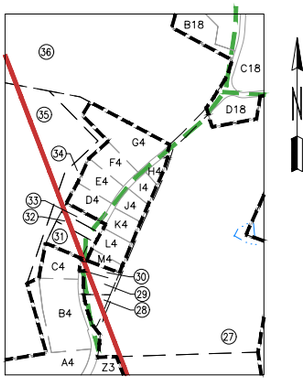


DETAIL "B"

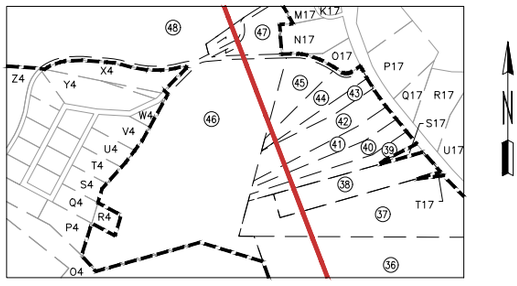


DETAIL "C"

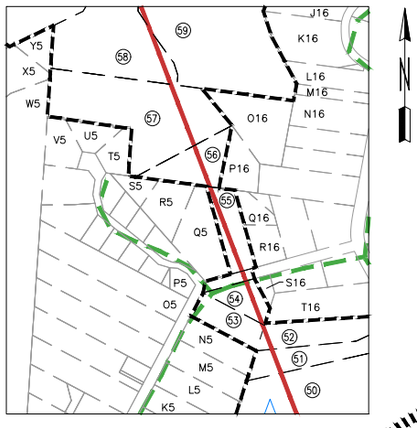


DETAIL "D"

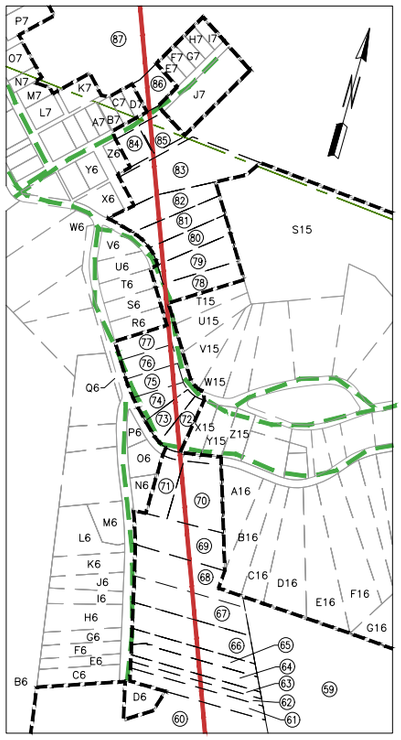

DETAIL "E"

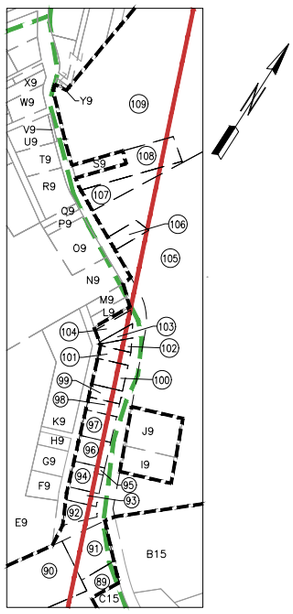

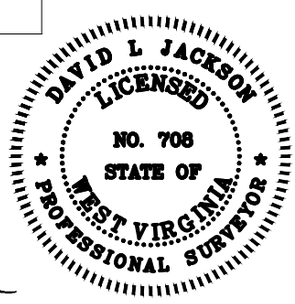

David L Jackson


09/18/2026

REVISIONS:	COMPANY: expand		
OPERATOR'S WELL #:	RUTH KELLER MSH 805H	API #: 47-051- 02600	DATE: 06-04-2026
DISTRICT: UNION	COUNTY: MARSHALL	STATE: WV	DRAWN BY: N. MANO SCALE: N/A DRAWING NO: WELL LOCATION PLAT 4


Z:\2026 BACKUPS\1-02-26 DJ\EXPAND\RUTH KELLER\RUTH KELLER MSH\WELL PLATS\805H\FINAL\RUTH KELLER 805H 6-04-26\RUTH KELLER MSH 805H 6-04-26.DWG
THURSDAY JUNE 04 2026 11:46AM

JACKSON SURVEYING
INC.
2413 EAST PIKE ST. # 112
Clarksburg, WV 26302
304-623-5851


DETAIL "F"

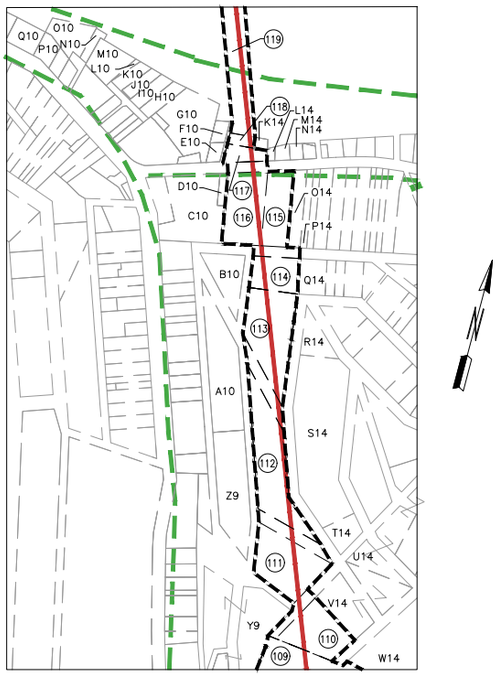


DETAIL "G"

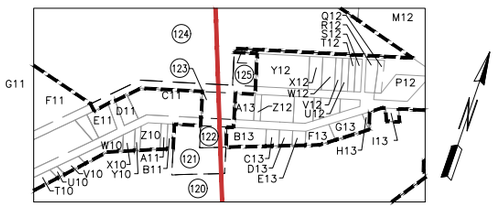

DETAIL "H"

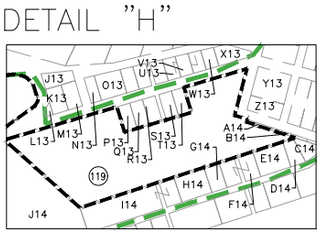

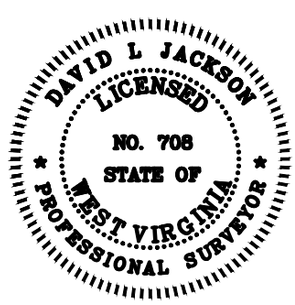

David L Jackson

09/18/2026

REVISIONS:	COMPANY: eXpand			
	OPERATOR'S WELL #:	RUTH KELLER MSH 805H	API #: 47-051- 02600	DATE: 06-04-2026
				DRAWN BY: N. MANO
	DISTRICT: UNION	COUNTY: MARSHALL	STATE: WV	SCALE: N/A
				DRAWING NO: WELL LOCATION PLAT 5

Z:\2026 BACKUPS\1-02-26 DJ\EXPAND\RUTH KELLER\RUTH KELLER MSH\WELL PLATS\805H\FINAL\RUTH KELLER 805H 6-04-26\RUTH KELLER MSH 805H 6-04-26.DWG
THURSDAY JUNE 04 2026 11:50AM

JACKSON SURVEYING
INC.
2413 EAST PIKE ST. # 112
Clarksburg, WV 26302
304-623-5851

	WELL BORE TRACTS	
TRACT	SURFACE OWNER (S) / ROYALTY OWNER (R)	TAX PARCEL
1	KELLER BRIAN J & COOK DAVID J & ALICE M ET AL (S/R)	13-6-50
TRACT	SURFACE OWNER (S)	TAX PARCEL
2	YOUNG CAROL L (S)	13-7-51
3	YOUNG CAROL L (S)	13-7-50
4	ALLEN RICHARD C ET UX (S)	13-7-52
5	JACKSON MICHELE D & DAVID L (S)	13-7-54
6	TUSKEY SHELLEY L & ROBERT K (S)	13-7-40
7	CALDWELL JANICE ANN EST - LIFE (S)	13-7-38
8	CALDWELL JANICE ANN EST - LIFE (S)	13-7-37
9	BRAUTIGAN FAMILY IRREVOCABLE TRUST (S)	13-7-3
10	LEMMON CHAD MICHAEL & MICHELLE M BRAUTIGAN (S)	13-7-2.2
11	SIMONS KAREN J - TOD (S)	13-7-2
12	ERAZMUS JOHN T III (S)	13-7-1.6
13	ERAZMUS JOHN T III (S)	13-7-1
14	O'BRIGHT CHARLES B (S)	13-4-49
15	O'BRIGHT CHARLES B (S)	13-4-50
16	TARR LORI J & JOHN D WHORTON (S)	13-4-53.4
17	ACKERMAN DEBORAH K (S)	13-4-53.5
18	TARR LORI J & JOHN D WHORTON (S)	13-4-53.1
19	DONDA JEFFREY J (S)	13-4-53
20	HODGEKISS MAURICE J - LIFE (S)	13-4-53.3
21	HODGEKISS MAURICE J - LIFE (S)	13-4-53.7
22	KEEDY KATHLEEN L (S)	13-4-59.9
23	HARTLE JAMES G & MELISSA C (S)	13-4-59.11
24	BRATTON DOUGLAS A & RENA M (S)	13-4-59.12
25	POLING AARON M & ANDREA C (S)	13-4-59.7
26	RICHARDS LORI A (S)	13-4-59.6
27	BLANKENSHIP CONRAD C JR ET UX - TOD (S)	13-4-59
28	YAHN EDMUND J JR ET UX (S)	13-4B-8
29	YAHN EDMUND J JR ET UX (S)	13-4B-7
30	YAHN EDMUND J JR ET UX (S)	13-4B-6
31	BERISFORD RHEA & JERRY - TOD (S)	13-4B-14
32	BERISFORD RHEA & JERRY - TOD (S)	13-4B-13.1
33	BERISFORD RHEA & JERRY - TOD (S)	13-4B-13
34	STIDD FAMILY TRUST (S)	13-4-59.10
35	STIDD FAMILY TRUST (S)	13-4-59.3
36	SCHULTZ JANET S ET VIR (S)	13-4-1
37	RAMSEY ROBERT W SR ET UX (S)	13-4E-11
38	SCHMITT STEPHEN P ET UX (S)	13-4E-9
39	STIPETICH JONATHAN M (S)	13-4E-7
40	STIPETICH JONATHAN M (S)	13-4E-6
41	STIPETICH JONATHAN M (S)	13-4E-5
42	MT OLIVET COM ASS'N (S)	13-4E-4
43	TAYLOR GARY W ET UX (S)	13-4E-3
44	TAYLOR GARY W ET UX (S)	13-4E-2
45	ALBERT JAMES RONALD ET UX (S)	13-4E-1
46	STEELE RONALD J ET UX (S)	13-5-19
47	APOSTOLON ANDREA E (S)	13-1-84
48	OHIO COUNTY COAL RESOURCES INC (S)	13-1-83
49	ALTMAN DOROTHY ANN EST (S)	13-1-80.1
50	REDD JON D & BREIANNE V (S)	13-1-79
51	HODGES JOSEPH H REV (S)	13-1-79.2
52	HODGES JOSEPH H REV (S)	13-1-79.3
53	HALL DAVID LEE ET UX (S)	13-1G-4
54	LAWHEAD KIMBER L ET UX (S)	13-1G-3
55	NICHOLS MARY ROSE & ROBERT P (S)	13-1G-21
56	FOX DOUGLAS H (S)	13-1G-39
57	RODKIN CAROLE (S)	13-1G-40
58	BURLITCH FRANCES ET AL (S)	13-1-33.1
59	ACQUISITION LLC (S)	13-1-33
60	BURLITCH FRANCES ET AL (S)	13-1F-30
61	YATES RUSSELL (S)	13-1F-31
62	BURSKEY JOSEPH JR (S)	13-1F-32
63	BURSKEY JOSEPH JR (S)	13-1F-33
64	BURSKEY JOSEPH JR (S)	13-1F-34
65	LOEW ALEESHA (S)	13-1F-35
66	ALVENDIA EDUARDO L & RACHEL G (S)	13-1F-36
67	ALVENDIA EDUARDO L & RACHEL G (S)	13-1F-37

TRACT	SURFACE OWNER (S)	TAX PARCEL
68	MCCLEARN ELLIOTT E JR ET UX (S)	13-1F-38
69	HAUGHT REBECCA A (S)	13-1F-39
70	CROWELL RYAN & AMBER LAWHORNE (S)	13-1F-15
71	MCLENDON DAWNELL LESCH (S)	13-1F-15.1
72	OLIVER MICHAEL C ET UX (S)	13-1E-47
73	COOLEY DONALD J (S)	13-1E-48
74	ELSWICK CAITLYN FRANCES & CHRYSSA ANN (S)	13-1E-49
75	MARCELLUS KIMBERLY (S)	13-1E-50
76	HORNER JOHN & ALLYSON KNIPPLE (S)	13-1E-51
77	KENT WILLIAM R ET UX (S)	13-1E-52
78	KING JACOB S (S)	13-1E-22
79	BAKER GENE RAY (S)	13-1E-21
80	JENKINS MARLA (S)	13-1E-20
81	VARGO LINETTE M (S)	13-1E-19
82	KOCIBAN LORA LEE - RIGHT TO OCCUPY (S)	13-1E-18
83	PROSTINAK NANCY LEE WHITE ET AL (S)	13-1E-17
84	KLEIN JOHN E (S)	13-1E-11
85	RICH INVESTMENTS GROUP LLC (S)	05-RE2-22
86	CHARLEY JILL HINES - TOD (S)	05-RE2-18
87	NOT ASSESSED- SNEDEKER FARMS (65.23 AC) (S)	
88	BURNS RONALD W & JOHN-BURNS SUSAN M (S)	05-RE2-30.1
89	GRALL RONALD EARL JR & K F (S)	05-RE2-5
90	GRALL RONALD EARL JR & K F (S)	05-RE2-3
91	GRALL RONALD EARL JR & K F (S)	05-RE2-3.1
92	HOLT WILLIAM J & PHYLLIS J-TOD (S)	05-RE2B-19
93	HOLT WILLIAM J & PHYLLIS J-TOD (S)	05-RE2B-18
94	HOLT WILLIAM J & PHYLLIS J-TOD (S)	05-RE2B-16
95	HOLT WILLIAM J & PHYLLIS J-TOD (S)	05-RE2B-16.1
96	HOLT WILLIAM J & PHYLLIS J-TOD (S)	05-RE2B-15
97	MCPHERSON JOSEPH G AND TONYA (S)	05-RE2B-11
98	MCPHERSON JOSEPH G (S)	05-RE2B-10
99	MCPHERSON JOSEPH G (S)	05-RE2B-9
100	STEIN PAULA A (S)	05-RE2B-8
101	HORBATAK MICHELLE (S)	05-RE2B-7
102	CAREY BETH ANN &RUSH MARY CATHARINE (S)	05-RE1P-113
103	CAREY BETH ANN &RUSH MARY CATHARINE (S)	05-RE1P-112
104	KARTANOWICZ EDNA M (S)	05-RE1P-111
105	LEMLEY LARRY D (S)	05-RE2-32
106	KARTANOWICZ EDNA MAE (S)	05-RE2-32.3
107	HANSON JESSE ALLEN (S)	05-RE1P-61.2
108	HANSON JESSE ALLEN (S)	05-RE1P-61.1
109	KARTANOWICZ EDNA MAE (S)	05-RE1P-60
110	COSTAIN I DOUGLAS & C M (S)	05-RE1P-52
111	ALTMAN WILLIAM E & D A (S)	05-RE1P-51
112	ALTMAN WILLIAM E (S)	05-RE1P-48
113	ALTMAN WILLIAM E & D A (S)	05-RE1K-145
114	H3 LLC (S)	05-RE1K-144
115	CONTI GARY WAYNE &SHARON L CONTI - TOD (S)	05-RE1K-119
116	OCONNELL YVONNE M (S)	05-RE1K-121
117	BONACCI BRIAN F (S)	05-RE1K-30
118	KOZUSNIK GEORGE T (S)	05-RE1K-31
119	WV DEPARTMENT OF TRANSPORTATION (S)	US Rt 470
120	SMITH RANDALL E (S)	01-RB1-2.3
121	RICE TERRANCE L & LORRAINE M RICE - TOD (S)	10-W73-136
122	RICE TERRANCE L & LORRAINE M RICE - TOD (S)	10-W73-135
123	VUCELICK SUMER & SZAFRAN CHANCE (S)	10-W66-150
124	DOBBS JULIE A AND DANIEL L (S)	10-W66-156
125	VOIGHT HENRY A; VOIGHT CONSTANTINE A (S)	10-W66-131
126	SBA PROPERTIES INC ATTN TAX DEPT - WV07503 (S)	10-W66-177
127	GATES GEO E JR C/O DILLON BRANDON (S)	10-W66-175
128	WHEELING NEWSPAPERS INC (S)	10-W59-482

09/18/2026

REVISIONS:

COMPANY: eXpand

OPERATOR'S WELL #:	RUTH KELLER MSH 805H	API #: 47-051- 02600	DATE: 06-04-2026
DISTRICT: UNION	COUNTY: MARSHALL	STATE: WV	DRAWN BY: N. MANO
			SCALE: N/A
			DRAWING NO: WELL LOCATION PLAT 6

Z:\2026 BACKUPS\1-02-26 DJ\EXPAND\RUTH KELLER\RUTH KELLER MSH\WELL PLATS\805H\FINAL\RUTH KELLER 805H 6-04-26\RUTH KELLER MSH 805H 6-04-26.DWG
THURSDAY JUNE 04 2026 11:50AM

JACKSON SURVEYING
INC.
2413 EAST PIKE ST. # 112
Clarksburg, WV 26302
304-623-5851

ADJOINING OWNERS TABLE		
TRACT	SURFACE OWNER	TAX PARCEL
A	KELLER WILLIAM J - TOD	13-6-50.2
B	BURKE ANDREA M & JAMES D	13-6-50.6
C	COOK DAVID J & ALICE - TOD	13-6-50.8
D	COOK STEVEN M & SHANNON R	13-6-50.3
E	COOK SUZANNE	13-6-50.4
F	DEFIBAUGH RONALD L	13-11-27.8
G	DEFIBAUGH RONALD L	13-11-27.1
H	LIPINSKI ERIC R & LORIE A	13-6-51
I	HAUGHT GEORGE ET UX	13-6-50.1
J	HAUGHT GEORGE ET UX	13-6-51.1
K	LONGWELL FRANK J & LORI A	13-6-49
L	O'NEAL CYNTHIA	13-6-45
M	HULL GAYLERD F & SHARON	13-6-23.11
N	CALDWELL CHRISTIAN A	13-7-1.1
O	KELLER BRIAN J & JANET	13-6-50.5
P	HECKMAN FLORA BELLE - TOD	13-7C-18
Q	VANNEST ALEX M & HOWARD ALLIE R	13-7C-17
R	GAMBLE CYNTHIA M	13-7C-10
S	HARBISON WALTER L	13-7C-9
T	HARBISON WALTER L EST	13-7C-8
U	RENZELLA PATRICIA R	13-7C-7
V	DEL RE MARVIN E ET UX	13-7C-6
W	GUMP MARTIN L	13-7C-5
X	PEACE NATHANIEL O & ELAINE M	13-7C-4
Y	PEACE NATHANIEL O & ELAINE M	13-7C-3
Z	NOVICK RYAN J & ALEXANDRA P	13-7C-2
A2	ELSON LINDA S & SAMUEL F	13-7C-1
B2	SEACHRIST MARGARET TURNER - TOD	13-7-44
C2	SEACHRIST MARGARET TURNER -TOD	13-7-45
D2	STAMPER LARRY J & PAULA JO - TOD	13-7-47
E2	FREELAND BYRON C & KATHRYN A - TOD	13-7-53
F2	SANTONAS JORDAN C & CLAIRE	13-7-49
G2	LEMMON CHRISTOPHER D & STACIE	13-7-46
H2	DUFFIELD CORY L & YVETTE C	13-7-42
I2	DUFFIELD CORY L & YVETTE C	13-7-48
J2	RIGBY RALPH V ET UX	13-7-40.2
K2	SMITH MARK S ET UX	13-7-40.1
L2	BONENBERGER J KEITH ET UX	13-7C-11
M2	HAUGHT CLIFTON R ET UX	13-7C-12
N2	GAMBLE AMY JEAN	13-7C-23
O2	GAMBLE REBECCA C EST	13-7C-22
P2	SCHERICH LEIGH ANN	13-7-1.4
Q2	HILL SANDRA K	13-7B-31
R2	COLE JEFFREY M	13-7B-30
S2	SARCOPSKI JOHN C & KAYLA	13-7B-29
T2	YOCUM TWILA E	13-7B-28
U2	J & N PARRIOTT LLC	13-7B-27
V2	FITZPATRICK SEAN M ET AL	13-7B-26
W2	FITZPATRICK SEAN M ET AL	13-7B-25
X2	FORD MATTHEW KYLE	13-7B-24
Y2	FORD MATTHEW KYLE	13-7B-23
Z2	VANDYNE JEFFREY WAYNE JR	13-7B-40
A3	DAILEY LORETTA D	13-7B-41
B3	AMRHEIN PAUL F II & PHYLLIS - TOD	13-7-39
C3	LEMMON CHAD M & MICHELLE B	13-7-2.3
D3	SIMONS KAREN J - TOD	13-7-2.1
E3	CONNER MICHAEL & CHASSITY	13-7B-65
F3	ERAZMUS JOHN T III	13-7-1.7
G3	ACKERMAN DEBORAH K	13-4-51
H3	SIMONS TONI L & WILLIAM S	13-4-52
I3	WARBLE STEVEN M SR	13-4-54.1
J3	O'BRIGHT CHARLES	13-4-53.6
K3	WARBLE STEVEN M SR	13-4-54
L3	WARBLE STEVEN M	13-4-55
M3	WARBLE STEVEN M	13-4-56
N3	WARBLE TRANSMISSION LLC	13-4-57
O3	WARBLE STEVEN M SR	13-4-57.1
P3	WARBLE STEVEN M SR	13-4-59.1

ADJOINING OWNERS TABLE		
TRACT	SURFACE OWNER	TAX PARCEL
Q3	WARBLE STEVEN M	13-4-58
R3	KUBANCIK SUZANNE M	13-5-22
S3	KEEDY KATHLEEN L	13-4-59.14
T3	BERNER MICHAEL A & CASSANDRA R	13-4-59.13
U3	MCLAUGHLIN DAVID & LAURA	13-4-59.16
V3	JUDITH A STIDD AS TRUSTEE OF STIDD FAMILY TRUST	P-O 13-4-59.13
W3	STIDD FAMILY TRUST	13-4-59.5
X3	ILOVAR DOUGLAS P & MICHELLE E	13-4-59.15
Y3	POLING AARON M & ANDREA C	13-4-59.8
Z3	RICHARDS LORI A	13-4-59.4
A4	POLING AARON	P-O 13-4-59.5
B4	ANDERSON SHARON L & NATHAN R EGGLESTON	13-4B-16
C4	SPIELVOGEL JO ANN	13-4B-15
D4	BERISFORD JERRY & RHEA - TOD	13-4B-12
E4	ROSE CAROL	13-4B-11
F4	KINNICK FAMILY TRUST	13-4B-10
G4	KINNICK FAMILY TRUST	13-4B-9
H4	HARKLESS DONALD B	13-4B-1
I4	HARKLESS DONALD B	13-4B-2
J4	TAYLOR JANE LYNN	13-4B-3
K4	TAYLOR JANE LYNN	13-4B-4
L4	UHLLY MICHAEL L ET UX	13-4B-5
M4	UHLLY MICHAEL L ET UX	13-4B-6.1
N4	SHUTLER ROBERT J & ANTOINETTE	13-5-21
O4	PARSONS DONNA KAY	13-5-20
P4	SCHAEFER DONALD W ET UX	13-5C-17
Q4	ALTMEYER DAWN M	13-5C-16
R4	ALTMEYER DAWN M	13-5C-21
S4	GILMORE JUSTIN A & MELINDA R	13-5C-15
T4	QUINN JOANNE - TOD	13-5C-14
U4	WOJCICKI SANDRA LEE EST	13-5C-13
V4	SHEPPARD PAUL	13-5C-12
W4	STEELE RONALD JAY & JOANNE ELLEN	13-5C-11
X4	GRIFFITH RAEGYN C	13-5C-18
Y4	MERINAR MILLIE JO	13-5C-20
Z4	SHUTLER ROBERT J III & ANTIONETTE	13-5-15.1
A5	OHIO COUNTY COAL RESOURCES INC	13-5-14.1
B5	MARSHALL CO SEWERAGE DIST	13-1J-51
C5	HELMAN TAMMY	13-1J-13
D5	GOODWIN DAVID E & CHRISTINE V TRAVIS	13-1J-12
E5	PETTIT STEPHEN K & ELIZABETH A	13-1-78
F5	MARSH ROBERT A - LIFE	13-1-79.1
G5	MARSH ROBERT A - LIFE	13-1G-12
H5	YUNCKE JAMES - TOD	13-1G-11
I5	WESOLOWSKI JOHN J ET UX	13-1G-10
J5	YUNCKE THOMAS J ET UX	13-1G-9
K5	YUNCKE MARK & JOLIE	13-1G-8
L5	FONNER JAMES R & CHERYL L	13-1G-7
M5	PEGG JAMES TODD	13-1G-6
N5	VAN SCYOC CLIFFORD F & DENISE	13-1G-5
O5	GESSLER THOMAS L & KATHLEEN A	13-1G-18
P5	VISNICK GLORIA L	13-1G-19.1
Q5	DIDRIKSEN ELIZABETH HAZELWOOD	13-1G-20
R5	EBBERT COREY M & STEPHANIE N	13-1G-20.2
S5	FOX DOUGLAS H & ROBIN L	13-1G-20.1
T5	POCKL RICHARD J & LYNN E	13-1G-19.13
U5	HERCHUCK SHARON L	13-1G-19.12
V5	HERCHUCK SHARON L	13-1G-19
W5	MARSH EDWARD C & MARGARET V	13-1-34
X5	OHIO COUNTY COAL RESOURCES INC	13-1-34.1
Y5	BURLITCH FRANCES ET AL	13-1-34.2
Z5	OHIO COUNTY COAL RESOURCES INC	13-1F-30.2
A6	OHIO COUNTY COAL RESOURCES INC	13-1-14.1
B6	OHIO COUNTY COAL RESOURCES INC	13-1-14.2
C6	THOMAS BRIAN L & ROBIN MURPHY	13-1F-29
D6	BURLITCH DONALD L ET UX	13-1F-30.1
E6	SUTTON LANCE H ET UX	13-1F-28
F6	TALKOWSKI ALEX	13-1F-27
G6	GILES ROBERT W & CAROL SUE - TOD	13-1F-26
H6	PAYNE BRYAN A ET UX	13-1F-25

*Highlighted Parcels may be impacted during drilled.

09/18/2026

REVISIONS:	COMPANY: expand			
	OPERATOR'S WELL #: RUTH KELLER MSH 805H		API #: 47-051- 02600	DATE: 06-04-2026
	DISTRICT: UNION	COUNTY: MARSHALL	STATE: WV	DRAWN BY: N. MANO
				SCALE: N/A
				DRAWING NO: WELL LOCATION PLAT 7

Z:\2026 BACKUPS\1-02-26 DJ\EXPAND\RUTH KELLER\RUTH KELLER MSH\WELL PLATS\805H\FINAL\RUTH KELLER 805H 6-04-26\RUTH KELLER MSH 805H 6-04-26.DWG
THURSDAY JUNE 04 2026 11:51AM

JACKSON SURVEYING
INC.
2413 EAST PIKE ST. # 112
Clarksburg, WV 26302
304-623-5851

ADJOINING OWNERS TABLE		
TRACT	SURFACE OWNER	TAX PARCEL
I6	MIKLAS MATTHEW F & RHONDA	13-1F-25.1
J6	DUNN ROBERT CURTIS ET UX	13-1F-24
K6	GLENZ BRIAN J	13-1F-23
L6	COPPA ANDREA N	13-1F-22
M6	GRIFFITH KODY T & ANDREA N	13-1F-22.1
N6	GREEN MARTHA J	13-1F-16
O6	CALLEJAS MAURICIO NAVA	13-1F-17
P6	PARKER CRAIG W	13-1F-18
Q6	MILLER IRENE D EST	13-1E-64
R6	BERRY JOHN F III	13-1E-53
S6	LARUE WILLIAM R & LAURA L	13-1E-54
T6	SANER JILL MARIE	13-1E-55
U6	EBERHART JOHN J & KAYLA D RICKRODE-EBERHART	13-1E-56
V6	EBERHART JOHN J & KAYLA D	13-1E-57
W6	LOY CHARLES G JR ET UX	13-1E-60
X6	KOCIBAN LORA LEE - RIGHT TO OCCUPY	13-1E-16
Y6	MOSKAL RONALD	13-1E-13
Z6	WRIGHT MICHELLE L	13-1E-12
A7	MCDANIEL CHARLES P & JENNIFER L	13-1E-10
B7	HICKS DONNA LU	05-RE2-20
C7	HICKS DONNA LU	05-RE2-20.1
D7	PELLEY VICTORIA S	05-RE2-19
E7	TOMLINSON JANET A & RALPH W	05-RE2-17
F7	TOMLINSON JANET A & RALPH W	05-RE2-16
G7	BLAZIER WILLIAM F	05-RE2-15
H7	BLAZIER WILLIAM F - TOD	05-RE2-14
I7	BLAZIER WILLIAM F -TOD	05-RE2-21
J7	BLAZIER JAMES A & LISA	05-RE2-29
K7	BRYAN CASEY L & OLIVER JACQUELINE S	13-1E-6.1
L7	BRYAN CASEY L & OLIVER JACQUELINE S	13-1E-6
M7	BRYAN CASEY L & JACQUELINE S	13-1E-6.2
N7	LUTZ SARA M & BRIAN C	05-RE2-24.1
O7	HICKS DONNA LU	05-RE2-24
P7	INTERRANTE CHRISTOPHER ROSS	05-RE2-25
Q7	VARNER JULIE	05-RE2-26
R7	SHEPHERD MELISSA B	05-RE2-27.1
S7	SHEPHERD MELISSA B	05-RE2-27
T7	YENSEN CARL E & HELEN V - TOD	05-RE2-28
U7	THOMPSON RICKI JO	05-RE2F-112.2
V7	DOWLER WYLIE K & LINDA A - TOD	05-RE2F-112
W7	MIRICH PETER P	05-RE2F-112.1
X7	BRUNO DALE R & DIANE L	05-RE2F-109.1
Y7	MACNEALY KAREN & DIANE LYNN BRUNO	05-RE2F-109.4
Z7	EISENHAUER BARBARA F - TOD	05-RE2F-109
A8	COLLINS ASHLEY	05-RE2F-109.2
B8	BEAVER JEREMIAH E & COURTNEY N	05-RE2F-108
C8	PELUCHETTE AMBER J & SHELDON CLAYTON R	05-RE2F-107
D8	PELUCHETTE AMBER & SHELDON CLAYTON R	05-RE2F-106
E8	BEAVER WILLIAM E	05-RE2F-105
F8	BEAVER WILLIAM E	05-RE2F-104
G8	BEAVER WILLIAM E	05-RE2F-103
H8	PARSONS CHRISTOPHER	05-RE2F-102
I8	PARSONS CHRISTOPHER	05-RE2F-101
J8	PARSONS CHRISTOPHER	05-RE2F-78
K7	BEAVER EDWARD	05-RE2F-99
L7	LITTLE WILLIAM R; ET AL	05-RE2F-98
M8	BEAVER EDWARD L	05-RE2F-90
N8	BEAVER EDWARD L	05-RE2F-89
O8	DAYTON WILLIAM R (LE); BENNETT CHYANNE & JEREMY	05-RE2F-88
P8	PELUCHETTE AMBER & CLAYTON R SHELDON	05-RE2F-87
Q8	SHELDON LILA J - TOD	05-RE2F-86
R8	SHELDON LILA J - TOD	05-RE2F-85
S8	SHELDON LILA J - TOD	05-RE2F-84
T8	SHELDON LILA J - TOD	05-RE2F-62
U8	SHELDON LILA J - TOD	05-RE2F-81
V8	SHELDON LILA J - TOD	05-RE2F-77
W8	SHELDON LILA J - TOD	05-RE2F-76
X8	MITCHAM JACK	05-RE2F-75
Y8	MCFADDEN TAMMY L ET AL	05-RE2F-72
Z8	MCFADDEN TAMMY L ET AL	05-RE2F-71

ADJOINING OWNERS TABLE		
TRACT	SURFACE OWNER	TAX PARCEL
A9	MCFADDEN TAMMY L ET AL	05-RE2F-71.1
B9	PELUCHETTE AMBER; SHELDON CLAYTON R	05-RE2F-69
C9	RICHARDSON MYRAN Q	05-RE2-7
D9	CHAMPION KAREN K	05-RE2-6
E9	HOLT WILLIAM J & PHYLLIS J-TOD	05-RE2B-3
F9	HOLT WILLIAM J & PHYLLIS J-TOD	05-RE2B-4.2
G9	HOLT WILLIAM J & PHYLLIS J-TOD	05-RE2B-4.1
H9	HOLT WILLIAM J & PHYLLIS J-TOD	05-RE2B-5
I9	WOODS MARSHA & WOODS TINA	05-RE2-32.2
J9	MCPHERSON JOSEPH G & TONYA	05-RE2-32.1
K9	STEIN PAULA A	05-RE2B-4
L9	WEST MARIE ELAINA	05-RE1P-110
M9	DAVIDSON BERNARD G JR & DAWN N	05-RE1P-109
N9	RADDISH JOSHUA R	05-RE2-1
O9	MOORE JAMES F SR & M M	05-RE1P-108
P9	GEBHARD JASON	05-RE1P-107
Q9	GEBHARD JASON	05-RE1P-106
R9	MCCARDLE MICAH S	05-RE1P-105
S9	HANSON JESSE ALLEN	05-RE1P-61
T9	WALLACE BRIAN K	05-RE1P-104
U9	PETROCK SCOTT A & CIERA N	05-RE1P-101
V9	PETROCK SCOTT A & CIERA N	05-RE1P-114
W9	LAUGHLIN JANE ELLEN	05-RE1P-100
X9	ULLOM DAVID A & C S	05-RE1P-98
Y9	ALTMAN WILLIAM E & D A	05-RE1P-53
Z9	ALTMAN WILLIAM E & D A	05-RE1P-47
A10	ALTMAN WILLIAM E & D A	05-RE1K-142
B10	ALTMAN WILLIAM E & D A	05-RE1K-143
C10	VALLEY BOULEVARD PROPERTIES LLC	05-RE1K-123.1
D10	MINZLER ANITA L	05-RE1K-122
E10	BEALL LISA M; WERNER ERIC J	05-RE1K-29
F10	EDGELL JASON R	05-RE1K-28
G10	HOPE UNITED METHODIST CHURCH TRUSTEES	05-RE1K-24.2
H10	COLLINS MELLONIEE L	10-W73-171
I10	PLATT WILLIAM H & TRACEY L	10-W73-170
J10	CONTI HERMAN E JR & R	10-W73-169
K10	CORBETT SRINAMA	10-W73-168
L10	CORBETT SRINAMA	10-W73-168.1
M10	SMALL LAND HOLDINGS CO OF WV LLC	10-W73-167
N10	BRAUN PAUL R (LE); TAMMY COFFIELD	10-W73-182
O10	LETZELTER JOSEPH E	10-W73-167.1
P10	HLAD INC	10-W73-182.1
Q10	HLAD DOUGLAS M	10-W73-187
R10	MIKLAS GERALD M & J A	10-W73-150
S10	SHELLER DONALD L JR; SHELLER BILYNDA M	10-W73-146
T10	SHELLER DONALD L JR; SHELLER BILYNDA M	10-W73-145
U10	SHELLER DONALD L JR; SHELLER BILYNDA M	10-W73-144
V10	SHELLER DONALD L JR	10-W73-143
W10	ROGERSON WILLIAM L - TOD	10-W73-142
X10	TLT PROPERTIES LLC	10-W73-141
Y10	SNYDER ANTHONY W & COLLEEN G FRAZIER	10-W73-140
Z10	OTTO ROBERT	10-W73-139
A11	OTTO ROBERT	10-W73-138
B11	RICE TERRANCE L & LORRAINE M RICE - TOD	10-W73-137
C11	SMALL LAND HOLDING CO OF WV	10-W73-132
D11	DOBBS JULIE; DOBBS DANIEL	10-W73-131
E11	RICE LORRAINE M & TERRANCE L RICE - TOD	10-W73-130
F11	CARNEY WM A SR & JAMES W JR C/O STENBER MARGARET	10-W66-178
G11	BARRY MATTHEW S & VICKI S	10-W65-507
H11	BARRY CATHERINE M, ET AL	10-W65-508
I11	WHITE TED A	10-W65-509
J11	WHITE TED A	10-W65-510
K11	HENRY ROBBIE LINN & JENNIFER LYNN - TOD	10-W65-511
L11	FLADING STEVEN & KELSEY	10-W65-512
M11	LEVEL UP LLC	10-W65-513
N11	REYNOLDS CHARLES D	10-W65-515
O11	FRAGALE JILL A	10-W66-12
P11	VEMURI HOME & GARDEN LLC	10-W66-11
Q11	ADMINISTRATOR SMALL BUS ADMINS	10-W66-8
R11	DKADS II LLC	10-W66-7

*Highlighted Parcels may be impacted during drilled.

09/18/2026

REVISIONS:	COMPANY: expand			
	OPERATOR'S WELL #:	RUTH KELLER MSH 805H	API #: 47-051- 02600	DATE: 06-04-2026
				DRAWN BY: N. MANO
	DISTRICT: UNION	COUNTY: MARSHALL	STATE: WV	SCALE: N/A
				DRAWING NO: WELL LOCATION PLAT 8

Z:\2026 BACKUPS\1-02-26 DJ\EXPAND\RUTH KELLER\RUTH KELLER MSH\WELL PLATS\805H\FINAL\RUTH KELLER 805H 6-04-26\RUTH KELLER MSH 805H 6-04-26.DWG
THURSDAY JUNE 04 2026 11:51AM

JACKSON SURVEYING
INC.
2413 EAST PIKE ST. # 112
Clarksburg, WV 26302
304-623-5851

ADJOINING OWNERS TABLE		
TRACT	SURFACE OWNER	TAX PARCEL
S11	DKADS II LLC	10-W66-5
T11	DKADS II LLC	10-W66-4
U11	CITY OF WHEELING	10-W66-3
V11	WHEELING MUNICIPAL BUILDING COMMISSION	10-W59-432.1
W11	WHEELING MUNICIPAL BUILDING COMMISSION	10-W59-462
X11	WHEELING MUNICIPAL BUILDING COMMISSION	10-W59-461
Y11	HEDRICK SCOTT A; HEDRICK ROBERT L	10-W59-481
Z11	SCHROEDER MARY C & R J	10-W59-481.1
A12	WHEELING MUNICIPAL BUILDING COMMISSION	10-W59-457
B12	WHEELING MUNICIPAL BUILDING COMMISSION	10-W59-456
C12	WHEELING MUNICIPAL BUILDING COMMISSION	10-W59-431
D12	STEEL WORKS SERVICE CORP C/O FIRST CHOICE AMERICA FCU	10-W59-420
E12	WHEELING NEWSPAPERS INC	10-W59-482.1
F12	CITY OF WHEELING	10-W59-483
G12	CITY OF WHEELING	10-W37-65
H12	KELSAM PROPERTIES LLC	10-W59-482.3
I12	EDGE DONALD	10-W67-6
J12	ULLOM DAVID A JR	10-W66-158
K12	BURNS WILLIAM E	10-W66-157
L12	HOLLOWAY WALKER P JR	10-W66-156.1
M12	MCILVAIN WILLIAM S	10-W66-167.1
N12	STALEY WIRELESS LP	10-W66-176
O12	STALEY WIRELESS LP	10-W66-131.2
P12	METZ CHARLES D JR	10-W66-139.1
Q12	CROW TIMOTHY J	10-W66-179
R12	MALARSKI JOSEPH J & MALARSKI DELORES ESTATES	10-W66-139
S12	SMALL LAND HOLDINGS CO OF WV LLC	10-W66-138
T12	CROW TIMOTHY J	10-W66-137
U12	CROW TIMOTHY J	10-W66-136
V12	CONTRAGUERRO JAMES H EST C/O CONTRAGUERRO LINDA M EXRX	10-W66-135
W12	CONTRAGUERRO JAMES H EST C/O CONTRAGUERRO LINDA M EXRX	10-W66-134
X12	CARNEY MELISSA DAWN	10-W66-134.1
Y12	CARNEY MELISSA DAWN	10-W66-132
Z12	HENDRIX ELLEN GIFFEN ET AL	10-W66-147
A13	SMALL LAND HOLDING CO OF WV	10-W66-147.1
B13	RICE TERRANCE L & LORRAINE M RICE - TOD	10-W73-134
C13	SMALL LAND HOLDING CO OF WV	10-W73-133
D13	HUNTER ALVIN O	10-W66-151
E13	SMALL LAND HOLDING CO OF WV	10-W66-152
F13	TAYLOR LOGAN W & JANE R HALL	10-W66-153
G13	HALL WILLIAM F JR & DONNA D	10-W66-154
H13	WHITE DONNA K	10-W66-155
I13	SMALL LAND HOLDINGS CO	10-W66-155.1
J13	SHAY STEVEN A & SUSAN D	01-RB1J-34
K13	MCNINCH EDWARD F& LOIS G	01-RB1J-35
L13	HUNTER ALVIN O S/S 1979	01-RB1J-35.1
M13	NAMACK LESTER L & DEBRA L	01-RB1J-36
N13	LONG CHAD R & JILL	01-RB1J-33
O13	LONG ERIC PATRICK	01-RB1J-32
P13	HALL DARLENE K-SELLER; ARMSTRONG P S-BUYER	01-RB1J-37
Q13	HALL DARLENE K	01-RB1J-38
R13	GONOGLA AMBER PIKO & JASON L WENSEL	01-RB1J-39
S13	GONOGLA AMBER PIKO & JASON L WENSEL	01-RB1J-40
T13	GONOGLA AMBER PIKO & JASON L WENSEL	01-RB1J-41
U13	FORDYCE SAMANTHA	01-RB1J-28
V13	FORDYCE SAMANTHA	01-RB1J-27
W13	GUTSHALL DONALD AND LISA	01-RB1J-25.1
X13	GUTSHALL DONALD AND LISA	01-RB1J-25
Y13	SIKOLE VINCENT A AND BETH A	01-RB1J-42.1
Z13	SIKOLE VINCENT A & BETH A	01-RB1J-42
A14	BOARD OF COMM OHIO CO	01-RB1J-86
B14	BOARD OF COMM OHIO CO	01-RB1J-87
C14	WARD B G & K L	01-RB1J-67
D14	STACHURA MICHAEL J	01-RB1J-67.1
E14	GUMP THOMAS E JR	01-RB1J-68
F14	MICHAEL CHRIST FAMILY TRUST	01-RB1J-70
G14	GUMP THOMAS E JR	01-RB1J-71
H14	GUMP THOMAS E JR	01-RB1J-72
I14	GUMP THOMAS E JR	01-RB1J-74
J14	SMITH RANDALL E	01-RB1-2.4

ADJOINING OWNERS TABLE		
TRACT	SURFACE OWNER	TAX PARCEL
K14	EYESORE PROPERTIES LLC	05-RE1K-34.1
L14	SMALL LAND HOLDINGS CO LLC	05-RE1K-39.1
M14	SMALL LAND HOLDINGS CO LLC	05-RE1K-39
N14	CDC PROPERTIES LLC	05-RE1K-45
O14	BRADFORD LEO R SR & M M	05-RE1K-118
P14	BRADFORD LEO R SR & M M	05-RE1K-117
Q14	ALTMAN WILLIAM E & D A	05-RE1K-146
R14	ALTMAN WILLIAM E & D L	05-RE1K-169
S14	ALTMAN WILLIAM E & D A	05-RE1K-170
T14	ALTMAN WILLIAM E & D A	05-RE1P-49
U14	COSTAIN I DOUGLAS & C M	05-RE1R-6
V14	VEMURI HOME & GARDEN	05-RE1R-1
W14	GRECO RICK A & C A A	01-RB2A-12
X14	KHAN NASIR A & SHAISTA N	01-RB2A-11
Y14	WALMSLEY BRUCE G	01-RB2-1.18
Z14	COOK DANIEL P & CRYSTAL D	01-RB2-1.19
A15	BOGGS CAMDEN C & ADELINE R	01-RB2-1.5
B15	HUMES MICHAEL G - TOD	01-RB2-1.3
C15	LINDNER CHARLES PATRICK	05-RE2-5.1
D15	HUMES MICHAEL G - TOD	05-RE2-33
E15	BLAKE MARY	05-RE2-31
F15	STEVEY GEORGE J JR & KIMBERLY	05-RE2-36.1
G15	STEVEY GEORGE JR	05-RE2-36.3
H15	POMPEO JOSEPH D	05-RE2-36.2
I15	CHIDIAC BAKHOS	05-RE2-38
J15	HERCULES TAMMY L	05-RE2-30
K15	ARRUDA JARED ROSS	05-RE2-37
L15	BAKER RAYMOND E	05-RE2-39
M15	MENCER KIMBERLY SUE	05-RE2-41
N15	GRAMLICH KATHLEEN & JOHN W JR	05-RE2-42
O15	MCPHERSON JOSEPH GREGORY	05-RE2-44
P15	SCOTT JOHN M AND PATRICIA ANN	05-RE2-45
Q15	GHAPHERY DAVID A & KIMBERLY	05-RE2-51.2
R15	GHAPHERY DAVID A & KIMBERLY	05-RE2-51.5
S15	HOUCK RICHARD CHARLES & MARISA ANN	13-1E-32
T15	GESSLER FRANK	13-1E-23
U15	PREZKOP ROBERT J ET UX	13-1E-24
V15	GILLIS JEFFREY	13-1E-25
W15	MYERS RONALD J & AIMEE VITALE	13-1E-26
X15	OLIVER MICHAEL C ET UX	13-1E-46
Y15	OLIVER MICHAEL C ET UX	13-1E-45
Z15	NOLAN EDWARD S	13-1E-44
A16	CROWELL RYAN & AMBER LAWHORNE	13-1F-14
B16	MARTIN JAMES D III	13-1F-12.1
C16	MARTIN JAMES D III	13-1F-12
D16	WHITE KATHLEEN M	13-1F-11
E16	WHITE KATHLEEN M	13-1F-10
F16	TURNER STEPHANIE JEAN	13-1F-9
G16	MT OLIVE CEMETARY	13-1-32
H16	CLAUSELL DARRYL ETAL	13-1-33.2
I16	ARRITT SHARON R	13-1-33.3
J16	CHAYKOWSKY JOHN E ET UX	13-1G-43
K16	RAFA GREG L & LAURA E	13-1G-42
L16	MOSES AARON	13-1G-30
M16	MOSES AARON	13-1G-29
N16	PROGER EDITH M - TOD	13-1G-28
O16	MOSES AARON G & GARY JAMES	13-1G-38
P16	MOSES AARON G & GARY JAMES	13-1G-37
Q16	MOSES AARON G & GARY JAMES	13-1G-22.2
R16	MCKITRICK DONALD L & JUDITH E	13-1G-22
S16	EVANS KEVIN W	13-1G-3.1
T16	HODGES JOSEPH H REV	13-1-79.4
U16	SWINT JOHN J THE MOST REV	13-2-46
V16	PERRY JASON T	13-2C-17
W16	BLACKMORE ORVILLE A JR ET UX	13-2B-1
X16	FONNER RUSSELL L	13-2B-47
Y16	KENT BRIAN JOSEPH & JENNIFER SUE KLOSS	13-2B-66
Z16	KENT BRIAN JOSEPH & JENNIFER SUE KLOSS	13-2B-69
A17	BLATTNER MARY ANN	13-2-44.8
B17	MARZEC ANDREW M & JESSICA A	13-2-44.9

*Highlighted Parcels may be impacted during drilled.

09/18/2026

REVISIONS:

COMPANY: eXpand

OPERATOR'S WELL #:	RUTH KELLER MSH 805H	API #: 47-051- 02600	DATE: 06-04-2026
DISTRICT: UNION	COUNTY: MARSHALL	STATE: WV	DRAWN BY: N. MANO SCALE: N/A DRAWING NO: WELL LOCATION PLAT 9

Z:\2026 BACKUPS\1-02-26 DJ\EXPAND\RUTH KELLER\RUTH KELLER MSH\WELL PLATS\805H\FINAL\RUTH KELLER 805H 6-04-26\RUTH KELLER MSH 805H 6-04-26.DWG
THURSDAY JUNE 04 2026 11:52AM

JACKSON SURVEYING
INC.
2413 EAST PIKE ST. # 112
Clarksburg, WV 26302
304-623-5851

ADJOINING OWNERS TABLE		
TRACT	SURFACE OWNER	TAX PARCEL
C17	MARZEC ANDREW M & JESSICA A	13-2-44.1
D17	BROWN JOSHUA L	13-1-80
E17	ST MYERS ROBERT C & ROSE ANNA - LIFE	13-2-63.5
F17	YEAGER HEIKKI & TRISHA JO	13-2-53
G17	CALLAHAN JANET L	13-1-81
H17	CALLAHAN JANET L	13-1-80.2
I17	CALLAHAN JANET L	13-1-82
J17	HANKET SYDNEY	13-2-54
K17	SOMERVILLE DOUGLAS R & ASHLEY E	13-2-56
L17	EDWARDS TRAVIS	13-1-85.2
M17	EDWARDS TRAVIS	13-1-85.1
N17	DSL PROPERTY LLC; VALLEY SUMMIT PROPERTIES LLC	13-1-85
O17	ZAVOLTA JACQUELINE	13-1-86
P17	GIVENS CARRIE ANN	13-2-57.3
Q17	LAUGHLIN JAMES A JR	13-2-57.1
R17	BOLES CHRISTOPHER D & STACIE L	13-2-58
S17	SCHMITT STEPHEN P ET UX	13-4E-8
T17	KALE CHARLES E & ERIN J	13-2-58.2
U17	SCHMITT STEPHEN P ET UX	13-4E-10
V17	BLACK LISA MARIE	13-2-58.1
W17	PARSONS PAUL H & HELEN R - RIGHT TO OCCUPY	13-2-59
X17	SMITH JOHNNIE L & JOYCE A	13-2-60
Y17	FUSCO EMILIE S	13-2-61
Z17	GOCKSTETTER CHRISTOPHER A & AMY L	13-4-2
A18	SHAW PAMELA J	13-4-1.1
B18	SHAW PAMELA J	13-4-1.2
C18	LESCH MARK L & SUSAN L JOSEPH	13-4-3
D18	SCHULTZ CHARLES L II & JANET	13-4-59.2
E18	LOPEZ PROPERTIES LLC	13-4-4
F18	LOPEZ PROPERTIES LLC	13-4-7
G18	LOPEZ ABIGAIL L	13-4-9.1
H18	LOPEZ ABIGAIL L	13-4-12.1
I18	TOWN & COUNTRY ANIMAL HOSP INC	13-4-8
J18	LOPEZ ABIGAIL L	13-4-12.2
K18	TOWN & COUNTRY ANIMAL HOSP INC	13-4-12
L18	HEWITT MICHAEL T JR & JESSICA I	13-4-13.6
M18	HILL MICHAEL W ET UX	13-4-13.5
N18	GUMP LOUIS M & ROBIN A	13-4-38
O18	HODGEKISS MAURICE J - LIFE	13-4-53.2
P18	HODGEKISS MAURICE J - LIFE	13-4-39.10
Q18	HODGEKISS MAURICE J - LIFE	13-4-39.2
R18	CARROLL NANCY L	13-4-39.3
S18	EVICK BRANDON P	13-4-39.4
T18	KURZ JOAN T	13-4-39.1
U18	HUDSON AARON M & BARBARA ANN	13-4-46
V18	TAYLOR RONALD K JR	13-7-1.3
W18	RINE PATRICK	13-4-45
X18	BRAUTIGAN FAMILY IRREVOCABLE TRUST	13-4-44
Y18	BOARD OF EDUCATION	13-7-17
Z18	ALLEN JOHN I	13-7-3.2
A19	CHURCH JESUS CH LATTER DAY STS	13-7-3.1
B19	CRIM CHRISTOPHER	13-7-8
C19	BRINKLEY MATTHEW N & SHILA M	13-7-6
D19	GARVIN VIRGINIA R	13-7-5
E19	MILLARD SCOTT M	13-7-4.1
F19	HUBBARD BRADLEY DANIEL	13-7-4
G19	BUTCH'S CORNER INC	13-7-9.1
H19	KAHLBAUGH DAVID W & DELORES J - TOD	13-7-37.1
I19	WEBB LOUETTA & JERRY W	13-7-10
J19	GORDER JAMES L & CONNIE L	13-7-11
K19	M E CHURCH	13-7-12
L19	PLEASANT HILL ME CHURCH TR	13-7-13.1
M19	BENWOOD ESTATES LLC	13-7-13
N19	ANTIOCH CEMETERY	13-7A-11
O19	ARCHEY RODD A	13-7A-12
P19	SHILLING KATHY S	13-7A-14
Q19	GAMBLE REBECCA C EST	13-7A-41
R19	RAMSER FAMILY IRREVOCABLE TR - RIGGS MELISSA	13-7A-34
S19	ARCHBOLD JAMES W ET UX	13-7A-33
T19	RAMSER FAMILY IRREVOCABLE TR - RIGGS MELISSA	13-7A-34

ADJOINING OWNERS TABLE		
TRACT	SURFACE OWNER	TAX PARCEL
U19	GAMBLE AMY JEAN	13-7-35
V19	GAMBLE REBECCA EST	13-7-36
W19	GAMBLE REBECCA C EST	13-7-43
X19	VARGO CINDY L ET AL	13-10-3
Y19	MARSHALL LAND LLC	13-10-2
Z19	MOOSMAN MATTHEW G	13-10A-14
A20	WARD DEREK J	13-10A-13
B20	HUNTER WILLIAM D & MARLENE - TOD	13-10A-12
C20	HILL PATRICIA J	13-10A-11
D20	HILL PATRICIA J	13-10A-10
E20	HILL PATRICIA J	13-10A-9
F20	HALL JUSTIN & MADELYN HOPKINS	13-10A-8
G20	HULL GAYLERD E	13-10A-7
H20	BRANNAN BRICIE GREER	13-10A-6
I20	MCCLURE DEVAN & LINDSEY CAIN	13-10A-5
J20	FECAT FAMILY TRUST	13-10A-4
K20	BRAUTIGAN RANDY & KAYLA	13-6-50.7
L20	HENDRICKSON WILMA C	13-10A-2

*Highlighted Parcels may be impacted during drilled.

09/18/2026

REVISIONS:	COMPANY: eXpand			
	OPERATOR'S WELL #:	RUTH KELLER MSH 805H	API #: 47-051- 02600	DATE: 06-04-2026
	DISTRICT: UNION	COUNTY: MARSHALL	STATE: WV	DRAWN BY: N. MANO SCALE: N/A DRAWING NO: WELL LOCATION PLAT 10

Z:\2026 BACKUPS\1-02-26 DJ\EXPAND\RUTH KELLER\RUTH KELLER MSH\WELL PLATS\805H\FINAL\RUTH KELLER 805H 6-04-26\RUTH KELLER MSH 805H 6-04-26.DWG
THURSDAY JUNE 04 2026 11:52AM