

The intent of this map is for general reference only. Information on this map was created using the best available data at the time but is not guaranteed accurate.

Water Purveyor Map

Created By: Nick Mano
Date Exported: 5/20/2026

Spatial Reference
Name: NAD 1983 BLM Zone 17N Ft US

1500' BUFFER
SPRING
POND
WELL

WELL PAD: RUTH KELLER

COUNTY: MARSHALL

0 50' 100' 200'

Scale: 1" = 100'

09/18/2026

Latitude: 40°00'00" — SURFACE HOLE 8,141'

Latitude: 40°05'00" — BOTTOM HOLE — 1,692'

SURFACE HOLE 5,225'

BOTTOM HOLE 8,461'


Longitude: 80°40'00"


Longitude: 80°42'30"

JACKSON SURVEYING INC.
2413 EAST PIKE ST. # 112
Clarksburg, WV 26302
304-623-5851

SURFACE HOLE LOCATION (SHL):
UTM (NAD83, ZONE 17, METERS): NORTHING: 4,426,209.760 EASTING: 525,978.395
LANDING POINT (LPL):
UTM (NAD83, ZONE 17, METERS): NORTHING: 4,426,746.401 EASTING: 527,259.313
BOTTOM HOLE LOCATION (BHL):
UTM (NAD83, ZONE 17, METERS): NORTHING: 4,434,467.869 EASTING: 524,359.157

LINE	BEARING	DISTANCE	DESCRIPTION	MONUMENT
L1	S 71°49'19" W	481.77'	SHL TO LANDMARK	5/8" REBAR FOUND
L2	N 32°57'26" W	600.22'	SHL TO LANDMARK	5/8" REBAR FOUND
LINE	**BEARING**	**DISTANCE**	**CURVE LENGTH**	**DESCRIPTION**
L3	N 67°16'07" E	4,556.39'	4,998.34'	SHL TO LPL

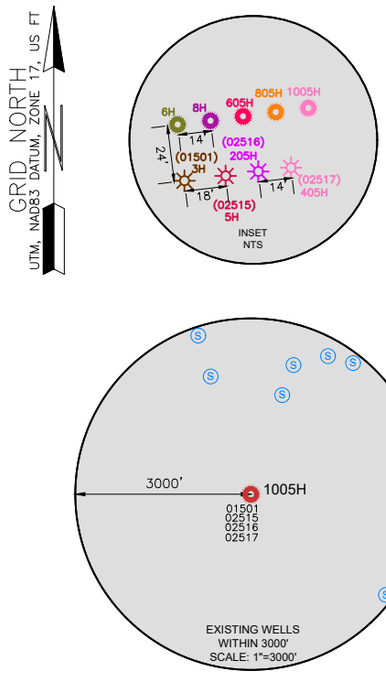

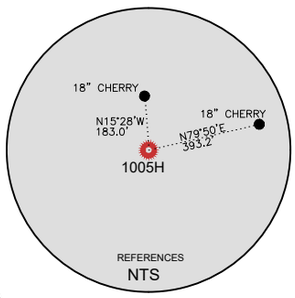

BHL

WELL RESTRICTIONS

1. THERE ARE TWO OCCUPIED DWELLINGS > 2500 SQ FT. WITHIN 625 FEET OF CENTER OF PAD.
2. NO AGRICULTURE BUILDINGS > 2500 SQ FT. WITHIN 625 FEET OF CENTER OF PAD.
3. NO WATER WELLS OR DEVELOPED SPRINGS ARE WITHIN 250 FEET OF PROPOSED WELL.
4. NO PERENNIAL STREAMS, LAKES, PONDS, OR RESERVOIRS WITHIN 100 FEET OF THE LIMITS OF DISTURBANCE.
5. NO NATURALLY PRODUCING TROUT STREAM WITHIN 300 FEET OF LIMITS OF DISTURBANCE.
6. NO GROUND INTAKE OR PUBLIC WATER SUPPLY WITHIN 1000 FEET OF WELL PAD, LIMITS OF DISTURBANCE, E & S CONTROLS OR PUBLIC WATER SUPPLY.

NOTES ON SURVEY

1. SURFACE AND ROYALTY OWNER INFORMATION AND THEIR BOUNDARIES SHOWN HEREON WERE PLOTTED FROM DEEDS AND/OR TAX PARCEL MAPS PROVIDED BY CLIENT AND/OR FIELD LOCATIONS.
2. THIS PLAT DOES NOT REPRESENT A BOUNDARY SURVEY OF THE PARCELS SHOWN HEREON.
4. ALL INSETS ARE GRID NORTH UNLESS OTHERWISE DEPICTED.

I, THE UNDERSIGNED, HEREBY CERTIFY THAT THIS PLAT IS CORRECT TO THE BEST OF MY KNOWLEDGE AND BELIEF AND SHOWS ALL THE INFORMATION REQUIRED BY LAW AND REGULATIONS ISSUED AND PRESCRIBED BY THE DEPARTMENT OF ENVIRONMENTAL PROTECTION.

P.S. 708 David L Jackson

DAVID L JACKSON LICENSED NO. 708 STATE OF WEST VIRGINIA PROFESSIONAL SURVEYOR

2000 0 2000

GRAPHIC SCALE IN FEET

COMPANY: expand

(+) DENOTES LOCATION OF WELL ON UNITED STATES TOPOGRAPHIC MAPS

WVDEP
OFFICE OF OIL & GAS
601 57TH STREET
CHARLESTON, WV 25034

MINIMUM DEGREE OF ACCURACY: 1/200

PROVEN SOURCE OF ELEVATION: SURVEY GRADE GPS (NAVD 88, US FT)

OPERATOR'S WELL #: RUTH KELLER MSH 1005H

API WELL #: 47 (STATE) 051 (COUNTY) 02601 (PERMIT)

WELL TYPE: OIL ☐ WASTE DISPOSAL ☐ PRODUCTION ☒ DEEP ☐ GAS ☒ LIQUID INJECTION ☐ STORAGE ☐ SHALLOW ☒

WATERSHED: SHORT CREEK OHIO RIVER (HUC-10) ELEVATION: 1327.3'

DISTRICT: UNION COUNTY: MARSHALL QUADRANGLE: MOUNDSVILLE, WV

SURFACE OWNER: BRIAN J. KELLER & DAVID J. & ALICE M. COOK (TOD) ACREAGE: ±173.061

OIL & GAS ROYALTY OWNER: BRIAN J. KELLER & DAVID J. & ALICE M. COOK (TOD) ACREAGE: ±173.061

DRILL ☒ DRILL DEEPER ☐ REDRILL ☐ FRACTURE OR STIMULATE ☐ PLUG OFF OLD FORMATION ☐ PERFORATE NEW FORMATION ☐

CONVERT ☐ PLUG & ABANDON ☐ CLEAN OUT & REPLUG ☐ OTHER CHANGE ☐ (SPECIFY)

TARGET FORMATION: MARCELLUS ESTIMATED DEPTH: 6,370' TVD 35,507' TMD 09/18/2026

WELL OPERATOR: EXPAND OPERATING LLC
ADDRESS: 1300 FORT PIERPONT ROAD, SUITE 200
CITY: MORGANTOWN STATE: WV ZIP CODE: 26508

DESIGNATED AGENT: BRITTANY WOODY
ADDRESS: 1300 FORT PIERPONT ROAD, SUITE 200
CITY: MORGANTOWN STATE: WV ZIP CODE: 26508

LEGEND:
- PROPOSED SURFACE HOLE / BOTTOM HOLE
- EXISTING / PRODUCING WELLHEAD
- LPL LANDING POINT LOCATION
- (W) EXISTING WATER WELL
- (S) EXISTING SPRING
- SURVEYED BOUNDARY
- DRILLING UNIT
- LEASE BOUNDARY
- PROPOSED PATH


REVISIONS:	DATE: 06-09-2026
	DRAWN BY: N. MANO
	SCALE: 1" = 2000'
	DRAWING NO:
	WELL LOCATION PLAT

Z:\2026 BACKUPS\1-02-26 DJ\EXPAND\RUTH KELLER\RUTH KELLER MSH\WELL PLATS\1005H\FINAL\6-09-26\RUTH KELLER MSH 1005H 6-09-26.DWG
TUESDAY JUNE 09 2026 09:47AM


PROPERTY NUMBER 2501675972
PAD ID 3001156093

JACKSON SURVEYING
INC.
2413 EAST PIKE ST. # 112
Clarksburg, WV 26302
304-623-5851


DETAIL "A"

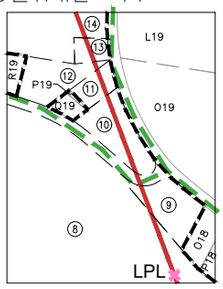


DETAIL "B"

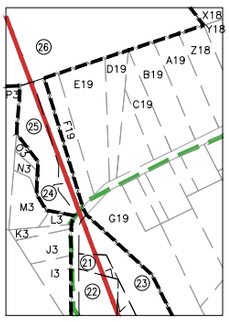

DETAIL "C"

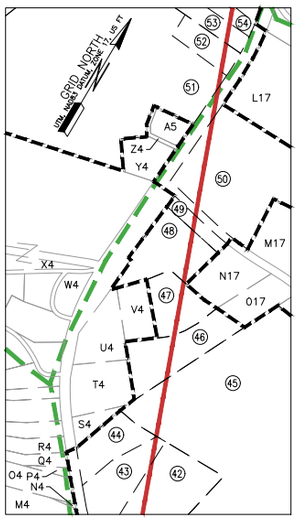

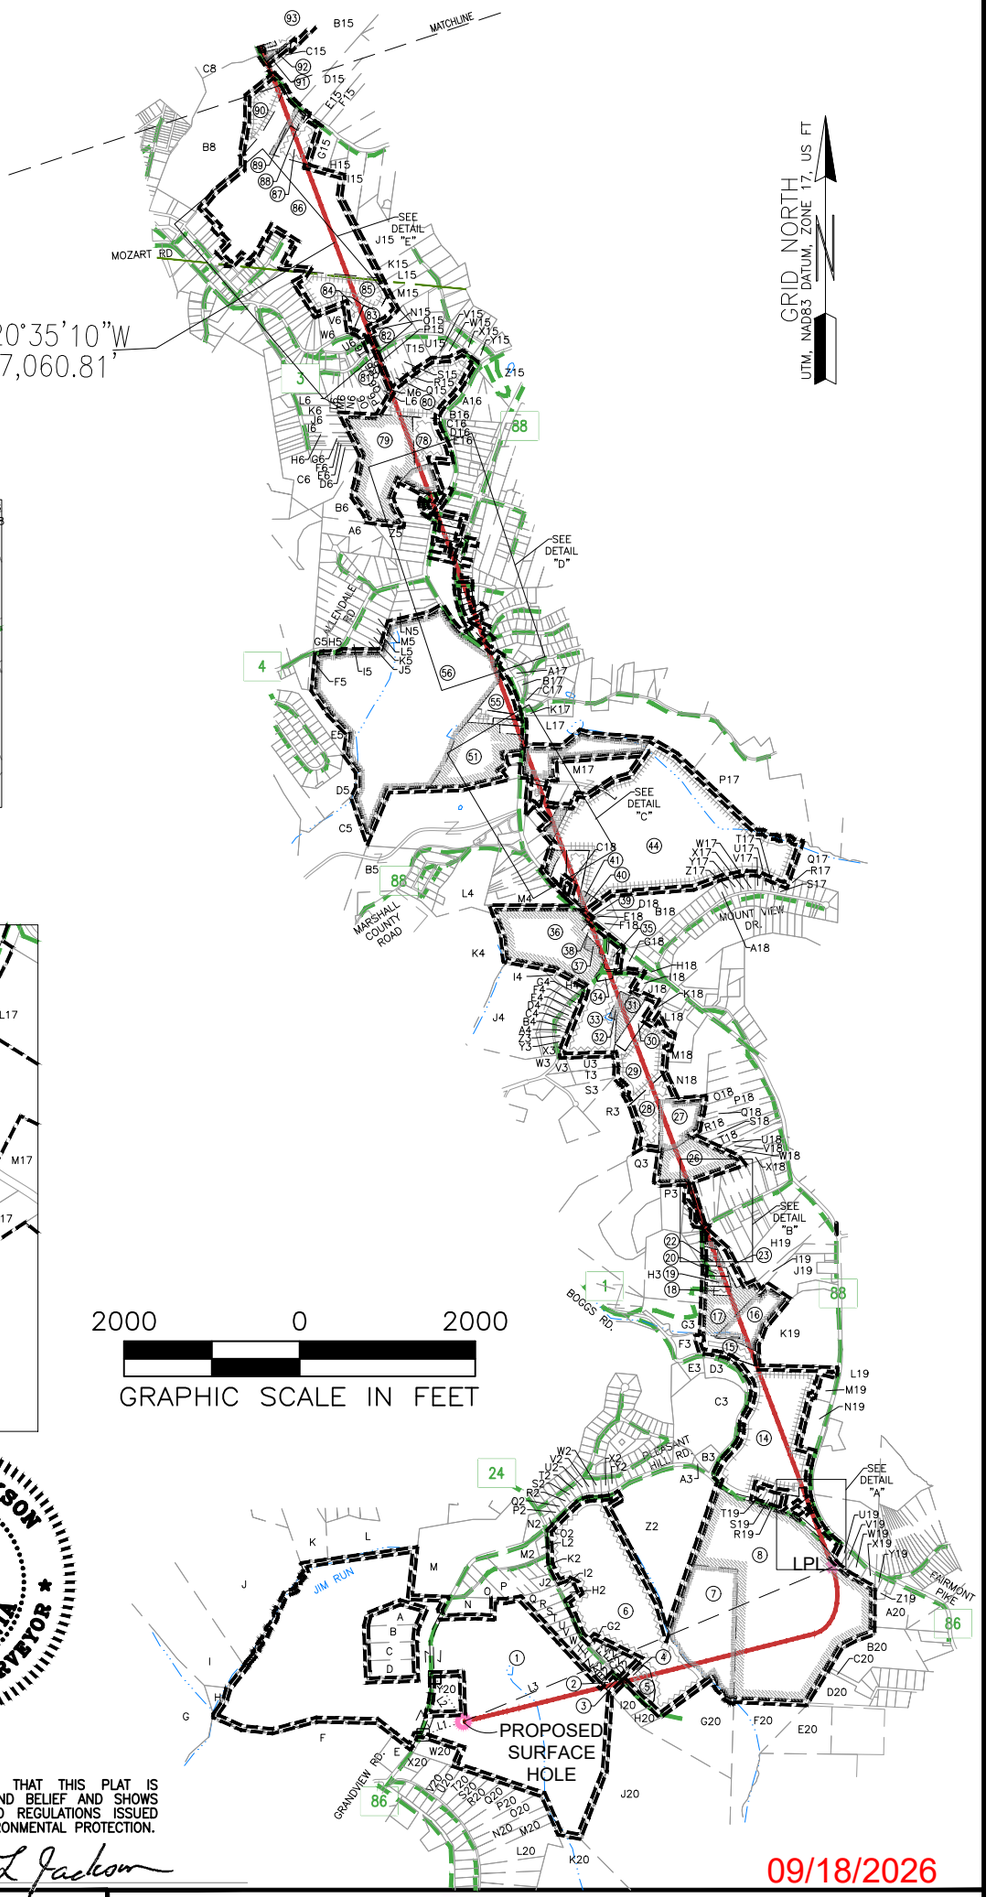

DAVID L JACKSON
LICENSED
NO. 708
STATE OF
WEST VIRGINIA
PROFESSIONAL SURVEYOR

I, THE UNDERSIGNED, HEREBY CERTIFY THAT THIS PLAT IS CORRECT TO THE BEST OF MY KNOWLEDGE AND BELIEF AND SHOWS ALL THE INFORMATION REQUIRED BY LAW AND REGULATIONS ISSUED AND PRESCRIBED BY THE DEPARTMENT OF ENVIRONMENTAL PROTECTION.


P.S. 708 David L Jackson

09/18/2026


REVISIONS:	COMPANY: expand		
OPERATOR'S WELL #:	RUTH KELLER MSH 1005H	API #: 47-051-02601	DATE: 06-09-2026
DISTRICT: UNION	COUNTY: MARSHALL	STATE: WV	DRAWN BY: N. MANO SCALE: N/A DRAWING NO: WELL LOCATION PLAT 2

Z:\2026 BACKUPS\1-02-26 DJ\EXPAND\RUTH KELLER\RUTH KELLER MSH\WELL PLATS\1005H\FINAL\6-09-26\RUTH KELLER MSH 1005H 6-09-26.DWG
TUESDAY JUNE 09 2026 09:48AM


JACKSON SURVEYING
INC.
2413 EAST PIKE ST. # 112
Clarksburg, WV 26302
304-623-5851

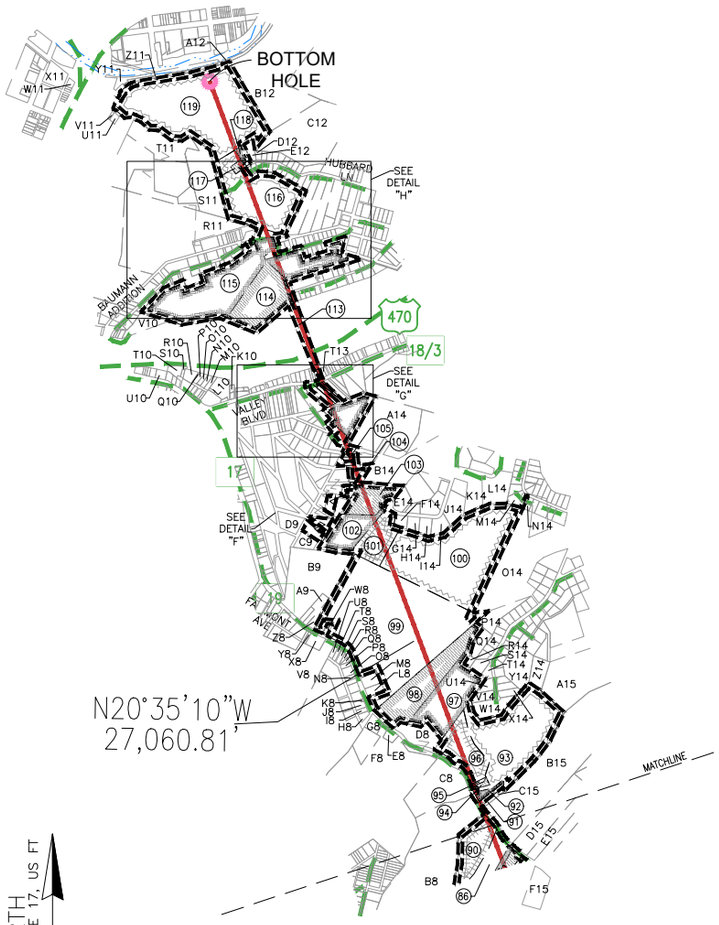

DETAIL "D"

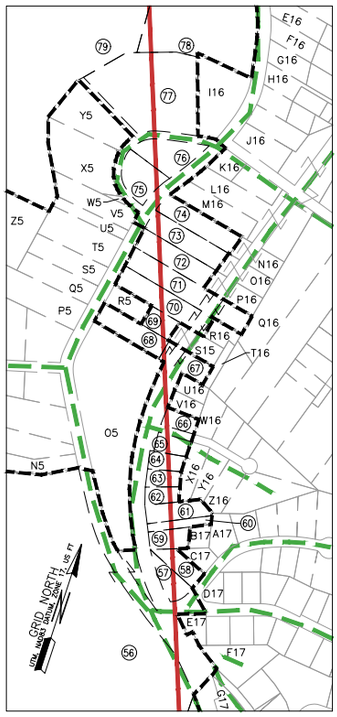

DETAIL "E"

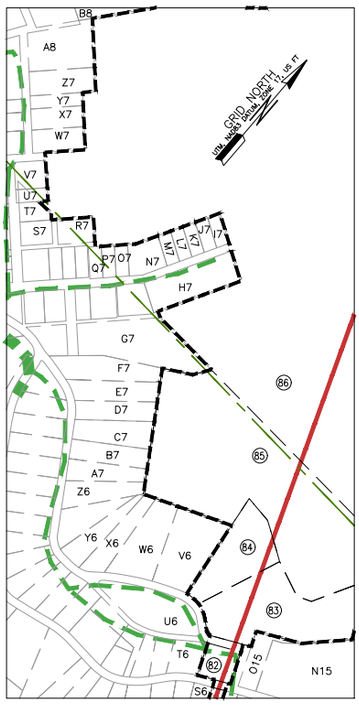

I, THE UNDERSIGNED, HEREBY CERTIFY THAT THIS PLAT IS CORRECT TO THE BEST OF MY KNOWLEDGE AND BELIEF AND SHOWS ALL THE INFORMATION REQUIRED BY LAW AND REGULATIONS ISSUED AND PRESCRIBED BY THE DEPARTMENT OF ENVIRONMENTAL PROTECTION.

DAVID L JACKSON LICENSED NO. 708 STATE OF WEST VIRGINIA PROFESSIONAL SURVEYOR

David L Jackson
P.S. 708


09/18/2026

REVISIONS:	COMPANY: eXpand			
	OPERATOR'S WELL #: RUTH KELLER MSH 1005H		API #: 47-051-02601	DATE: 06-09-2026
				DRAWN BY: N. MANO
	DISTRICT: UNION	COUNTY: MARSHALL	STATE: WV	SCALE: N/A
				DRAWING NO: WELL LOCATION PLAT 3


Z:\2026 BACKUPS\1-02-26 DJ\EXPAND\RUTH KELLER\RUTH KELLER MSH\WELL PLATS\1005H\FINAL\6-09-26\RUTH KELLER MSH 1005H 6-09-26.DWG
TUESDAY JUNE 09 2026 09:48AM

JACKSON SURVEYING
INC.
2413 EAST PIKE ST. # 112
Clarksburg, WV 26302
304-623-5851


DETAIL "F"

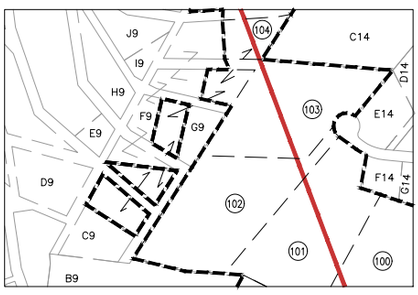


DETAIL "G"

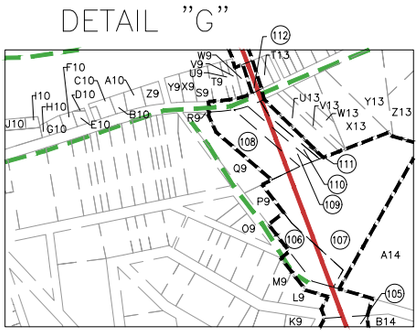

DETAIL "H"

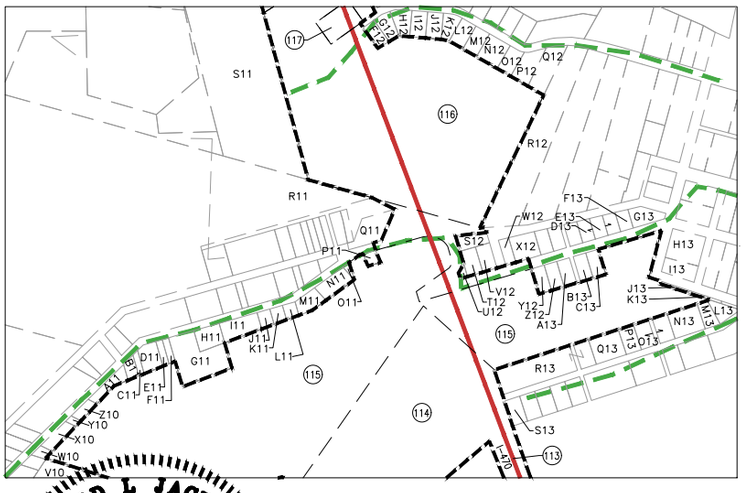

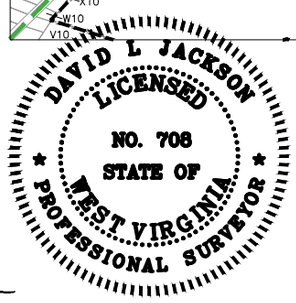

David L Jackson

09/18/2026

REVISIONS:	COMPANY: eXpand			
	OPERATOR'S WELL #:	RUTH KELLER MSH 1005H	API #: 47-051-02601	DATE: 06-09-2026
				DRAWN BY: N. MANO
	DISTRICT: UNION	COUNTY: MARSHALL	STATE: WV	SCALE: N/A
				DRAWING NO: WELL LOCATION PLAT 4

Z:\2026 BACKUPS\1-02-26 DJ\EXPAND\RUTH KELLER\RUTH KELLER MSH\WELL PLATS\1005H\FINAL\6-09-26\RUTH KELLER MSH 1005H 6-09-26.DWG
TUESDAY JUNE 09 2026 09:49AM

JACKSON SURVEYING
INC.
2413 EAST PIKE ST. # 112
Clarksburg, WV 26302
304-623-5851

WELL BORE TRACTS		
TRACT	SURFACE OWNER (S) / ROYALTY OWNER (R)	TAX PARCEL
1	KELLER BRIAN J & COOK DAVID J & ALICE M ET AL (S/R)	13-6-50
TRACT	SURFACE OWNER (S)	TAX PARCEL
2	YOUNG CAROL L (S)	13-7-51
3	YOUNG CAROL L (S)	13-7-50
4	SANTONAS JORDAN C & CLAIRE (S)	13-7-49
5	JACKSON MICHELE D & DAVID L (S)	13-7-54
6	TUSKEY SHELLEY L & ROBERT K (S)	13-7-40
7	CALDWELL JANICE ANN EST - LIFE (S)	13-7-38
8	CALDWELL JANICE ANN EST - LIFE (S)	13-7-37
9	WEBB LOUETTA & JERRY W (S)	13-7-10
10	KAHLBAUGH DAVID W & DELORES J - TOD (S)	13-7-37.1
11	HENDERSON PAUL M (S)	13-7-9
12	BRINKLEY MATTHEW N & SHILA M (S)	13-7-6
13	CRIM CHRISTOPHER (S)	13-7-8
14	BRAUTIGAN FAMILY IRREVOCABLE TRUST (S)	13-7-3
15	HUDSON AARON M & BARBARA ANN (S)	13-4-46
16	RINE PATRICK (S)	13-4-45
17	KURZ JOAN T (S)	13-4-39.1
18	KURZ JOAN T (S)	13-4-39.6
19	KURZ JOAN T (S)	13-4-39.5
20	TAYLOR CAROLYN L (S)	13-4-39.8
21	EVICK ANTHONY R II & BRANDON P (S)	13-4-39.16
22	EVICK ANTHONY R II & BRANDON P (S)	13-4-39.7
23	WOOD HARLEY S & NICKI L (S)	13-4-39.12
24	HODGEKISS MAURICE J - LIFE (S)	13-4-39.18
25	HODGEKISS MAURICE J - LIFE (S)	13-4-39.17
26	GUMP LOUIS M & ROBIN A (S)	13-4-38
27	HILL MICHAEL W ET UX (S)	13-4-13.5
28	HEWITT MICHAEL T JR & JESSICA (S)	13-4-13.6
29	TOWN & COUNTRY ANIMAL HOSP INC (S)	13-4-12
30	LOPEZ ABIGAIL L (S)	13-4-12.2
31	LOPEZ ABIGAIL L (S)	13-4-12.1
32	TOWN & COUNTRY ANIMAL HOSP INC (S)	13-4-8
33	BLANKENSHIP CONRAD C JR ET UX - TOD (S)	13-4-59
34	SCHULTZ CHARLES L II & JANET (S)	13-4-59.2
35	LESCH MARK L (S)	13-4-3
36	SCHULTZ JANET S ET VIR (S)	13-4-1
37	SHAW PAMELA J (S)	13-4-1.2
38	SHAW PAMELA J (S)	13-4-1.1
39	WV DEPARTMENT OF HIGHWAYS (S)	STATE RT 88
40	FUSCO EMILIE S - RIGHT TO OCCUPY (S)	13-2-61
41	SMITH JOHNNIE L & JOYCE A (S)	13-2-60
42	PARSONS PAUL H & HELEN R - RIGHT TO OCCUPY (S)	13-2-59
43	KALE CHARLES E & ERIN J (S)	13-2-58.2
44	BOLES CHRISTOPHER D & STACIE L (S)	13-2-58
45	MCCLURE EARL R & CHERYL L (S)	13-2-62
46	FINLEY MICHAEL A & CASSANDRA M (S)	13-2-57.5
47	STOCKING BRADLEY T & LESLIE A (S)	13-2-57.4
48	SOMERVILLE DOUGLAS R & ASHLEY (S)	13-2-56
49	HANKET SYDNEY (S)	13-2-54
50	YEAGER HEIKKI & TRISHA JO (S)	13-2-53
51	ALTMAN DOROTHY ANN EST (S)	13-1-80.1
52	BROWN JOSHUA L (S)	13-1-80
53	MARZEC ANDREW M & JESSICA A (S)	13-2-44.1
54	MARZEC ANDREW M & JESSICA A (S)	13-2-44.9
55	BLATTNER MARY ANN (S)	13-2-44.8
56	REDD JON D & BREIANNE V (S)	13-1-79
57	BLACKMORE ORVILLE A JR ET UX (S)	13-2B-1
58	BLACKMORE ORVILLE A JR ET UX (S)	13-2B-2
59	PERRY JASON T (S)	13-2C-17

TRACT	SURFACE OWNER (S)	TAX PARCEL
60	628FAL1003 TRUST (S)	13-2C-17.1
61	628FAL1003 TRUST (S)	13-2C-16
62	STEPHENSON KELLY L (S)	13-2C-15
63	WARD CYNTHIA J (S)	13-2C-14
64	CYNDAL LLC (S)	13-2C-13
65	MILLER JENEANE A (S)	13-2C-12
66	MONARCH DEVELOPMENT LLC (S)	13-2C-11
67	STATE ROAD COMM (S)	13-2A-51
68	GANTZER PATRICK R ET UX (S)	13-2A-16
69	FONNER JAMES R & CHERYL L (S)	13-2A-15
70	WALLACE DAVID S & MICHAEL LEE ET AL (S)	13-2A-14
71	STATE ROAD COMM (S)	13-2A-13
72	JOCHUM SANDRA L & BRIAN K (S)	13-2A-12
73	ANDERSON CHARLA (S)	13-2A-11
74	SASEEN JEREMY R (S)	13-2A-10
75	MAZELTON JOHN K & CHRISTINA E (S)	13-1G-36
76	ARRITT SHARON R (S)	13-1G-41
77	ARRITT SHARON R (S)	13-1-33.3
78	CLAUSELL DARRYL ET AL (S)	13-1-33.2
79	ACQUISITION LLC (S)	13-1-33
80	MT OLIVE CEMETERY (S)	13-1-32
81	STEWART LISA A (S)	13-1F-5
82	HUFF JOSEPH M ET UX (S)	13-1E-35
83	KNIGHT WILLIAM P & JANET M TR REVOCABLE LIVING TRUST (S)	13-1E-31
84	SULLIVAN ANDREA J (S)	13-1E-30
85	HOUCK RICHARD CHARLES & MARISA ANN (S)	13-1E-32
86	TORI JO CALVERT; CURTIS F. GANTZ; LETHA EANN YURKO GRIFFIN; MICHAEL LANE YURKO GLOVE; PAUL L. YURKO; JAMES C. YURKO (S)	13-1E-17
87	MENCER KIMBERLY SUE (S)	05-RE2-41
88	BAKER RAYMOND E (S)	05-RE2-40
89	BAKER RAYMOND E (S)	05-RE2-39
90	HERCULES TAMMY L (S)	05-RE2-30
91	STEVEY GEORGE JR (S)	05-RE2-36.3
92	STEVEY GEORGE J JR & KIMBERLY (S)	05-RE2-36.1
93	POMPEO JOSEPH D (S)	05-RE2-36
94	CARNEY MELISSA D (S)	05-RE2-35.1
95	CARNEY MELISSA D (S)	05-RE2-35
96	MCDANIEL BOBBIE JO & THOMAS R ULLOM (S)	05-RE2-34
97	HUMES MICHAEL G - TOD (S)	01-RB2-1.7
98	HUMES MICHAEL G - TOD (S)	01-RB2-1.3
99	LEMLEY LARRY D (S)	05-RE2-32
100	KHAN NASIR A & SHAISTA(S)	01-RB2-1.18
101	KHAN NASIR A & SHAISTA(S)	01-RB2A-11
102	GRECO RICK A & C A A (S)	01-RB2A-12
103	GRECO RICK A & C A A (S)	01-RB2A-1
104	VEMURI HOME & GARDEN (S)	05-RE1R-1
105	VEMURI HOME & GARDEN LLC (S)	05-RE1R-11
106	CARPENTER THOMAS W (S)	05-RE1K-154
107	SCHIFFER THOMAS (S)	01-RB1-4
108	STAPEL LISA A (S)	05-RE1K-104
109	STAPEL LISA A (S)	05-RE1K-104.1
110	KERO DUO LLC (S)	05-RE1K-103
111	PANDELOS ERNEST ESTATE (S)	05-RE1K-102
112	BIRKETT RONALD LEE (S)	05-RE1K-63.1
113	WEST VIRGINIA DEPARTMENT OF HIGHWAYS (S)	1-470
114	SMITH RANDALL E (S)	01-RB1-2.4
115	SMITH RANDALL E (S)	01-RB1-2.3
116	MCILVAIN WILLIAM S (S)	10-W66-167.1
117	HOLLOWAY WALKER P JR (S)	10-W66-167.2
118	HOLLOWAY WALKER P JR (S)	10-W66-156.1
119	WHEELING NEWSPAPERS INC (S)	10-W59-482

09/18/2026

REVISIONS:	COMPANY: eXpand			
	OPERATOR'S WELL #:	RUTH KELLER MSH 1005H	API #: 47-051-02601	DATE: 06-09-2026
				DRAWN BY: N. MANO
	DISTRICT: UNION	COUNTY: MARSHALL	STATE: WV	SCALE: N/A
				DRAWING NO: WELL LOCATION PLAT 5

Z:\2026 BACKUPS\1-02-26 DJ\EXPAND\RUTH KELLER\RUTH KELLER MSH\WELL PLATS\1005H\FINAL\6-09-26\RUTH KELLER MSH 1005H 6-09-26.DWG
TUESDAY JUNE 09 2026 12:31PM

JACKSON SURVEYING
INC.
2413 EAST PIKE ST. # 112
Clarksburg, WV 26302
304-623-5851

*Highlighted Parcels may be impacted during drilled.

ADJOINING OWNERS TABLE		
TRACT	SURFACE OWNER	TAX PARCEL
A	BURKE ANDREA M & JAMES D	13-6-50.6
B	COOK DAVID J & ALICE - TOD	13-6-50.8
C	COOK STEVEN M & SHANNON R	13-6-50.3
D	COOK SUZANNE	13-6-50.4
E	DEFIBAUGH RONALD L	13-11-27.8
F	DEFIBAUGH RONALD L	13-11-27.1
G	LIPINSKI ERIC R & LORIE A	13-6-51
H	HAUGHT GEORGE ET UX	13-6-50.1
I	HAUGHT GEORGE ET UX	13-6-51.1
J	LONGWELL FRANK J & LORI A	13-6-49
K	O'NEAL CYNTHIA	13-6-45
L	HULL GAYLERD F & SHARON	13-6-23.11
M	CALDWELL CHRISTIAN A	13-7-1.1
N	KELLER BRIAN J & JANET	13-6-50.5
O	HECKMAN FLORA BELLE - TOD	13-7C-18
P	VANNEST ALEX M & HOWARD ALLIE R	13-7C-17
Q	GAMBLE CYNTHIA M	13-7C-10
R	HARBISON WALTER L	13-7C-9
S	HARBISON WALTER L EST	13-7C-8
T	RENZELLA PATRICIA R	13-7C-7
U	DEL RE MARVIN E ET UX	13-7C-6
V	GUMP MARTIN L	13-7C-5
W	PEACE NATHANIEL O & ELAINE M	13-7C-4
X	PEACE NATHANIEL O & ELAINE M	13-7C-3
Y	NOVICK RYAN J & ALEXANDRA P	13-7C-2
Z	ELSON LINDA S & SAMUEL F	13-7C-1
A2	SEACHRIST MARGARET TURNER - TOD	13-7-44
B2	SEACHRIST MARGARET TURNER -TOD	13-7-45
C2	STAMPER LARRY J & PAULA JO - TOD	13-7-47
D2	FREELAND BYRON C & KATHRYN A - TOD	13-7-53
E2	LEMMON CHRISTOPHER D & STACIE	13-7-46
F2	DUFFIELD CORY L & YVETTE C	13-7-42
G2	DUFFIELD CORY L & YVETTE C	13-7-48
H2	RIGBY RALPH V ET UX	13-7-40.2
I2	SMITH MARK S ET UX	13-7-40.1
J2	BONENBERGER J KEITH ET UX	13-7C-11
K2	HAUGHT CLIFTON R ET EX	13-7C-12
L2	GAMBLE AMY JEAN	13-7C-23
M2	GAMBLE REBECCA C EST	13-7C-22
N2	SCHERICH LEIGH ANN	13-7-1.4
O2	HILL SANDRA K	13-7B-31
P2	COLE JEFFREY M	13-7B-30
Q2	SARCOPSKI JOHN C & KAYLA	13-7B-29
R2	YOCUM TWILA E	13-7B-28
S2	J & N PARRIOTT LLC	13-7B-27
T2	FITZPATRICK SEAN M ET AL	13-7B-26
U2	FITZPATRICK SEAN M ET AL	13-7B-25
V2	FORD MATTHEW KYLE	13-7B-24
W2	FORD MATTHEW KYLE	13-7B-23
X2	VANDYNE JEFFREY WAYNE JR	13-7B-40
Y2	DAILEY LORETTA D	13-7B-41
Z2	AMRHEN PAUL F II & PHYLLIS - TOD	13-7-39
A3	LEMMON CHAD M & MICHELLE B	13-7-2.3
B3	LEMMON CHAD M & MICHELLE B, BRAUTIGAN M	13-7-2.2
C3	SIMONS KAREN J - TOD	13-7-2
D3	TAYLOR RONALD K JR	13-7-1.3
E3	ERAZMUS JOHN T III	13-7-1
F3	O'BRIGHT CHARLES B	13-4-49
G3	TARR LORI J & WHORTON JOHN D	13-4-53.4
H3	TARR LORI J & WHORTON JOHN D	13-4-53.1
I3	EVICK BRANDON P	13-4-39.4
J3	CARROLL NANCY L	13-4-39.3
K3	HODGEKISS MAURICE J - LIFE	13-4-39.2
L3	HODGEKISS MAURICE J - LIFE	13-4-39.15
M3	HODGEKISS MAURICE J - LIFE	13-4-39.10
N3	HODGEKISS MAURICE J - LIFE	13-4-39.13
O3	HODGEKISS MAURICE J - LIFE	13-4-39.14
P3	HODGEKISS MAURICE J - LIFE	13-4-53.2
Q3	HODGEKISS MAURICE J - LIFE	13-4-53.3
R3	KEEDY KATHLEEN L	13-4-59.9
S3	BRATTON DOUGLAS A & RENA M	13-4-59.12
T3	POLING AARON M & ANDREA C	13-4-59.7
U3	RICHARDS LORI A	13-4-59.6

ADJOINING OWNERS TABLE		
TRACT	SURFACE OWNER	TAX PARCEL
V3	RICHARDS LORI A	13-4-59.4
W3	POLING AARON	P-O 13-4-59.5
X3	ANDERSON SHARON L & EGGLESTON NATHAN R	13-4B-16
Y3	YAHN EDMUND J JR ET UX	13-4B-8
Z3	YAHN EDMUND J JR ET UX	13-4B-7
A4	YAHN EDMUND J JR ET UX	13-4B-6
B4	UHLLY MICHAEL L ET UX	13-4B-6.1
C4	UHLLY MICHAEL L ET UX	13-4B-5
D4	TAYLOR JANE LYNN	13-4B-4
E4	TAYLOR JANE LYNN	13-4B-3
F4	HARKLESS DONALD B	13-4B-2
G4	HARKLESS DONALD B	13-4B-1
H4	KINNICK FAMILY TRUST	13-4B-9
I4	STIDD FAMILY TRUST	13-4-59.10
J4	STIDD FAMILY TRUST	13-4-59.3
K4	PARSONS DONNA KAY	13-5-20
L4	STEELE RONALD J ET UX	13-5-19
M4	RAMSEY ROBERT W SR ET UX	13-4E-11
N4	SCHMITT STEPHEN P ET UX	13-4E-10
O4	SCHMITT STEPHEN P ET UX	13-4E-9
P4	SCHMITT STEPHEN P ET UX	13-4E-8
Q4	STIPETICH JONATHAN M	13-4E-7
R4	STIPETICH JONATHAN M	13-4E-6
S4	LAUGHLIN JAMES A JR	13-2-57.1
T4	GIVENS CARRIE ANN	13-2-57.3
U4	BERLINKSKI KIMBERLY A	13-2-57
V4	CALLAHAN SEAN F & HAYLEY	13-2-57.2
W4	EDWARDS TRAVIS	13-1-85.2
X4	OHIO COUNTY COAL RESOURCES INC	13-1-83
Y4	CALLAHAN JANET L	13-1-82
Z4	CALLAHAN JANET L	13-1-80.2
A5	CALLAHAN JANET L	13-1-81
B5	SHUTLER ROBERT J II & ANTOINETTE	13-5-15.1
C5	OHIO COUNTY COAL RESOURCES INC	13-5-14.1
D5	MARSHALL CO SEWERAGE DIST	13-1J-51
E5	PETTIT STEPHEN K & ELIZABETH A	13-1-78
F5	MARSH ROBERT A - LIFE	13-1-79.1
G5	MARSH ROBERT A - LIFE	13-1G-12
H5	YUNCKE JAMES - TOD	13-1G-11
I5	WESOLOWSKI JOHN J ET UX	13-1G-10
J5	YUNCKE THOMAS J ET UX	13-1G-9
K5	YUNCKE MARK & JOLIE	13-1G-8
L5	FONNER JAMES R & CHERYL L	13-1G-7
M5	PEGG JAMES TODD	13-1G-6
N5	HODGES JOSEPH H REV	13-1-79.2
O5	SWINT JOHN J THE MOST REV	13-2-46
P5	ALLEN STACY L & BROWN KEVIN C	13-1G-25
Q5	WARMAN CARRIE A	13-1G-26
R5	MCCONNELL ROBERT JR & JENNIFER	13-2A-15.1
S5	PASSARELLO RICHARD J & MISTI D	13-1G-27
T5	PROGER EDITH M - TOD	13-1G-28
U5	MOSES AARON	13-1G-29
V5	MOSES AARON	13-1G-30
W5	MOSES AARON	13-1G-45
X5	RAFA GREG L & LAURA E	13-1G-42
Y5	CHAYKOWSKY JOHN E ET UX	13-1G-43
Z5	MOSES AARON G & GARY JAMES	13-1G-38
A6	RODKIN CAROLE	13-1G-40
B6	BURLITCH FRANCES ET AL	13-1-33.1
C6	BURLITCH FRANCES ET AL	13-1F-30
D6	YATES RUSSELL	13-1F-31
E6	BURSKEY JOSEPH JR	13-1F-32
F6	BURSKEY JOSEPH JR	13-1F-33
G6	BURSKEY JOSEPH JR	13-1F-34
H6	LOEW ALEESHA	13-1F-35
I6	ALVENDIA EDUARDO L & RACHEL G	13-1F-36
J6	ALVENDIA EDUARDO L & RACHEL G	13-1F-37
K6	MCCLEARN ELLIOTT E JR ET UX	13-1F-38
L6	MARTIN JAMES D III	13-1F-12.1
M6	MARTIN JAMES D III	13-1F-12
N6	WHITE KATHLEEN M	13-1F-11
O6	WHITE KATHLEEN M	13-1F-10
P6	TURNER STEPHANIE JEAN	13-1F-9

09/18/2026

REVISIONS:

COMPANY: expand

OPERATOR'S WELL #:	RUTH KELLER MSH 1005H	API #: 47-051-02601	DATE: 06-09-2026
DISTRICT: UNION	COUNTY: MARSHALL	STATE: WV	DRAWN BY: N. MANO
			SCALE: N/A
			DRAWING NO: WELL LOCATION PLAT 6

Z:\2026 BACKUPS\1-02-26 DJ\EXPAND\RUTH KELLER\RUTH KELLER MSH\WELL PLATS\1005H\FINAL\6-09-26\RUTH KELLER MSH 1005H 6-09-26.DWG
TUESDAY JUNE 09 2026 09:50AM

JACKSON SURVEYING INC.
2413 EAST PIKE ST. # 112
Clarksburg, WV 26302
304-623-5851

*Highlighted Parcels may be impacted during drilled.

ADJOINING OWNERS TABLE		
TRACT	SURFACE OWNER	TAX PARCEL
Q6	TURNER STEPHANIE JEAN	13-1F-8
R6	STEWART LISA A	13-1F-7
S6	STEWART LISA A	13-1F-6
T6	HAYNES JAMES N & TINA M	13-1E-36
U6	WHITE WILLIAM J & MARY J	13-1E-58
V6	DOTY MICHAEL JACKSON	13-1E-29
W6	HANNAN WAYNE H ET UX	13-1E-28
X6	WILDS JOHN W II	13-1E-27
Y6	MYERS RONALD J & AIMEE VITALE	13-1E-26
Z6	PREZKOP ROBERT J ET UX	13-1E-24
A7	GESSLER FRANK	13-1E-23
B7	KING JACOB S	13-1E-22
C7	BAKER GENE RAY	13-1E-21
D7	JENKINS MARLA	13-1E-20
E7	VARGO LINETTE M	13-1E-19
F7	KOCIBAN LORA LEE - RIGHT TO OCCUPY	13-1E-18
G7	PROSTINAK NANCY LEE WHITE ET AL	13-1E-17
H7	BLAZIER JAMES A & LISA	05-RE2-29
I7	BLAZIER WILLAIM F - TOD	05-RE2-21
J7	BLAZIER WILLAIM F - TOD	05-RE2-14
K7	BLAZIER WILLAIM F	05-RE2-15
L7	TOMLINSON JANET A & RALPH W	05-RE2-16
M7	TOMLINSON JANET A & RALPH W	05-RE2-17
N7	CHARLEY JILL HINES - TOD	05-RE2-18
O7	PELLEY VICTORIA S	05-RE2-19
P7	HICKS DONNA LU	05-RE2-20.1
Q7	HICKS DONNA LU	05-RE2-20
R7	BRYAN CASEY L & OLIVER JACQUELINE S	13-1E-6.1
S7	BRYAN CASEY L & OLIVER JACQUELINE S	13-1E-6
T7	BRYAN CASEY L & OLIVER JACQUELINE S	13-1E-6.2
U7	LUTZ SARA M & BRIAN C	05-RE2-24.1
V7	HICKS DONNA LU	05-RE2-24
W7	INTERRANTE CHRISTOPHER ROSS	05-RE2-25
X7	VARNER JULIE	05-RE2-26
Y7	SHEPHERD MELISSA B	05-RE2-27.1
Z7	SHEPHERD MELISSA B	05-RE2-27
A8	YENSEN CARL E & HELEN V - TOD	05-RE2-28
B8	BURNS RONALD W & BURNS JOHN & SUSAN M	05-RE2-30.1
C8	BLAKE MARY	05-RE2-31
D8	HUMES MICHAEL G - TOD	05-RE2-33
E8	LINDNER CHARLES PATRICK	05-RE2-5.1
F8	GRALL RONALD EARL JR & K F	05-RE2-5
G8	GRALL RONALD EARL JR & K F	05-RE2-3.1
H8	PELLEY VICTORIA S	05-RE2-19
I8	CHARLES JILL HINES - TOD	05-RE2-18
J8	TOMLINSON JANET A & RALPH W	05-RE2-16
K8	TOMLINSON JANET A & RALPH W	05-RE2-16.1
L8	WOODS TINA	05-RE2-32.2
M8	MCPHERSON JOSEPH G & TONYA	05-RE2-32.1
N8	MCPHERSON JOSEPH G	05-RE2B-9
O8	STEIN PAULA A	05-RE2B-8
P8	HORBATAK MICHELLE	05-RE2B-7
Q8	CAREY BETH ANN & RUSH MARY CATHERINE	05-RE1P-113
R8	CAREY BETH ANN & RUSH MARY CATHERINE	05-RE1P-112
S8	KARTANOWICZ EDNA M	05-RE1P-111
T8	WEST MARIE ELAINA	05-RE1P-110
U8	DAVIDSON BERNARD G JR & DAWN N	05-RE1P-109
V8	RADDISH JOSHUA R	05-RE2-1
W8	KARTANOWICZ EDNA MAE	05-RE2-32.3
X8	MOORE JAMES F SR & M M	05-RE1P-108
Y8	GEBHARD JASON	05-RE1P-107
Z8	HANSON JESSE ALLEN	05-RE1P-61.2
A9	HANSON JESSE ALLEN	05-RE1P-61.1
B9	KARTANOWICZ EDNA MAE	05-RE1P-60
C9	COSTAIN DOUGLAS & C M	05-RE1P-52
D9	ALTMAN WILLIAM E & D A	05-RE1P-51
E9	ALTMAN WILLIAM E & D A	05-RE1P-49
F9	COSTAIN I DOUGLAS & C M	05-RE1R-6
G9	ALTMAN WILLIAM	05-RE1R-14
H9	ALTMAN WILLIAM E & D A	05-RE1K-171
I9	VEMURI HOME & GARDEN LLC	05-RE1R-16
J9	ALTMAN WILLIAM E & D A	05-RE1K-172
K9	BLAKE RYAN	05-RE1R-15
L9	VEMURI HOME & GARDEN LLC	05-RE1R-12

ADJOINING OWNERS TABLE		
TRACT	SURFACE OWNER	TAX PARCEL
M9	ALTMAN WILLIAM E & DEBORAH L	05-RE1K-162
N9	ALTMAN WILLIAM EDWARD & ALTMAN MCNEAL DEBRA LYNN	05-RE1K-161
O9	DAVIS HAROLD & S A	05-RE1K-155
P9	NO INFO	05-RE1K-153
Q9	DALTO DANIEL L - TOD	05-RE1K-105
R9	BOARD OF COMM OHIO CO	05-RE1K-106
S9	MCAFEE FRANCES A	05-RE1K-59
T9	VEMURI HOMES & GARDENS LLC	05-RE1K-60
U9	VANCE BRIAN NEAL	05-RE1K-61
V9	MARTIN EDW A & GLORIA J	05-RE1K-62
W9	BOHLMAN GARY H	05-RE1K-63
X9	CURTIS ELIZABETH A	05-RE1K-58
Y9	GARRISON MARY & WALTER L	05-RE1K-57.1
Z9	HERCULES TAMMIE L	05-RE1K-57
A10	BIRKETT RONALD LEE	05-RE1K-56
B10	BAKER ZACKERY E & BAKER LARRY J	05-RE1K-55
C10	BAKER LARRY J & L J	05-RE1K-54
D10	CDC PROPERTIES LLC	05-RE1K-46.1
E10	GARRISON KAREN R & J E JR C/O CDC PROP, LLC	05-RE1K-46
F10	CDC PROPERTIES LLC	05-RE1K-45
G10	SMALL LAND HOLDINGS CO LLC	05-RE1K-39
H10	SMALL LAND HOLDINGS CO LLC	05-RE1K-39.1
I10	EYESORE PROPERTIES LLC	05-RE1K-34.1
J10	KOZUSNIK GEORGE T	05-RE1K-31
K10	EDGELL JASON R	05-RE1K-28
L10	HOPE UNITED METHODIST CHURCH TRUSTEES	05-RE1K-24.2
M10	COLLINS MELLONEE L	10-W73-171
N10	PLATT WILLIAM H & TRACEY L	10-W73-170
O10	CONTI HERMAN E JR & R	10-W73-169
P10	CORBETT SIRNAMA	10-W73-168
Q10	CORBETT SIRNAMA	10-W73-168.1
R10	SMALL LAND HOLDINGS CO OF WV LLC	10-W73-167
S10	BRAUN PAUL R (LE), TAMMY COFFIELD	10-W73-182
T10	LETZELTER JOSPEH E	10-W73-167.1
U10	HLAD DOUGLAS M	10-W73-187
V10	MIKLAS GERALD M & J A	10-W73-150
W10	SHELLER DONALD L JR & SHELLER BILYNDA M	10-W73-146
X10	SHELLER DONALD L JR & SHELLER BILYNDA M	10-W73-145
Y10	SHELLER DONALD L JR SHELLER BILYNDA M	10-W73-144
Z10	SHELLER DONALD L JR	10-W73-143
A11	ROGERSON WILLIAM L - TOD	10-W73-142
B11	TLT PROPERTIES LLC	10-W73-141
C11	SNYDER ANTHONY W & FRAZIER COLLEEN G	10-W73-140
D11	OTTO ROBERT	10-W73-139
E11	OTTO ROBERT	10-W73-138
F11	RICE TERRANCE L & RICE LORRAINE M - TOD	10-W73-137
G11	RICE TERRANCE L & RICE LORRAINE M - TOD	10-W73-136
H11	RICE TERRANCE L & RICE LORRAINE M - TOD	10-W73-135
I11	RICE TERRANCE L & RICE LORRAINE M - TOD	10-W73-134
J11	SMALL LAND HOLDING CO OF WV	10-W73-133
K11	HUNTER ALVIN O	10-W66-151
L11	SMALL LAND HOLDING CO OF WV	10-W66-152
M11	TAYLOR LOGAN W & HALL JANE R	10-W66-153
N11	HALL WILLIAM F JR & DONNA D	10-W66-154
O11	WHITE DONNA K	10-W66-155
P11	SMALL LAND HOLDINGS CO	10-W66-155.1
Q11	METZ CHARLES D JR	10-W66-139.1
R11	DOBBS JULIE A AND DANIEL	10-W66-156
S11	STALEY WIRELESS LP	10-W66-176
T11	VOIGHT HENRY A; VOIGHT CONSTANTINE A	10-W66-131
U11	HEDRICK SCOTT A, HEDRICK ROBERT L	10-W59-481
V11	SCHROEDER MARY C & R J	10-W59-481.1
W11	WHEELING MUNICIPAL BUILDING COMMISSION	10-W59-456
X11	WHEELING MUNICIPAL BUILDING COMMISSION	10-W59-431
Y11	WHEELING NEWSPAPER INC	10-W59-482.1
Z11	CITY OF WHEELING	10-W59-483
A12	CITY OF WHEELING	10-W37-65
B12	KELSAM PROPERTIES LLC	10-W59-482.3
C12	EDGE DONALD	10-W67-6
D12	ULLOM DAVID A JR	10-W66-158
E12	BURNS WILLIAM E	10-W66-157
F12	BAKER MICHAEL A	10-W66-167.3
G12	BAKER MICHAEL A & JAMIE M	10-W66-174

09/18/2026

REVISIONS:

COMPANY: expand

OPERATOR'S WELL #:	RUTH KELLER MSH 1005H	API #: 47-051-02601	DATE: 06-09-2026
DISTRICT: UNION	COUNTY: MARSHALL	STATE: WV	DRAWN BY: N. MANO
			SCALE: N/A
			DRAWING NO: WELL LOCATION PLAT 7

Z:\2026 BACKUPS\1-02-26 DJ\EXPAND\RUTH KELLER\RUTH KELLER MSH\WELL PLATS\1005H\FINAL\6-09-26\RUTH KELLER MSH 1005H 6-09-26.DWG
TUESDAY JUNE 09 2026 09:51AM

JACKSON SURVEYING
INC.
2413 EAST PIKE ST. # 112
Clarksburg, WV 26302
304-623-5851

*Highlighted Parcels may be impacted during drilled.

ADJOINING OWNERS TABLE		
TRACT	SURFACE OWNER	TAX PARCEL
H12	BARNES BILL J	10-W66-173
I12	SMITH JAMES CLINTON & SMITH CATHERINE DIANNE	10-W66-172
J12	PARSONS KILAINE L	10-W66-171
K12	PARSONS CAROL L	10-W66-170
L12	AMAZZ FRANZ GRACE	10-W66-169
M12	CLEMENS PAULA JO ORUM	10-W66-168
N12	MILLER ROBERT J & FAITH N	10-W66-167
O12	HOSTUTLER PRESTON E & N L	10-W66-166
P12	SCHULTZ HARLEY	10-W67-5
Q12	MEYER ELIZABETH A	10-W67-4
R12	WILLIAMS MARK R AND CHERYL L	01-RB1J-21
S12	SHAY STEVEN A & SUSAN D	01-RB1J-34
T12	MCNINCH EDWARD F & LOIS G	01-RB1J-35
U12	HUNTER ALVIN O	01-RB1J-35.1
V12	NAMACK LESTER L & DEBRA L	01-RB1J-36
W12	LONG CHAD R & JILL	01-RB1J-33
X12	LONG ERIC PATRICK	01-RB1J-32
Y12	HALL DARLENE K-SELLER, ARMSTRONG P S-BUYER	01-RB1J-37
Z12	HALL DARLENE K	01-RB1J-38
A13	GONOGLA AMBER PIKO & WENSEL JASON L	01-RB1J-39
B13	GONOGLA AMBER PIKO & WENSEL JASON L	01-RB1J-40
C13	GONOGLA AMBER PIKO & WENSEL JASON L	01-RB1J-41
D13	FORDYCE SAMANTHA	01-RB1J-28
E13	FORDYCE SAMANTHA	01-RB1J-27
F13	GUTSHALL DONALD AND LISA	01-RB1J-25.1
G13	GUTSHALL DONALD AND LISA	01-RB1J-25
H13	SIKOLE VINCENT A & BETH A	01-RB1J-42.1
I13	SIKOLE VINCENT A & BETH A	01-RB1J-42
J13	BOARD OF COMM OHIO CO	01-RB1J-86
K13	BOARD OF COMM OHIO CO	01-RB1J-87
L13	WARD B G & K L	01-RB1J-67
M13	STACHURA MICHAEL J	01-RB1J-67.1
N13	GUMP THOMAS E JR	01-RB1J-68
O13	MICHAEL CHRIST FAMILY TRUST	01-RB1J-70
P13	GUMP THOMAS E JR	01-RB1J-71
Q13	GUMP THOMAS E JR	01-RB1J-72
R13	GUMP THOMAS E JR	01-RB1J-74
S13	GUMP THOMAS E JR	01-RB1J-75
T13	VEMURI HOME & GARDEN LLC	01-RE1K-65
U13	PANDELOS ERNIE	01-RE1K-101.1
V13	SCHAUB VIRGINIA M	01-RE1K-101
W13	BRUCE KERRY	01-RE1K-100
X13	SCHAFER EDWARD L JR	01-RE1K-98
Y13	SCHAFER EDWARD L JR & MARY M	01-RE1K-96
Z13	LAND OF OZ	01-RB1-2
A14	CRISWELL JOHN THOMAS	05-RE1R-21
B14	CONNER ROBERT L & L M	05-RE1R-10
C14	HOYT CHRISTOPHER D & HEATHER A	01-RB1-3.1
D14	KOVALICK MICHAEL B & SUSAN L	01-RB2A-3
E14	KOVALICK MICHAEL B & SUSAN L	01-RB2A-2
F14	HIPSON RUTH B	01-RB2A-10
G14	SWAMY SETUNATH A & CHANDRA S	01-RB2A-9
H14	SWAMY SETUNATH A	01-RB2A-8
I14	MATHIEU E DAVID JR & MATHIEU JILL M - TOD	01-RB2A-7
J14	HILL MATHHEW E & MARY E	01-RB2B-95
K14	ZAMBITO ALFONSO J	01-RB1P-214
L14	PURPURA JOSEPH F - GINA S	01-RB1P-211
M14	GROB RUTH ANN	01-RB1P-177
N14	VILLAGE OF BETHLEHEM	01-RB2B-78
O14	COOK DANIEL P & CRYSTAL D	01-RB2-1.19
P14	BOGGS CAMDEN C & ADELINE R	01-RB2-1.5
Q14	HOOPER TIMOTHY S	01-RB2-1.25
R14	LOVVORN TRACY C & JAYNES HEIDI R	01-RB2B-47.1
S14	LOVVORN TRACY C & JAYNES HEIDI R	01-RB2B-47
T14	BURKE PATRICK M & NANCY M	01-RB2B-48
U14	BURKE PATRICK M & NANCY M	01-RB2F-6
V14	FEHR JEAN A	01-RB2F-5
W14	STAUVER DAVID A & D R	01-RB2F-4
X14	SINCAVICH KAREN L	01-RB2F-3
Y14	TIMBERLAKE SCOTT W & CORINNE A	01-RB2-1.16
Z14	LUCAS RICHARD A & BARBARA L	01-RB2-1.17
A15	THALMAN ANDREW R & AMY L	01-RB2-2.9
B15	CHIDIAC BAKHOS	05-RE2-38
C15	POMPEO JOSEPH D	05-RE2-36.2
D15	ARRUDA JARED ROSS	05-RE2-37

ADJOINING OWNERS TABLE		
TRACT	SURFACE OWNER	TAX PARCEL
E15	MENCER KIMBERLY SUE ET AL	05-RE2-50
F15	MENCER KIMBERLY SUE ET AL	05-RE2-50.1
G15	GRAMLICH KATHLEEN & JOHN W JR	05-RE2-42
H15	MCPHERSON JOSEPH GREGORY	05-RE2-44
I15	SCOTT JOHN M & PATRICIA ANN	05-RE2-45
J15	GHAPHERY DAVID A & KIMBERLY	05-RE2-51.2
K15	GHAPHERY DAVID A & KIMBERLY	05-RE2-51.5
L15	HOUCK RICHARD CHARLES MARISA ANN	05-RE2-51.8
M15	IRVIN RICHARD A & CECELIA C	05-RE2-51.3
N15	SMITH PETER L ET UX - TOD	13-1E-33
O15	EDWARDS JOSHUA L & AMANDA M	13-1E-34
P15	STEWART LISA A	13-1F-4
Q15	STEWART LISA A	13-1F-3
R15	BURKE MELISSA A	13-1F-2
S15	YORTY ANTOINETTE M & J BROWNING JASE M	13-1F-1
T15	YORTY ANTOINETTE M & J BROWNING JASE M	13-1F-1.1
U15	SEIDLER DALE JR	13-1-18
V15	MILBERT RICHARD LEE JR ET UX	13-1-18.2
W15	MILBERT RICHARD LEE JR ET UX	13-1-18.1
X15	MCALLISTER WILLIAM P & MCCOMBS SANDRA S	13-1-21
Y15	EBBERT SHARON ET AL	13-1-22
Z15	STATE ROAD COMMISSION	13-1-27
A16	MT OLIVET CEMETERY ASSOC INC	13-1-30
B16	M E CHURCH	13-1-31
C16	OLIVER GREGORY LEE	13-2A-1
D16	GANTZER BRYAN & TAYLORE N	13-2A-4
E16	GIVENS TYLER & HALL MACKENZIE	13-2A-5
F16	KNOX MICHAEL - TOD	13-2A-6.1
G16	LEHRKE JASON J & MARCIE M	13-2A-7.1
H16	SAUS DONNA J & JAMES M	13-2A-8
I16	CLAUSELL DARRYL ETAL	13-1G-44
J16	CARNEY DANIEL P ET UX	13-2A-54
K16	QUINLIN DAVID M ET UX	13-2A-52.1
L16	STATE ROAD COMMISSION	13-2A-9
M16	MORGAN RANDY & GINGER C	13-2A-53
N16	STATE ROAD COMMISSION	13-2A-46
O16	STATE ROAD COMMISSION	13-2A-47
P16	STATE ROAD COMMISSION	13-2A-48
Q16	MOSES AARON G	13-2A-17
R16	STATE ROAD COMMISSION	13-2A-49
S16	STATE ROAD COMMISSION	13-2A-50
T16	ANDLINGER-MORGAN BRENDA	13-2A-17.2
U16	HARRISON RONALD L & CAROL R	13-2C-9
V16	MONARCH DEVELOPMENT LLC	13-2C-10
W16	JONES CLARK A & KIMBERLY J	13-2C-7
X16	RICH JOSEPH A JR	13-2C-8
Y16	RICH JOSEPH A JR ET UX	13-2C-6
Z16	BLASCHAK KEVIN E ET UX	13-2C-4
A17	PERRY JASON T	13-2B-4
B17	PERRY JASON T	13-2C-17.2
C17	BLACKMORE ORVILLE A JR ET UX	13-2B-3
D17	BROWN MARIAH & ALEXANDER	13-2B-46.1
E17	FONNER RUSSELL L	13-2B-47
F17	KENT BRIAN JOSEPH & JENNIFER SUE KLOSS	13-2B-66
G17	KENT BRIAN JOSEPH & JENNIFER SUE KLOSS	13-2B-69
H17	QUIGLEY TODD	13-2B-68
I17	R B REAL ESTATE LLC	13-2B-67
J17	HEIL BRUCE A - TOD	13-2-51
K17	WEST JOSEPH L ET UX	13-2-52
L17	ST MYERS ROBERT C & ROSE ANNA - LIFE	13-2-63.5
M17	PELUCHETTE MAXWELL S	13-2-53.1
N17	HANKET SYDNEY	13-2-55
O17	FINLEY MICHAEL & CASSANDRA	13-2-54.1
P17	ST MYERS ROBERT C ET UX	13-2-63.3
Q17	GARVIN JOHN & HOLLY	13-4-14
R17	DIEHL CHARLES R & CELESTE	13-4A-39
S17	NO INFO	13-4A-40.1
T17	GRACEY JONATHAN B & JANE R	13-4A-40
U17	GRACEY JONATHAN B & JANE R	13-4A-41
V17	GLOVER JAMES A ET UX	13-4A-42
W17	COFFIELD AUSTIN	13-4A-43
X17	HOWELL JESSICA ANDERSON	13-4A-44
Y17	CLYBURN MARY ELLEN	13-4A-45
Z17	JASKO AARON & JULIE	13-4A-10

09/18/2026

REVISIONS:

COMPANY: expand

OPERATOR'S WELL #:	RUTH KELLER MSH 1005H	API #: 47-051-02601	DATE: 06-09-2026
DISTRICT: UNION	COUNTY: MARSHALL	STATE: WV	DRAWN BY: N. MANO
			SCALE: N/A
			DRAWING NO: WELL LOCATION PLAT 8

Z:\2026 BACKUPS\1-02-26 DJ\EXPAND\RUTH KELLER\RUTH KELLER MSH\WELL PLATS\1005H\FINAL\6-09-26\RUTH KELLER MSH 1005H 6-09-26.DWG
TUESDAY JUNE 09 2026 09:51AM

JACKSON SURVEYING INC.
2413 EAST PIKE ST. # 112
Clarksburg, WV 26302
304-623-5851

	ADJOINING OWNERS TABLE	
TRACT	SURFACE OWNER	TAX PARCEL
A18	CROLLEY RICHARD M EST	13-4A-9
B18	SCHULTZ JANICE E	13-4A-5
C18	BLACK LISA MARIE	13-2-58.1
D18	GOCKSTETTER CHRISTOPHER A & AMY L	13-4-2
E18	BONAR JENNIFER L & JOSHUA	13-4-2.2
F18	BONAR JENNIFER L & JOSHUA D	13-4-2.1
G18	LOPEZ PROPERTIES LLC	13-4-4
H18	LOPEZ PROPERTIES LLC	13-4-7
I18	LOPEZ ABIGAIL L	13-4-9.1
J18	LOPEZ ABIGAIL L	13-4-9
K18	LOPEZ ABIGAIL L	13-4-11.2
L18	TOWN & COUNTRY ANIMAL HOSP INC	13-4-11
M18	ROTH JAMES E SR & DAWN L - TOD	13-4-13
N18	ROTH JAMES E JR	13-4-13.4
O18	MATTUCI MARK	13-4-15.3
P18	ROTH ERIN K & MICHAEL A - TOD	13-4-32.6
Q18	ESCUE JAMES W	13-4-32.4
R18	LOY CURTIS R & TIFFANY R	13-4-32.2
S18	LOY CURTIS R & TIFFANY R	13-4-32.1
T18	WALLACE JAY K ET UX	13-4-32.7
U18	WALLACE JAY K ET UX	13-4-32.8
V18	GUMP LOUIS M & ROBIN A	13-4-32.5
W18	GUMP LOUIS M & ROBIN A	13-4-32.3
X18	GUMP LOUIS M & ROBIN A	13-4-33
Y18	FORESTER RICHARD E ET UX	13-4D-7
Z18	WHITE GARY W ET UX	13-4D-6
A19	NORTHCRAFT CURTIS & ASHLEIGH	13-4D-5
B19	NORTHCRAFT CURTIS & ASHLEIGH	13-4D-4
C19	SMITH WENDI LYNN ET AL	13-4D-3
D19	SMITH WENDI LYNN ET AL	13-4D-1
E19	LILLEY ESTATES LLC	13-4-39.9
F19	HODGEKISS MAURICE J - LIFE	13-4-39
G19	SMITH JAMES DAVID - TOD	13-4-39.11
H19	OHIO COUNTY COAL RESOURCES INC	13-4-37.1
I19	FOSTER AARON	13-4-40
J19	TOMER LISA ANN - TOD	13-4-42
K19	BRAUTIGAN FAMILY IRREVOCABLE TRUST	13-4-44
L19	BOARD OF EDUCATION	13-7-17
M19	ALLEN JOHN I	13-7-3.2
N19	CHURCH JESUS CH LATTER DAY STS	13-7-3.1
O19	HARTLEY BRADFORD W & NANNETTA	13-7-7
P19	BUTCH'S CORNER INC	13-7-9.2
Q19	BUTCH'S CORNER INC	13-7-9.1
R19	GARVIN VIRGINIA R	13-7-5
S19	MILLARD SCOTT M	13-7-4.1
T19	HUBBARD BRADLEY DANIEL	13-7-4
U19	GORDER JAMES L & CONNIE L	13-7-11
V19	M E CHURCH	13-7-12
W19	PLEASANT HILL ME CHURCH TR	13-7-13.1
X19	BENWOOD ESTATES LLC	13-7-13
Y19	ANTIOCH CEMETERY	13-7A-11
Z19	ARCHEY RODD A	13-7A-12
A20	SHILLING KATHY S	13-7A-14
B20	GAMBLE REBECCA C EST	13-7A-41
C20	RAMSER FAMILY IRREVOCABLE TR - RIGGS MELISSA	13-7A-34
D20	ARCHIBOLD JAMES W ET UX	13-7A-33
E20	KAHLBAUGH DAVID W & DELORES - TOD	13-7-34
F20	GAMBLE AMY JEAN	13-7-35
G20	GAMBLE REBECCA EST	13-7-36
H20	GAMBLE REBECCA C EST	13-7-43
I20	ALLEN RICHARD C ET UX	13-7-52
J20	VARGO CINDY L ET AL	13-10-3
K20	MARSHALL LAND LLC	13-10-2
L20	MOOSMAN MATTHEW G	13-10A-14
M20	WARD DEREK J	13-10A-13
N20	HUNTER WILLIAM D & MARLENE- TOD	13-10A-12
O20	HILL PATRICIA J	13-10A-11
P20	HILL PATRICIA J	13-10A-10
Q20	HILL PATRICIA J	13-10A-9
R20	HALL JUSTIN & MADELYN HOPKINS	13-10A-8
S20	HULL GAYLERD E	13-10A-7
T20	BRANNAN BRICIE GREER	13-10A-6
U20	MCCLURE DEVAN & LINDSEY CAIN	13-10A-5
V20	FECAT FAMILY TRUST	13-10A-4
W20	BRAUTIGAN RANDY & KAYLA	13-6-50.7
X20	KELLER WILLIAM J - TOD	13-6-50.2

*Highlighted Parcels may be impacted during drilled.

09/18/2026

REVISIONS:	COMPANY: eXpand		
OPERATOR'S WELL #:	RUTH KELLER MSH 1005H	API #: 47-051-02601	DATE: 06-09-2026
DISTRICT: UNION	COUNTY: MARSHALL	STATE: WV	DRAWN BY: N. MANO SCALE: N/A DRAWING NO: WELL LOCATION PLAT 9

Z:\2026 BACKUPS\1-02-26 DJ\EXPAND\RUTH KELLER\RUTH KELLER MSH\WELL PLATS\1005H\FINAL\6-09-26\RUTH KELLER MSH 1005H 6-09-26.DWG
TUESDAY JUNE 09 2026 09:52AM