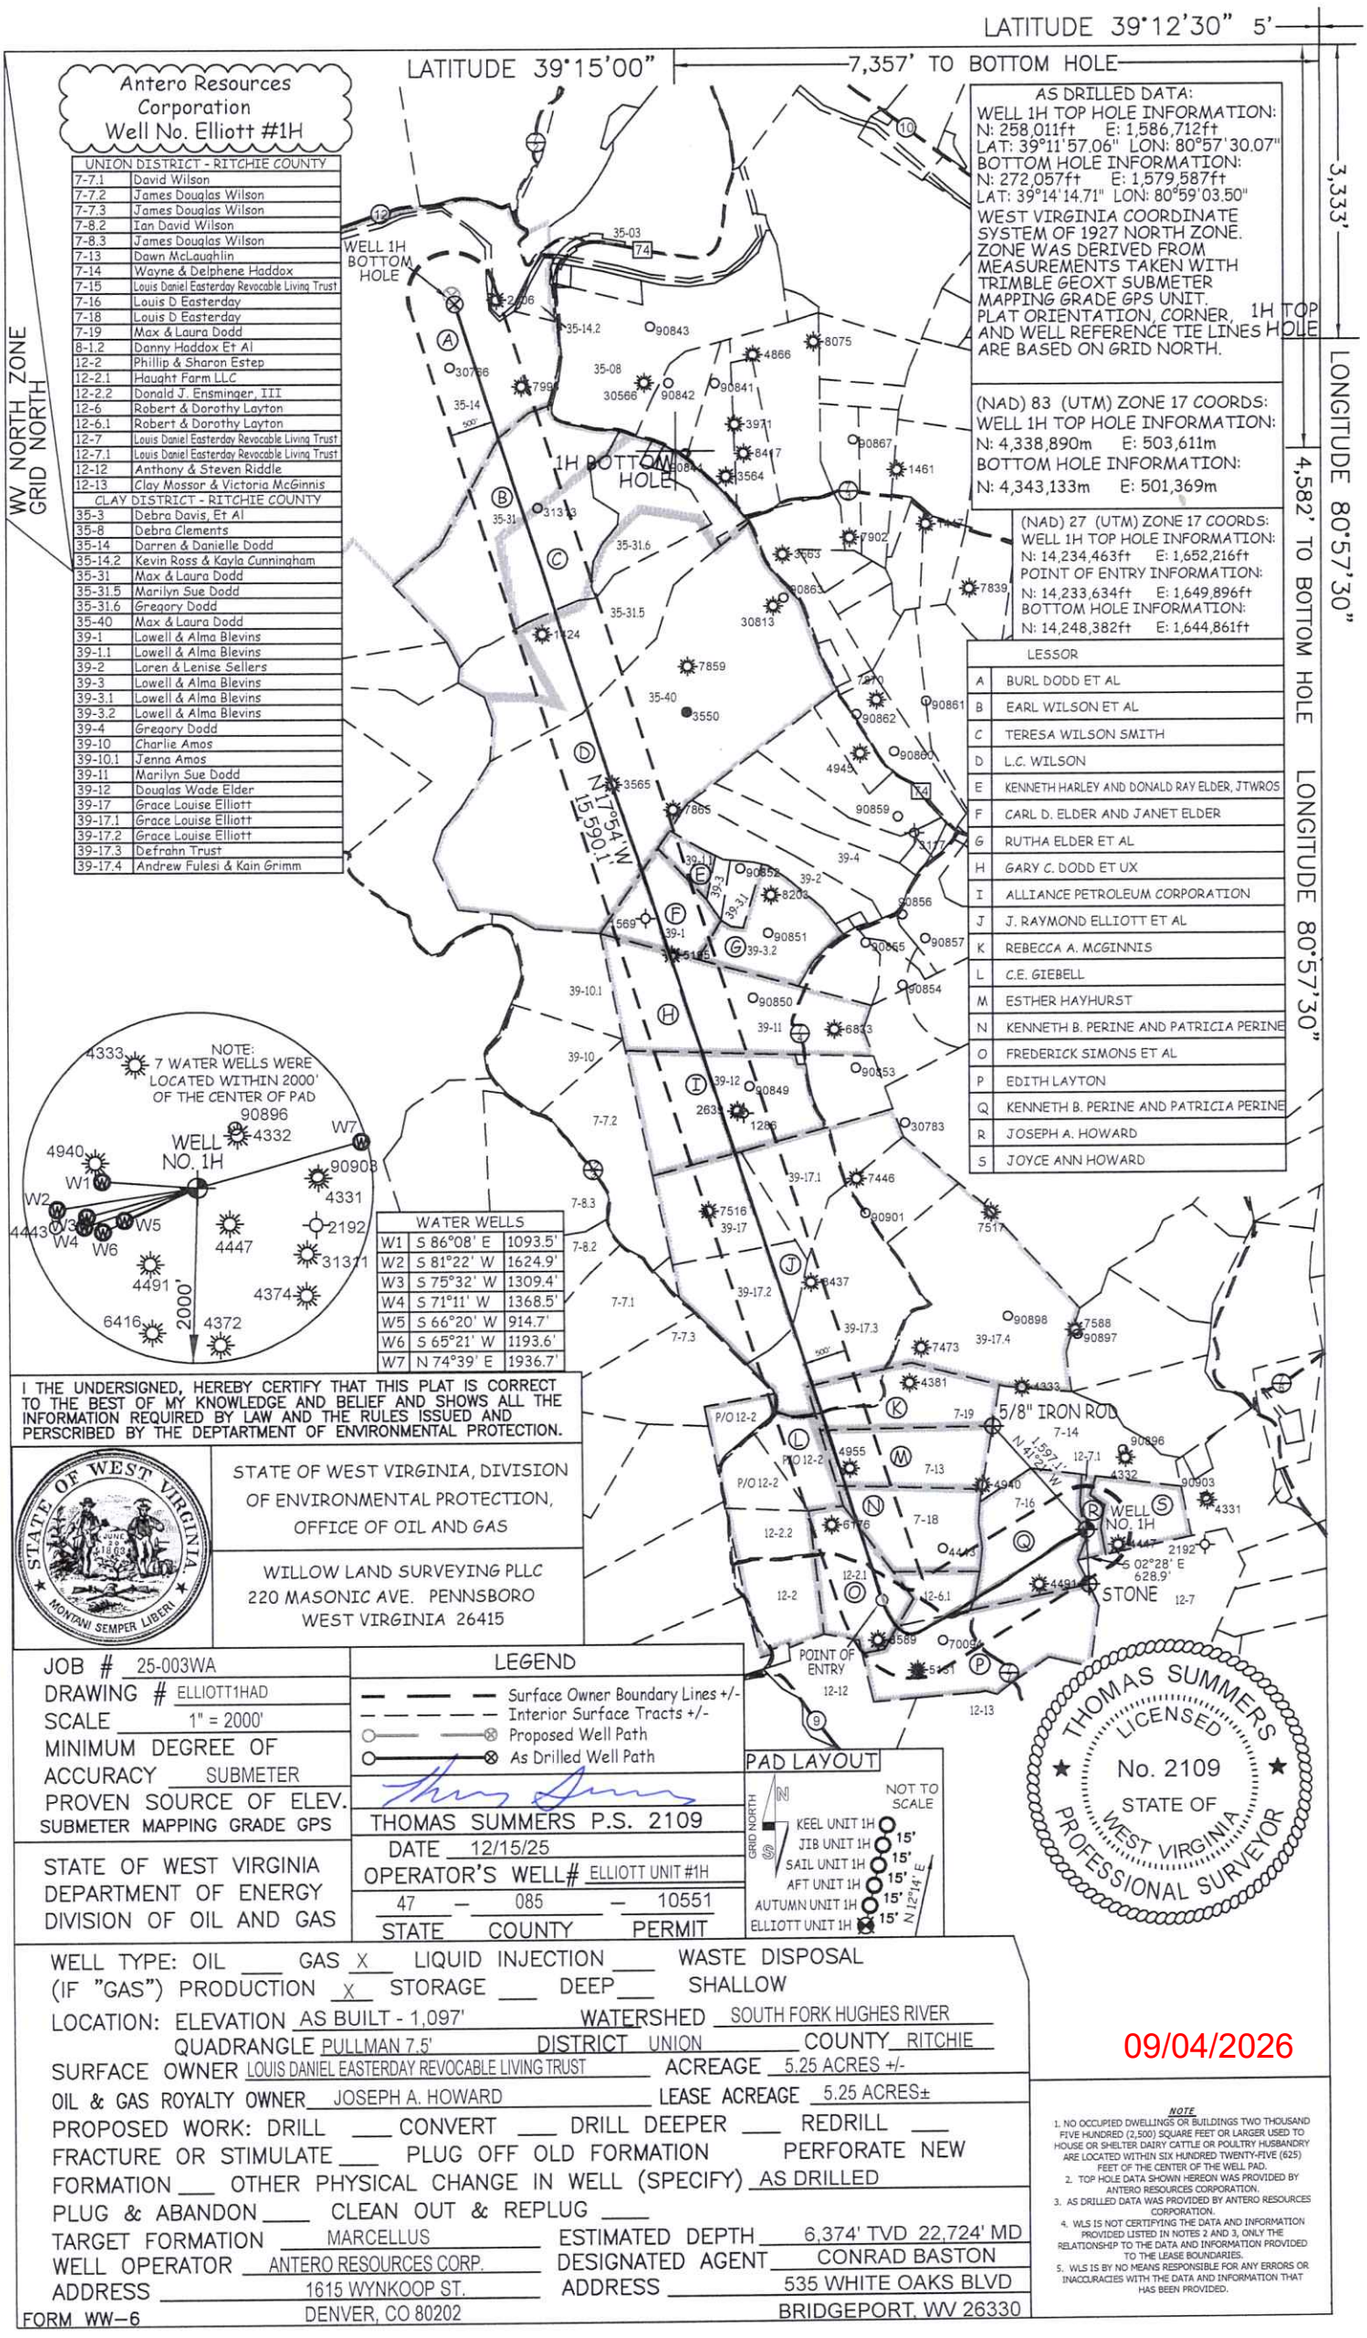


UNION DISTRICT - RITCHIE COUNTY	
7-7.1	David Wilson
7-7.2	James Douglas Wilson
7-7.3	James Douglas Wilson
7-8.2	Ian David Wilson
7-8.3	James Douglas Wilson
7-13	Dawn McLaughlin
7-14	Wayne & Delphene Haddox
7-15	Louis Daniel Easterday Revocable Living Trust
7-16	Louis D Easterday
7-18	Louis D Easterday
7-19	Max & Laura Dodd
8-1.2	Danny Haddox Et Al
12-2	Phillip & Sharon Estep
12-2.1	Haught Farm LLC
12-2.2	Donald J. Ensminger, III
12-6	Robert & Dorothy Layton
12-6.1	Robert & Dorothy Layton
12-7	Louis Daniel Easterday Revocable Living Trust
12-7.1	Louis Daniel Easterday Revocable Living Trust
12-12	Anthony & Steven Riddle
12-13	Clay Mossor & Victoria McGinnis
CLAY DISTRICT - RITCHIE COUNTY	
35-3	Debra Davis, Et Al
35-8	Debra Clements
35-14	Darren & Danielle Dodd
35-14.2	Kevin Ross & Kayla Cunningham
35-31	Max & Laura Dodd
35-31.5	Marilyn Sue Dodd
35-31.6	Gregory Dodd
35-40	Max & Laura Dodd
39-1	Lowell & Alma Blevins
39-1.1	Lowell & Alma Blevins
39-2	Loren & Lenise Sellers
39-3	Lowell & Alma Blevins
39-3.1	Lowell & Alma Blevins
39-3.2	Lowell & Alma Blevins
39-4	Gregory Dodd
39-10	Charlie Amos
39-10.1	Jenna Amos
39-11	Marilyn Sue Dodd
39-12	Douglas Wade Elder
39-17	Grace Louise Elliott
39-17.1	Grace Louise Elliott
39-17.2	Grace Louise Elliott
39-17.3	Defrahn Trust
39-17.4	Andrew Fulesi & Kain Grimm

LESSOR	
A	BURL DODD ET AL
B	EARL WILSON ET AL
C	TERESA WILSON SMITH
D	L.C. WILSON
E	KENNETH HARLEY AND DONALD RAY ELDER, JTWROS
F	CARL D. ELDER AND JANET ELDER
G	RUTHA ELDER ET AL
H	GARY C. DODD ET UX
I	ALLIANCE PETROLEUM CORPORATION
J	J. RAYMOND ELLIOTT ET AL
K	REBECCA A. MCGINNIS
L	C.E. GIEBELL
M	ESTHER HAYHURST
N	KENNETH B. PERINE AND PATRICIA PERINE
O	FREDERICK SIMONS ET AL
P	EDITH LAYTON
Q	KENNETH B. PERINE AND PATRICIA PERINE
R	JOSEPH A. HOWARD
S	JOYCE ANN HOWARD

WATER WELLS		
W1	S 86°08' E	1093.5'
W2	S 81°22' W	1624.9'
W3	S 75°32' W	1309.4'
W4	S 71°11' W	1368.5'
W5	S 66°20' W	914.7'
W6	S 65°21' W	1193.6'
W7	N 74°39' E	1936.7'

I THE UNDERSIGNED, HEREBY CERTIFY THAT THIS PLAT IS CORRECT TO THE BEST OF MY KNOWLEDGE AND BELIEF AND SHOWS ALL THE INFORMATION REQUIRED BY LAW AND THE RULES ISSUED AND PERSCRIBED BY THE DEPTARTMENT OF ENVIRONMENTAL PROTECTION.

STATE OF WEST VIRGINIA, DIVISION OF ENVIRONMENTAL PROTECTION, OFFICE OF OIL AND GAS

WILLOW LAND SURVEYING PLLC
220 MASONIC AVE. PENNSBORO
WEST VIRGINIA 26415

JOB # 25-003WA
DRAWING # ELLIOTT1HAD
SCALE 1" = 2000'
MINIMUM DEGREE OF ACCURACY SUBMETER
PROVEN SOURCE OF ELEV. SUBMETER MAPPING GRADE GPS

LEGEND
Surface Owner Boundary Lines +/-
Interior Surface Tracts +/-
Proposed Well Path
As Drilled Well Path

THOMAS SUMMERS P.S. 2109
DATE 12/15/25
OPERATOR'S WELL# ELLIOTT UNIT #1H
47 – 085 – 10551
STATE COUNTY PERMIT

STATE OF WEST VIRGINIA
DEPARTMENT OF ENERGY
DIVISION OF OIL AND GAS

THOMAS SUMMERS LICENSED No. 2109 STATE OF WEST VIRGINIA PROFESSIONAL SURVEYOR

WELL TYPE: OIL ___ GAS X LIQUID INJECTION ___ WASTE DISPOSAL
(IF "GAS") PRODUCTION X STORAGE ___ DEEP ___ SHALLOW
LOCATION: ELEVATION AS BUILT - 1,097' WATERSHED SOUTH FORK HUGHES RIVER
QUADRANGLE PULLMAN 7.5' DISTRICT UNION COUNTY RITCHIE
SURFACE OWNER LOUIS DANIEL EASTERDAY REVOCABLE LIVING TRUST ACREAGE 5.25 ACRES +/-
OIL & GAS ROYALTY OWNER JOSEPH A. HOWARD LEASE ACREAGE 5.25 ACRES±
PROPOSED WORK: DRILL ___ CONVERT ___ DRILL DEEPER ___ REDRILL ___
FRACTURE OR STIMULATE ___ PLUG OFF OLD FORMATION PERFORATE NEW FORMATION ___ OTHER PHYSICAL CHANGE IN WELL (SPECIFY) AS DRILLED
PLUG & ABANDON ___ CLEAN OUT & REPLUG ___
TARGET FORMATION MARCELLUS ESTIMATED DEPTH 6,374' TVD 22,724' MD
WELL OPERATOR ANTERO RESOURCES CORP. DESIGNATED AGENT CONRAD BASTON
ADDRESS 1615 WYNKOOP ST. ADDRESS 535 WHITE OAKS BLVD
DENVER, CO 80202 BRIDGEPORT, WV 26330

09/04/2026

NOTE
1. NO OCCUPIED DWELLINGS OR BUILDINGS TWO THOUSAND FIVE HUNDRED (2,500) SQUARE FEET OR LARGER USED TO HOUSE OR SHELTER DAIRY CATTLE OR POULTRY HUSBANDRY ARE LOCATED WITHIN SIX HUNDRED TWENTY-FIVE (625) FEET OF THE CENTER OF THE WELL PAD.
2. TOP HOLE DATA SHOWN HEREON WAS PROVIDED BY ANTERO RESOURCES CORPORATION.
3. AS DRILLED DATA WAS PROVIDED BY ANTERO RESOURCES CORPORATION.
4. WLS IS NOT CERTIFYING THE DATA AND INFORMATION PROVIDED LISTED IN NOTES 2 AND 3, ONLY THE RELATIONSHIP TO THE DATA AND INFORMATION PROVIDED TO THE LEASE BOUNDARIES.
5. WLS IS BY NO MEANS RESPONSIBLE FOR ANY ERRORS OR INACCURACIES WITH THE DATA AND INFORMATION THAT HAS BEEN PROVIDED.

FORM WW-6