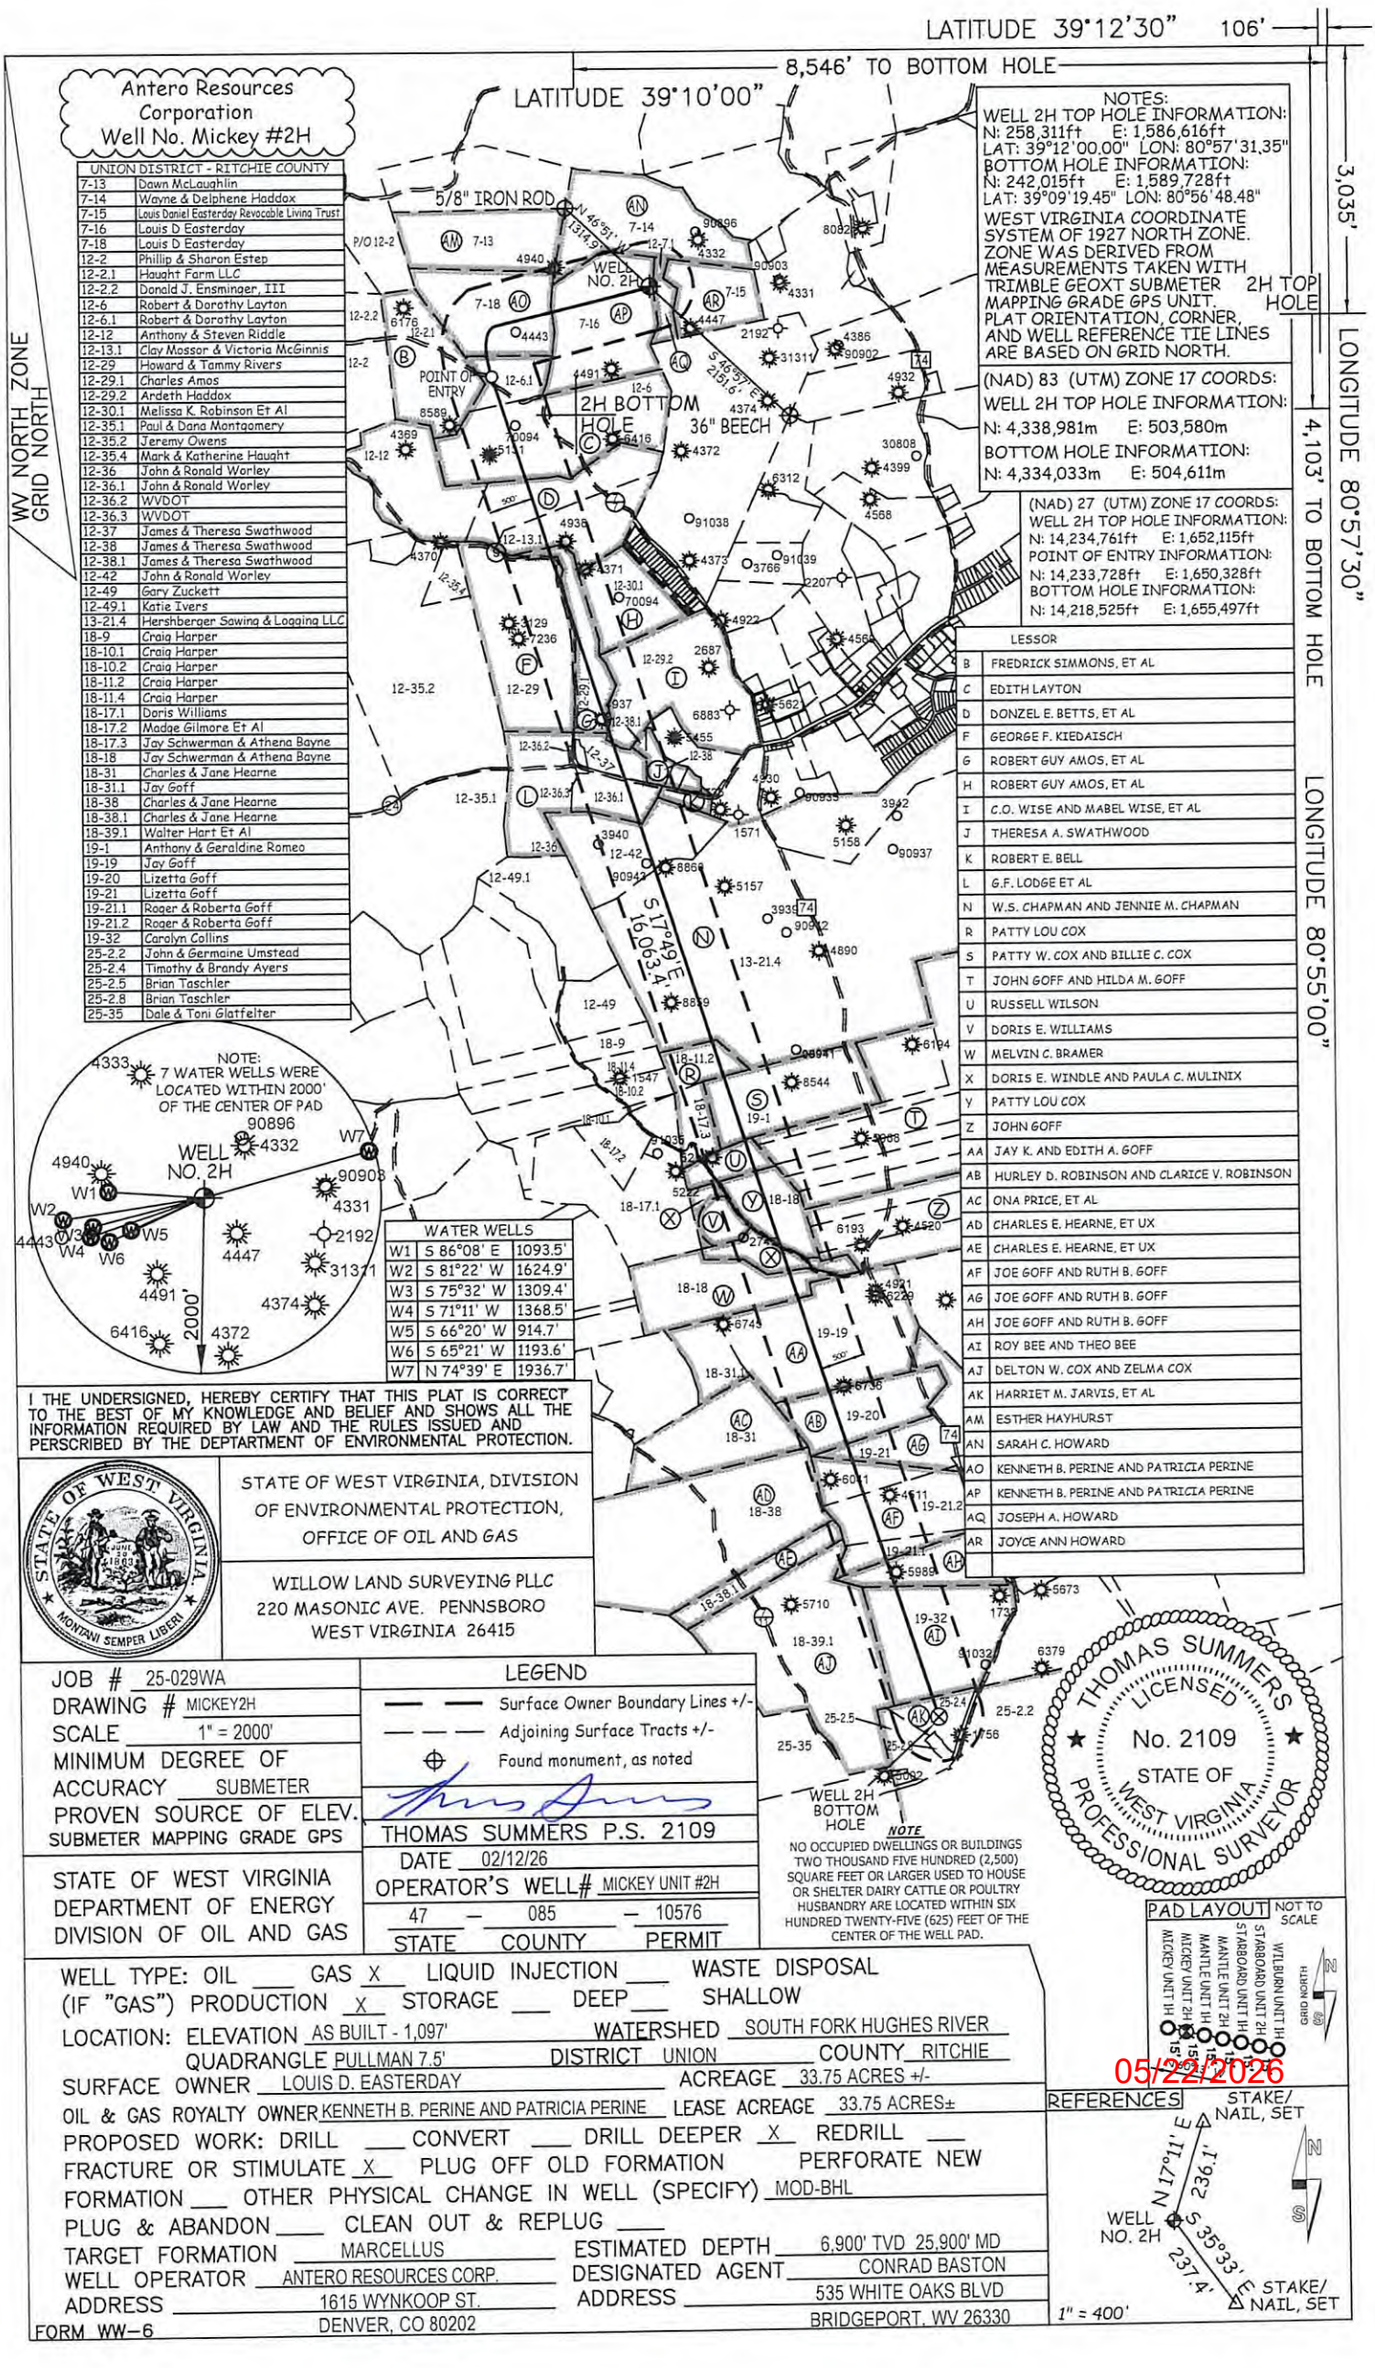


UNION DISTRICT - RITCHIE COUNTY	
7-13	Dawn McLaughlin
7-14	Wayne & Delphene Haddox
7-15	Louis Daniel Easterday Revocable Living Trust
7-16	Louis D Easterday
7-18	Louis D Easterday
12-2	Phillip & Sharon Estep
12-2.1	Haught Farm LLC
12-2.2	Donald J. Ensminger, III
12-6	Robert & Dorothy Layton
12-6.1	Robert & Dorothy Layton
12-12	Anthony & Steven Riddle
12-13.1	Clay Massor & Victoria McGinnis
12-29	Howard & Tammy Rivers
12-29.1	Charles Amos
12-29.2	Ardeth Haddox
12-30.1	Melissa K. Robinson Et Al
12-35.1	Paul & Dana Montgomery
12-35.2	Jeremy Owens
12-35.4	Mark & Katherine Haught
12-36	John & Ronald Worley
12-36.1	John & Ronald Worley
12-36.2	WVDOT
12-36.3	WVDOT
12-37	James & Theresa Swathwood
12-38	James & Theresa Swathwood
12-38.1	James & Theresa Swathwood
12-42	John & Ronald Worley
12-49	Gary Zuckett
12-49.1	Katie Ivers
13-21.4	Hershberger Sawing & Logging LLC
18-9	Craig Harper
18-10.1	Craig Harper
18-10.2	Craig Harper
18-11.2	Craig Harper
18-11.4	Craig Harper
18-17.1	Doris Williams
18-17.2	Madge Gilmore Et Al
18-17.3	Jay Schwerman & Athena Bayne
18-18	Jay Schwerman & Athena Bayne
18-31	Charles & Jane Hearne
18-31.1	Jay Goff
18-38	Charles & Jane Hearne
18-38.1	Charles & Jane Hearne
18-39.1	Walter Hart Et Al
19-1	Anthony & Geraldine Romeo
19-19	Jay Goff
19-20	Lizetta Goff
19-21	Lizetta Goff
19-21.1	Roger & Roberta Goff
19-21.2	Roger & Roberta Goff
19-32	Carolyn Collins
25-2.2	John & Germaine Umstead
25-2.4	Timothy & Brandy Ayers
25-2.5	Brian Taschler
25-2.8	Brian Taschler
25-35	Dale & Toni Glatfelter

WATER WELLS		
W1	S 86°08' E	1093.5'
W2	S 81°22' W	1624.9'
W3	S 75°32' W	1309.4'
W4	S 71°11' W	1368.5'
W5	S 66°20' W	914.7'
W6	S 65°21' W	1193.6'
W7	N 74°39' E	1936.7'

NOTES:
WELL 2H TOP HOLE INFORMATION:
N: 258,311ft E: 1,586,616ft
LAT: 39°12'00.00" LON: 80°57'31.35"
BOTTOM HOLE INFORMATION:
N: 242,015ft E: 1,589,728ft
LAT: 39°09'19.45" LON: 80°56'48.48"
WEST VIRGINIA COORDINATE SYSTEM OF 1927 NORTH ZONE. ZONE WAS DERIVED FROM MEASUREMENTS TAKEN WITH TRIMBLE GEOXT SUBMETER MAPPING GRADE GPS UNIT. PLAT ORIENTATION, CORNER, AND WELL REFERENCE TIE LINES ARE BASED ON GRID NORTH.

(NAD) 83 (UTM) ZONE 17 COORDS:
WELL 2H TOP HOLE INFORMATION:
N: 4,338,981m E: 503,580m
BOTTOM HOLE INFORMATION:
N: 4,334,033m E: 504,611m

(NAD) 27 (UTM) ZONE 17 COORDS:
WELL 2H TOP HOLE INFORMATION:
N: 14,234,761ft E: 1,652,115ft
POINT OF ENTRY INFORMATION:
N: 14,233,728ft E: 1,650,328ft
BOTTOM HOLE INFORMATION:
N: 14,218,525ft E: 1,655,497ft

	LESSOR
B	FREDRICK SIMMONS, ET AL
C	EDITH LAYTON
D	DONZEL E. BETTS, ET AL
F	GEORGE F. KIEDAISCH
G	ROBERT GUY AMOS, ET AL
H	ROBERT GUY AMOS, ET AL
I	C.O. WISE AND MABEL WISE, ET AL
J	THERESA A. SWATHWOOD
K	ROBERT E. BELL
L	G.F. LODGE ET AL
N	W.S. CHAPMAN AND JENNIE M. CHAPMAN
R	PATTY LOU COX
S	PATTY W. COX AND BILLIE C. COX
T	JOHN GOFF AND HILDA M. GOFF
U	RUSSELL WILSON
V	DORIS E. WILLIAMS
W	MELVIN C. BRAMER
X	DORIS E. WINDLE AND PAULA C. MULINIX
Y	PATTY LOU COX
Z	JOHN GOFF
AA	JAY K. AND EDITH A. GOFF
AB	HURLEY D. ROBINSON AND CLARICE V. ROBINSON
AC	ONA PRICE, ET AL
AD	CHARLES E. HEARNE, ET UX
AE	CHARLES E. HEARNE, ET UX
AF	JOE GOFF AND RUTH B. GOFF
AG	JOE GOFF AND RUTH B. GOFF
AH	JOE GOFF AND RUTH B. GOFF
AI	ROY BEE AND THEO BEE
AJ	DELTON W. COX AND ZELMA COX
AK	HARRIET M. JARVIS, ET AL
AM	ESTHER HAYHURST
AN	SARAH C. HOWARD
AO	KENNETH B. PERINE AND PATRICIA PERINE
AP	KENNETH B. PERINE AND PATRICIA PERINE
AQ	JOSEPH A. HOWARD
AR	JOYCE ANN HOWARD

I THE UNDERSIGNED, HEREBY CERTIFY THAT THIS PLAT IS CORRECT TO THE BEST OF MY KNOWLEDGE AND BELIEF AND SHOWS ALL THE INFORMATION REQUIRED BY LAW AND THE RULES ISSUED AND PERSCRIBED BY THE DEPTARTMENT OF ENVIRONMENTAL PROTECTION.

STATE OF WEST VIRGINIA, DIVISION OF ENVIRONMENTAL PROTECTION, OFFICE OF OIL AND GAS

WILLOW LAND SURVEYING PLLC
220 MASONIC AVE. PENNSBORO
WEST VIRGINIA 26415

JOB # 25-029WA
DRAWING # MICKEY2H
SCALE 1" = 2000'
MINIMUM DEGREE OF ACCURACY SUBMETER
PROVEN SOURCE OF ELEV. SUBMETER MAPPING GRADE GPS

LEGEND
Surface Owner Boundary Lines +/-
Adjoining Surface Tracts +/-
Found monument, as noted

THOMAS SUMMERS P.S. 2109
DATE 02/12/26
OPERATOR'S WELL # MICKEY UNIT #2H
47 — 085 — 10576
STATE COUNTY PERMIT

STATE OF WEST VIRGINIA
DEPARTMENT OF ENERGY
DIVISION OF OIL AND GAS

WELL TYPE: OIL ___ GAS X LIQUID INJECTION ___ WASTE DISPOSAL ___
(IF "GAS") PRODUCTION X STORAGE ___ DEEP ___ SHALLOW ___
LOCATION: ELEVATION AS BUILT - 1,097' WATERSHED SOUTH FORK HUGHES RIVER
QUADRANGLE PULLMAN 7.5' DISTRICT UNION COUNTY RITCHIE
SURFACE OWNER LOUIS D. EASTERDAY ACREAGE 33.75 ACRES +/-
OIL & GAS ROYALTY OWNER KENNETH B. PERINE AND PATRICIA PERINE LEASE ACREAGE 33.75 ACRES±
PROPOSED WORK: DRILL ___ CONVERT ___ DRILL DEEPER X REDRILL ___
FRACTURE OR STIMULATE X PLUG OFF OLD FORMATION ___ PERFORATE NEW FORMATION ___ OTHER PHYSICAL CHANGE IN WELL (SPECIFY) MOD-BHL
PLUG & ABANDON ___ CLEAN OUT & REPLUG ___
TARGET FORMATION MARCELLUS ESTIMATED DEPTH 6,900' TVD 25,900' MD
WELL OPERATOR ANTERO RESOURCES CORP. DESIGNATED AGENT CONRAD BASTON
ADDRESS 1615 WYNKOOP ST. ADDRESS 535 WHITE OAKS BLVD
DENVER, CO 80202 BRIDGEPORT, WV 26330

FORM WW-6