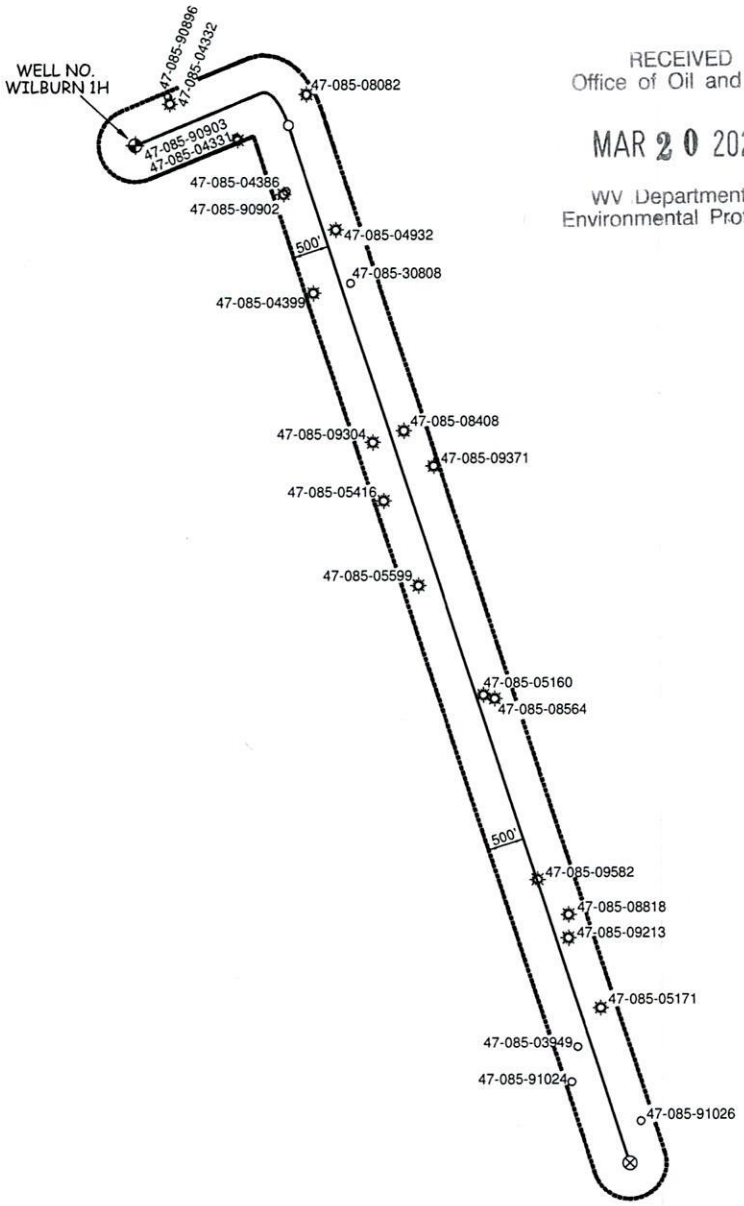
MINEAR PAD
ANTERO RESOURCES CORPORATION



RECEIVED
Office of Oil and Gas

MAR 20 2026

WV Department of
Environmental Protection

WILLOW LAND SURVEYING, PLLC P.O. BOX 17, PENNSBORO, WV 26415 (304) 659-1717		SCALE : 1-INCH = 2000-FEET 0' 2000' 4000' 6000'
DATE: 02/13/26 / DRAWN BY: D.L.P.	JOB #: 25-026WA FILE: WILBURN1HAOR.DWG	

04/10/2026

UWI (APINum)	Well Name	Well Number	Operator	Historical Operator	TD	Perforated Interval (shallowest, deepest)	Perforated Formation(s)	Producible Formation(s) not perf'd
4708590896								
4708504332	HOWARD SARAH C	H-776	HAUGHT G L & SONS	HAUGHT G L & SONS	2,460	1996 - 2312	Weir	Benson, Alexander
4708590903								
4708504331	HADDOX DANIEL ETAL	H-777	HAUGHT G L & SONS	HAUGHT G L & SONS	2,685	2322 - 2346	Weir	Benson, Alexander
4708508082	HADDOX CLARETH	APPLE/HADD	GREYLOCK OPCO LLC	EASTERN AMERICAN ENE	5,307	4501 - 5160	Riley, Alexander	Weir, Benson
4708504386	COX DAVID	H-845	HAUGHT G L & SONS	HAUGHT G L & SONS	2,650	2268 - 2537	Berea, Weir	Benson, Alexander
4708590902								
4708504932	COX D L & R E ETAL	1	CHASE PETROLEUM CO	CHASE PETROLEUM CO	5,250	4272 - 5016	Balltown, Riley, Benson, Alexander	Weir
4708530808	PAUL R COX	1	MOSSOR W H	MOSSOR W H				
4708504399	MULLENIX DESSIE M	H-858	HAUGHT G L & SONS	HAUGHT G L & SONS	2,600		Weir, Berea	Benson, Alexander
4708509304	KUHN	1	KEY OIL	KEY OIL	5,123	3189 - 4969	Warren, Balltown, Riley, Benson, Alexander	Weir
4708508408	NAY REX	1	TERM ENERGY	TERM ENERGY	1,880	1800 - 1850	Big Injun	Benson, Alexander
4708509371	MCKINLEY	1	KEY OIL	KEY OIL	2,130	1940 - 1950	Big Injun	Benson, Alexander
4708505416	GRIMM F L ET UX	1	CHASE PETROLEUM CO	CHASE PETROLEUM CO	5,332	3289 - 5067	Udev, Riley, Alexander	Benson
4708505599	LOGAN CAROLYN M	1	CHASE PETROLEUM CO	CHASE PETROLEUM CO	4,645	3266 - 4437	Speechley, Balltown, Riley	Benson, Alexander
4708505160	FREEMAN CAMPBELL	1	CHASE PETROLEUM CO	CHASE PETROLEUM CO	2,990	2169 - 2438	Balltown, Riley, Benson	Weir
4708508564	COX P	3	STALNAKER ENERGY CORP	MURVIN & MEIER OIL	5,193	3135 - 5057	Balltown, Riley, Benson	Weir, Alexander
4708509582	FOGEL	3	STALNAKER ENERGY CORP	MURVIN & MEIER OIL	2,443	1993 - 2312	Big Injun, Lo Weir	Benson, Alexander
4708508818	FOGEL	1	STALNAKER ENERGY CORP	MURVIN & MEIER OIL	5,242	3284 - 5107	Speechley, Balltown, Riley	Benson, Alexander
4708509213	FOGEL	2-B	STALNAKER ENERGY CORP	MURVIN & MEIER OIL	2,338	1620 - 2194	Salt Sands, Big Injun, Weir	Benson, Alexander
4708505171	GRIMM FRANCIS ET AL	3-1845	EQUITABLE PRODUCTION CO	CARNEGIE NATURAL GAS	1,802	1788 - 1788	Big Injun	Benson, Alexander
4708503949	GRIMM S M	1109	EQUITABLE PRODUCTION CO	CARNEGIE NATURAL GAS	1,846	1846 - 1846	Big Injun	Benson, Alexander
4708591024								
4708591026								

RECEIVED
Office of Oil and Gas
MAR 20 2026
WV Department of
Environmental Protection

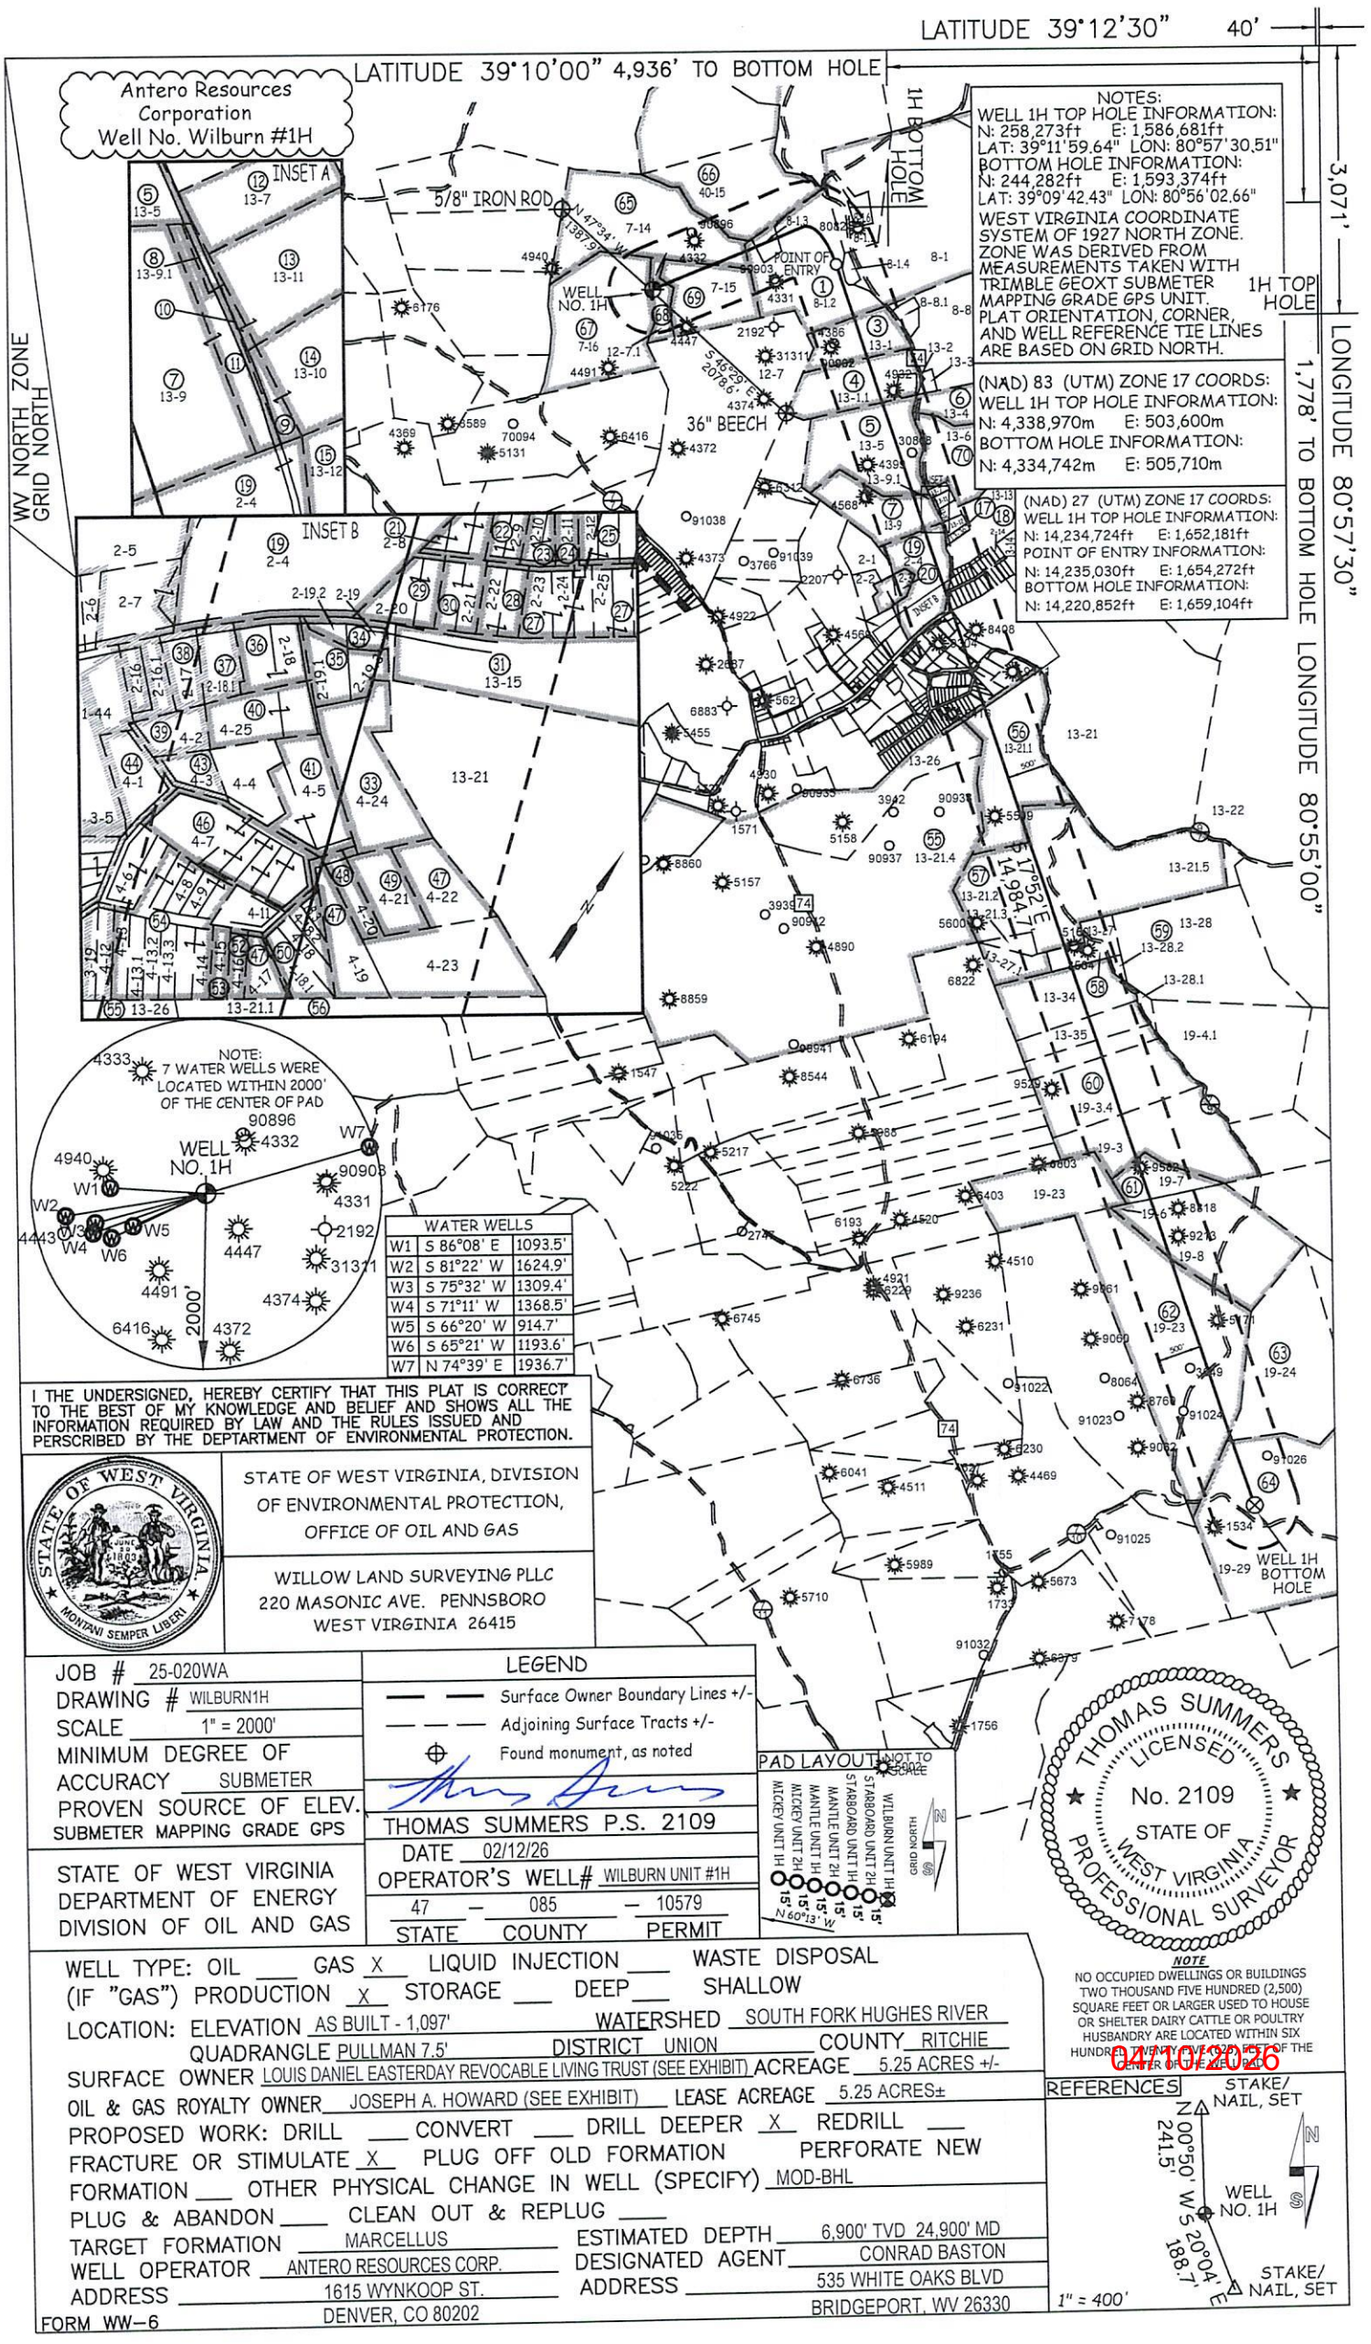

LATITUDE 39°12'30"
40'
LATITUDE 39°10'00" 4,936' TO BOTTOM HOLE
Antero Resources Corporation
Well No. Wilburn #1H
1H BOTTOM HOLE
1H TOP HOLE
3,071'
LONGITUDE 80°57'30"
1,778' TO BOTTOM HOLE LONGITUDE 80°55'00"
WV NORTH ZONE GRID NORTH
NOTES:
WELL 1H TOP HOLE INFORMATION:
N: 258,273ft E: 1,586,681ft
LAT: 39°11'59.64" LON: 80°57'30.51"
BOTTOM HOLE INFORMATION:
N: 244,282ft E: 1,593,374ft
LAT: 39°09'42.43" LON: 80°56'02.66"
WEST VIRGINIA COORDINATE SYSTEM OF 1927 NORTH ZONE. ZONE WAS DERIVED FROM MEASUREMENTS TAKEN WITH TRIMBLE GEOXT SUBMETER MAPPING GRADE GPS UNIT. PLAT ORIENTATION, CORNER, AND WELL REFERENCE TIE LINES ARE BASED ON GRID NORTH.
(NAD) 83 (UTM) ZONE 17 COORDS:
WELL 1H TOP HOLE INFORMATION:
N: 4,338,970m E: 503,600m
BOTTOM HOLE INFORMATION:
N: 4,334,742m E: 505,710m
(NAD) 27 (UTM) ZONE 17 COORDS:
WELL 1H TOP HOLE INFORMATION:
N: 14,234,724ft E: 1,652,181ft
POINT OF ENTRY INFORMATION:
N: 14,235,030ft E: 1,654,272ft
BOTTOM HOLE INFORMATION:
N: 14,220,852ft E: 1,659,104ft
INSET A
INSET B
5/8" IRON ROD
N 47°34' W 1387'
POINT OF ENTRY
WELL NO. 1H
S 46°29' E 2078.6'
36" BEECH
S 17°52' E 14,984.7'
NOTE:
7 WATER WELLS WERE LOCATED WITHIN 2000' OF THE CENTER OF PAD
2000'
WATER WELLS
W1 S 86°08' E 1093.5'
W2 S 81°22' W 1624.9'
W3 S 75°32' W 1309.4'
W4 S 71°11' W 1368.5'
W5 S 66°20' W 914.7'
W6 S 65°21' W 1193.6'
W7 N 74°39' E 1936.7'
I THE UNDERSIGNED, HEREBY CERTIFY THAT THIS PLAT IS CORRECT TO THE BEST OF MY KNOWLEDGE AND BELIEF AND SHOWS ALL THE INFORMATION REQUIRED BY LAW AND THE RULES ISSUED AND PERSCRIBED BY THE DEPTARTMENT OF ENVIRONMENTAL PROTECTION.
STATE OF WEST VIRGINIA, DIVISION OF ENVIRONMENTAL PROTECTION, OFFICE OF OIL AND GAS
WILLOW LAND SURVEYING PLLC
220 MASONIC AVE. PENNSBORO
WEST VIRGINIA 26415
JOB # 25-020WA
DRAWING # WILBURN1H
SCALE 1" = 2000'
MINIMUM DEGREE OF ACCURACY SUBMETER
PROVEN SOURCE OF ELEV. SUBMETER MAPPING GRADE GPS
STATE OF WEST VIRGINIA DEPARTMENT OF ENERGY DIVISION OF OIL AND GAS
LEGEND
Surface Owner Boundary Lines +/-
Adjoining Surface Tracts +/-
Found monument, as noted
THOMAS SUMMERS P.S. 2109
DATE 02/12/26
OPERATOR'S WELL# WILBURN UNIT #1H
47 — 085 — 10579
STATE COUNTY PERMIT
PAD LAYOUT NOT TO SCALE
STARBOARD UNIT 1H
STARBOARD UNIT 2H
WILBURN UNIT 1H
MANTLE UNIT 1H
MANTLE UNIT 2H
MICKEY UNIT 2H
MICKEY UNIT 1H
15'
N 60°13' W
HUSON GRID
THOMAS SUMMERS LICENSED No. 2109 STATE OF WEST VIRGINIA PROFESSIONAL SURVEYOR
WELL 1H BOTTOM HOLE
WELL TYPE: OIL ___ GAS X LIQUID INJECTION ___ WASTE DISPOSAL
(IF "GAS") PRODUCTION X STORAGE ___ DEEP ___ SHALLOW
LOCATION: ELEVATION AS BUILT - 1,097' WATERSHED SOUTH FORK HUGHES RIVER
QUADRANGLE PULLMAN 7.5' DISTRICT UNION COUNTY RITCHIE
SURFACE OWNER LOUIS DANIEL EASTERDAY REVOCABLE LIVING TRUST (SEE EXHIBIT) ACREAGE 5.25 ACRES +/-
OIL & GAS ROYALTY OWNER JOSEPH A. HOWARD (SEE EXHIBIT) LEASE ACREAGE 5.25 ACRES±
PROPOSED WORK: DRILL ___ CONVERT ___ DRILL DEEPER X REDRILL ___
FRACTURE OR STIMULATE X PLUG OFF OLD FORMATION PERFORATE NEW FORMATION ___ OTHER PHYSICAL CHANGE IN WELL (SPECIFY) MOD-BHL
PLUG & ABANDON ___ CLEAN OUT & REPLUG ___
TARGET FORMATION MARCELLUS ESTIMATED DEPTH 6,900' TVD 24,900' MD
WELL OPERATOR ANTERO RESOURCES CORP. DESIGNATED AGENT CONRAD BASTON
ADDRESS 1615 WYNKOOP ST. ADDRESS 535 WHITE OAKS BLVD
DENVER, CO 80202 BRIDGEPORT, WV 26330
FORM WW-6
NOTE
NO OCCUPIED DWELLINGS OR BUILDINGS TWO THOUSAND FIVE HUNDRED (2,500) SQUARE FEET OR LARGER USED TO HOUSE OR SHELTER DAIRY CATTLE OR POULTRY HUSBANDRY ARE LOCATED WITHIN SIX HUNDRED SEVENTY-FIVE (675) FEET OF THE CENTER OF PAD
REFERENCES
STAKE/ NAIL, SET
N 00°50' W 241.5'
WELL NO. 1H
S 20°04' E 188.7'
STAKE/ NAIL, SET
1" = 400'
04/10/2026

EXHIBIT
WILBURN 1H

	LESSOR
1	DANIEL HADDOX AND CLARETH HADDOX
3	DAVID L. COX AND ROSE E. COX
4	DAVID L. COX ROSE ELLEN COX, ET AL
5	HELEN R. NICHOLS
6	WINSTON LOVE FAMILY TRUST
7	WILLIAM W. BITNER AND EVELYN A. BITNER
8	JACK WAYNE KIRSCH, II
9	TIMOTHY WAYNE COX AND LINDA SUE COX
10	KENNETH LACHANCE
11	WEST VIRGINIA DEPT. OF TRANSPORTATION
12	JEREMY BYERS
13	WILLIAM BERNARD NASH
14	TIMOTHY WAYNE COX AND LINDA SUE COX
15	WILLIAM BERNARD NASH
17	EDDY D. BECK
18	JOHN A. CAMPBELL
19	CARL L. KUHL AND KATHLEEN L. KUHL
20	TOWN OF PULLMAN
21	JENNIFER GALE KEITH
22	JENNIFER GALE KEITH
23	JENNIFER GALE KEITH
24	BERT D. MULLENIX, JR.
25	HANNAH EDWARDS
27	JOHN IVAN MASSROPIAN, JR.
28	JOHN E. HAYES
29	ERNEST H. CLARK, JR. AND RETA M. CLARK
30	JOHN E. HAYES
31	DOROTHY WORKMAN
33	JENNIFER GALE KEITH
34	ANTERO MINERALS, LLC.
35	KENNA SUE ADAMS
36	ROBERT D. SANDY
37	ROBERT ANTHONY ARNOTT
38	MICHAEL P. LEGGETT
39	RAY FRANCIS SUTORIUS
40	TAMMY C. ARNOTT HILKEY
41	RICHARD S. SMITH & KAREN L. SMITH
43	ANGELA D. LAYFIELD
44	WILSON-JOHNSON FAMILY, LLC.
46	SHANE C. KERNS AND ELLEN S. KERNS
47	KEY OIL COMPANY AND FRANKLIN L. BUTLER
48	DON A. RINEHART
49	MICHAEL E. MCCULLOUGH
50	DON A. RINEHART
52	KEY OIL COMPANY AND FRANKLIN L. BUTLER
53	MARK ECHARD
54	FRANCIS L. GRIMM AND CHARLOTTE W. GRIMM
55	W.S. CHAPMAN AND JENNIE M. CHAPMAN
56	CAROLYN LOGAN AND PATRICK LOGAN
57	JOHN M. MCKINLEY AND JOANNE S. MCKINLEY, ET AL
58	FREEMAN CAMPBELL AND RHEA CAMPBELL
59	JOHN A. CAMPBELL
60	RUSSELL WILSON, ET AL
61	KEY OIL COMPANY AND FRANKLIN L. BUTLER
62	S.M. GRIMM AND HATTIE A. GRIMM
63	DOUGLAS W. HARBART
64	AMP FUND II, LP., ET AL
65	SARAH C. HOWARD
66	NORMA C. DAWSON
67	KENNETH B. PERINE, ET UX
68	JOSEPH A. HOWARD
69	JOYCE ANN HOWARD
70	HELEN R. NICHOLS

CLAY DISTRICT - RITCHIE COUNTY	
40-15	Wayne & Delphene Haddox
UNION DISTRICT - RITCHIE COUNTY	
7-14	Wayne & Delphene Haddox
7-15	Louis Daniel Easterday Revocable Living Trust
7-16	Louis D Easterday
8-1	Danny Haddox Et Al
8-1.1	Danny Haddox Et Al
8-1.2	Danny Haddox Et Al
8-1.3	Wayne & Delphene Haddox
8-1.4	David Haddox
8-1.6	David Haddox
8-8	Danny Haddox Et Al
8-8.1	James Haddox
12-7	Louis Daniel Easterday Revocable Living Trust
12-7.1	Louis Daniel Easterday Revocable Living Trust
13-1	David & Rose Cox
13-1.1	David & Rose Cox
13-2	Gregory Cox
13-3	Janine Graham & Edward Macht
13-4	Jennifer Graham
13-5	Curtis Lindner Et Al
13-6	Curtis Lindner Et Al
13-7	Jeremy Byers
13-9	Matthew & Laura Barrett
13-9.1	Alta Brohard Et Al
13-10	Timothy & Linda Cox
13-11	Kenneth LaChance
13-12	Eddy & Brenda Beck
13-13	John Campbell
13-14	John Campbell
13-15	Dorothy Workman
13-19	John & Tamela Richards
13-21	Antill Keystone Trust
13-21.1	Stephen Loehr
13-21.2	John Campbell
13-21.3	John Campbell
13-21.4	Hershberger Sawing & Logging LLC
13-21.5	John Campbell
13-22	John Campbell
13-26	Robert & Judith Miller
13-27	John Campbell
13-27.1	John Campbell
13-28	John Campbell
13-28.1	John Campbell
13-28.2	John Campbell
13-34	Brian & Kimberly Workman
13-35	Brian & Kimberly Workman
13-36	Eddy & Brenda Beck
19-3	Brian & Kimberly Workman
19-3.4	Dean Divins
19-4.1	John Campbell
19-6	Lilburn Wilburn Jr. Et Al
19-7	Brian & Kimberly Workman
19-8	Brian & Kimberly Workman
19-23	Lilburn Wilburn Jr. Et Al
19-24	Lilburn Wilburn Jr. Et Al
19-29	Ray Sutorius

PULLMAN CORPORATION - RITCHIE COUNTY	
1-44	Lola Eakle
2-1	Nathaniel & Molly McKean
2-2	Nathaniel & Molly McKean
2-3	Town of Pullman
2-4	Carl Kuhn
2-5	Nathaniel & Molly McKean
2-6	Nathaniel & Molly McKean
2-7	Nathaniel & Molly McKean
2-8	Jennifer Davis
2-9	Jennifer Davis
2-10	Jennifer Davis
2-11	Bert & Dorothy Mullinex
2-12	Hannah Edwards
2-14	Roy Short
2-16	Michael Leggett
2-16.1	Michael Leggett
2-17	Michael Leggett
2-18	Robert & Sheila Sandy
2-18.1	Robert Arnott
2-19	Antero Resources Appalachian Corp
2-19.1	Kenna Adams
2-19.2	Antero Resources Appalachian Corp
2-19.3	Kenna Adams
2-20	Ernest & Reta Clark
2-21	John Hayes
2-22	John & Lori Hayes
2-23	John Massropian
2-24	John Massropian
2-25	John Massropian
3-5	Pullman Cemetery Committee
4-1	Jimmie McCullough Et Al
4-2	Samuel Grimm
4-3	Angela Templeton
4-4	Juanita Collins Hrs.
4-5	Richard & Karen Smith
4-6	Pullman Cemetery Board
4-7	Karen Smith
4-8	Ray Sutorius
4-9	Ray Sutorius
4-11	L & B Development LLC
4-12	F E Broadwater
4-13	Samuel Grimm
4-13.1	Samuel Grimm
4-13.2	Samuel Grimm
4-13.3	Samuel Grimm
4-14	Samuel Grimm
4-15	Ralph Toothman
4-16	Key Oil Co.
4-17	Key Oil Co.
4-18	Michael McCullough
4-18.1	Michael McCullough
4-18.2	Michael McCullough
4-18.3	Michael McCullough
4-19	Key Oil Co.
4-20	Don Rinehart
4-21	Michael McCullough
4-22	Key Oil Co.
4-23	Key Oil Co.
4-24	Robert Sandy
4-25	Tammy Arnott

04/10/2026