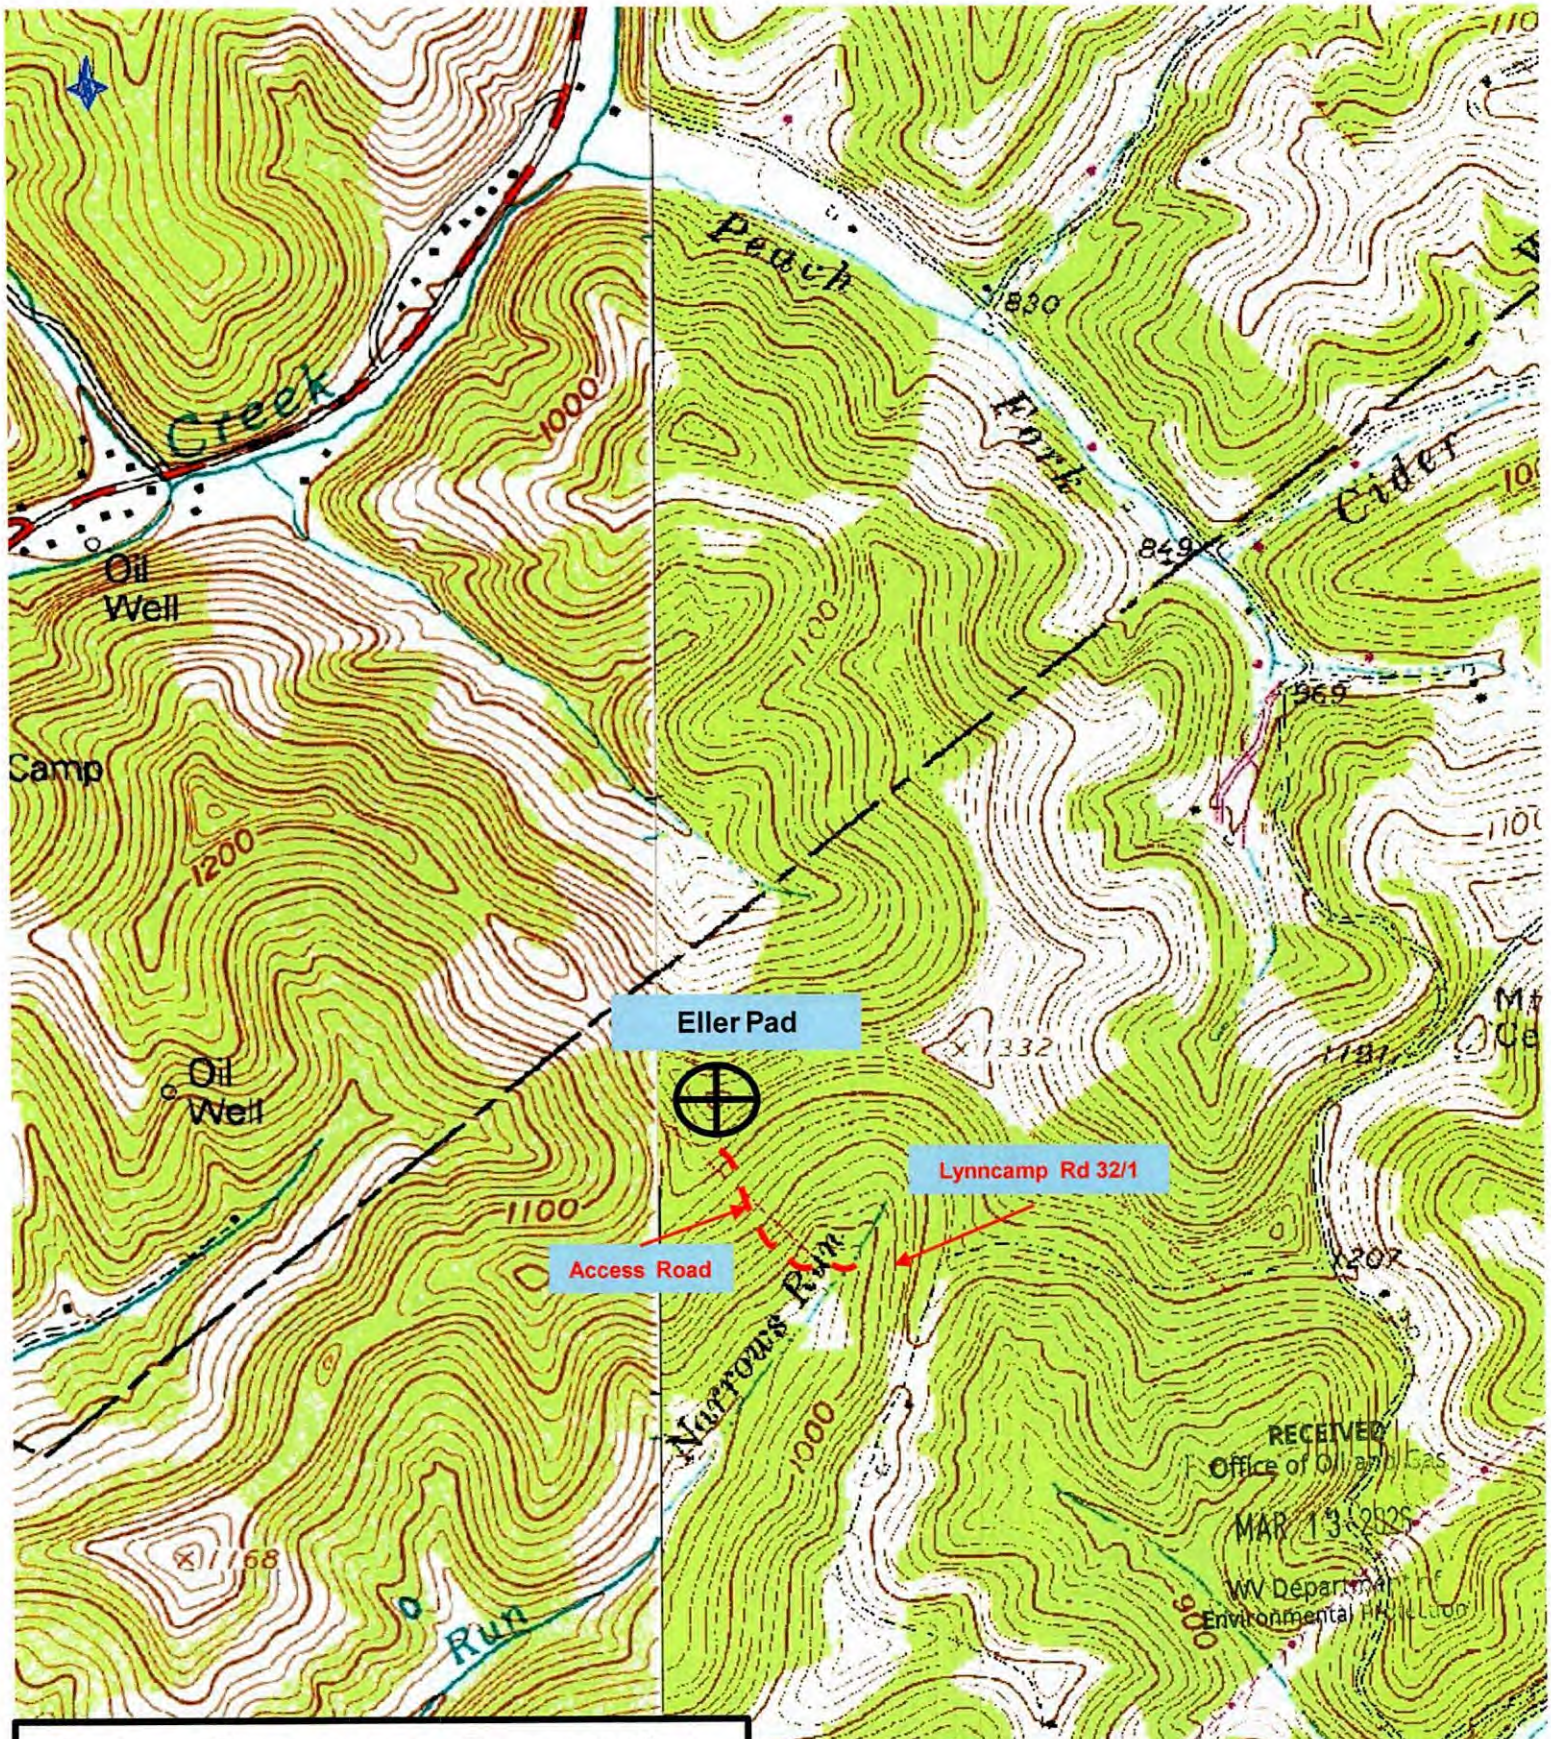


Antero Resources Corporation

Appalachian Basin

Eller Pad

Tyler County

Quadrangle: Paden City

Watershed: Outlet Middle Island Creek

District: Ellsworth

Date: 10-30-2024

Antero Resources
Well No. Jade 1H

Antero Resources Corporation


ALLEGHENY SURVEYS, INC.

11,334' to Top Hole

LATITUDE 39 - 37 - 30

LONGITUDE 80 - 50 - 00

14,320' to Top Hole

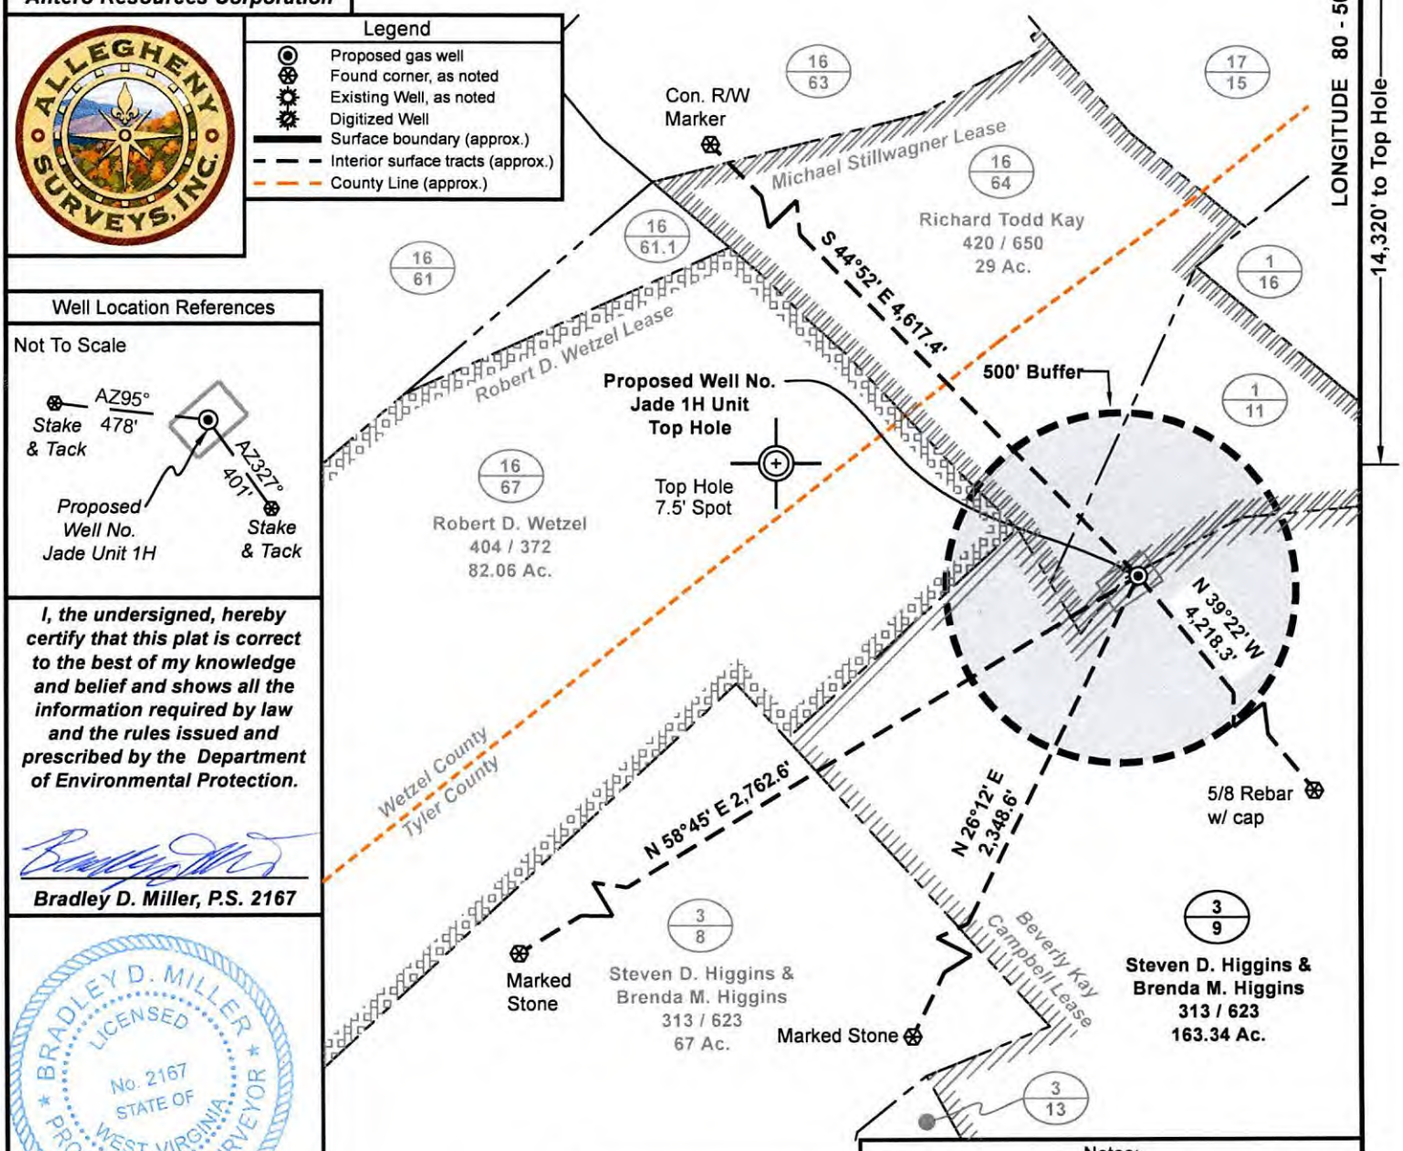

Well Location References


Not To Scale

I, the undersigned, hereby certify that this plat is correct to the best of my knowledge and belief and shows all the information required by law and the rules issued and prescribed by the Department of Environmental Protection.

Bradley D. Miller, P.S. 2167


BRADLEY D. MILLER LICENSED No. 2167 STATE OF WEST VIRGINIA PROFESSIONAL SURVEYOR

SEAL

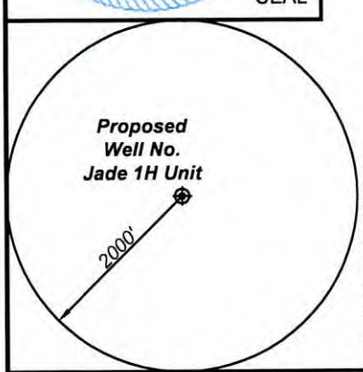

Note: No waters well were found within 2000' of proposed well. No occupied dwellings or buildings 2,500 square feet or larger used to house or shelter dairy cattle or poultry husbandry are located within 625' of the center of the well pad.

Wellhead Layout (NTS)

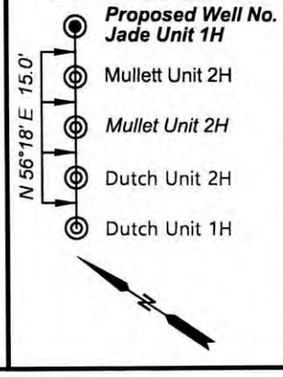

Notes:

West Virginia Coordinate System of 1927, North Zone based upon Differential GPS Measurements.

Well No. Jade 1H coordinates are

N: 398,388.99' Latitude: 39°35'08.47"

E: 1,612,894.69' Longitude: 80°52'24.78"

UTM Zone 17, NAD 1983

Top Hole Coordinates

N: 4,381,790.173m

E: 510,873.838m

UTM Zone 17, NAD 1927

Top Hole Coordinates

N: 14,375,208.68'

E: 1,676,043.49'

Plat orientation and corner and well references are based upon the grid north meridian.

Well location references are based upon the magnetic meridian.

FILE NO: 348-34-M-24

DRAWING NO: Jade 1H Well Plat

SCALE: 1" = 500'

MINIMUM DEGREE OF ACCURACY: Submeter

PROVEN SOURCE OF ELEVATION: WVDOT, Harrisville, WV

STATE OF WEST VIRGINIA

DEPARTMENT OF ENVIRONMENTAL PROTECTION

OIL AND GAS DIVISION

DATE: March 5 2026

OPERATOR'S WELL NO. Jade 1H Unit

API WELL NO

47 - 095 - D2966

STATE COUNTY PERMIT

WELL TYPE: ☐ OIL ☒ GAS ☐ LIQUID INJECTION ☐ WASTE DISPOSAL

(IF GAS) PRODUCTION : ☐ STORAGE ☐ DEEP ☒ SHALLOW

LOCATION: ELEVATION: Existing Grade 1,254' Proposed Grade 1,274' WATERSHED: Outlet Middle Island Creek QUADRANGLE: Porters Falls

DISTRICT: Ellsworth COUNTY: Tyler 04/17/2026

SURFACE OWNER: Steve D. & Brenda M. Higgins ACREAGE: 163.34

ROYALTY OWNER: Beverly Kay Campbell LEASE NO: _____ ACREAGE: 164.28125

PROPOSED WORK: ☒ DRILL ☐ CONVERT ☐ DRILL DEEPER ☒ FRACTURE OR STIMULATE ☐ PLUG OFF OLD FORMATION

☒ PERFORATE NEW FORMATION ☐ OTHER PHYSICAL CHANGE IN WELL (SPECIFY) _____

☐ PLUG AND ABANDON ☐ CLEAN OUT AND REPLUG TARGET FORMATION: Marcellus Shale ESTIMATED DEPTH: 7,100 TVD 7,100' MD

WELL OPERATOR: Antero Resources Corporation DESIGNATED AGENT: Conrad Baston

ADDRESS: 1615 Wynkoop Street ADDRESS: 535 White Oaks Blvd.

Denver, CO 80202 Bridgeport, WV 26330