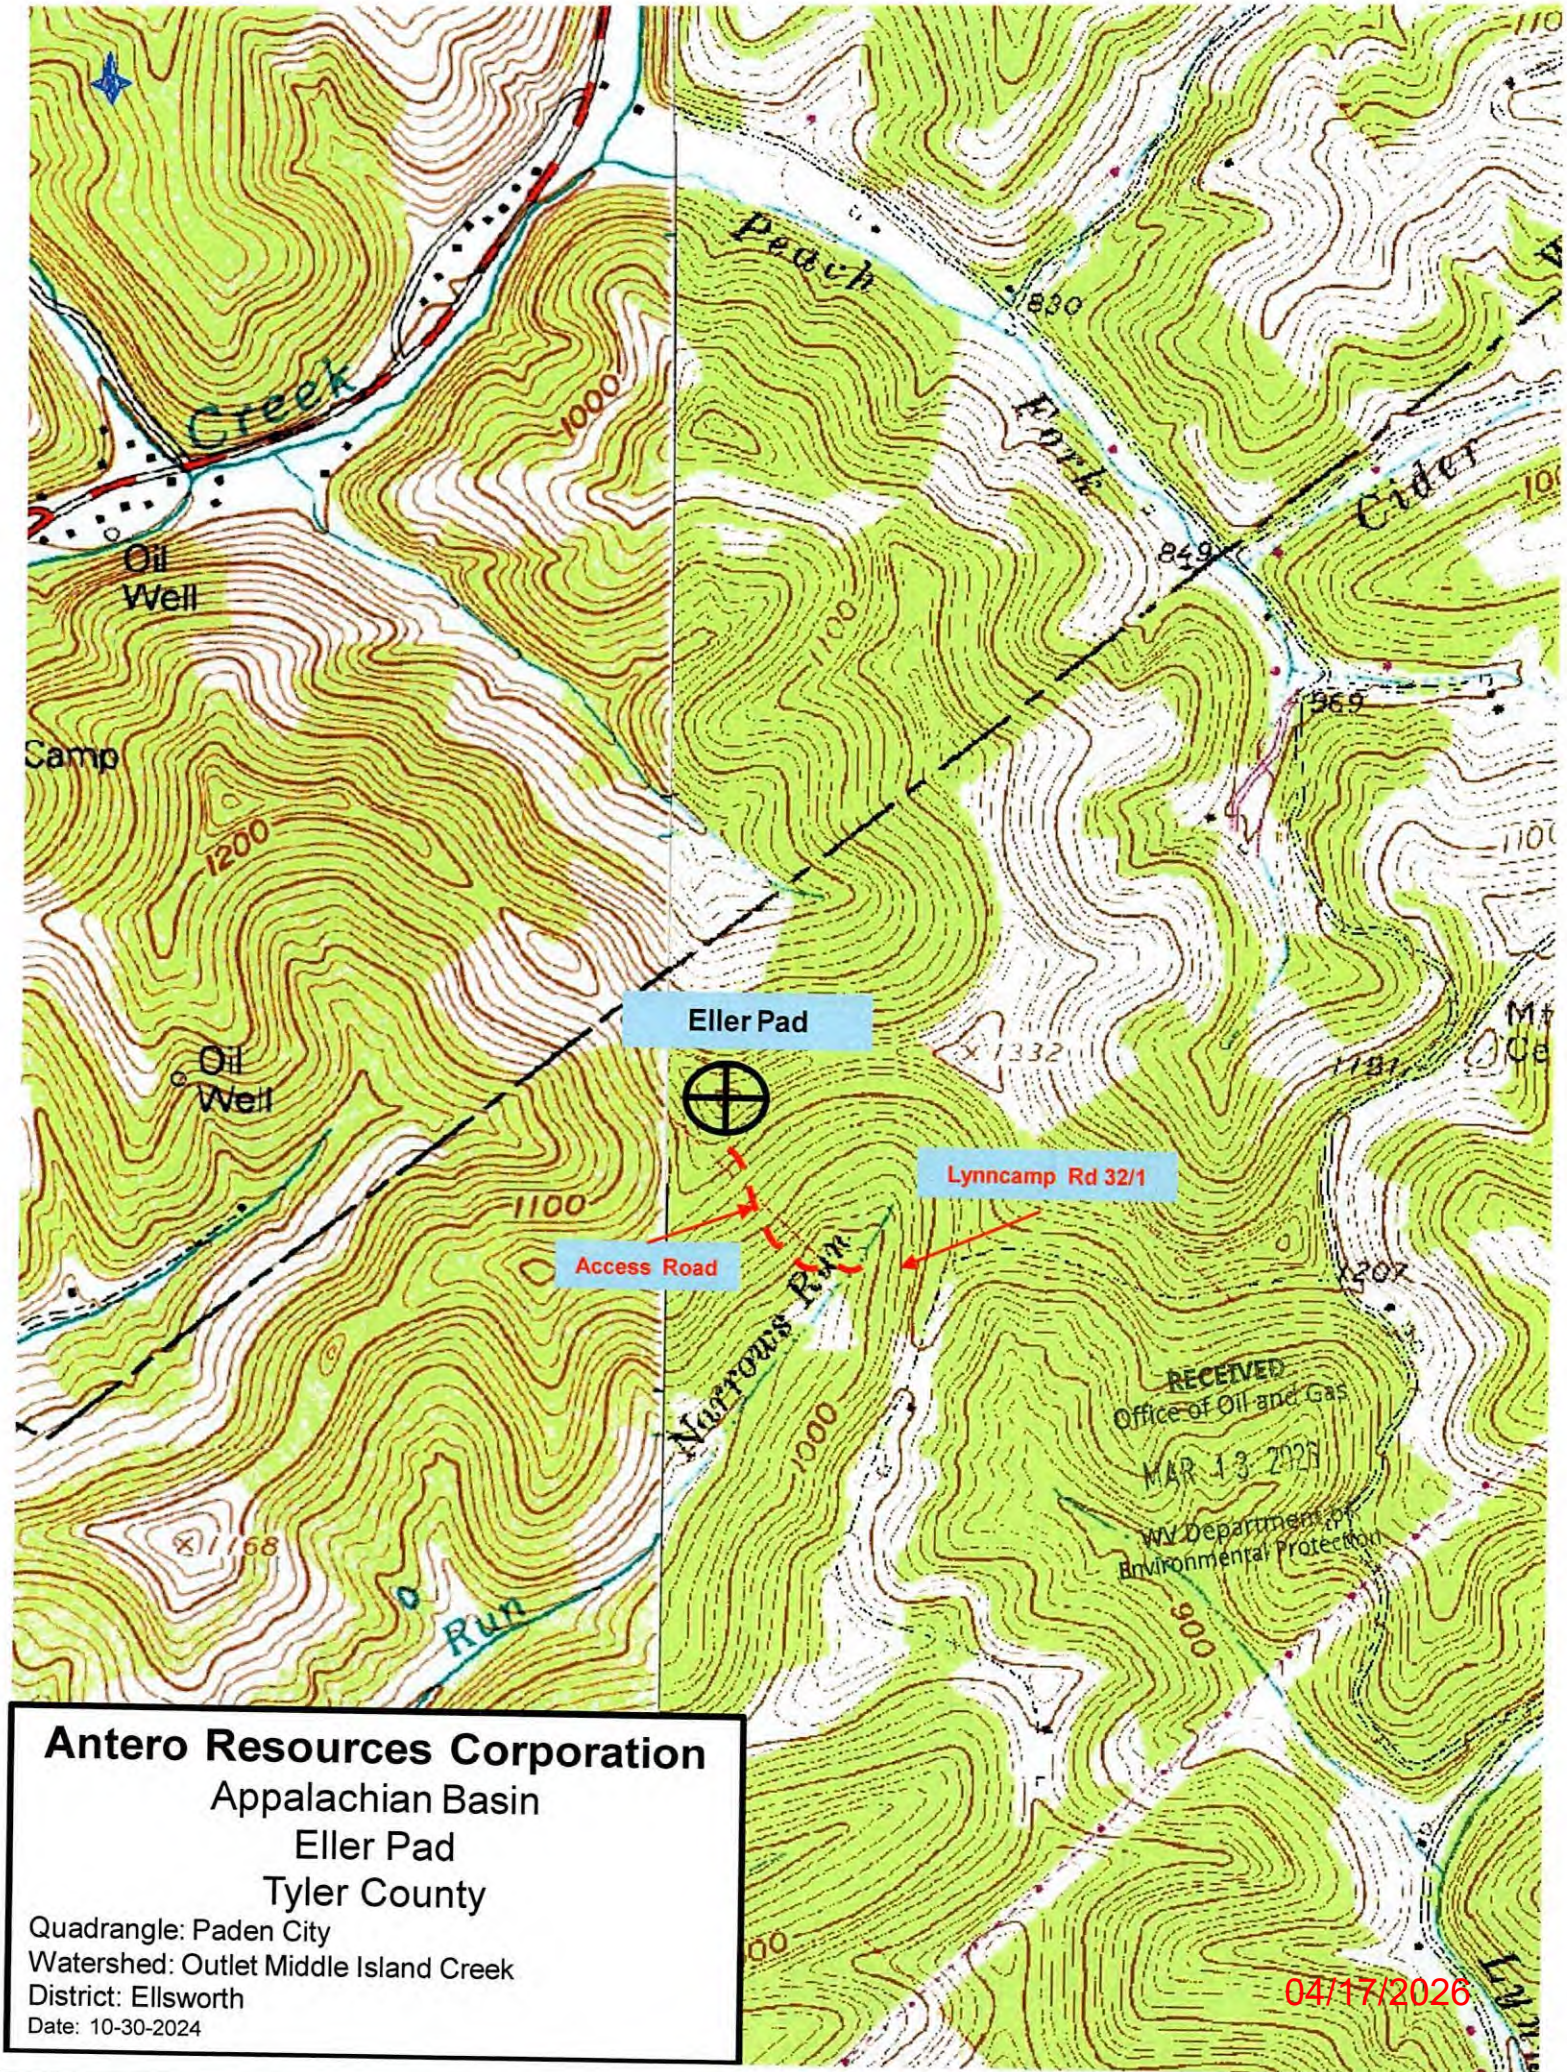


Antero Resources Corporation

Appalachian Basin

Eller Pad

Tyler County

Quadrangle: Paden City

Watershed: Outlet Middle Island Creek

District: Ellsworth

Date: 10-30-2024

04/17/2026

Antero Resources
Well No. Mullett 2H


Antero Resources Corporation

11,347' to Top Hole

LATITUDE 39 - 37 - 30


LONGITUDE 80 - 50 - 00

14,328' to Top Hole

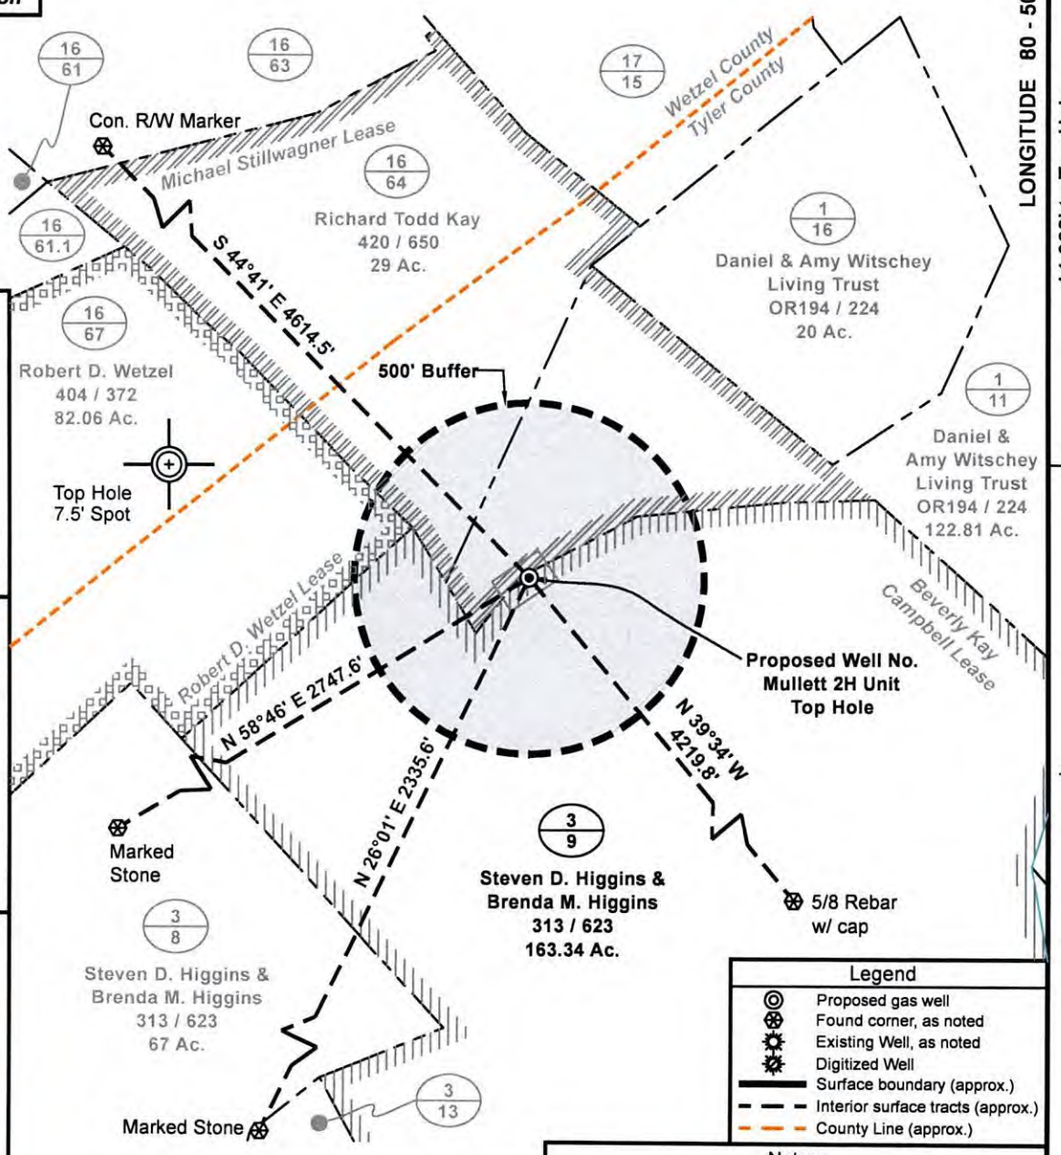

Well Location References

Not To Scale

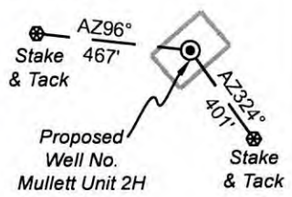


I, the undersigned, hereby certify that this plat is correct to the best of my knowledge and belief and shows all the information required by law and the rules issued and prescribed by the Department of Environmental Protection.

Bradley D. Miller, P.S. 2167


BRADLEY D. MILLER LICENSED No. 2167 STATE OF WEST VIRGINIA PROFESSIONAL SURVEYOR

SEAL

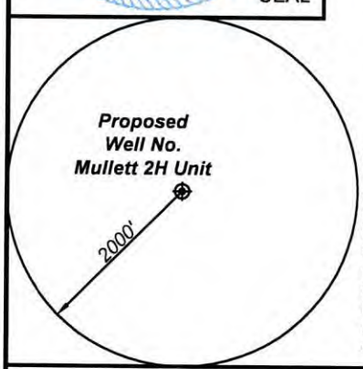

Note: No waters well were found withIn 2000' of proposed well. No occupied dwellings or buildings 2,500 square feet or larger used to house or shelter dairy cattle or poultry husbandry are located within 625' of the center of the well pad.

Wellhead Layout (NTS)

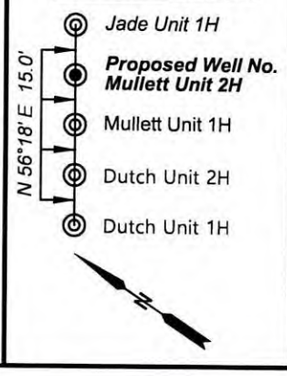

Legend

- Proposed gas well
- Found corner, as noted
- Existing Well, as noted
- Digitized Well
- Surface boundary (approx.)
- Interior surface tracts (approx.)
- County Line (approx.)

Notes:

West Virginia Coordinate System of 1927, North Zone based upon Differential GPS Measurements.

Well No. Mullett 2H coordinates are
N:398,380.67' Latitude: 39°35'08.38"
E: 1,612,882.21' Longitude: 80°52'24.93"

UTM Zone 17, NAD 1983
Top Hole Coordinates
N: 4,381,787.574m
E: 510,870.078m

UTM Zone 17, NAD 1927
Top Hole Coordinates
N: 14,375,200.15'
E: 1,676,031.16'

Plat orientation and corner and well references are based upon the grid north meridian. Well location references are based upon the magnetic meridian.

FILE NO: 342-34-M-24
DRAWING NO: Mullet 2H Well Plat
SCALE: 1" = 500'
MINIMUM DEGREE OF ACCURACY: Submeter
PROVEN SOURCE OF ELEVATION: WVDOT, Harrisville, WV

STATE OF WEST VIRGINIA
DEPARTMENT OF ENVIRONMENTAL PROTECTION
OIL AND GAS DIVISION

DATE: March 5 2026
OPERATOR'S WELL NO. Mullett 2H Unit

API WELL NO
47 - 095 - D2969
STATE COUNTY PERMIT

WELL TYPE: ☐ OIL ☒ GAS ☐ LIQUID INJECTION ☐ WASTE DISPOSAL
(IF GAS) PRODUCTION : ☐ STORAGE ☐ DEEP ☒ SHALLOW

LOCATION: ELEVATION: Existing Grade 1,254' Proposed Grade 1,274' WATERSHED: Outlet Middle Island Creek QUADRANGLE: Porters Falls
DISTRICT: Ellsworth COUNTY: Tyler 04/17/2026
SURFACE OWNER: Steve D. & Brenda M. Higgins ACREAGE: 163.34
ROYALTY OWNER: Beverly Kay Campbell LEASE NO: _____ ACREAGE: 164.28125
PROPOSED WORK: ☒ DRILL ☐ CONVERT ☐ DRILL DEEPER ☒ FRACTURE OR STIMULATE ☐ PLUG OFF OLD FORMATION
☒ PERFORATE NEW FORMATION ☐ OTHER PHYSICAL CHANGE IN WELL (SPECIFY) _____
☐ PLUG AND ABANDON ☐ CLEAN OUT AND REPLUG TARGET FORMATION: Marcellus Shale ESTIMATED DEPTH: 7,100 TVD 7,100' MD

WELL OPERATOR: Antero Resources Corporation
ADDRESS: 1615 Wynkoop Street, Denver, CO 80202
DESIGNATED AGENT: Conrad Baston
ADDRESS: 535 White Oaks Blvd., Bridgeport, WV 26330