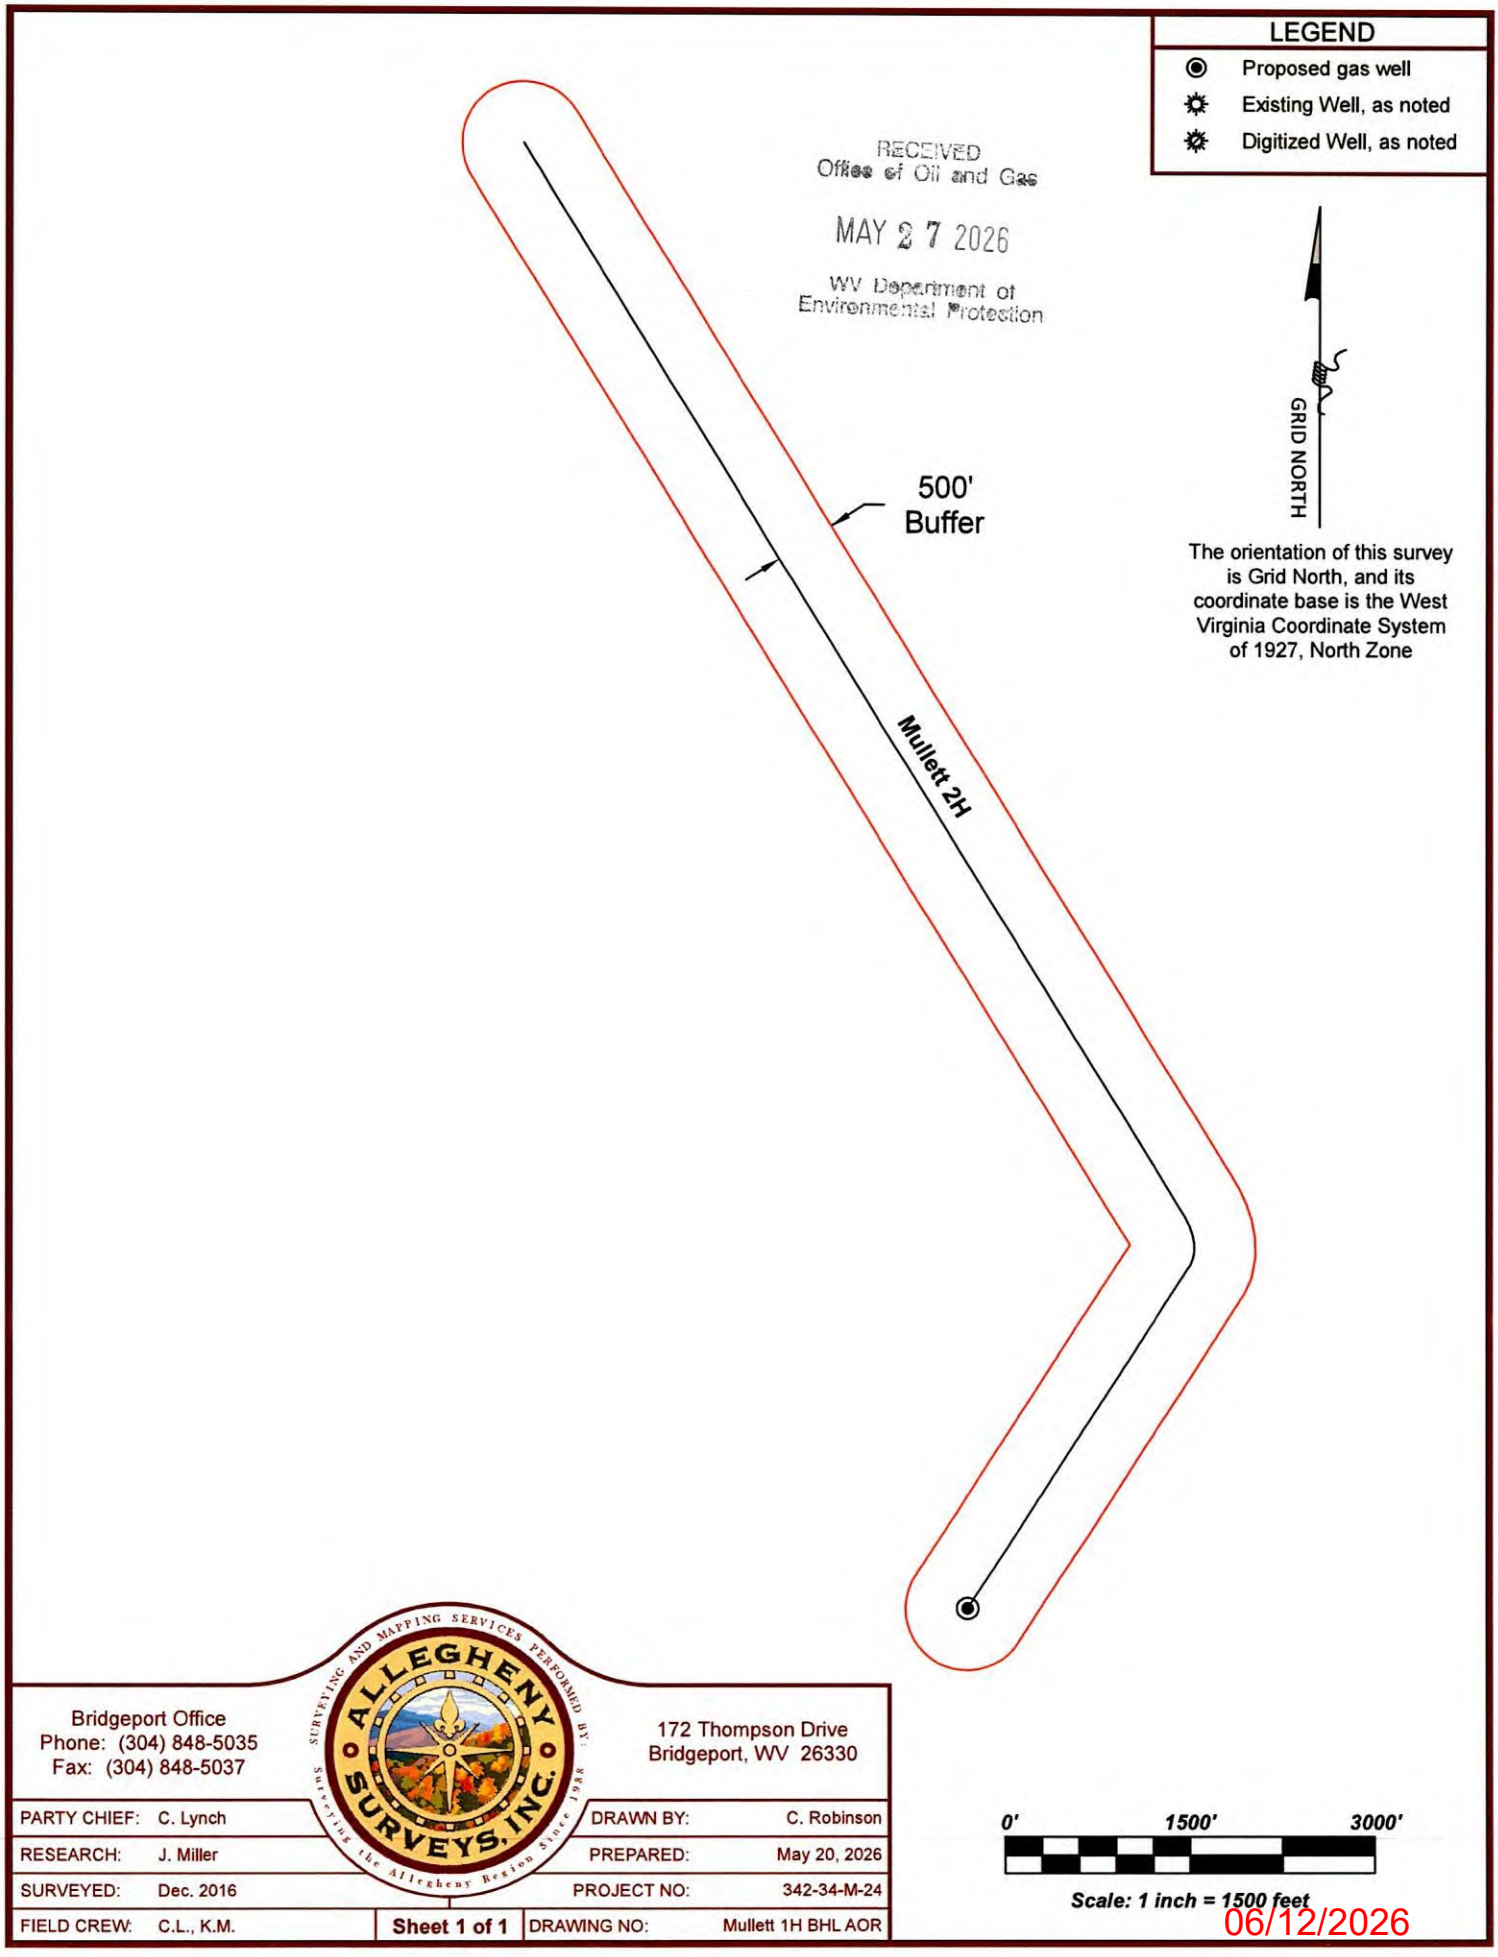


Bridgeport Office
Phone: (304) 848-5035
Fax: (304) 848-5037

172 Thompson Drive
Bridgeport, WV 26330

PARTY CHIEF:	C. Lynch	DRAWN BY:	C. Robinson
RESEARCH:	J. Miller	PREPARED:	May 20, 2026
SURVEYED:	Dec. 2016	PROJECT NO:	342-34-M-24
FIELD CREW:	C.L., K.M.	DRAWING NO:	Mullett 1H BHL AOR

Sheet 1 of 1

06/12/2026

Antero Resources
Well No. Mullett 2H
BHL_MOD
Antero Resources Corporation

11,347' to Top Hole

3,397' to Bottom Hole

14,328' to Top Hole

2,444' to Bottom Hole


Mullett 2H Unit Bottom Hole

TOP LATITUDE 39 - 37 - 30
BTM LATITUDE 39 - 37 - 30
TOP LONGITUDE 80 - 50 - 00
BTM LONGITUDE 80 - 52 - 30

RECEIVED
Office of Oil and Gas
MAY 27 2026
WV Department of Environmental Protection

Legend

- Proposed gas well
- Found corner, as noted
- Existing Well, as noted
- Digitized Well
- Surface boundary (approx.)
- Interior surface tracts (approx.)
- County Line (approx.)

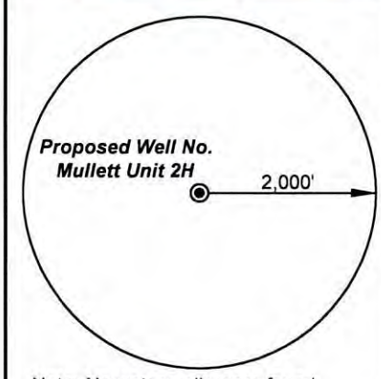

Note: No water wells were found within 2000' of proposed well. No occupied dwellings or buildings 2,500 square feet or larger used to house or shelter dairy cattle or poultry husbandry are located within 625' of the center of the well pad.

I, the undersigned, hereby certify that this plat is correct to the best of my knowledge and belief and shows all the information required by law and the rules issued and prescribed by the Department of Environmental Protection.

Bradley D. Miller, P.S. 2167

Wellhead Layout (NTS)

N 56°18' E 15.0'

- *Jade Unit 1H (API#47-095-02966)*
- **Proposed Well Mullett Unit 2H (API#47-095-02969)**
- *Mullett Unit 1H (API#47-095-02968)*
- *Dutch Unit 2H (API#47-095-02965)*
- *Dutch Unit 1H (API#47-095-02964)*

Notes:

Well No. Mullett Unit 2H
UTM Zone 17, NAD 1927
Top Hole Coordinates
N: 14,375,200.15'
E: 1,676,031.16'
Point of Entry Coordinates
N: 14,378,486.32'
E: 1,677,710.53'
Bottom Hole Coordinates
N: 14,387,075.74'
E: 1,672,222.25'

Notes

West Virginia Coordinate System of 1927, North Zone
based upon Differential GPS Measurements.
Well No. Mullett Unit 2H Top Hole coordinates are
N: 398,380.67' Latitude: 39°35'08.38"
E: 1,612,882.21' Longitude: 80°52'24.93"
Bottom Hole coordinates are
N: 410,322.25' Latitude: 39°37'05.85"
E: 1,609,270.87' Longitude: 80°53'13.41"
UTM Zone 17, NAD 1983
Top Hole Coordinates N: 4,381,787.574m E: 510,870.078m
Bottom Hole Coordinates N: 4,385,407.264m E: 509,709.227m
Plat orientation and corner and well references are based upon the grid north meridian.
Well location references are based upon the magnetic meridian.

BRADLEY D. MILLER LICENSED No. 2167 STATE OF WEST VIRGINIA PROFESSIONAL SURVEYOR

SEAL

Well Location References

Not To Scale



	Bearing	Dist.
L1	N 39°34' W	4,219.8'
L2	N 26°01' E	2,335.6'
L3	N 58°46' E	2,747.6'
L4	S 44°41' E	4,614.5'
L5	N 28°02' E	3,691.8'

5/8" Rebar w/ cap

FILE NO: 342-34-M-24
DRAWING NO: Mullett 2H Well Plat
SCALE: 1" = 2000'
MINIMUM DEGREE OF ACCURACY: Submeter
PROVEN SOURCE OF ELEVATION: WVDOT, Harrisville, WV

STATE OF WEST VIRGINIA
DEPARTMENT OF ENVIRONMENTAL PROTECTION
OIL AND GAS DIVISION

DATE: May 21 2026
OPERATOR'S WELL NO. Mullett 2H

API WELL NO
47 — 095 — 02969
STATE COUNTY PERMIT

WELL TYPE: ☐ OIL ☒ GAS ☐ LIQUID INJECTION ☐ WASTE DISPOSAL
(IF GAS) PRODUCTION : ☐ STORAGE ☐ DEEP ☒ SHALLOW


LOCATION: ELEVATION: Proposed Elev: 1,254' Existing Elev: 1,274' WATERSHED: Outlet Middle Island Creek QUADRANGLE: Porters Falls
DISTRICT: Ellsworth / Magnolia COUNTY: Tyler / Wetzel
SURFACE OWNER: Steven D. & Brenda M. Higgins ACREAGE: 163.34
ROYALTY OWNER: Beverly Kay Campbell LEASE NO: _____ ACREAGE: 164.28125
PROPOSED WORK: ☐ DRILL ☐ CONVERT ☒ DRILL DEEPER ☒ FRACTURE OR STIMULATE ☐ PLUG OFF OLD FORMATION
☐ PERFORATE NEW FORMATION ☒ OTHER PHYSICAL CHANGE IN WELL (SPECIFY) BHL-MOD
☐ PLUG AND ABANDON ☐ CLEAN OUT AND REPLUG TARGET FORMATION: Marcellus Shale ESTIMATED DEPTH: 7,100' TVD 21,700' MD

WELL OPERATOR: Antero Resources Corporation
ADDRESS: 1615 Wynkoop Street, Denver, CO 80202
DESIGNATED AGENT: Conrad Baston
ADDRESS: 535 White Oaks Blvd., Bridgeport, WV 26330

06/12/2026

Antero Resources
Well No. Mullett 2H
BHL_MOD
Antero Resources Corporation

Detail C (1" = 400')

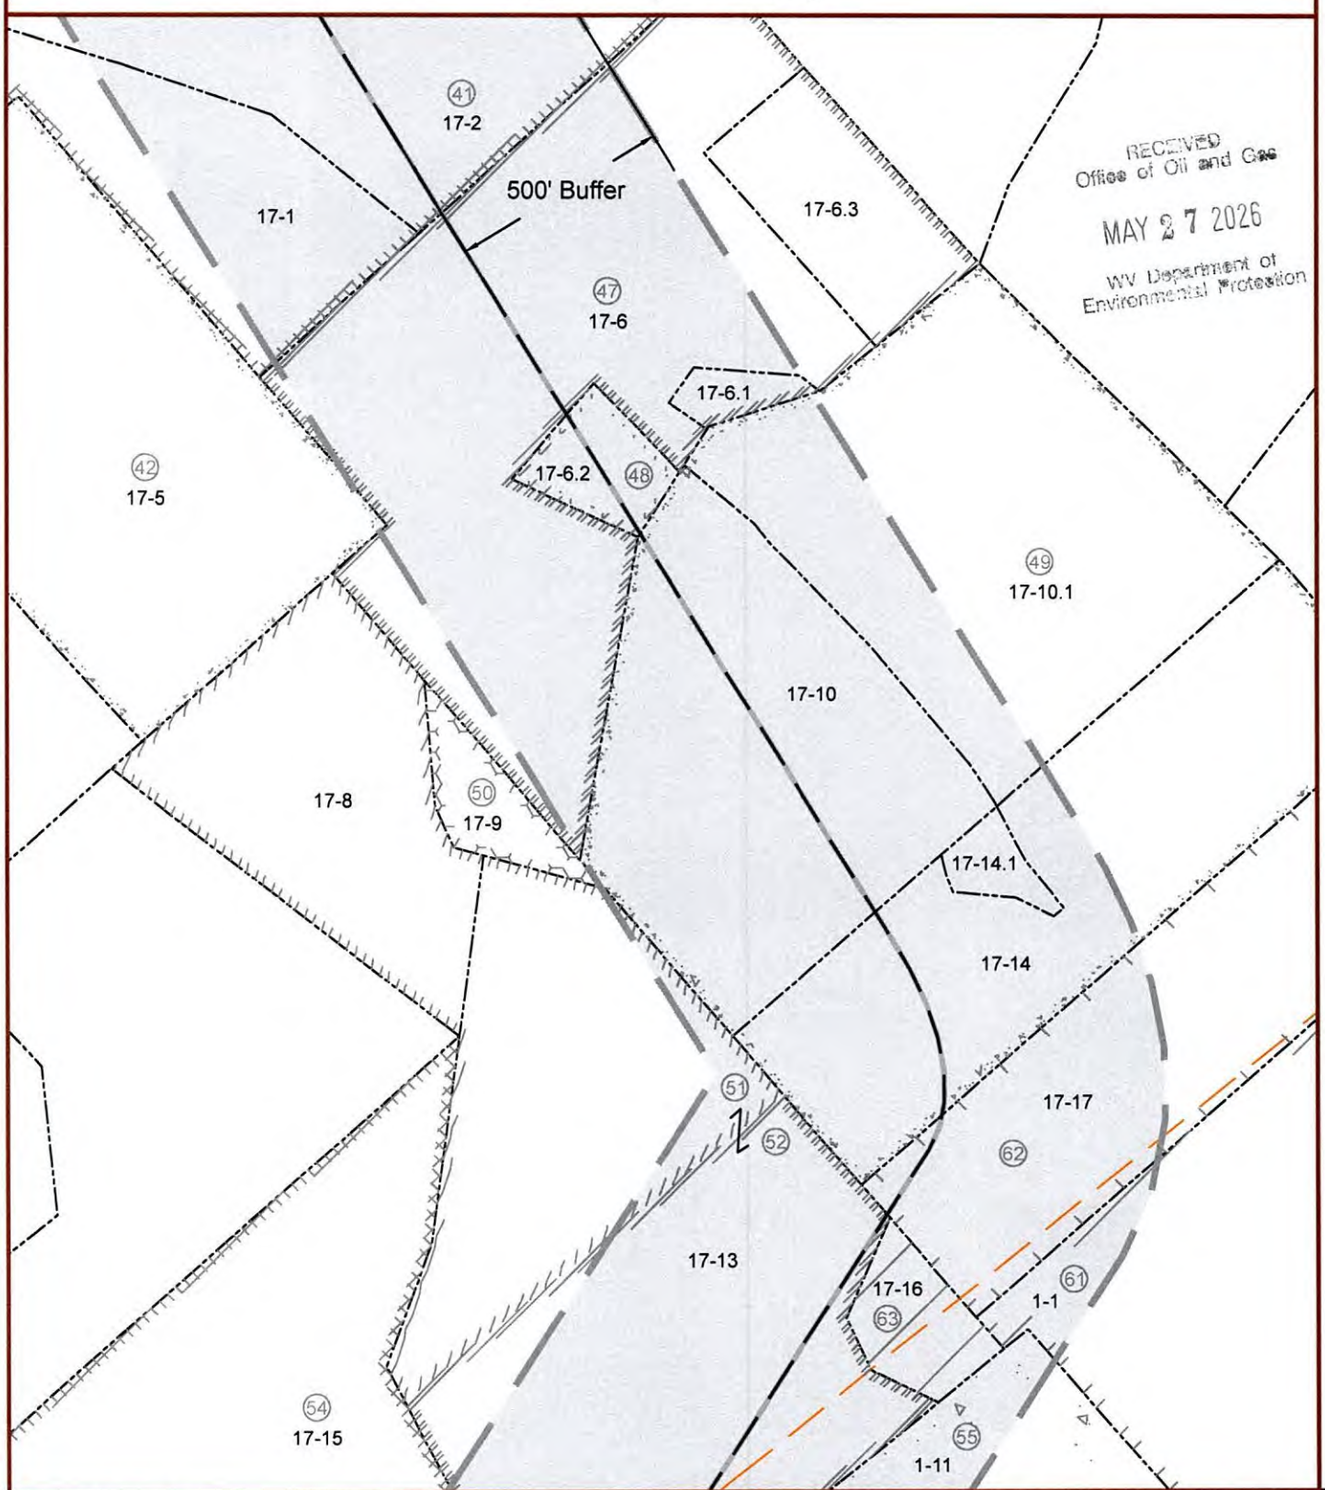

RECEIVED
Office of Oil and Gas
MAY 27 2026
WV Department of
Environmental Protection

FILE NO: 342-34-M-24
DRAWING NO: Mullett 2H Well Plat
SCALE: 1" = 2000'
MINIMUM DEGREE OF ACCURACY: Submeter
PROVEN SOURCE OF ELEVATION: WVDOT, Harrisville, WV

STATE OF WEST VIRGINIA
DEPARTMENT OF ENVIRONMENTAL PROTECTION
OIL AND GAS DIVISION

DATE: May 21 2026
OPERATOR'S WELL NO. Mullett 2H

API WELL NO
47 — 095 — 02969
STATE COUNTY PERMIT

WELL TYPE: ☐ OIL ☒ GAS ☐ LIQUID INJECTION ☐ WASTE DISPOSAL
(IF GAS) PRODUCTION : ☐ STORAGE ☐ DEEP ☒ SHALLOW

LOCATION: ELEVATION: Proposed Elev: 1,254' Existing Elev: 1,274' WATERSHED: Outlet Middle Island Creek QUADRANGLE: Porters Falls
DISTRICT: Ellsworth / Magnolia COUNTY: Tyler / Wetzel
SURFACE OWNER: Steven D. & Brenda M. Higgins ACREAGE: 163.34
ROYALTY OWNER: Beverly Kay Campbell LEASE NO: _____ ACREAGE: 164.28125
PROPOSED WORK: ☐ DRILL ☐ CONVERT ☒ DRILL DEEPER ☒ FRACTURE OR STIMULATE ☐ PLUG OFF OLD FORMATION
☐ PERFORATE NEW FORMATION ☒ OTHER PHYSICAL CHANGE IN WELL (SPECIFY) BHL-MOD
☐ PLUG AND ABANDON ☐ CLEAN OUT AND REPLUG TARGET FORMATION: Marcellus Shale ESTIMATED DEPTH: 7,100' TVD 21,700' MD


06/12/2026

WELL OPERATOR: Antero Resources Corporation
ADDRESS: 1615 Wynkoop Street
Denver, CO 80202

DESIGNATED AGENT: Conrad Baston
ADDRESS: 535 White Oaks Blvd.
Bridgeport, WV 26330

Antero Resources
Well No. Mullett 2H
BHL_MOD
Antero Resources Corporation

Detail B (1" = 400')

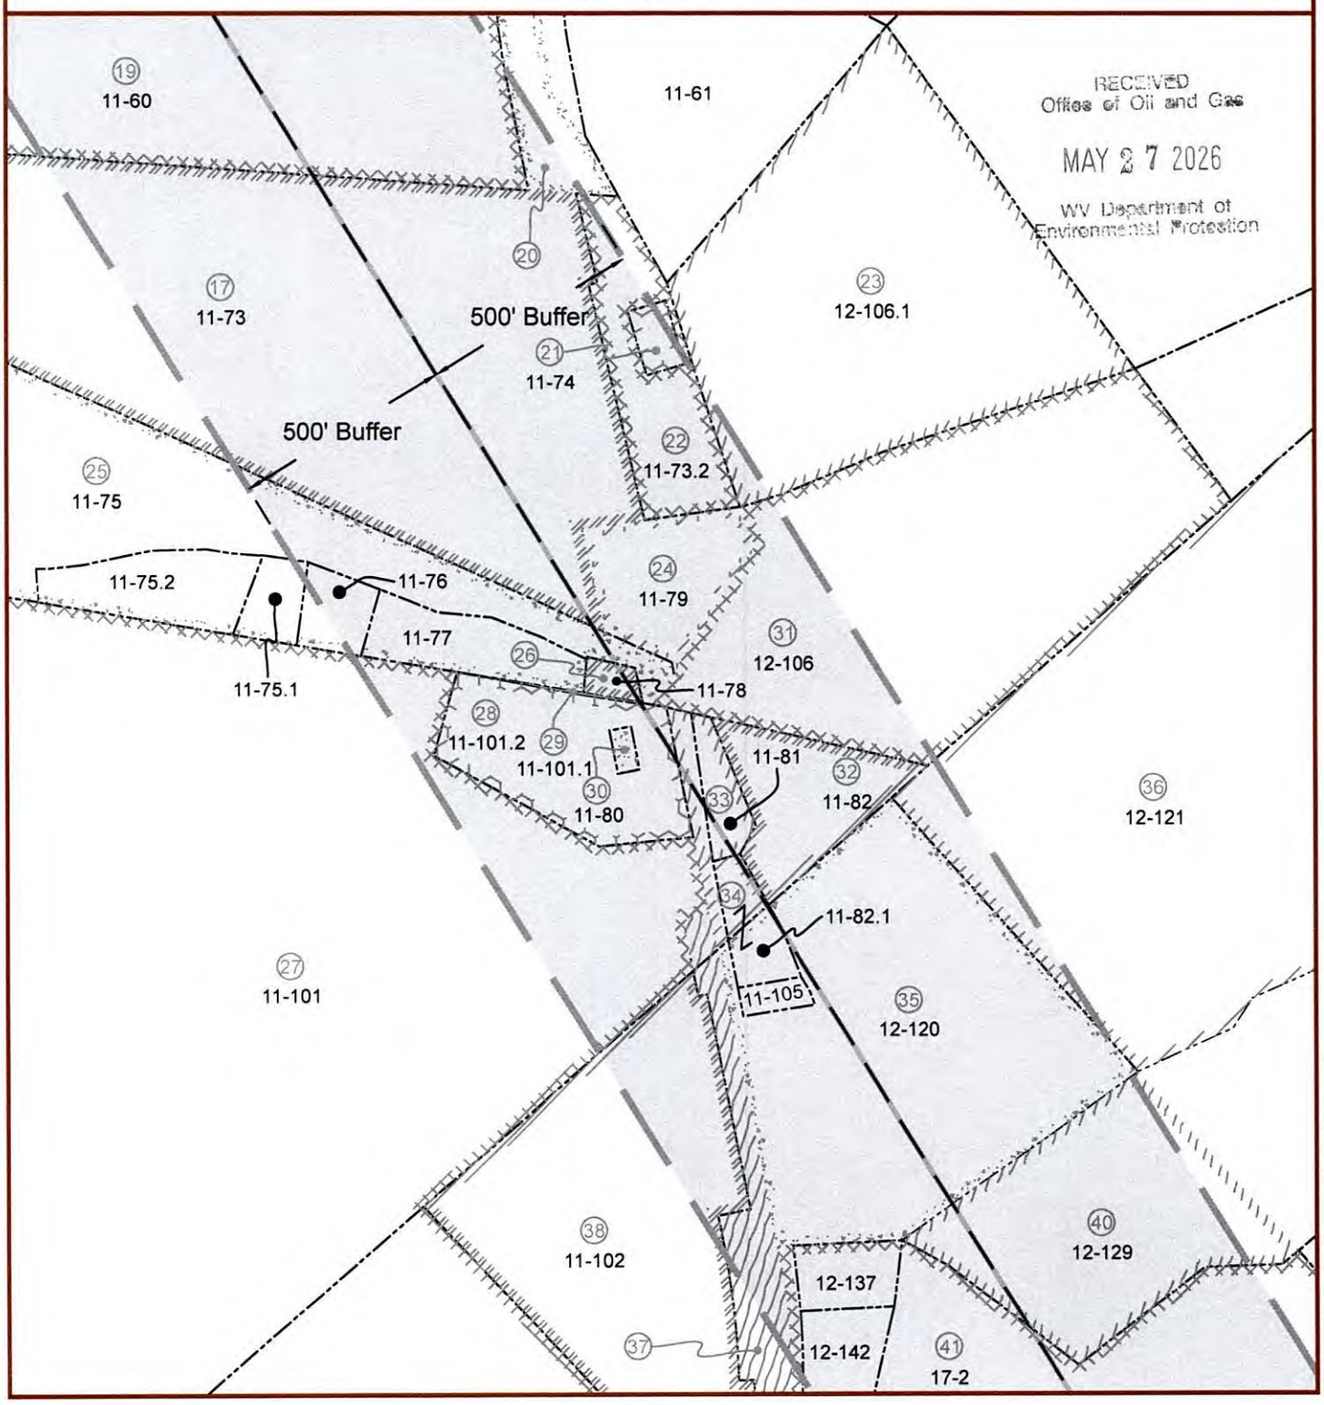

RECEIVED
Office of Oil and Gas
MAY 27 2026
WV Department of
Environmental Protection

FILE NO: 342-34-M-24
DRAWING NO: Mullett 2H Well Plat
SCALE: 1" = 2000'
MINIMUM DEGREE OF ACCURACY: Submeter
PROVEN SOURCE OF ELEVATION: WVDOT, Harrisville, WV

STATE OF WEST VIRGINIA
DEPARTMENT OF ENVIRONMENTAL PROTECTION
OIL AND GAS DIVISION

DATE: May 21 2026
OPERATOR'S WELL NO. Mullett 2H

API WELL NO
47 — 095 — 02969
STATE COUNTY PERMIT

WELL TYPE: ☐ OIL ☒ GAS ☐ LIQUID INJECTION ☐ WASTE DISPOSAL
(IF GAS) PRODUCTION : ☐ STORAGE ☐ DEEP ☒ SHALLOW


LOCATION: ELEVATION: Proposed Elev: 1,254' Existing Elev: 1,274' WATERSHED: Outlet Middle Island Creek QUADRANGLE: Porters Falls
DISTRICT: Ellsworth / Magnolia COUNTY: Tyler 095
SURFACE OWNER: Steven D. & Brenda M. Higgins ACREAGE: 163.34
ROYALTY OWNER: Beverly Kay Campbell LEASE NO: _____ ACREAGE: 164.28125
PROPOSED WORK: ☐ DRILL ☐ CONVERT ☒ DRILL DEEPER ☒ FRACTURE OR STIMULATE ☐ PLUG OFF OLD FORMATION
☐ PERFORATE NEW FORMATION ☒ OTHER PHYSICAL CHANGE IN WELL (SPECIFY) BHL-MOD
☐ PLUG AND ABANDON ☐ CLEAN OUT AND REPLUG TARGET FORMATION: Marcellus Shale ESTIMATED DEPTH: 7,100' TVD 21,700' MD

06/12/2026

WELL OPERATOR: Antero Resources Corporation
ADDRESS: 1615 Wynkoop Street
Denver, CO 80202

DESIGNATED AGENT: Conrad Baston
ADDRESS: 535 White Oaks Blvd.
Bridgeport, WV 26330

Detail A (1" = 300')

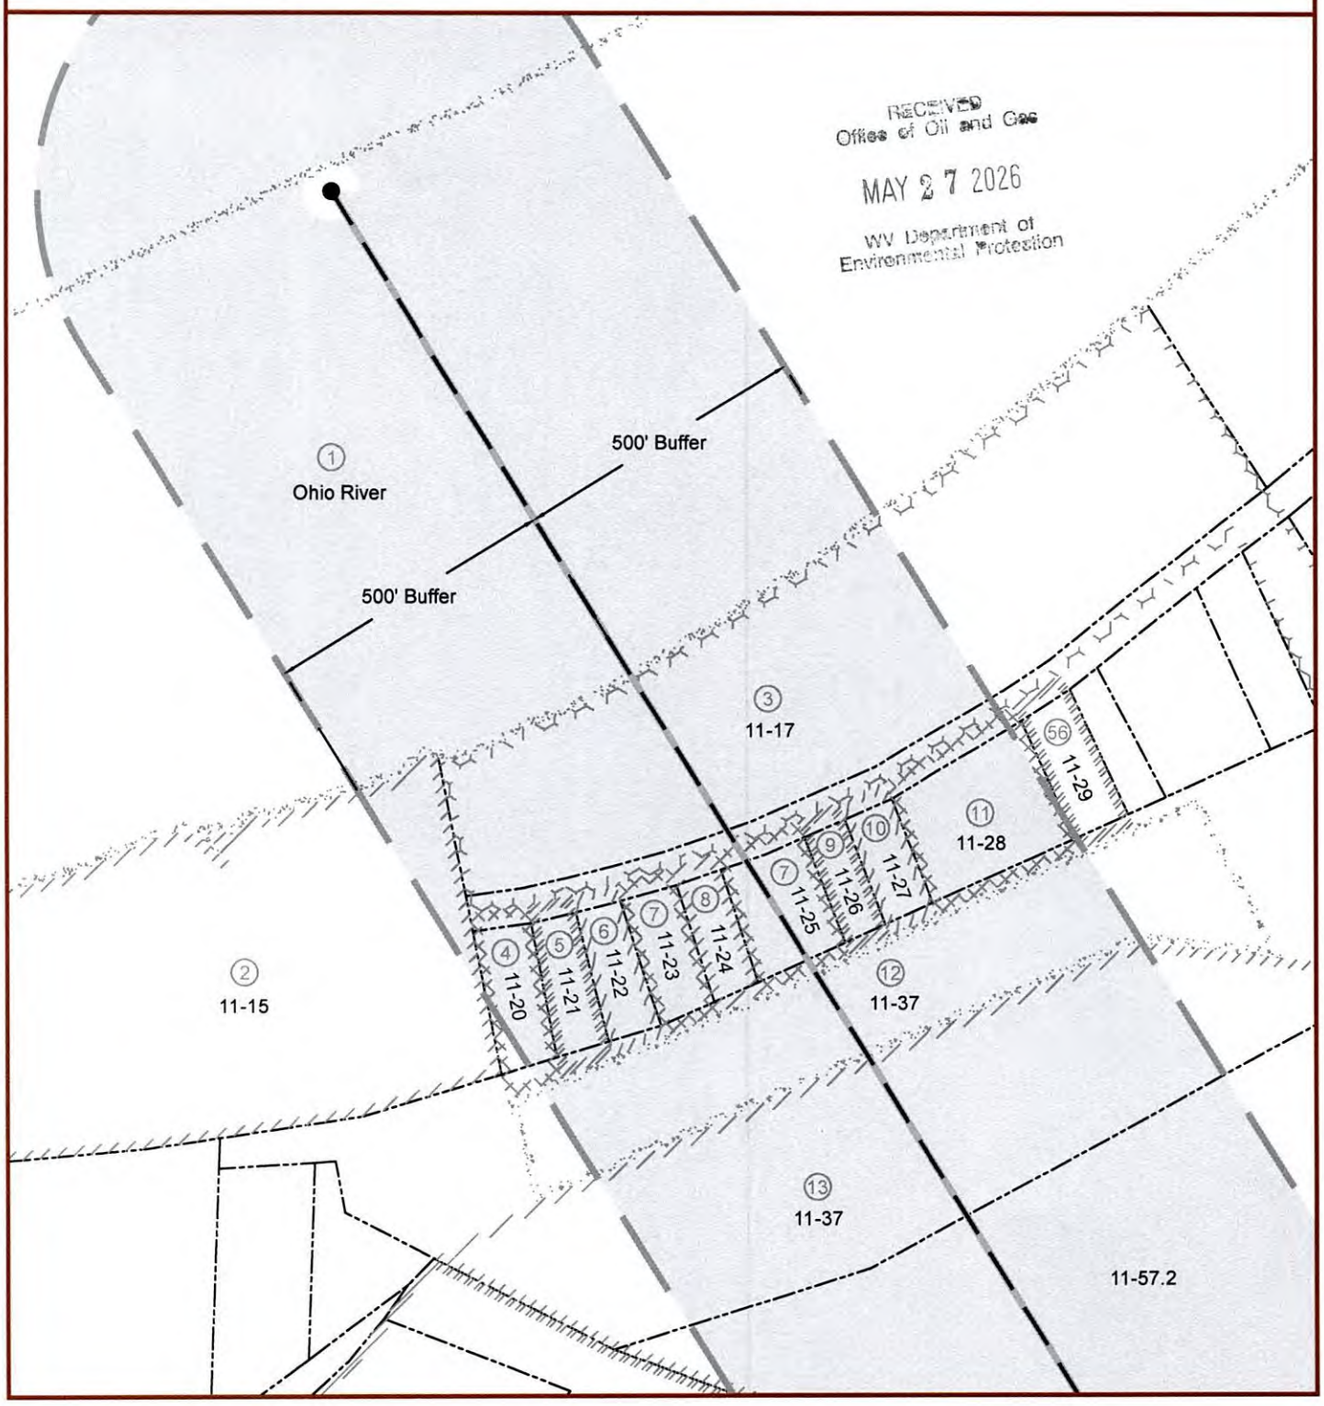

FILE NO: 342-34-M-24
DRAWING NO: Mullett 2H Well Plat
SCALE: 1" = 2000'
MINIMUM DEGREE OF ACCURACY: Submeter
PROVEN SOURCE OF ELEVATION: WVDOT, Harrisville, WV

STATE OF WEST VIRGINIA
DEPARTMENT OF ENVIRONMENTAL PROTECTION
OIL AND GAS DIVISION

DATE: May 21 2026
OPERATOR'S WELL NO. Mullett 2H

API WELL NO
47 — 095 — 02969
STATE COUNTY PERMIT

WELL TYPE: ☐ OIL ☒ GAS ☐ LIQUID INJECTION ☐ WASTE DISPOSAL
(IF GAS) PRODUCTION : ☐ STORAGE ☐ DEEP ☒ SHALLOW

LOCATION: ELEVATION: Proposed Elev: 1,254' Existing Elev: 1,274' WATERSHED: Outlet Middle Island Creek QUADRANGLE: Porters Falls
DISTRICT: Ellsworth / Magnolia COUNTY: Tyler / Wetzel
SURFACE OWNER: Steven D. & Brenda M. Higgins ACREAGE: 163.34
ROYALTY OWNER: Beverly Kay Campbell LEASE NO: _____ ACREAGE: 164.28125
PROPOSED WORK: ☐ DRILL ☐ CONVERT ☒ DRILL DEEPER ☒ FRACTURE OR STIMULATE ☐ PLUG OFF OLD FORMATION
☐ PERFORATE NEW FORMATION ☒ OTHER PHYSICAL CHANGE IN WELL (SPECIFY) BHL-MOD
☐ PLUG AND ABANDON ☐ CLEAN OUT AND REPLUG TARGET FORMATION: Marcellus Shale ESTIMATED DEPTH: 7,100' TVD 21,700' MD

06/12/2026

WELL OPERATOR: Antero Resources Corporation
ADDRESS: 1615 Wynkoop Street
Denver, CO 80202

DESIGNATED AGENT: Conrad Baston
ADDRESS: 535 White Oaks Blvd.
Bridgeport, WV 26330

TM - Par	Owner	Bk/Pg	Acres
Wetzel County			
11-15	Raymond L. Young	332/626	16.90
11-17	Shirley K. Mullett	WB142/752	12.00
11-20	Jessie Thompson	WB58/394	0.55
11-21	Jessie A. Thompson	325/168	0.43
11-22	Jesse Thompson	334/460	0.41
11-23	Jessie Thompson	334/460	0.46
11-24	Jessie A. Thompson	325/168	0.36
11-25	West Virginia Department of Highways	293/136	0.72
11-26	West Virginia Department of Highways	293/139	0.34
11-27	West Virginia Department of Highways	293/139	0.39
11-28	J & T Paving & Excavating Inc.	404/64	1.25
11-37	West Virginia Department of Highways	WB31/228	5.30
11-57.2	Kevin James & Tonda Persinger	491/137	27.68
11-59	Mark W. & Patricia S. Sands	344/387	8.74
11-60	Douglas E. & Barbara D. McAdams	475/297	19.89
11-72	Robert Eller	422/272	37.00
11-73	Gregory V. & Myra L. Hart	443/76	50.00
11-73.1	Mensore Family Trust 2011	518/370	10.00
11-73.2	Floyd E. Lewis Sr. & Floyd E. Lewis Jr.	452/103	3.88
11-74	Lynnda Bridgeman, ETAL	WB69/785	0.31
11-75	Robert Eller	422/272	10.62
11-75.1	Mark D. Partridge	398/590	0.56
11-75.2	Joel Davis & Danielle Ice-Davis	509/896	1.58
11-76	Mark D. Partridge	398/590	0.64
11-77	David A. & Beverly Cisar	A105/755	1.94
11-78	David A. & Beverly Cisar	A105/755	0.17
11-79	Floyd E. Lewis Sr. & Floyd E. Lewis Jr.	452/103	0.67
11-80	Aaron J. Yoho & Megan M. Thomas	446/742	0.12
11-81	Timothy M. Clagg	387/410	0.74
11-82	Charles E. & Mary E. Clegg	417/786	3.24
11-82.1	Pleasant Valley Church of Christ	271/417	0.77
11-101	Willhoite Family Farm Trust	493/37	134.51
11-101.1	David A. & Beverly Cisar	A105/755	0.01
11-101.2	Aaron J. Yoho & Megan M. Thomas	446/742	2.68
11-102	William R. & Peggy Sue McNeely	334/462	10.23
11-103	Willhoite Family Farm Trust	493/37	27.11
11-105	Pleasant Valley Church of Christ	378/466	0.25
12-106	Thomas C. Pennell	417/792	15.96
12-106.1	Timothy R. & Tamera D. Pennell	410/22	14.04
12-120	Charles E. & Mark E. Clegg	417/786	12.61
12-121	Mary Elizabeth Clegg	WB59/474	31.94
12-129	Mary Elizabeth Clegg	WB59/474	20.00
12-137	Terry A. & Teresa Jackson	498/203	0.80
12-138	Mario J. Costanzo	476/768	0.47
12-142	Luther Thomas Still II & Natasha Still	474/599	0.89
16-64	Richard Todd Kay	420/650	29.00
16-67	Robert D. Wetzel	404/372	82.06
17-1	Kenneth E. Sharp	504/927	12.38
17-2	M.B. Investments	347/402	74.00
17-5	Kenneth E. Sharp	504/927	23.66
17-6	Jerry W. & Deloris Thompson	290/333	26.58
17-6.1	Jerry W. & Deloris Thompson	302/649	0.75
17-6.2	M.B. Investments - Davis M. Smith (Life)	334/64	1.54
17-8	M.B. Investments	334/56	8.00
17-9	M.B. Investments	494/686	1.83
17-10	M.B. Investments	334/56	20.84
17-10.1	Lackawanna Transport Company	427/485	13.00
17-11	M.B. Investments	334/56	23.85
17-13	M.B. Investments	334/56	40.26
17-14	Matthew S. Cecil	492/91	16.12
17-14.1	Ron Dieterich, ETAL	A118/487	0.78
17-15	Daniel & Amy Witschey Living Trust	494/578	37.90
17-17	Matthew S. Cecil	483/590	16.92
Tyler County			
1-11	Daniel & Amy Witschey Living Trust (Dated 7/14/2022)	319/73	20.05
3-9	Steven D. & Brenda M. Higgins	313/623	163.34

RECEIVED
Office of Oil and Gas
MAY 27 2026
WV Department of
Environmental Protection

FILE NO: 342-34-M-24
DRAWING NO: Mullett 2H Well Plat
SCALE: 1" = 2000'
MINIMUM DEGREE OF ACCURACY: Submeter
PROVEN SOURCE OF ELEVATION: WVDOT, Harrisville, WV

STATE OF WEST VIRGINIA
DEPARTMENT OF ENVIRONMENTAL PROTECTION
OIL AND GAS DIVISION

DATE: May 21 2026
OPERATOR'S WELL NO. Mullett 2H

API WELL NO
47 — 095 — 02969
STATE COUNTY PERMIT

WELL TYPE: ☐ OIL ☒ GAS ☐ LIQUID INJECTION ☐ WASTE DISPOSAL
(IF GAS) PRODUCTION : ☐ STORAGE ☐ DEEP ☒ SHALLOW

LOCATION: ELEVATION: Proposed Elev: 1,254' Existing Elev: 1,274' WATERSHED: Outlet Middle Island Creek QUADRANGLE: Porters Falls
DISTRICT: Ellsworth / Magnolia COUNTY: Tyler / 095
SURFACE OWNER: Steven D. & Brenda M. Higgins ACREAGE: 163.34
ROYALTY OWNER: Beverly Kay Campbell LEASE NO: _____ ACREAGE: 164.28125
PROPOSED WORK: ☐ DRILL ☐ CONVERT ☒ DRILL DEEPER ☒ FRACTURE OR STIMULATE ☐ PLUG OFF OLD FORMATION
☐ PERFORATE NEW FORMATION ☒ OTHER PHYSICAL CHANGE IN WELL (SPECIFY) BHL-MOD
☐ PLUG AND ABANDON ☐ CLEAN OUT AND REPLUG TARGET FORMATION: Marcellus Shale ESTIMATED DEPTH: 7,100' TVD 21,700' MD

06/12/2026

WELL OPERATOR: Antero Resources Corporation
ADDRESS: 1615 Wynkoop Street
Denver, CO 80202

DESIGNATED AGENT: Conrad Baston
ADDRESS: 535 White Oaks Blvd.
Bridgeport, WV 26330

Antero Resources
Well No. Mullett 2H
BHL_MOD
Antero Resources Corporation

Leases	
Tract 1	WVDNR
Tract 2	Raymond L. Mullett
Tract 3	Mark M. Mullet
Tract 4	Venable Royalty, Limited, et al
Tract 5	Jessica A. Thompson
Tract 6	Venable Royalty, Limited, et al
Tract 7	Venable Royalty, Limited, et al
Tract 8	Jessica A. Thompson
Tract 9	Venable Royalty, Limited, et al
Tract 10	Venable Royalty, Limited, et al
Tract 11	Venable Royalty, Limited, et al
Tract 12	Brenda Joy Cagle
Tract 13	Will E. Morris Heirs Trust
Tract 17	Clyde Bert Snider
Tract 18	Mark W. Sands & Patricia S. Sands, H/W, JTWROS
Tract 19	Douglas E. McAdams & Barbara Diane McAdams, HW, JTWROS
Tract 20	West Virginia Department of Transportation, Division of Highways
Tract 21	Myra Hart
Tract 22	Floyd E. Lewis, Jr.
Tract 23	Timothy R. Pennell & Tamera Pennell
Tract 24	Rebecca S. Hunter
Tract 25	George William Sine Jr.
Tract 26	Beverly Cisar & David Cisar, H/W
Tract 27	Willhoite Family Farm Trust
Tract 28	Emily Dankowski
Tract 29	David A. Cisar
Tract 30	Amy L. Olson
Tract 31	April A. Heltsley
Tract 32	Amy L. Olson
Tract 33	Amy L. Olson
Tract 34	Amy L. Olson
Tract 35	Chesapeake Appalachia, LLC
Tract 36	Chesapeake Appalachia, LLC
Tract 37	West Virginia Department of Transportation, Division of Highways
Tract 38	William R. McNeely & Peggy Sue McNeely, JTWROS
Tract 39	Chesapeake Appalachia, LLC
Tract 40	Chesapeake Appalachia, LLC
Tract 41	BRC Appalachian Minerals I, LLC
Tract 42	Conley E. Boggs & Edna L. Boggs
Tract 47	5 Star JV II
Tract 48	M.B. Investments, a West Virginia Partnership
Tract 49	Antero Mineral, LLC
Tract 50	Marilyn Mulvey Wetton
Tract 51	M.B. Investments, a West Virginia Partnership
Tract 52	M.B. Investments, a West Virginia Partnership
Tract 54	Ridgetop Royalties, LLC
Tract 55	Cider Run Mineral Holdings, LLC
Tract 56	Venable Royalty, LTD
Tract 57	Ridgetop Royalties, LLC
Tract 58	Michael Stillwagner
Tract 59	Beverly Kay Campbel
Tract 60	Robert D. Wetzel
Tract 61	David W. Miller, et al
Tract 62	Matthew S. Cecil
Tract 63	Donald R. Reynolds

RECEIVED
Office of Oil and Gas
MAY 27 2026
WV Department of
Environmental Protection

FILE NO: 342-34-M-24
DRAWING NO: Mullett 2H Well Plat
SCALE: 1" = 2000'
MINIMUM DEGREE OF ACCURACY: Submeter
PROVEN SOURCE OF ELEVATION: WVDOT, Harrisville, WV

STATE OF WEST VIRGINIA
DEPARTMENT OF ENVIRONMENTAL PROTECTION
OIL AND GAS DIVISION

DATE: May 21 2026
OPERATOR'S WELL NO. Mullett 2H

API WELL NO
47 — 095 — 02969
STATE COUNTY PERMIT

WELL TYPE: ☐ OIL ☒ GAS ☐ LIQUID INJECTION ☐ WASTE DISPOSAL
(IF GAS) PRODUCTION : ☐ STORAGE ☐ DEEP ☒ SHALLOW

LOCATION: ELEVATION: Proposed Elev: 1,254' Existing Elev: 1,274' WATERSHED: Outlet Middle Island Creek QUADRANGLE: Porters Falls
DISTRICT: Ellsworth / Magnolia COUNTY: Tyler 06/12/2026
SURFACE OWNER: Steven D. & Brenda M. Higgins ACREAGE: 163.34
ROYALTY OWNER: Beverly Kay Campbell LEASE NO: _____ ACREAGE: 164.28125
PROPOSED WORK: ☐ DRILL ☐ CONVERT ☒ DRILL DEEPER ☒ FRACTURE OR STIMULATE ☐ PLUG OFF OLD FORMATION
☐ PERFORATE NEW FORMATION ☒ OTHER PHYSICAL CHANGE IN WELL (SPECIFY) BHL-MOD
☐ PLUG AND ABANDON ☐ CLEAN OUT AND REPLUG TARGET FORMATION: Marcellus Shale ESTIMATED DEPTH: 7,100' TVD 21,700' MD

WELL OPERATOR: Antero Resources Corporation
ADDRESS: 1615 Wynkoop Street
Denver, CO 80202

DESIGNATED AGENT: Conrad Baston
ADDRESS: 535 White Oaks Blvd.
Bridgeport, WV 26330