
4709502974

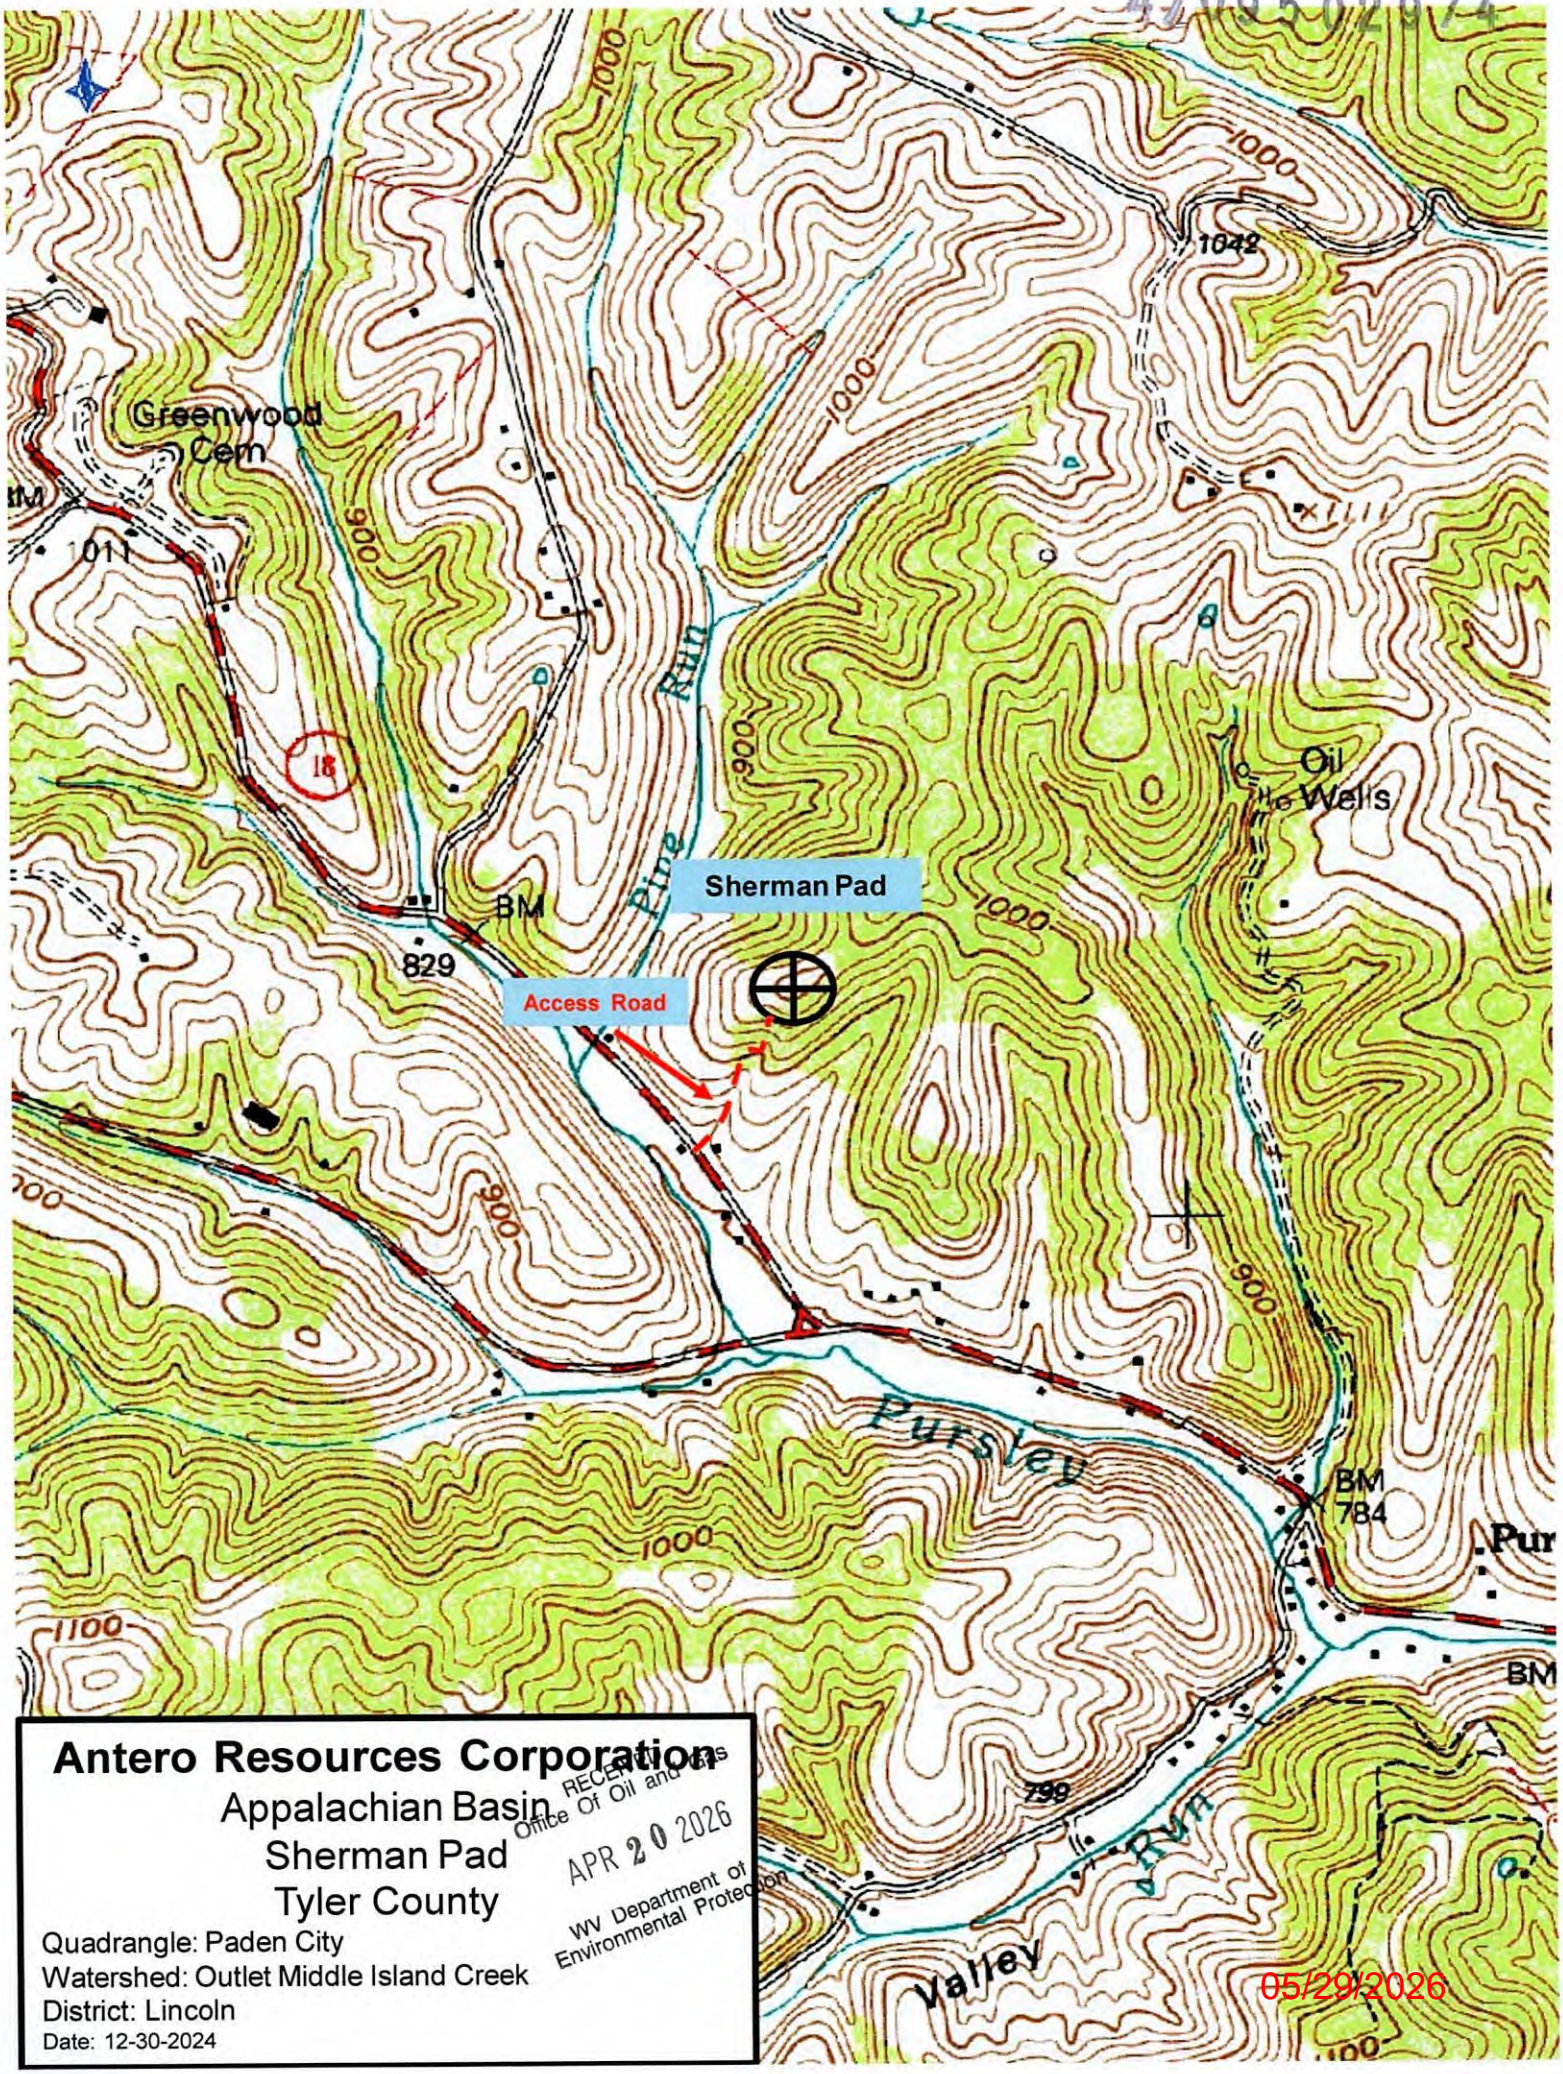

Antero Resources Corporation

Appalachian Basin

Sherman Pad

Tyler County

Quadrangle: Paden City

Watershed: Outlet Middle Island Creek

District: Lincoln

Date: 12-30-2024

RECEIVED
Office Of Oil and Gas
APR 20 2026
WV Department of
Environmental Protection

05/29/2026

Antero Resources
Well No. Kidd 1H


Antero Resources Corporation

Page 2 of 2

ALLEGHENY SURVEYS, INC.


Notes:
Well No. Kidd Unit 1H
UTM Zone 17, NAD 1927
Top Hole Coordinates
N: 14,360,437.53'
E: 1,649,965.46'
Point of Entry Coordinates
N: 14,358,855.75'
E: 1,647,711.48'
Bottom Hole Coordinates
N: 14,359,122.01'
E: 1,647,618.70'

Notes
West Virginia Coordinate System of 1927, North Zone
based upon Differential GPS Measurements.
Well No. Kidd Unit 1H Top Hole coordinates are
N: 384,050.39' Latitude: 39°32'42.65"
E: 1,586,564.72' Longitude: 80°57'58.06"
Bottom Hole coordinates are
N: 382,773.80' Latitude: 39°32'29.65"
E: 1,584,195.51' Longitude: 80°58'28.03"
UTM Zone 17, NAD 1983
Top Hole Coordinates N: 4,377,287.673m E: 502,925.084m
Bottom Hole Coordinates N: 4,376,886.681m E: 502,209.778m
Plat orientation and corner and well references are based upon the grid north meridian.
Well location references are based upon the magnetic meridian.

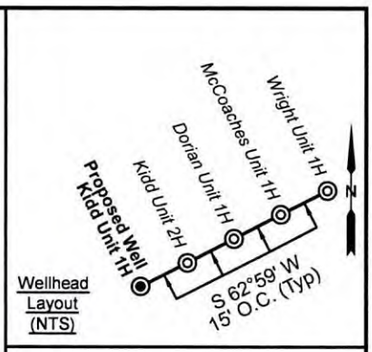

Wellhead Layout (NTS)

Detail 1 (1"=500')

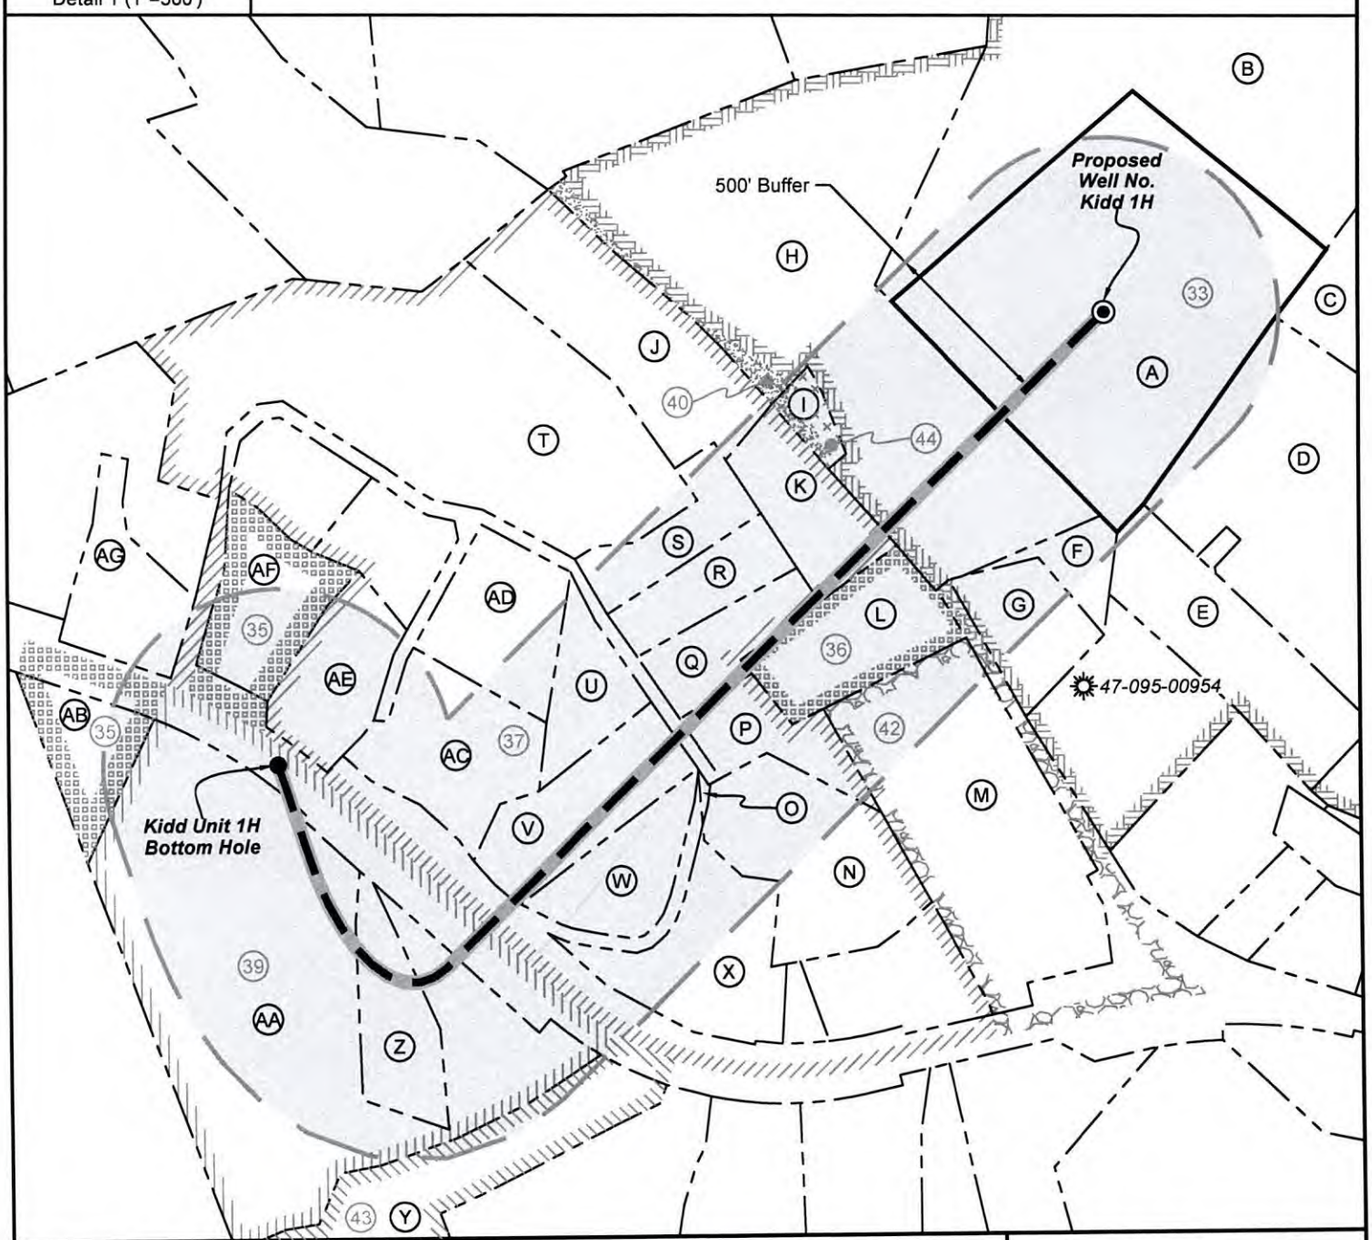

FILE NO: 292-54-L-25
DRAWING NO: Kidd 1H Well Plat
SCALE: 1" = 1000'
MINIMUM DEGREE OF ACCURACY: Submeter
PROVEN SOURCE OF ELEVATION: WVDOT, Harrisville, WV

STATE OF WEST VIRGINIA
DEPARTMENT OF ENVIRONMENTAL PROTECTION
OIL AND GAS DIVISION

DATE: March 18 2026
OPERATOR'S WELL NO. Kidd Unit 1H
API WELL NO
47 - 095 - 02974
STATE COUNTY PERMIT

WELL TYPE: ☐ OIL ☒ GAS ☐ LIQUID INJECTION ☐ WASTE DISPOSAL
(IF GAS) PRODUCTION : ☐ STORAGE ☐ DEEP ☒ SHALLOW
LOCATION: ELEVATION: Proposed Elev. 979' Existing Elev. 1,000' WATERSHED: Outlet Middle Island Creek QUADRANGLE: Paden City
DISTRICT: Lincoln COUNTY: Tyler 05/29/2026
SURFACE OWNER: Antero Resources Corporation ACREAGE: 98.77
ROYALTY OWNER: Victoria Keller, et al LEASE NO: _____ ACREAGE: 214.00
PROPOSED WORK: ☒ DRILL ☐ CONVERT ☐ DRILL DEEPER ☒ FRACTURE OR STIMULATE ☐ PLUG OFF OLD FORMATION
☒ PERFORATE NEW FORMATION ☐ OTHER PHYSICAL CHANGE IN WELL (SPECIFY) _____ 6,600' TVD
☐ PLUG AND ABANDON ☐ CLEAN OUT AND REPLUG TARGET FORMATION: Marcellus Shale ESTIMATED DEPTH: 10,750' MD

WELL OPERATOR: Antero Resources Corporation
ADDRESS: 1615 Wynkoop Street, Denver, CO 80202
DESIGNATED AGENT: Conrad Baston
ADDRESS: 535 White Oaks Blvd., Bridgeport, WV 26330

Antero Resources
Well No. Kidd 1H

Antero Resources Corporation

Page 1 of 2

4,547' to Bottom Hole

2,198' to Top Hole

LATITUDE 39 - 35 - 00

LONGITUDE 80 - 57 - 30

13,897' to Top Hole

15,212' to Bottom Hole

No.	TM / Par	Owner	Bk / Pg	Ac.
A	8 / 38.8	Antero Resources Corp.	OR294 / 14	18.00
B	8 / 38	Joann & Howard L. Schupbach, Jr.	451 / 645	98.77
C	8 / 38.5	Donald D. & Alice J. Haught	300 / 583	21.17
D	8 / 38.6	Joann & Howard L. Schupbach, Jr.	467 / 383	21.17
E	8 / 38.2	Tyler Co. Shrine Club Holding Corp.	263 / 77	5.03
F	8 / 49	Tonya Rachelle Keller	211 / 476	1.08
G	8 / 50	Tonya Rachelle Keller	200 / 281	2.51
H	8 / 47	Tonya R. Wable	260 / 577	21.05
I	8 / 48	Sharon Stone	214 / 94	0.64
J	8 / 46.17	William P. & Roseann M. Peters	349 / 125	6.08
K	8 / 46.12	David K. & Nancy K. Prigga	337 / 294	2.81
L	8 / 46.1	Larry A. & Karen B. Wells	217 / 435	3.61
M	8 / 46	Richard Reeves, II	456 / 508	10.17
N	12 / 75	(No Tax Info)	- / -	--.--
O	12 / 74	Linda K. & Harold L. Marshall, Jr.	337 / 658	0.06
P	8 / 46.8	Brian J. & Chirstine L. Pfohl	323 / 798	2.01
Q	8 / 46.9	Corey D. & Alisha R. Placer	395 / 347	2.03
R	8 / 46.11	Allen W. & Tammy J. McKeever	336 / 342	2.02
S	8 / 46.3	Linda K. & Harold L. Marshall, Jr.	300 / 248	3.29
T	8 / 46.2	Donald D. & Janet L. Baker	310 / 549	16.47
U	8 / 46.15	William R. Romine (L/E)	585 / 816	2.02
V	8 / 46.14	William R. Romine, II	498 / 503	3.50
W	8 / 46.18	William R. Romine	374 / 7	2.54
X	12 / 76	Timothy & Sandra Miller	352 / 12	4.17
Y	12 / 2	George C. & Stephanie D. Riddle	334 / 543	8.80
Z	12 / 1.1	Mark E. & Jacqueline M. Heintzman	287 / 303	2.68
AA	12 / 1	Ralph E. & Constance L. Heintzman	167 / 419	20.69
AB	8 / 44	Clarence G. & Cynthia A. Swartzmiller	339 / 708	2.14
AC	8 / 46.16	David A. & Diana S. Palmer	349 / 746	4.12
AD	8 / 46.4	Brian L. & Tamela R. Weekley	318 / 184	3.37
AE	8 / 46.7	Joseph E. Griffith	321 / 682	2.85
AF	8 / 45	Brooks C. & Jennifer L. Perry	OR13 / 561	5.10
AG	8 / 43.1	Michael D. & Rosemary S. Thomas	340 / 609	5.10

	Bearing	Dist.
L1	S 23°41' E	829.2'
L2	S 08°20' W	1,484.5'
L3	N 65°59' W	1,446.7'
L4	N 41°52' E	891.3'
L5	S 55°54' W	2,754.6'

ID	Lease
33	Victoria Keller, et al
35	Roberta L. Schickler
36	Larry Alan Wells
37	Harold L Marshall, Jr. & Linda K. Marshall, JTROS
39	Roberta L. Schickler
40	Patricia Marie Fletcher
42	Richard Reeves, II
43	George C. Riddle, et ux
44	Patricia Marie Fletcher

Legend
- Proposed gas well
- Monument, as noted
- Existing Well, as noted
- Digitized Well, as noted
- Creek or Drain
- Road
- Surface boundary (approx.)
- Interior surface tracts (approx.)

Well Location References

Stake & Tack — AZ 112° 263' — Proposed Well No. Kidd 1H — AZ 353° 287' — Stake & Tack

Sherman Pad


BRADLEY D. MILLER LICENSED No. 2167 STATE OF WEST VIRGINIA PROFESSIONAL SURVEYOR

I, the undersigned, hereby certify that this plat is correct to the best of my knowledge and belief and shows all the information required by law and the rules issued and prescribed by the Department of Environmental Protection.

Bradley D. Miller, P.S. 2167

Note: 6 water wells and 1 spring were found within 2000' of proposed well. No occupied dwellings or buildings 2,500 square feet or larger used to house or shelter dairy cattle or poultry husbandry are located within 625' of the center of the well pad.



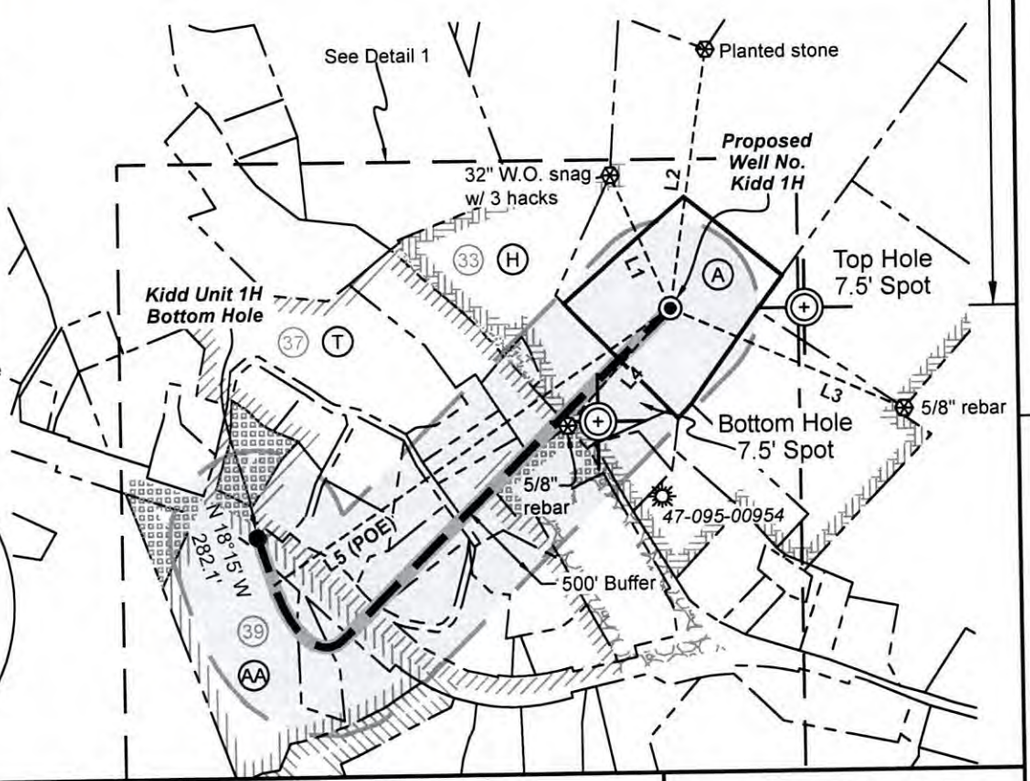

FILE NO: 292-54-L-25
DRAWING NO: Kidd 1H Well Plat
SCALE: 1" = 1000'
MINIMUM DEGREE OF ACCURACY: Submeter
PROVEN SOURCE OF ELEVATION: WVDOT, Harrisville, WV

STATE OF WEST VIRGINIA
DEPARTMENT OF ENVIRONMENTAL PROTECTION
OIL AND GAS DIVISION

DATE: March 18 2026
OPERATOR'S WELL NO. Kidd Unit 1H

API WELL NO
47 - 095 - 02974
STATE COUNTY PERMIT

WELL TYPE: ☐ OIL ☒ GAS ☐ LIQUID INJECTION ☐ WASTE DISPOSAL
(IF GAS) PRODUCTION : ☐ STORAGE ☐ DEEP ☒ SHALLOW

LOCATION: ELEVATION: Proposed Elev. 979' Existing Elev. 1,000' WATERSHED: Outlet Middle Island Creek QUADRANGLE: Paden City
DISTRICT: Lincoln COUNTY: Tyler 05/29/2026
SURFACE OWNER: Antero Resources Corporation ACREAGE: 98.77
ROYALTY OWNER: Victoria Keller, et al LEASE NO: _____ ACREAGE: 214.00
PROPOSED WORK: ☒ DRILL ☐ CONVERT ☐ DRILL DEEPER ☒ FRACTURE OR STIMULATE ☐ PLUG OFF OLD FORMATION
☒ PERFORATE NEW FORMATION ☐ OTHER PHYSICAL CHANGE IN WELL (SPECIFY) _____ 6,600' TVD
☐ PLUG AND ABANDON ☐ CLEAN OUT AND REPLUG TARGET FORMATION: Marcellus Shale ESTIMATED DEPTH: 10,750' MD

WELL OPERATOR: Antero Resources Corporation DESIGNATED AGENT: Conrad Baston
ADDRESS: 1615 Wynkoop Street ADDRESS: 535 White Oaks Blvd.
Denver, CO 80202 Bridgeport, WV 26330