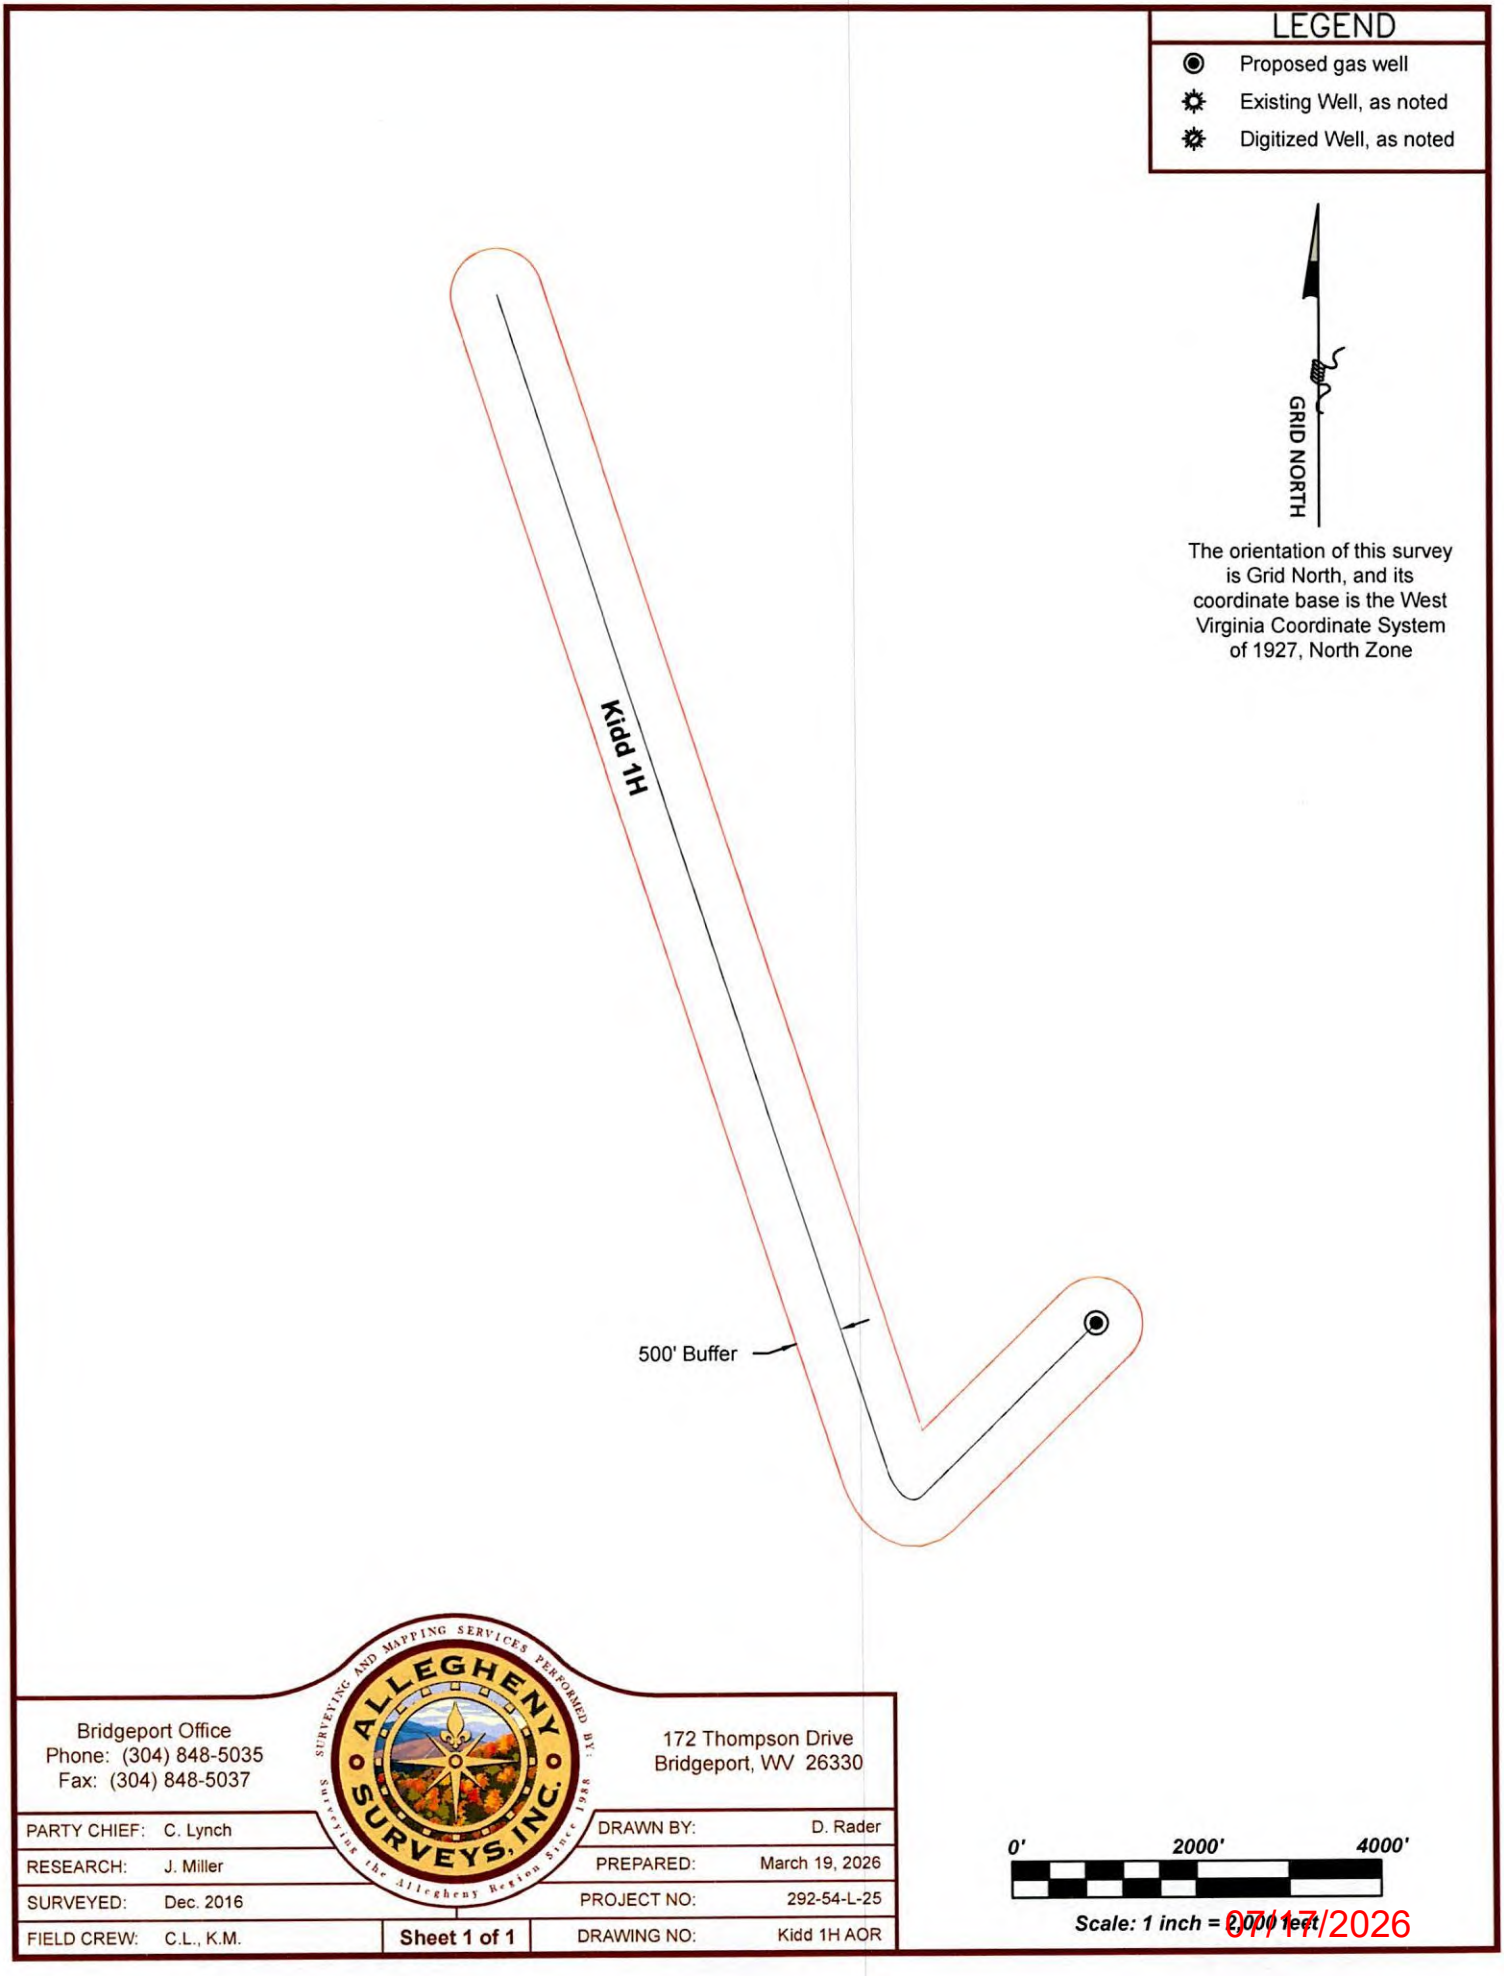

LEGEND
Proposed gas well
Existing Well, as noted
Digitized Well, as noted
GRID NORTH
The orientation of this survey is Grid North, and its coordinate base is the West Virginia Coordinate System of 1927, North Zone
Kidd 1H
500' Buffer
ALLEGHENY SURVEYS, INC.
SURVEYING AND MAPPING SERVICES PERFORMED BY: Serving the Allegheny Region Since 1988
Bridgeport Office
Phone: (304) 848-5035
Fax: (304) 848-5037
172 Thompson Drive
Bridgeport, WV 26330
PARTY CHIEF: C. Lynch
RESEARCH: J. Miller
SURVEYED: Dec. 2016
FIELD CREW: C.L., K.M.
Sheet 1 of 1
DRAWN BY: D. Rader
PREPARED: March 19, 2026
PROJECT NO: 292-54-L-25
DRAWING NO: Kidd 1H AOR
0'
2000'
4000'
Scale: 1 inch = 2,000 feet
07/17/2026

Antero Resources
Well No. Kidd 1H
BHL-MOD
Antero Resources Corporation

ALLEGHENY SURVEYS, INC.

8,824' to Bottom Hole

2,198' to Top Hole

LATITUDE 39 - 35 - 00

LONGITUDE 80 - 57 - 30

13,897' to Top Hole

2,895' to Bottom Hole

	Bearing	Dist.
L1	S 23°41' E	829.2'
L2	S 08°20' W	1,484.5'
L3	N 65°59' W	1,446.7'
L4	N 41°52' E	891.3'
L5	S 55°54' W	2,754.6'

Legend
- Proposed gas well
- Monument, as noted
- Existing Well, as noted
- Digitized Well, as noted
- Creek or Drain
- Road
- Surface boundary (approx.)
- Interior surface tracts (approx.)

Bottom Hole 7.5' Spot

Kidd Unit 1H Bottom Hole

500' Buffer

47-095-00085

See Detail 4

See Detail 3

See Detail 2

See Detail 1

N 18°13' W 13,321.4'

Top Hole 7.5' Spot

32" W.O. snag w/ 3 hacks

Planted stone

Proposed Well No. Kidd 1H

5/8" rebar

5/8" rebar

L5 (POE)

OHIO RIVER

Ohio

West Virginia

Polecat Run

Pursley Creek

Tanyard Run

Pine Run

Well Location References

Stake & Tack AZ112° 263'

Proposed Well No. Kidd 1H

AZ353° 287'

Sherman Pad

Stake & Tack

BRADLEY D. MILLER LICENSED No. 2167 STATE OF WEST VIRGINIA PROFESSIONAL SURVEYOR

I, the undersigned, hereby certify that this plat is correct to the best of my knowledge and belief and shows all the information required by law and the rules issued and prescribed by the Department of Environmental Protection.

Bradley D. Miller, P.S. 2167

Note: 6 water wells and 1 spring were found within 2000' of proposed well. No occupied dwellings or buildings 2,500 square feet or larger used to house or shelter dairy cattle or poultry husbandry are located within 625' of the center of the well pad.

Proposed Well No. Kidd Unit 1H

2000'

Water Well

47-095-00954

Water Well

Water Well

Water Well

Spring

Water Well

FILE NO: 292-54-L-25
DRAWING NO: Kidd 1H Well Plat
SCALE: 1" = 2000'
MINIMUM DEGREE OF ACCURACY: Submeter
PROVEN SOURCE OF ELEVATION: WVDOT, Harrisville, WV

STATE OF WEST VIRGINIA
DEPARTMENT OF ENVIRONMENTAL PROTECTION
OIL AND GAS DIVISION

DATE: June 19 2026
OPERATOR'S WELL NO. Kidd Unit 1H

API WELL NO
47 - 095 - 02974
STATE COUNTY PERMIT

WELL TYPE: ☐ OIL ☒ GAS ☐ LIQUID INJECTION ☐ WASTE DISPOSAL
(IF GAS) PRODUCTION : ☐ STORAGE ☐ DEEP ☒ SHALLOW

LOCATION: ELEVATION: Proposed Elev. 979' Existing Elev. 1,000' WATERSHED: Outlet Middle Island Creek QUADRANGLE: Paden City
DISTRICT: Lincoln COUNTY: Tyler
SURFACE OWNER: Antero Resources Corporation ACREAGE: 18.00
ROYALTY OWNER: Victoria Keller, et al LEASE NO: _____ ACREAGE: 214.00
PROPOSED WORK: ☐ DRILL ☐ CONVERT ☒ DRILL DEEPER ☒ FRACTURE OR STIMULATE ☐ PLUG OFF OLD FORMATION
☐ PERFORATE NEW FORMATION ☒ OTHER PHYSICAL CHANGE IN WELL (SPECIFY) BHL-MOD
☐ PLUG AND ABANDON ☐ CLEAN OUT AND REPLUG TARGET FORMATION: Marcellus Shale ESTIMATED DEPTH: 6,600' TVD 23,300' MD

07/17/2026

WELL OPERATOR: Antero Resources Corporation
ADDRESS: 1615 Wynkoop Street, Denver, CO 80202

DESIGNATED AGENT: Conrad Baston
ADDRESS: 535 White Oaks Blvd., Bridgeport, WV 26330


Antero Resources
Well No. Kidd 1H
BHL-MOD
Antero Resources Corporation

ALLEGHENY SURVEYS, INC.

Page 2 of 5


Notes:
Well No. Kidd Unit 1H
UTM Zone 17, NAD 1927
Top Hole Coordinates
N: 14,360,437.53'
E: 1,649,965.46'
Point of Entry Coordinates
N: 14,358,855.75'
E: 1,647,711.48'
Bottom Hole Coordinates
N: 14,371,433.62'
E: 1,643,337.13'

Notes
West Virginia Coordinate System
of 1927, North Zone
based upon Differential GPS Measurements.
Well No. Kidd Unit 1H Top Hole coordinates are
N: 384,050.39' Latitude: 39°32'42.65"
E: 1,586,564.72' Longitude: 80°57'58.06"
Bottom Hole coordinates are
N: 395,159.40' Latitude: 39°34'31.39"
E: 1,580,118.70' Longitude: 80°59'22.69"
UTM Zone 17, NAD 1983
Top Hole Coordinates Bottom Hole Coordinates
N: 4,377,287.673m N: 4,380,639.268m
E: 502,925.084m E: 500,904.843m
Plat orientation and corner and well references are based upon the grid north meridian.
Well location references are based upon the magnetic meridian.

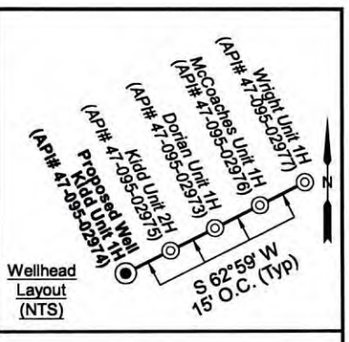

Wellhead Layout (NTS)

Detail 1 (1"=500')

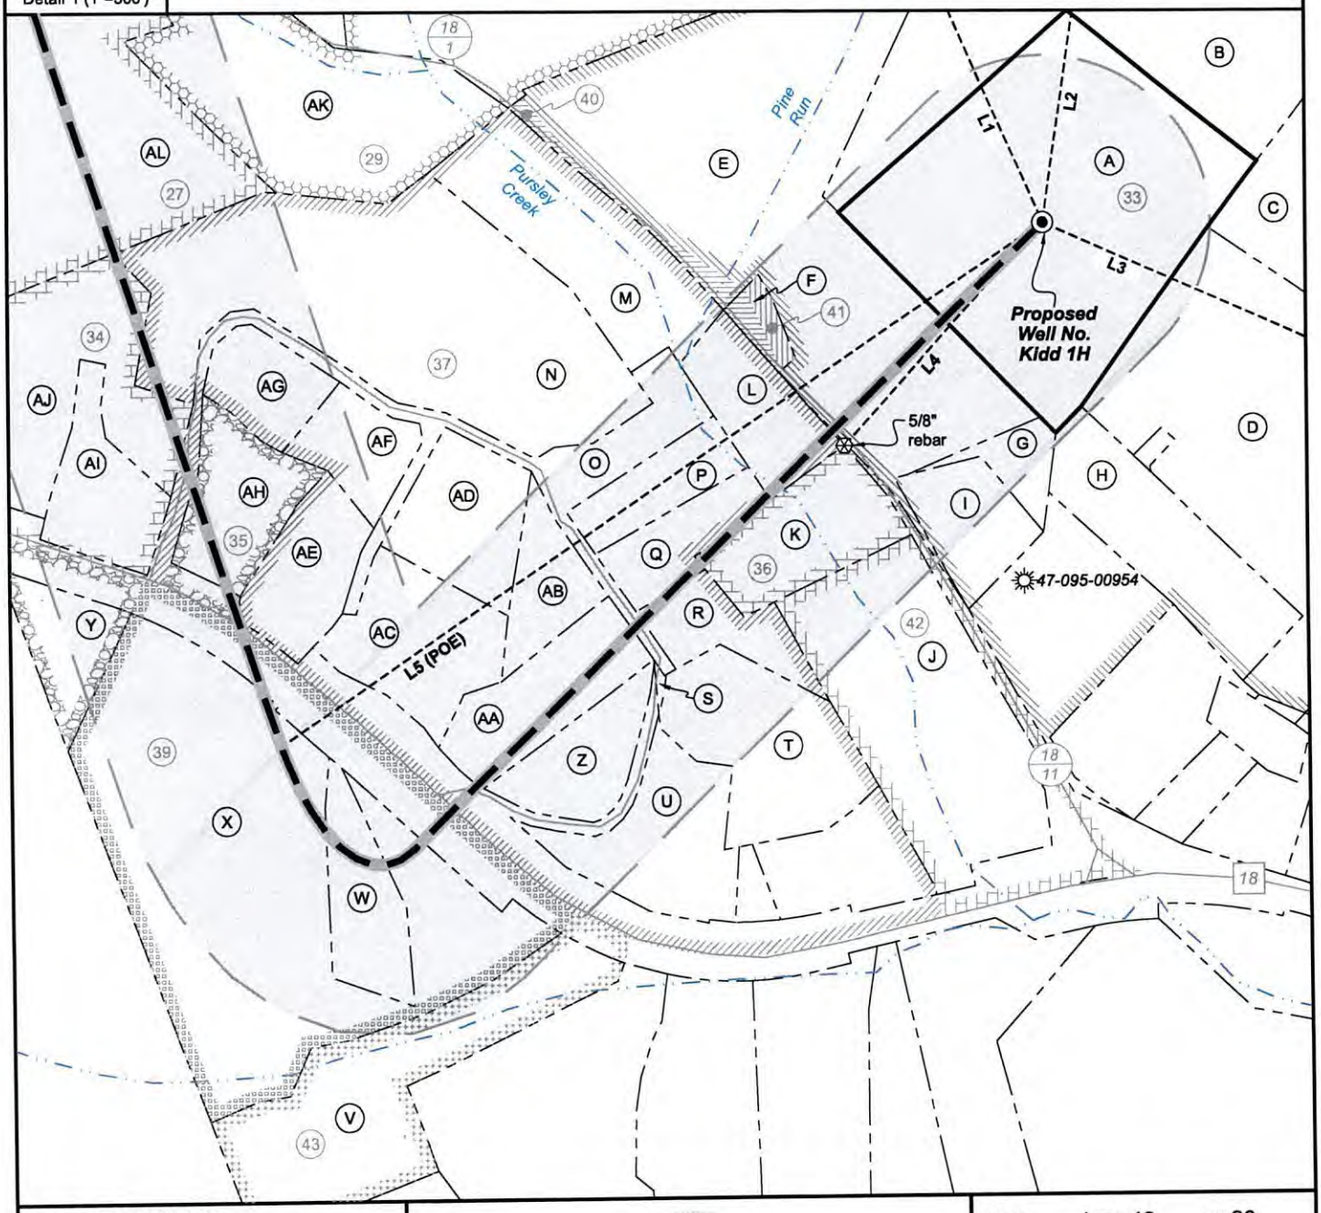

FILE NO: 292-54-L-25
DRAWING NO: Kidd 1H Well Plat
SCALE: 1" = 2000'
MINIMUM DEGREE OF ACCURACY: Submeter
PROVEN SOURCE OF ELEVATION: WVDOT, Harrisville, WV

STATE OF WEST VIRGINIA
DEPARTMENT OF ENVIRONMENTAL PROTECTION
OIL AND GAS DIVISION

DATE: June 19 2026
OPERATOR'S WELL NO. Kidd Unit 1H
API WELL NO
47 - 095 - 02974
STATE COUNTY PERMIT

WELL TYPE: ☐ OIL ☒ GAS ☐ LIQUID INJECTION ☐ WASTE DISPOSAL
(IF GAS) PRODUCTION : ☐ STORAGE ☐ DEEP ☒ SHALLOW
LOCATION: ELEVATION: Proposed Elev. 979' Existing Elev. 1,000' WATERSHED: Outlet Middle Island Creek QUADRANGLE: Paden City
DISTRICT: Lincoln COUNTY: Tyler
SURFACE OWNER: Antero Resources Corporation ACREAGE: 18.00
ROYALTY OWNER: Victoria Keller, et al LEASE NO: _____ ACREAGE: 214.00
PROPOSED WORK: ☐ DRILL ☐ CONVERT ☒ DRILL DEEPER ☒ FRACTURE OR STIMULATE ☐ PLUG OFF OLD FORMATION
☐ PERFORATE NEW FORMATION ☒ OTHER PHYSICAL CHANGE IN WELL (SPECIFY) BHL-MOD
☐ PLUG AND ABANDON ☐ CLEAN OUT AND REPLUG TARGET FORMATION: Marcellus Shale ESTIMATED DEPTH: 6,600' TVD 23,300' MD

07/17/2026

WELL OPERATOR: Antero Resources Corporation
ADDRESS: 1615 Wynkoop Street
Denver, CO 80202

DESIGNATED AGENT: Conrad Baston
ADDRESS: 535 White Oaks Blvd.
Bridgeport, WV 26330

Antero Resources
Well No. Kidd 1H
BHL-MOD
Antero Resources Corporation


ID	Lease
1	WVDNR
2	Richard & Linda Tuttle, h/w, JTWROS
3	Recol, Inc., Trustees as Nominee for the Liete Kidd Eichorn, et al
4	BRC Appalachian Minerals, I LLC
5	David A. Lowther
6	BRC Appalachian Minerals, I LLC
11	BRC Appalachian Minerals, I LLC
14	Dale E. & Dannielle M. Henthorn, JTWROS
15	BRC Appalachian Minerals, I LLC

ID	Lease
16	Happy Endings, LLC
18	David E. Bowyer
19	BRC Appalachian Minerals, I LLC
20	Misty S. Abbott
21	Dorman Ash
22	Sistersville Cemetery Association
23	Danny Lee Tanley
24	Ruth C. Bechdolt, et al
25	Jeffrey A. Beaver
26	Jason A. & April L. Fluharty
27	John Scott Eckels
28	BRC Appalachian Minerals, I LLC
29	Rosann Peters

ID	Lease
30	Michael M. & Anna M. Carson
33	Victoria Keller, et al
34	Michael D. Thomas & Rosemary S. Thomas
35	Roberta L. Schickler
36	Larry Alan Wells
37	Harold L. Marshall, Jr. & Linda K. Marshall, JTWROS
38	Charles S. Moore
39	Roberta L. Schickler
40	Patricia Marie Fletcher
41	Patricia Marie Fletcher
42	Richard Reeves, II
43	George C. Riddle, et ux

Page 3 of 5

Detail 2 (1"=500')

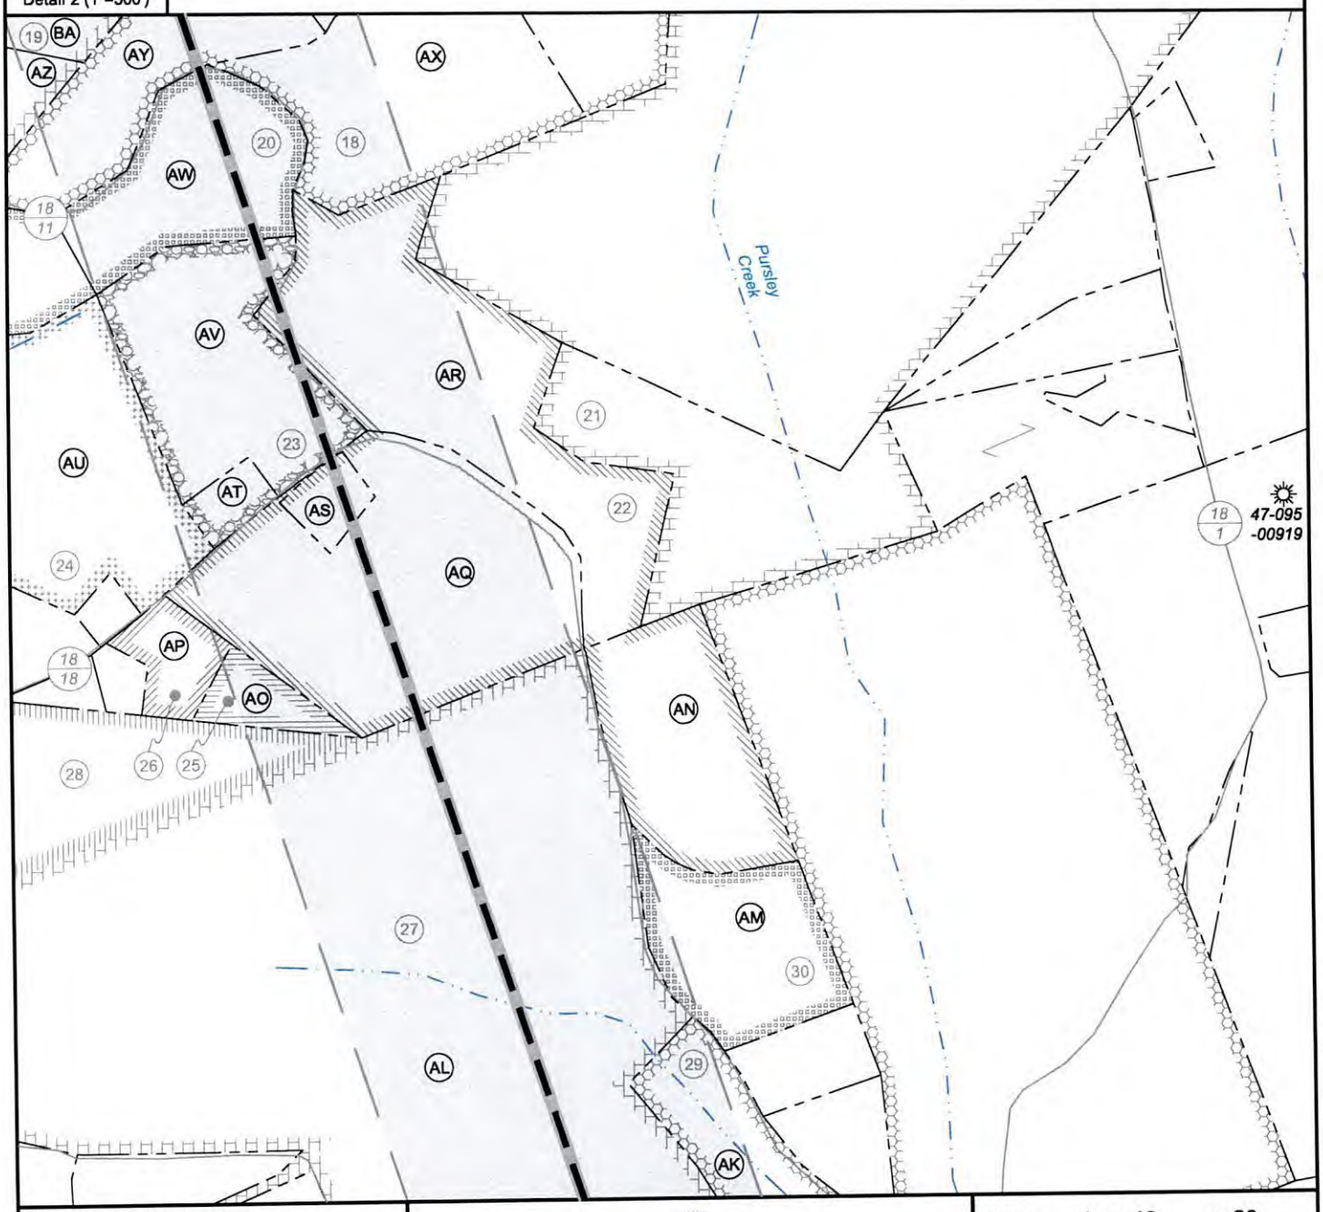

FILE NO: 292-54-L-25
DRAWING NO: Kidd 1H Well Plat
SCALE: 1" = 2000'
MINIMUM DEGREE OF ACCURACY: Submeter
PROVEN SOURCE OF ELEVATION: WVDOT, Harrisville, WV

STATE OF WEST VIRGINIA
DEPARTMENT OF ENVIRONMENTAL PROTECTION
OIL AND GAS DIVISION

DATE: June 19 2026
OPERATOR'S WELL NO. Kidd Unit 1H

API WELL NO
47 - 095 - 02974
STATE COUNTY PERMIT

WELL TYPE: ☐ OIL ☒ GAS ☐ LIQUID INJECTION ☐ WASTE DISPOSAL
(IF GAS) PRODUCTION : ☐ STORAGE ☐ DEEP ☒ SHALLOW

LOCATION: ELEVATION: Proposed Elev. 979' Existing Elev. 1,000' WATERSHED: Outlet Middle Island Creek QUADRANGLE: Paden City
DISTRICT: Lincoln COUNTY: Tyler
SURFACE OWNER: Antero Resources Corporation ACREAGE: 18.00
ROYALTY OWNER: Victoria Keller, et al LEASE NO: _____ ACREAGE: 214.00
PROPOSED WORK: ☐ DRILL ☐ CONVERT ☒ DRILL DEEPER ☒ FRACTURE OR STIMULATE ☐ PLUG OFF OLD FORMATION
☐ PERFORATE NEW FORMATION ☒ OTHER PHYSICAL CHANGE IN WELL (SPECIFY) BHL-MOD
☐ PLUG AND ABANDON ☐ CLEAN OUT AND REPLUG TARGET FORMATION: Marcellus Shale ESTIMATED DEPTH: 6,600' TVD 23,300' MD

07/17/2026

WELL OPERATOR: Antero Resources Corporation
ADDRESS: 1615 Wynkoop Street, Denver, CO 80202


DESIGNATED AGENT: Conrad Baston
ADDRESS: 535 White Oaks Blvd., Bridgeport, WV 26330

Antero Resources
Well No. Kidd 1H
BHL-MOD
Antero Resources Corporation

Page 4 of 5

Detail 3 (1"=500')

No.	TM / Par	Owner	Bk / Pg	Ac.
A	8 / 38.8	Antero Resources Corp.	OR294 / 14	18.00
B	8 / 38	Joann & Howard L. Schupbach, Jr.	451 / 645	98.77
C	8 / 38.5	Donald D. & Alice J. Haught	300 / 583	21.17
D	8 / 38.6	Joann & Howard L. Schupbach, Jr.	467 / 383	21.17
E	8 / 47	Tonya R. Wable	260 / 577	21.05
F	8 / 48	Sharon Stone	214 / 94	0.64
G	8 / 49	Tonya Rachelle Keller	211 / 476	1.08
H	8 / 38.2	Tyler Co. Shrine Club Holding Corp.	263 / 77	5.03
I	8 / 50	Tonya Rachelle Keller	200 / 281	2.51
J	8 / 46	Richard Reeves, II	456 / 508	10.17
K	8 / 46.1	Larry A. & Karen B. Wells	217 / 435	3.61
L	8 / 46.12	David K. & Nancy K. Prigga	337 / 294	2.81
M	8 / 46.17	William P. & Roseann M. Peters	349 / 125	6.08
N	8 / 46.2	Donald D. & Janet L. Baker	310 / 549	16.47
O	8 / 46.3	Linda K. & Harold L. Marshall, Jr.	300 / 248	3.29
P	8 / 46.11	Allen W. & Tammy J. McKeever	336 / 342	2.02
Q	8 / 46.9	Corey D. & Alisha R. Placer	395 / 347	2.03
R	8 / 46.8	Brian J. & Chirstine L. Pfohl	323 / 798	2.01
S	12 / 74	Linda K. & Harold L. Marshall, Jr.	337 / 658	0.06

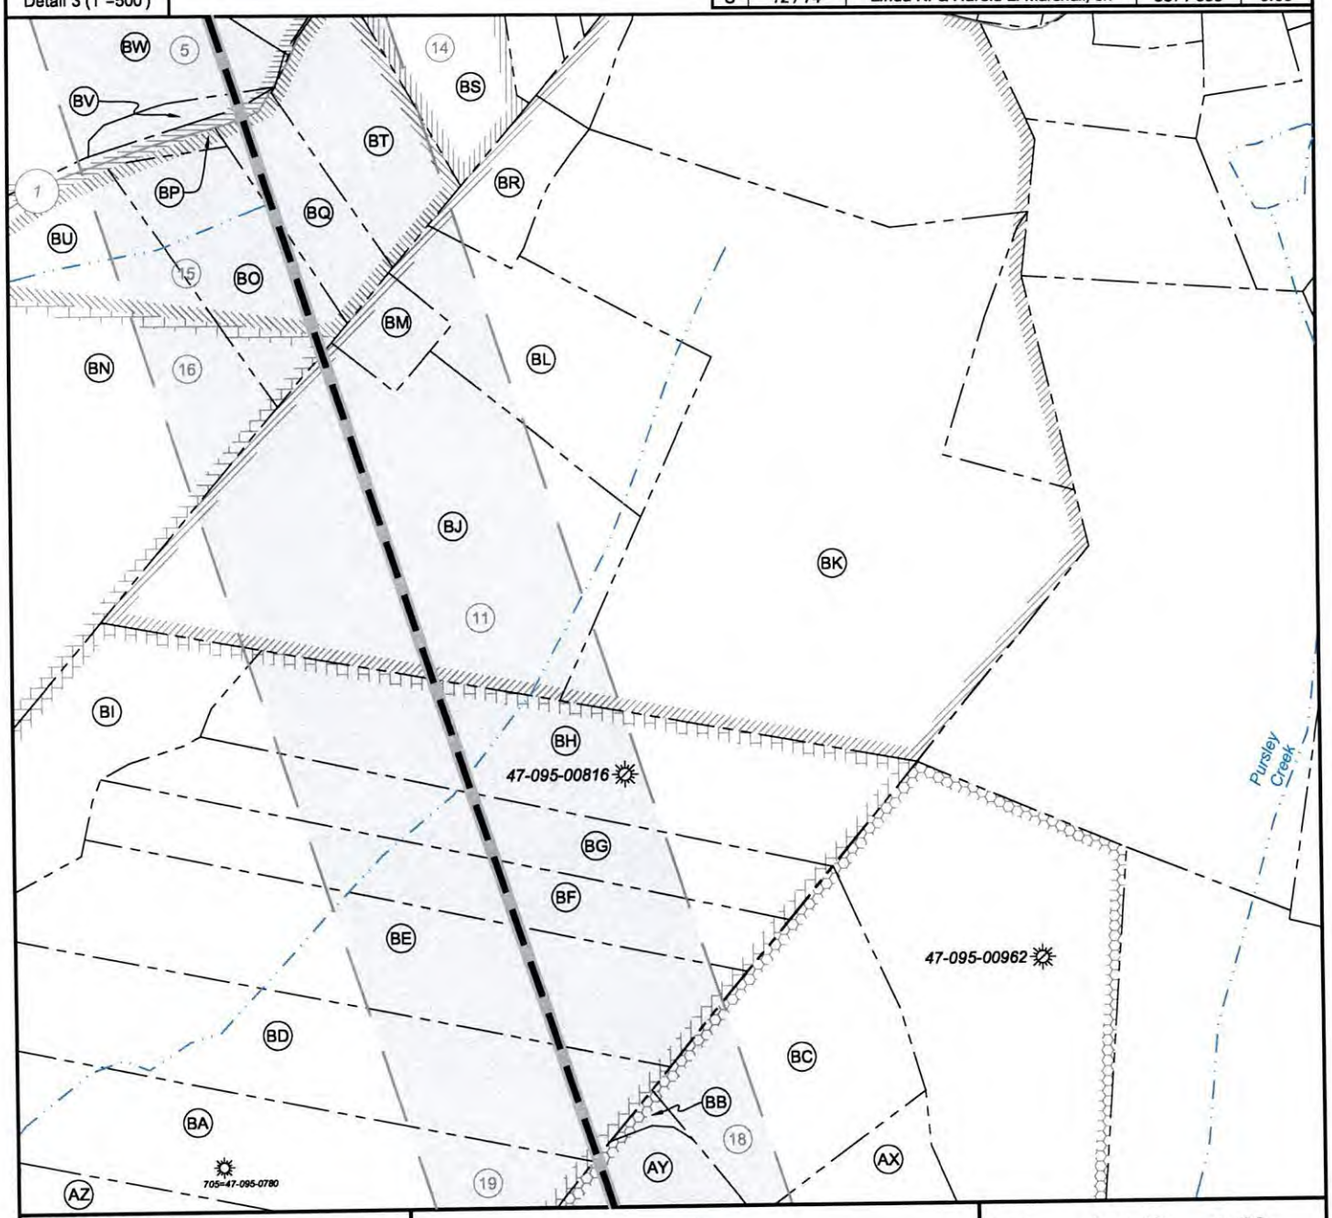

FILE NO: 292-54-L-25
DRAWING NO: Kidd 1H Well Plat
SCALE: 1" = 2000'
MINIMUM DEGREE OF ACCURACY: Submeter
PROVEN SOURCE OF ELEVATION: WVDOT, Harrisville, WV

STATE OF WEST VIRGINIA
DEPARTMENT OF ENVIRONMENTAL PROTECTION
OIL AND GAS DIVISION

DATE: June 19 2026
OPERATOR'S WELL NO. Kidd Unit 1H

API WELL NO
47 - 095 - 02974
STATE COUNTY PERMIT

WELL TYPE: ☐ OIL ☒ GAS ☐ LIQUID INJECTION ☐ WASTE DISPOSAL
(IF GAS) PRODUCTION : ☐ STORAGE ☐ DEEP ☒ SHALLOW

LOCATION: ELEVATION: Proposed Elev. 979' / Existing Elev. 1,000' WATERSHED: Outlet Middle Island Creek QUADRANGLE: Paden City
DISTRICT: Lincoln COUNTY: Tyler
SURFACE OWNER: Antero Resources Corporation ACREAGE: 18.00
ROYALTY OWNER: Victoria Keller, et al LEASE NO: _____ ACREAGE: 214.00
PROPOSED WORK: ☐ DRILL ☐ CONVERT ☒ DRILL DEEPER ☒ FRACTURE OR STIMULATE ☐ PLUG OFF OLD FORMATION
☐ PERFORATE NEW FORMATION ☒ OTHER PHYSICAL CHANGE IN WELL (SPECIFY) BHL-MOD
☐ PLUG AND ABANDON ☐ CLEAN OUT AND REPLUG TARGET FORMATION: Marcellus Shale ESTIMATED DEPTH: 6,600' TVD / 23,300' MD

07/17/2026


WELL OPERATOR: Antero Resources Corporation
ADDRESS: 1615 Wynkoop Street, Denver, CO 80202
DESIGNATED AGENT: Conrad Baston
ADDRESS: 535 White Oaks Blvd., Bridgeport, WV 26330

Antero Resources
Well No. Kidd 1H
BHL-MOD
Antero Resources Corporation

No.	TM / Par	Owner	Bk / Pg	Ac.
T	12 / 75	(No Tax Info)	- / -	--.--
U	12 / 76	Timothy & Sandra Miller	352 / 12	4.17
V	12 / 2	George C. & Stephanie D. Riddle	334 / 543	8.80
W	12 / 1.1	Mark E. & Jacqueline M. Heintzman	287 / 303	2.68
X	12 / 1	Ralph E. & Constance L. Heintzman	167 / 419	20.69
Y	8 / 44	Clarence G. & Cynthia A. Swartzmiller	339 / 708	2.14
Z	8 / 46.18	William R. Romine	374 / 7	2.54
AA	8 / 46.14	William R. Romine, II	498 / 503	3.50
AB	8 / 46.15	William R. Romine (L/E)	585 / 816	2.02
AC	8 / 46.16	David A. & Diana S. Palmer	349 / 746	4.12
AD	8 / 46.4	Brian L. & Tamela R. Weekley	318 / 184	3.37
AE	8 / 46.7	Joseph E. Griffith	321 / 682	2.85
AF	8 / 46.6	Tiffany Riffle	OR13 / 448	2.03
AG	8 / 46.5	Herbert R. Whaley	318 / 278	2.00
AH	8 / 45	Brooks C. & Jennifer L. Perry	OR13 / 561	5.10
AI	8 / 43.1	Michael D. & Rosemary S. Thomas	340 / 609	5.10
AJ	8 / 43	Michael D. & Rosemary S. Thomas	166 / 485	9.80
AK	8 / 34.1	Steven A. & Vanessa N. Matthews	409 / 575	14.37
AL	7 / 38	John S. & Stephen T. Eckles	AR 52 / 274	104.28
AM	8 / 32	Michael M. & Anna M. Carson	285 / 618	5.88
AN	8 / 32.1	Sistersville Cemetery Association	226 / 459	7.06
AO	7 / 34	Jeffrey A. Beaver	334 / 304	1.30
AP	7 / 35	Jason A. & April L. Fluharty	347 / 199	2.21
AQ	7 / 33	Sistersville Cemetery Association	140 / 208	14.20
AR	7 / 33.1	Sistersville Cemetery Association	140 / 208	15.70
AS	7 / 33.2	Danny L. Tanley & Janet L. Beegle	OR 52 / 48	1.00

No.	TM / Par	Owner	Bk / Pg	Ac.
AT	7 / 29	Danny L. Tanley & Sherry McNemar	332 / 602	0.84
AU	7 / 28	Mark A. & Shannon M. Hartley	584 / 320	16.30
AV	7 / 30	Danny L. Tanley & Sherry McNemar	332 / 602	8.45
AW	7 / 31	Misty Beiling	312 / 593	4.90
AX	7 / 32	Jerald S. & Donna D. Beaver	319 / 96	10.83
AY	7 / 32.1	Jerald S. & Donna D. Beaver	345 / 559	7.22
AZ	7 / 5	Jerald S. & Donna D. Beaver	OR 182 / 255	26.82
BA	7 / 5.2	Richard L. & Pennie L. Sapp	376 / 618	17.86
BB	7 / 32.2	Tyler County Commission	314 / 652	0.27
BC	7 / 32.3	Cindy Welch	458 / 299	9.95
BD	7 / 5.3	Richard L. & Pennie L. Sapp	358 / 214	17.69
BE	7 / 5.4	Richard L. & Pennie L. Sapp	343 / 17	16.70
BF	7 / 5.7	Richard Chad Sapp & Richard Chandler Sapp	547 / 142	8.46
BG	7 / 5.5	James S. & June E. Sipos	517 / 147	8.50
BH	7 / 5.6	James S. & June E. Sipos	297 / 515	15.12
BI	7 / 5.1	Shawnray M. & Maranda R. Huffman	545 / 42	7.00
BJ	7 / 4	Shawnray M. & Maranda R. Huffman	545 / 42	20.55
BK	3 / 26	Shawnray M. & Maranda R. Huffman	545 / 42	44.97
BL	3 / 29	Shawnray M. & Maranda R. Huffman	545 / 42	7.72
BM	3 / 30	Arthur E. Davis & Kathleen M. Ferris	450 / 194	1.43
BN	7 / 3	Michael C. & Rachel M. McCarthy	530 / 153	29.44
BO	3 / 32	Unknown	- / -	4.75
BP	3 / 31	Samuel Hileman Heirs	431 / 423	0.18
BQ	3 / 20	Rebecca Vancamp-Daugherty	OR 207 / 118	3.00
BR	3 / 33	Shawnray M. & Maranda R. Huffman	545 / 42	2.44
BS	3 / 22	Danielle M. & Dale E. Henthorn, Jr.	387 / 338	4.18
BT	3 / 21	Lana Bidwell	331 / 20	5.00
BU	3 / 19	Deborah Steward	328 / 138	9.00
BV	3 / 15.1	WV DOH	255 / 707	1.00
BW	3 / 15	Andra Lemon	OR 357 / 543	11.17
BX	3 / 16	City of Sistersville Water Works	44 / 516	1.00
BY	3 / 17	Bernard & Dorothy McDougal	325 / 915	2.00
BZ	3 / 4	Benjamin R. Miller	595 / 23	6.97
CA	3 / 4.1	Benjamin R. Miller	595 / 23	2.70
CB	3 / 14.1	Andra Lemon	OR 357 / 543	4.80
CC	1 / 125	LH-OHI Sistersville, LLC	547 / 705	5.78
CD	1A / 2	Joseph M. & Nancy Pope	AR 48 / 533	14.26
CE	1 / 15	Joseph Pope & Happy Endings, LLC	240 / 275	4.75
CF	1A / 1	Joseph Pope & Happy Endings, LLC	240 / 275	11.31
CG	1A / 3	Joseph Pope & Happy Endings, LLC	569 / 775	72.08
CH	3 / 3	Samples & Wynne	multiple	15.00
CI	1A / 3.1	Cellco Partnership	327 / 52	72.08
CJ	3 / 1	Richard & Linda Tuttle	327 / 772	50.00
CK		WVDNR	74A / 62	

Detail 4 (1"=500')

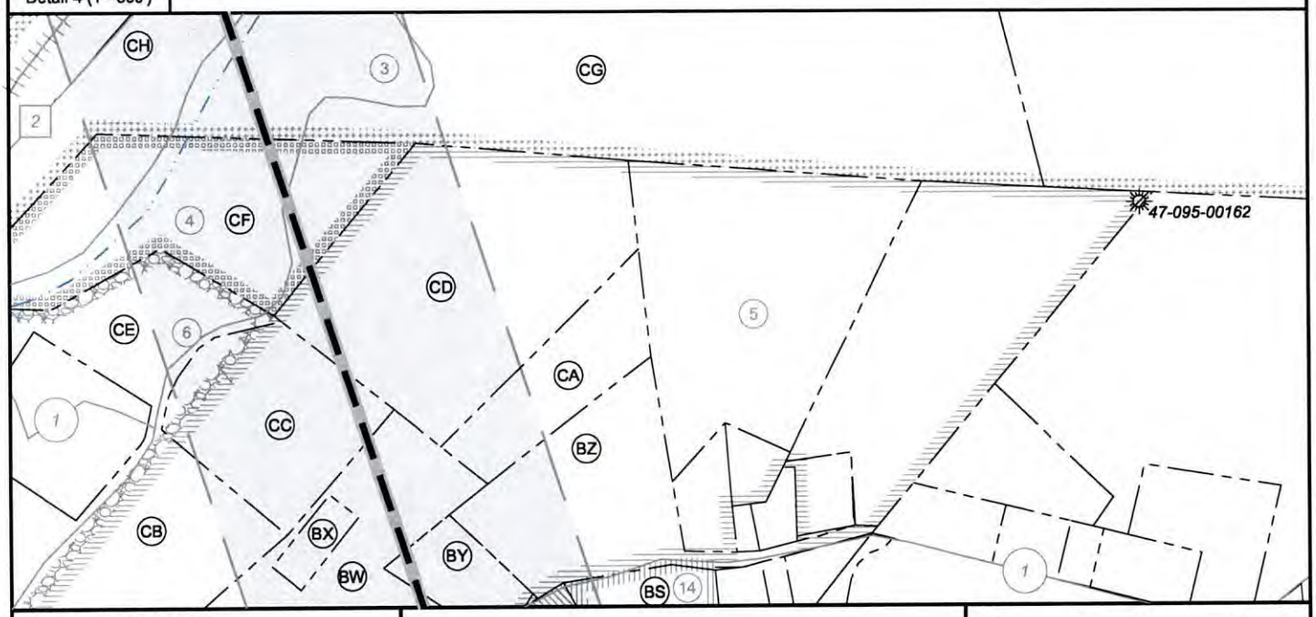

FILE NO: 292-54-L-25
DRAWING NO: Kidd 1H Well Plat
SCALE: 1" = 2000'
MINIMUM DEGREE OF ACCURACY: Submeter
PROVEN SOURCE OF ELEVATION: WVDOT, Harrisville, WV

STATE OF WEST VIRGINIA
DEPARTMENT OF ENVIRONMENTAL PROTECTION
OIL AND GAS DIVISION

DATE: June 19 2026
OPERATOR'S WELL NO. Kidd Unit 1H
API WELL NO
47 - 095 - 02974
STATE COUNTY PERMIT

WELL TYPE: ☐ OIL ☒ GAS ☐ LIQUID INJECTION ☐ WASTE DISPOSAL
(IF GAS) PRODUCTION : ☐ STORAGE ☐ DEEP ☒ SHALLOW
LOCATION: ELEVATION: Proposed Elev. 979' Existing Elev. 1,000' WATERSHED: Outlet Middle Island Creek QUADRANGLE: Paden City
DISTRICT: Lincoln COUNTY: Tyler
SURFACE OWNER: Antero Resources Corporation ACREAGE: 18.00 07/17/2026
ROYALTY OWNER: Victoria Keller, et al LEASE NO: _____ ACREAGE: 214.00
PROPOSED WORK: ☐ DRILL ☐ CONVERT ☒ DRILL DEEPER ☒ FRACTURE OR STIMULATE ☐ PLUG OFF OLD FORMATION
☐ PERFORATE NEW FORMATION ☒ OTHER PHYSICAL CHANGE IN WELL (SPECIFY) BHL-MOD
☐ PLUG AND ABANDON ☐ CLEAN OUT AND REPLUG TARGET FORMATION: Marcellus Shale ESTIMATED DEPTH: 6,600' TVD 23,300' MD

WELL OPERATOR: Antero Resources Corporation
ADDRESS: 1615 Wynkoop Street, Denver, CO 80202
DESIGNATED AGENT: Conrad Baston
ADDRESS: 535 White Oaks Blvd., Bridgeport, WV 26330