Antero Resources
Well No. Kidd 2H
BHL-MOD
Antero Resources Corporation

8,061' to Bottom Hole

2,185' to Top Hole

LATITUDE 39 - 35 - 00

LONGITUDE 80 - 57 - 30

2,056' to Bottom Hole

13,890' to Top Hole

	Bearing	Dist.
L1	S 24°43' E	828.4'
L2	S 07°52' W	1,475.9'
L3	N 65°31' W	1,437.3'
L4	N 42°13' E	905.3'
L5	S 46°00' W	1,847.6'

Legend
- Proposed gas well
- Monument, as noted
- Existing Well, as noted
- Digitized Well, as noted
- Creek or Drain
- Road
- Surface boundary (approx.)
- Interior surface tracts (approx.)

Bottom Hole 7.5' Spot

Kidd Unit 2H Bottom Hole

500' Buffer

47-095-00085

Ohio West Virginia

OHIO RIVER

Polecat Run

Pursley Creek

Tanyard Run

Pine Run

N 18°14' W 13,910.9'

See Detail 1

See Detail 2

See Detail 3

See Detail 4

Top Hole 7.5' Spot

32" W.O. snag w/ 3 hacks

Planted stone

Proposed Well No. Kidd 2H

5/8" rebar

5/8" rebar

(POE)

Well Location References

Stake & Tack — AZ109° 273' — Proposed Well No. Kidd 2H — AZ356° 282' — Stake & Tack

Sherman Pad

BRADLEY D. MILLER LICENSED No. 2167 STATE OF WEST VIRGINIA PROFESSIONAL SURVEYOR

I, the undersigned, hereby certify that this plat is correct to the best of my knowledge and belief and shows all the information required by law and the rules issued and prescribed by the Department of Environmental Protection.

Bradley D. Miller, P.S. 2167

Note: 6 water wells and 1 spring were found within 2000' of proposed well. No occupied dwellings or buildings 2,500 square feet or larger used to house or shelter dairy cattle or poultry husbandry are located within 625' of the center of the well pad.

Proposed Well No. Kidd Unit 2H — 2000'

Water Well — 47-095-00954 — Water Well — Water Well — Water Well — Spring — Water Well

FILE NO: 292-54-L-25
DRAWING NO: Kidd 2H Well Plat
SCALE: 1" = 2000'
MINIMUM DEGREE OF ACCURACY: Submeter
PROVEN SOURCE OF ELEVATION: WVDOT, Harrisville, WV

STATE OF WEST VIRGINIA
DEPARTMENT OF ENVIRONMENTAL PROTECTION
OIL AND GAS DIVISION

DATE: June 19 2026
OPERATOR'S WELL NO. Kidd Unit 2H

API WELL NO
47 - 095 - 02975
STATE COUNTY PERMIT

WELL TYPE: ☐ OIL ☒ GAS ☐ LIQUID INJECTION ☐ WASTE DISPOSAL
(IF GAS) PRODUCTION : ☐ STORAGE ☐ DEEP ☒ SHALLOW

LOCATION: ELEVATION: Proposed Elev. 979' Existing Elev. 1,000' WATERSHED: Outlet Middle Island Creek QUADRANGLE: Paden City
DISTRICT: Lincoln COUNTY: Tyler
SURFACE OWNER: Antero Resources Corporation ACREAGE: 18.00
ROYALTY OWNER: Victoria Keller, et al LEASE NO: _____ ACREAGE: 214.00
PROPOSED WORK: ☐ DRILL ☐ CONVERT ☒ DRILL DEEPER ☒ FRACTURE OR STIMULATE ☐ PLUG OFF OLD FORMATION
☐ PERFORATE NEW FORMATION ☒ OTHER PHYSICAL CHANGE IN WELL (SPECIFY) BHL-MOD
☐ PLUG AND ABANDON ☐ CLEAN OUT AND REPLUG TARGET FORMATION: Marcellus Shale ESTIMATED DEPTH: 6,600' TVD 23,200' MD

07/17/2026

WELL OPERATOR: Antero Resources Corporation
ADDRESS: 1615 Wynkoop Street, Denver, CO 80202

DESIGNATED AGENT: Conrad Baston
ADDRESS: 535 White Oaks Blvd., Bridgeport, WV 26330


Antero Resources
Well No. Kidd 2H
BHL-MOD
Antero Resources Corporation

ALLEGHENY SURVEYS, INC.


Page 2 of 5

Notes:
Well No. Kidd Unit 2H
UTM Zone 17, NAD 1927
Top Hole Coordinates
N: 14,360,444.57'
E: 1,649,978.71'
Point of Entry Coordinates
N: 14,359,139.72'
E: 1,648,671.52'
Bottom Hole Coordinates
N: 14,372,272.50'
E: 1,644,098.78'

Notes
West Virginia Coordinate System
of 1927, North Zone
based upon Differential GPS Measurements.
Well No. Kidd Unit 2H Top Hole coordinates are
N: 384,057.21' Latitude: 39°32'42.72"
E: 1,586,578.09' Longitude: 80°57'57.89"
Bottom Hole coordinates are
N: 395,985.73' Latitude: 39°34'39.68"
E: 1,580,894.51' Longitude: 80°59'12.96"
UTM Zone 17, NAD 1983
Top Hole Coordinates Bottom Hole Coordinates
N: 4,377,289.819m N: 4,380,894.968m
E: 502,929.122m E: 501,137.001m
Plat orientation and corner and well references are based upon the grid north meridian.
Well location references are based upon the magnetic meridian.

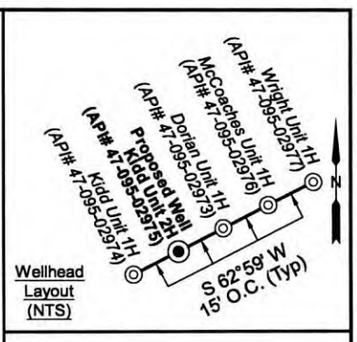

Detail 1 (1"=500')

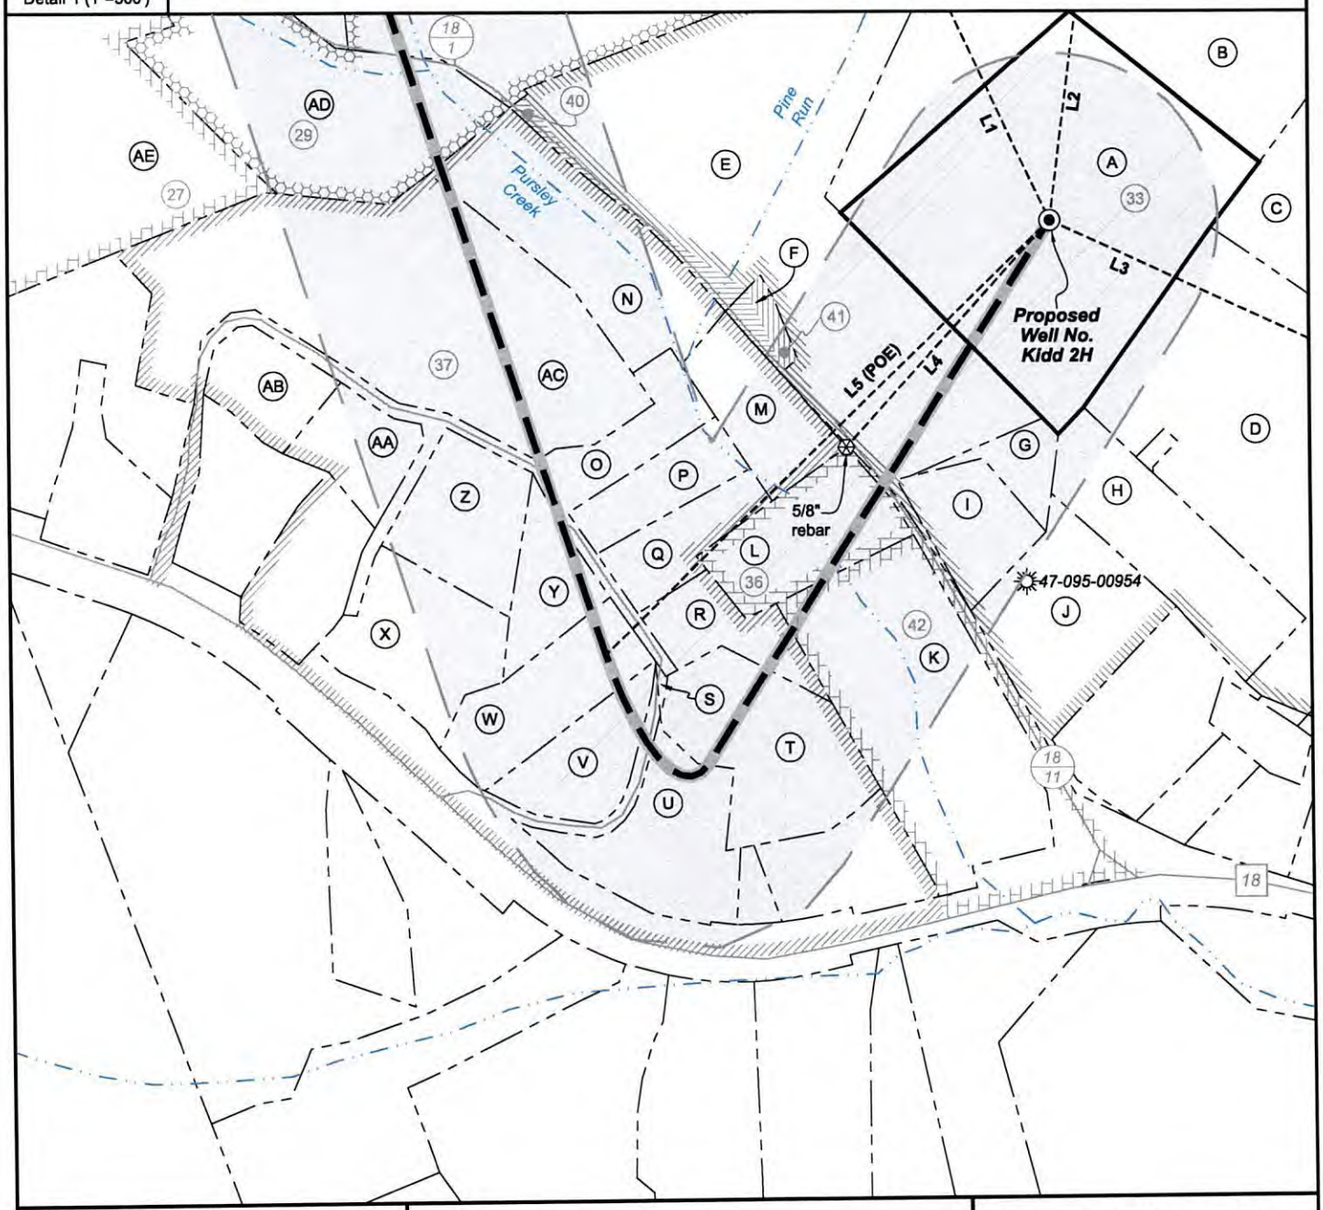

FILE NO: 292-54-L-25
DRAWING NO: Kidd 2H Well Plat
SCALE: 1" = 2000'
MINIMUM DEGREE OF ACCURACY: Submeter
PROVEN SOURCE OF ELEVATION: WVDOT, Harrisville, WV

STATE OF WEST VIRGINIA
DEPARTMENT OF ENVIRONMENTAL PROTECTION
OIL AND GAS DIVISION

DATE: June 19 2026
OPERATOR'S WELL NO. Kidd Unit 2H
API WELL NO
47 - 095 - 02975
STATE COUNTY PERMIT

WELL TYPE: ☐ OIL ☒ GAS ☐ LIQUID INJECTION ☐ WASTE DISPOSAL
(IF GAS) PRODUCTION : ☐ STORAGE ☐ DEEP ☒ SHALLOW
LOCATION: ELEVATION: Proposed Elev. 979' Existing Elev. 1,000' WATERSHED: Outlet Middle Island Creek QUADRANGLE: Paden City
DISTRICT: Lincoln COUNTY: Tyler
SURFACE OWNER: Antero Resources Corporation ACREAGE: 18.00
ROYALTY OWNER: Victoria Keller, et al LEASE NO: _____ ACREAGE: 214.00
PROPOSED WORK: ☐ DRILL ☐ CONVERT ☒ DRILL DEEPER ☒ FRACTURE OR STIMULATE ☐ PLUG OFF OLD FORMATION
☐ PERFORATE NEW FORMATION ☒ OTHER PHYSICAL CHANGE IN WELL (SPECIFY) BHL-MOD
☐ PLUG AND ABANDON ☐ CLEAN OUT AND REPLUG TARGET FORMATION: Marcellus Shale ESTIMATED DEPTH: 6,600' TVD 23,200' MD

07/17/2026

WELL OPERATOR: Antero Resources Corporation
ADDRESS: 1615 Wynkoop Street
Denver, CO 80202

DESIGNATED AGENT: Conrad Baston
ADDRESS: 535 White Oaks Blvd.
Bridgeport, WV 26330

Antero Resources
Well No. Kidd 2H
BHL-MOD
Antero Resources Corporation


ALLEGHENY SURVEYS, INC.

ID	Lease
1	WVDNR
2	Richard & Linda Tuttle, h/w, JTWROS
3	Recol, Inc., Trustees as Nominee for the Liete Kidd Eichorn, et al
5	David A. Lowther
7	BRC Appalachian Minerals, I LLC
8	Recol, Inc., et al
9	Clyde W. Darrah
10	Michael G. & Tammy L. Wilson
11	BRC Appalachian Minerals, I LLC

ID	Lease
12	Bethany N. & Charles F. Hupp, II
13	Autumn L. Buck
14	Dale E. & Dannielle M. Henthorn, JTWROS
15	BRC Appalachian Minerals, I LLC
17	Timothy C. McIntyre
18	David E. Bowyer
19	BRC Appalachian Minerals, I LLC
21	Dorman Ash
22	Sistersville Cemetery Association
27	John Scott Eckels
29	Rosann Peters

ID	Lease
30	Michael M. & Anna M. Carson
31	Stephen E. & Linda K. Leasure
32	Stephen E. & Linda K. Leasure
33	Victoria Keller, et al
36	Larry Alan Wells
37	Harold L. Marshall, Jr. & Linda K. Marshall, JTWROS
38	Charles S. Moore
40	Patricia Marie Fletcher
41	Patricia Marie Fletcher
42	Richard Reeves, II

Detail 2 (1"=500')

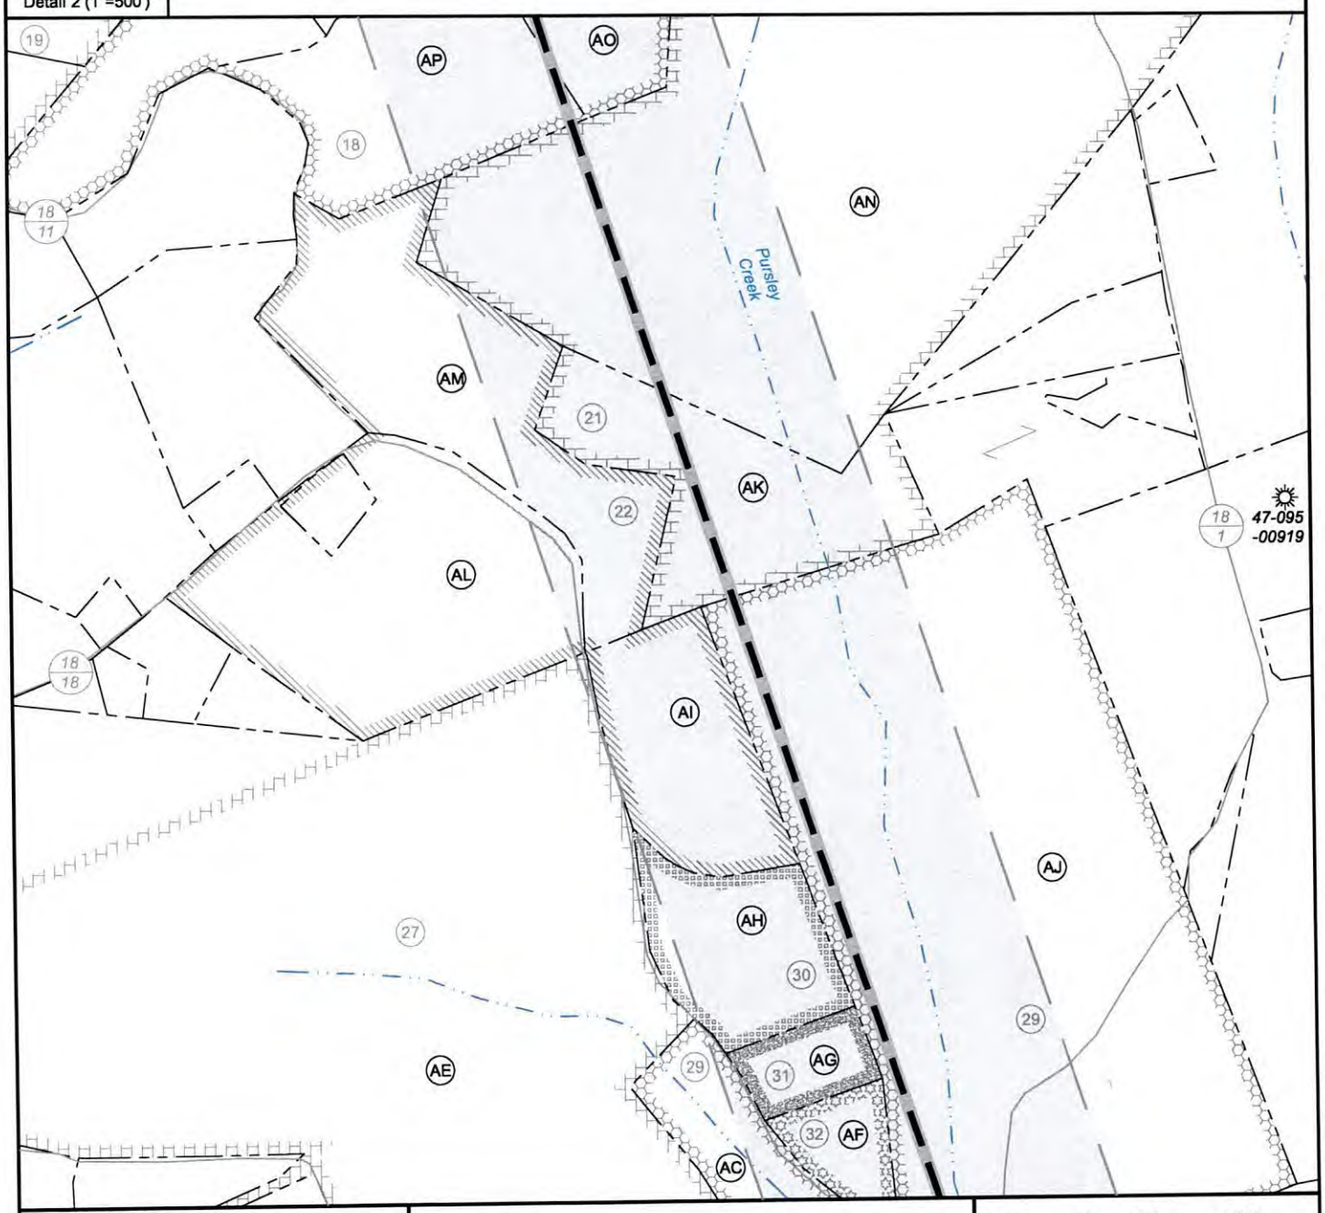

FILE NO: 292-54-L-25
DRAWING NO: Kidd 2H Well Plat
SCALE: 1" = 2000'
MINIMUM DEGREE OF ACCURACY: Submeter
PROVEN SOURCE OF ELEVATION: WVDOT, Harrisville, WV

STATE OF WEST VIRGINIA
DEPARTMENT OF ENVIRONMENTAL PROTECTION
OIL AND GAS DIVISION

DATE: June 19 2026
OPERATOR'S WELL NO. Kidd Unit 2H

API WELL NO
47 - 095 - 02975
STATE COUNTY PERMIT

WELL TYPE: ☐ OIL ☒ GAS ☐ LIQUID INJECTION ☐ WASTE DISPOSAL
(IF GAS) PRODUCTION : ☐ STORAGE ☐ DEEP ☒ SHALLOW

LOCATION: ELEVATION: Proposed Elev. 979' Existing Elev. 1,000' WATERSHED: Outlet Middle Island Creek QUADRANGLE: Paden City
DISTRICT: Lincoln COUNTY: Tyler
SURFACE OWNER: Antero Resources Corporation ACREAGE: 18.00
ROYALTY OWNER: Victoria Keller, et al LEASE NO: _____ ACREAGE: 214.00
PROPOSED WORK: ☐ DRILL ☐ CONVERT ☒ DRILL DEEPER ☒ FRACTURE OR STIMULATE ☐ PLUG OFF OLD FORMATION
☐ PERFORATE NEW FORMATION ☒ OTHER PHYSICAL CHANGE IN WELL (SPECIFY) BHL-MOD
☐ PLUG AND ABANDON ☐ CLEAN OUT AND REPLUG TARGET FORMATION: Marcellus Shale ESTIMATED DEPTH: 6,600' TVD 23,200' MD

07/17/2026

WELL OPERATOR: Antero Resources Corporation
ADDRESS: 1615 Wynkoop Street, Denver, CO 80202


DESIGNATED AGENT: Conrad Baston
ADDRESS: 535 White Oaks Blvd., Bridgeport, WV 26330

Antero Resources
Well No. Kidd 2H
BHL-MOD
Antero Resources Corporation

ALLEGHENY SURVEYS, INC.

No.	TM / Par	Owner	Bk / Pg	Ac.
A	8 / 38.8	Antero Resources Corp.	OR294 / 14	18.00
B	8 / 38	Joann & Howard L. Schupbach, Jr.	451 / 645	98.77
C	8 / 38.5	Donald D. & Alice J. Haught	300 / 583	21.17
D	8 / 38.6	Joann & Howard L. Schupbach, Jr.	467 / 383	21.17
E	8 / 47	Tonya R. Wable	260 / 577	21.05
F	8 / 48	Sharon Stone	214 / 94	0.64
G	8 / 49	Tonya Rachelle Keller	211 / 476	1.08
H	8 / 38.2	Tyler Co. Shrine Club Holding Corp.	263 / 77	5.03
I	8 / 50	Tonya Rachelle Keller	200 / 281	2.51
J	8 / 38.1	Dana B. & Mary C. Bohrer	359 / 547	5.00
K	8 / 46	Richard Reeves, II	456 / 508	10.17
L	8 / 46.1	Larry A. & Karen B. Wells	217 / 435	3.61
M	8 / 46.12	David K. & Nancy K. Prigga	337 / 294	2.81
N	8 / 46.17	William P. & Roseann M. Peters	349 / 125	6.08
O	8 / 46.3	Linda K. & Harold L. Marshall, Jr.	300 / 248	3.29
P	8 / 46.11	Allen W. & Tammy J. McKeever	336 / 342	2.02

Detail 3 (1"=500')

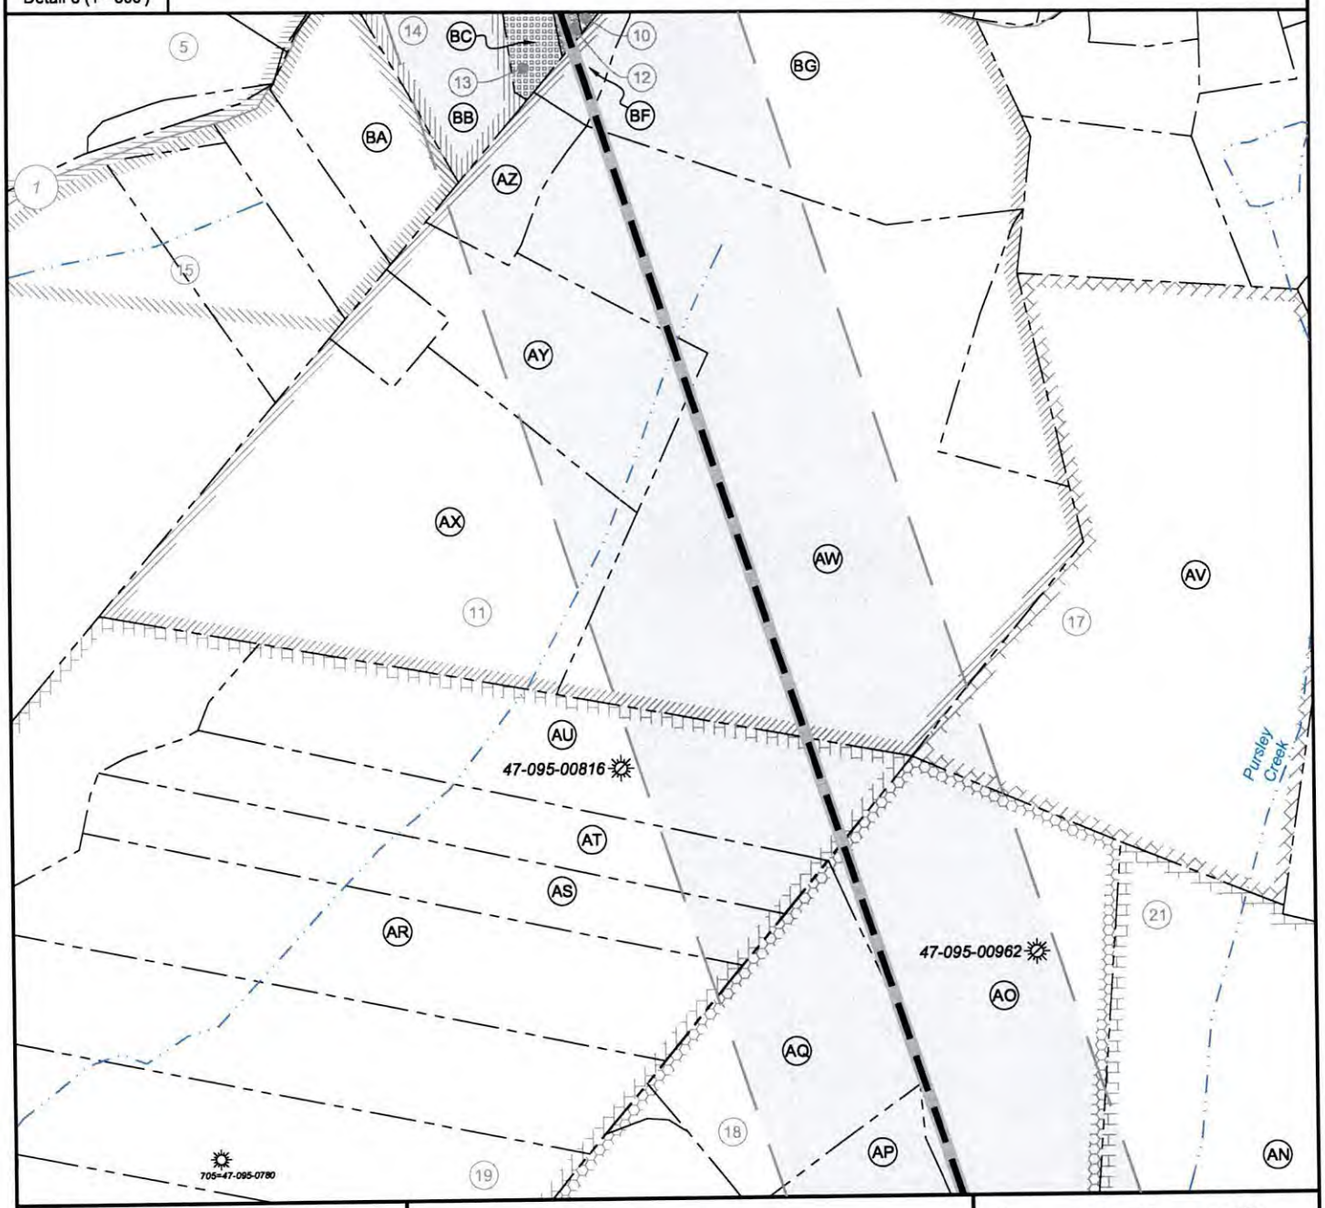

FILE NO: 292-54-L-25
DRAWING NO: Kidd 2H Well Plat
SCALE: 1" = 2000'
MINIMUM DEGREE OF ACCURACY: Submeter
PROVEN SOURCE OF ELEVATION: WVDOT, Harrisville, WV

STATE OF WEST VIRGINIA
DEPARTMENT OF ENVIRONMENTAL PROTECTION
OIL AND GAS DIVISION

DATE: June 19 2026
OPERATOR'S WELL NO. Kidd Unit 2H

API WELL NO
47 - 095 - 02975
STATE COUNTY PERMIT

WELL TYPE: ☐ OIL ☒ GAS ☐ LIQUID INJECTION ☐ WASTE DISPOSAL
(IF GAS) PRODUCTION : ☐ STORAGE ☐ DEEP ☒ SHALLOW

LOCATION: ELEVATION: Proposed Elev. 979' Existing Elev. 1,000' WATERSHED: Outlet Middle Island Creek QUADRANGLE: Paden City
DISTRICT: Lincoln COUNTY: Tyler
SURFACE OWNER: Antero Resources Corporation ACREAGE: 18.00
ROYALTY OWNER: Victoria Keller, et al LEASE NO: _____ ACREAGE: 214.00
PROPOSED WORK: ☐ DRILL ☐ CONVERT ☒ DRILL DEEPER ☒ FRACTURE OR STIMULATE ☐ PLUG OFF OLD FORMATION
☐ PERFORATE NEW FORMATION ☒ OTHER PHYSICAL CHANGE IN WELL (SPECIFY) BHL-MOD
☐ PLUG AND ABANDON ☐ CLEAN OUT AND REPLUG TARGET FORMATION: Marcellus Shale ESTIMATED DEPTH: 6,600' TVD 23,200' MD

07/17/2026

WELL OPERATOR: Antero Resources Corporation
ADDRESS: 1615 Wynkoop Street, Denver, CO 80202


DESIGNATED AGENT: Conrad Baston
ADDRESS: 535 White Oaks Blvd., Bridgeport, WV 26330

Antero Resources
Well No. Kidd 2H
BHL-MOD
Antero Resources Corporation

No.	TM / Par	Owner	Bk / Pg	Ac.
Q	8 / 46.9	Corey D. & Alisha R. Placer	395 / 347	2.03
R	8 / 46.8	Brian J. & Chirstine L. Pfohl	323 / 798	2.01
S	12 / 74	Linda K. & Harold L. Marshall, Jr.	337 / 658	0.06
T	12 / 75	(No Tax Info)	- / -	--.--
U	12 / 76	Timothy & Sandra Miller	352 / 12	4.17
V	8 / 46.18	William R. Romine	374 / 7	2.54
W	8 / 46.14	William R. Romine, II	498 / 503	3.50
X	8 / 46.16	David A. & Diana S. Palmer	349 / 746	4.12
Y	8 / 46.15	William R. Romine (L/E)	585 / 816	2.02
Z	8 / 46.4	Brian L. & Tamela R. Weekley	318 / 184	3.37
AA	8 / 46.6	Tiffany Riffle	OR13 / 448	2.03
AB	8 / 46.5	Herbert R. Whaley	318 / 278	2.00
AC	8 / 46.2	Donald D. & Janet L. Baker	310 / 549	16.47
AD	8 / 34.1	Steven A. & Vanessa N. Matthews	409 / 575	14.37
AE	7 / 38	John S. & Stephen T. Eckles	AR 52 / 274	104.28
AF	8 / 33	Stephen E. & Linda K. Leasure	241 / 713	2.49
AG	8 / 32.2	Stephen E. & Linda K. Leasure	241 / 421	2.01

No.	TM / Par	Owner	Bk / Pg	Ac.
AH	8 / 32	Michael M. & Anna M. Carson	285 / 618	5.88
AI	8 / 32.1	Sistersville Cemetery Association	226 / 459	7.06
AJ	8 / 34	Roseann Peters	W33 / 422	71.34
AK	8 / 15	Merie Ash	158 / 247	11.40
AL	7 / 33	Sistersville Cemetery Association	140 / 208	14.20
AM	7 / 33.1	Sistersville Cemetery Association	140 / 208	15.70
AN	8 / 16	Dorman Ash	W21 / 432	83.00
AO	8 / 62	Jerald S. Beaver	342 / 139	20.14
AP	7 / 32	Jerald S. & Donna D. Beaver	319 / 96	10.83
AQ	7 / 32.3	Cindy Welch	458 / 299	9.95
AR	7 / 5.4	Richard L. & Pennie L. Sapp	343 / 17	16.70
AS	7 / 5.7	Richard Chad Sapp & Richard Chandler Sapp	547 / 142	8.46
AT	7 / 5.5	James S. & June E. Sipos	517 / 147	8.50
AU	7 / 5.6	James S. & June E. Sipos	297 / 515	15.12
AV	8 / 1	Kevin J. VanCamp	316 / 420	35.19
AW	3 / 26	Shawnray M. & Maranda R. Huffman	545 / 42	44.97
AX	7 / 4	Shawnray M. & Maranda R. Huffman	545 / 42	20.55
AY	3 / 29	Shawnray M. & Maranda R. Huffman	545 / 42	7.72
AZ	3 / 33	Shawnray M. & Maranda R. Huffman	545 / 42	2.44
BA	3 / 21	Lana Bidwell	331 / 20	5.00
BB	3 / 22	Danielle M. & Dale E. Henthorn, Jr.	387 / 338	4.18
BC	3 / 23	James D. & Autum Buck	568 / 714	0.87
BD	3 / 24	Charles F. & Bethany N. Hupp	493 / 421	0.44
BE	3 / 25	Michael G. & Tammy L. Wilson	302 / 430	0.68
BF	3 / 27.1	Michael G. & Tammy L. Wilson	316 / 559	1.20
BG	3 / 27	Theresa Rochelle Kalp	625 / 829	15.86
BH	4 / 2	Andy W. Titus & Samantha Collins	564 / 781	1.21
BI	3 / 8.1	Jennifer R. Bowers & Donald A. Quinif	OR 326 / 524	0.92
BJ	3 / 7	Jennifer R. Bowers & Donald A. Quinif	OR 326 / 524	0.32
BK	3 / 6	Clyde W. Darrah	592 / 638	0.20
BL	3 / 5	Jonathan C. Leasure	OR 84 / 122	1.14
BM	3 / 5.2	Jennifer R. Bowers & Donald A. Quinif	OR 326 / 524	0.63
BN	3 / 8	Jennifer R. Bowers & Donald A. Quinif	OR 326 / 524	12.87
BO	3 / 5.1	Benjamin R. Miller	595 / 23	12.19
BP	3 / 4	Benjamin R. Miller	595 / 23	6.97
BQ	3 / 4.1	Benjamin R. Miller	595 / 23	2.70
BR	1A / 2	Joseph M. & Nancy Pope	AR 48 / 533	14.26
BS	1A / 3	Joseph Pope & Happy Endings, LLC	569 / 775	72.08
BT	1A / 3.1	Cellco Partnership	327 / 52	72.08
BU	3 / 2	Buk Surface, LLC	OR 215 / 604	1.00
BV	3 / 1	Richard & Linda Tuttle	327 / 772	50.00
BW		WVDNR	74A / 62	

Detail 4 (1"=500')

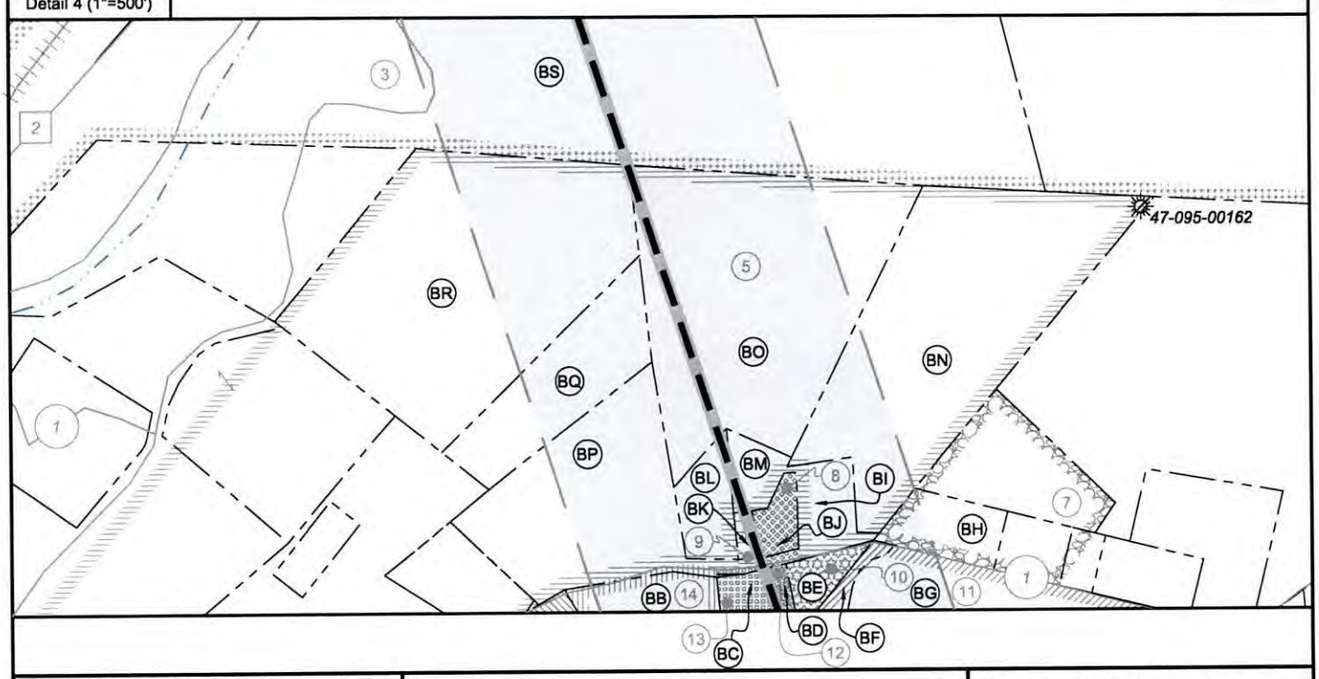

FILE NO: 292-54-L-25
DRAWING NO: Kidd 2H Well Plat
SCALE: 1" = 2000'
MINIMUM DEGREE OF ACCURACY: Submeter
PROVEN SOURCE OF ELEVATION: WVDOT, Harrisville, WV

STATE OF WEST VIRGINIA
DEPARTMENT OF ENVIRONMENTAL PROTECTION
OIL AND GAS DIVISION

DATE: June 19 2026
OPERATOR'S WELL NO. Kidd Unit 2H
API WELL NO
47 - 095 - 02975
STATE COUNTY PERMIT

WELL TYPE: ☐ OIL ☒ GAS ☐ LIQUID INJECTION ☐ WASTE DISPOSAL
(IF GAS) PRODUCTION : ☐ STORAGE ☐ DEEP ☒ SHALLOW
LOCATION: ELEVATION: Proposed Elev. 979' Existing Elev. 1,000' WATERSHED: Outlet Middle Island Creek QUADRANGLE: Paden City
DISTRICT: Lincoln COUNTY: Tyler
SURFACE OWNER: Antero Resources Corporation ACREAGE: 18.00 07/17/2026
ROYALTY OWNER: Victoria Keller, et al LEASE NO: _____ ACREAGE: 214.00
PROPOSED WORK: ☐ DRILL ☐ CONVERT ☒ DRILL DEEPER ☒ FRACTURE OR STIMULATE ☐ PLUG OFF OLD FORMATION
☐ PERFORATE NEW FORMATION ☒ OTHER PHYSICAL CHANGE IN WELL (SPECIFY) BHL-MOD
☐ PLUG AND ABANDON ☐ CLEAN OUT AND REPLUG TARGET FORMATION: Marcellus Shale ESTIMATED DEPTH: 6,600' TVD 23,200' MD

WELL OPERATOR: Antero Resources Corporation
ADDRESS: 1615 Wynkoop Street, Denver, CO 80202
DESIGNATED AGENT: Conrad Baston
ADDRESS: 535 White Oaks Blvd., Bridgeport, WV 26330