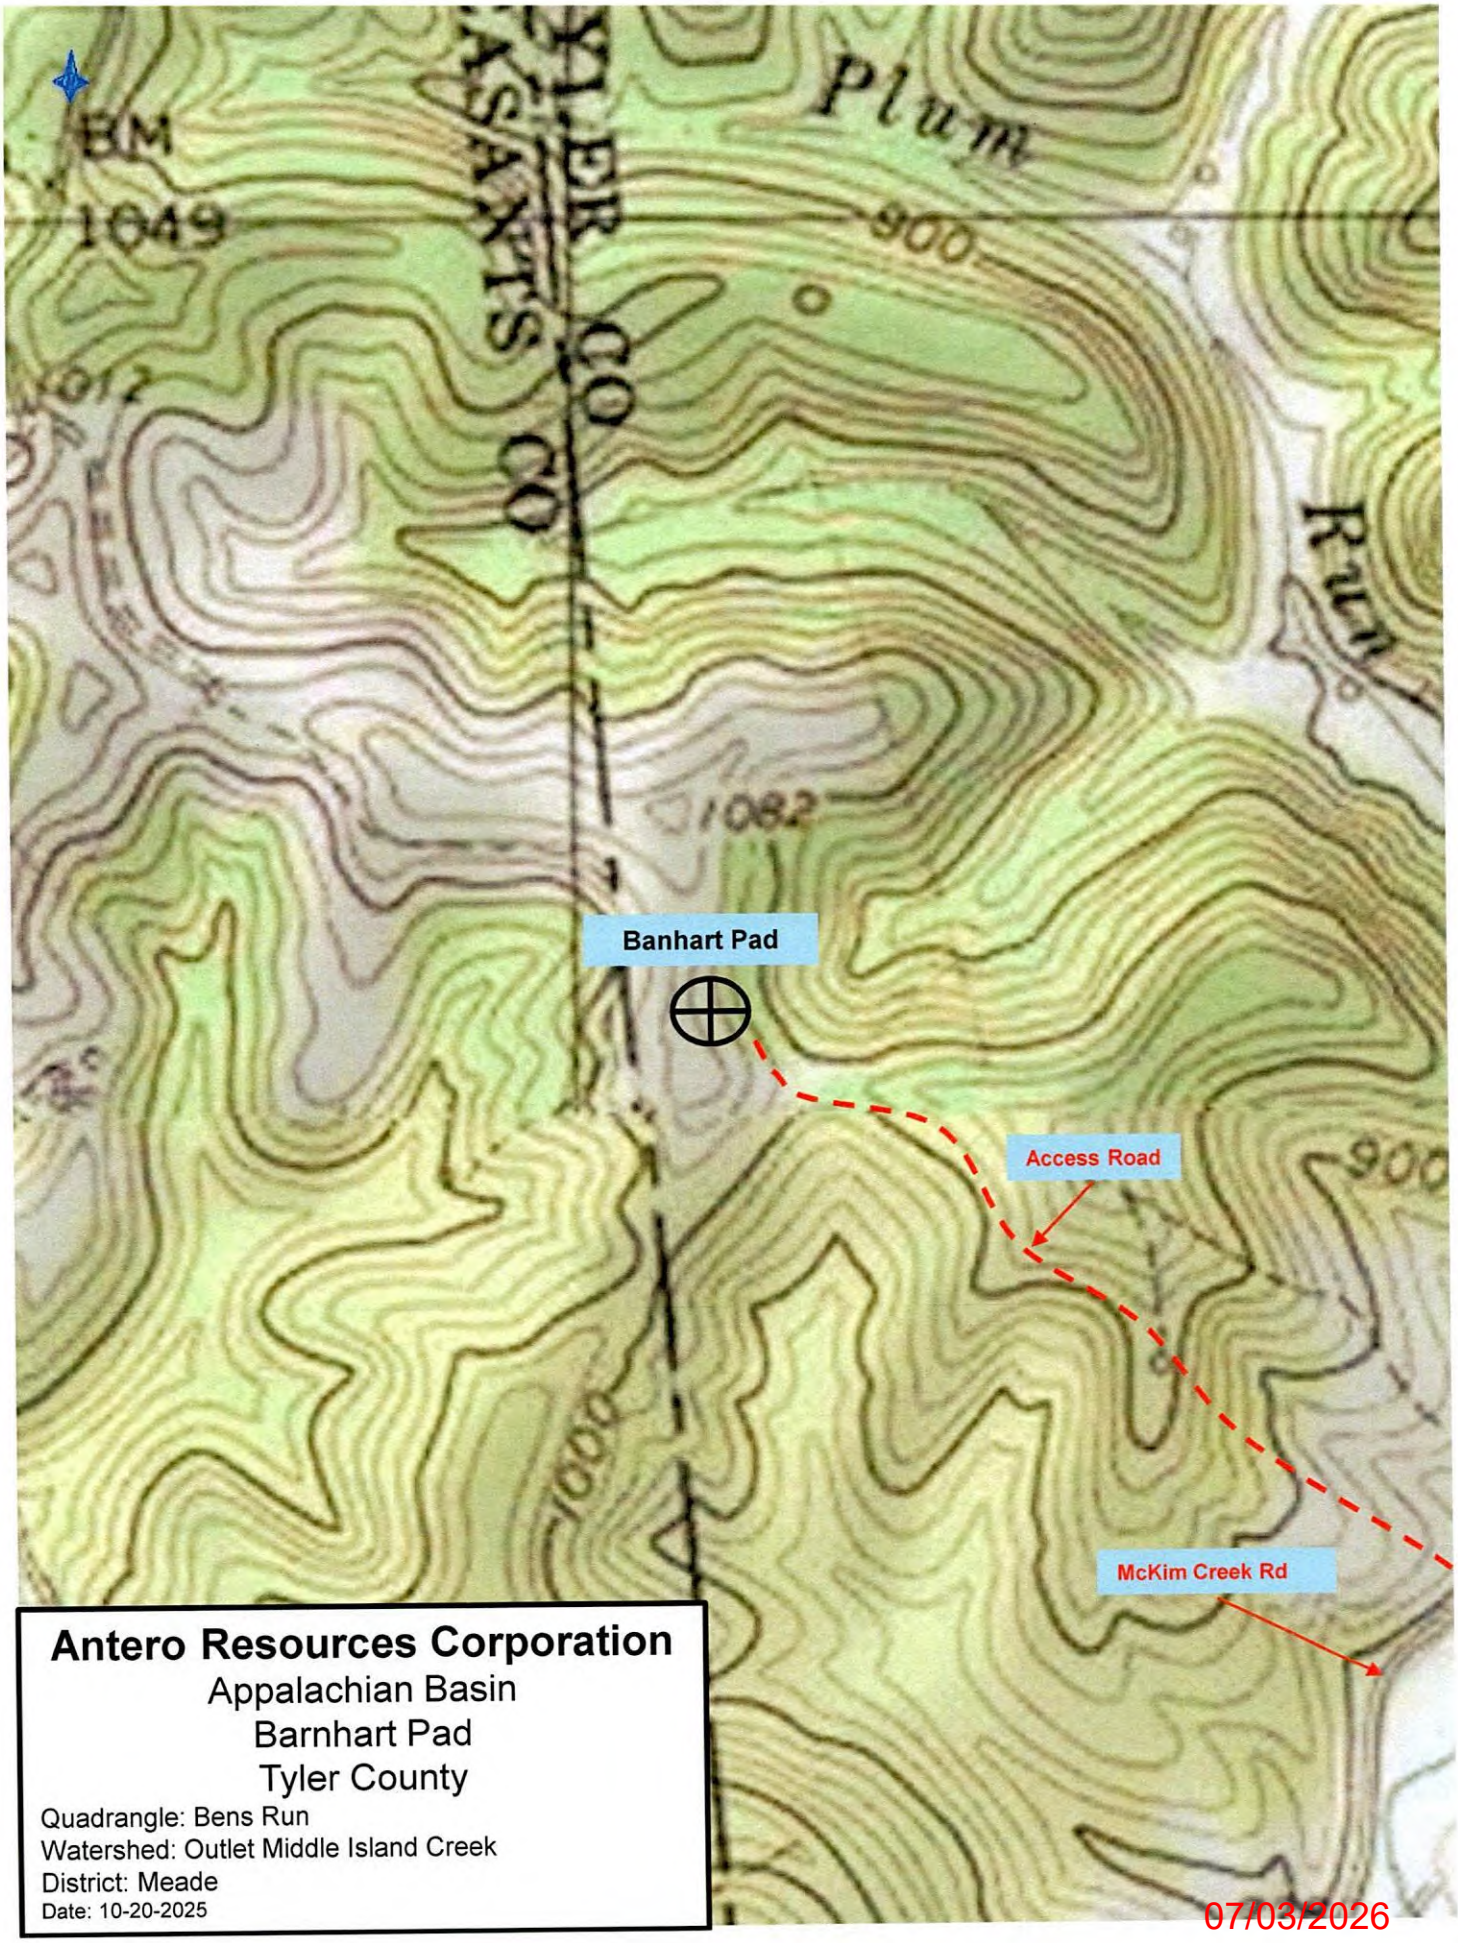
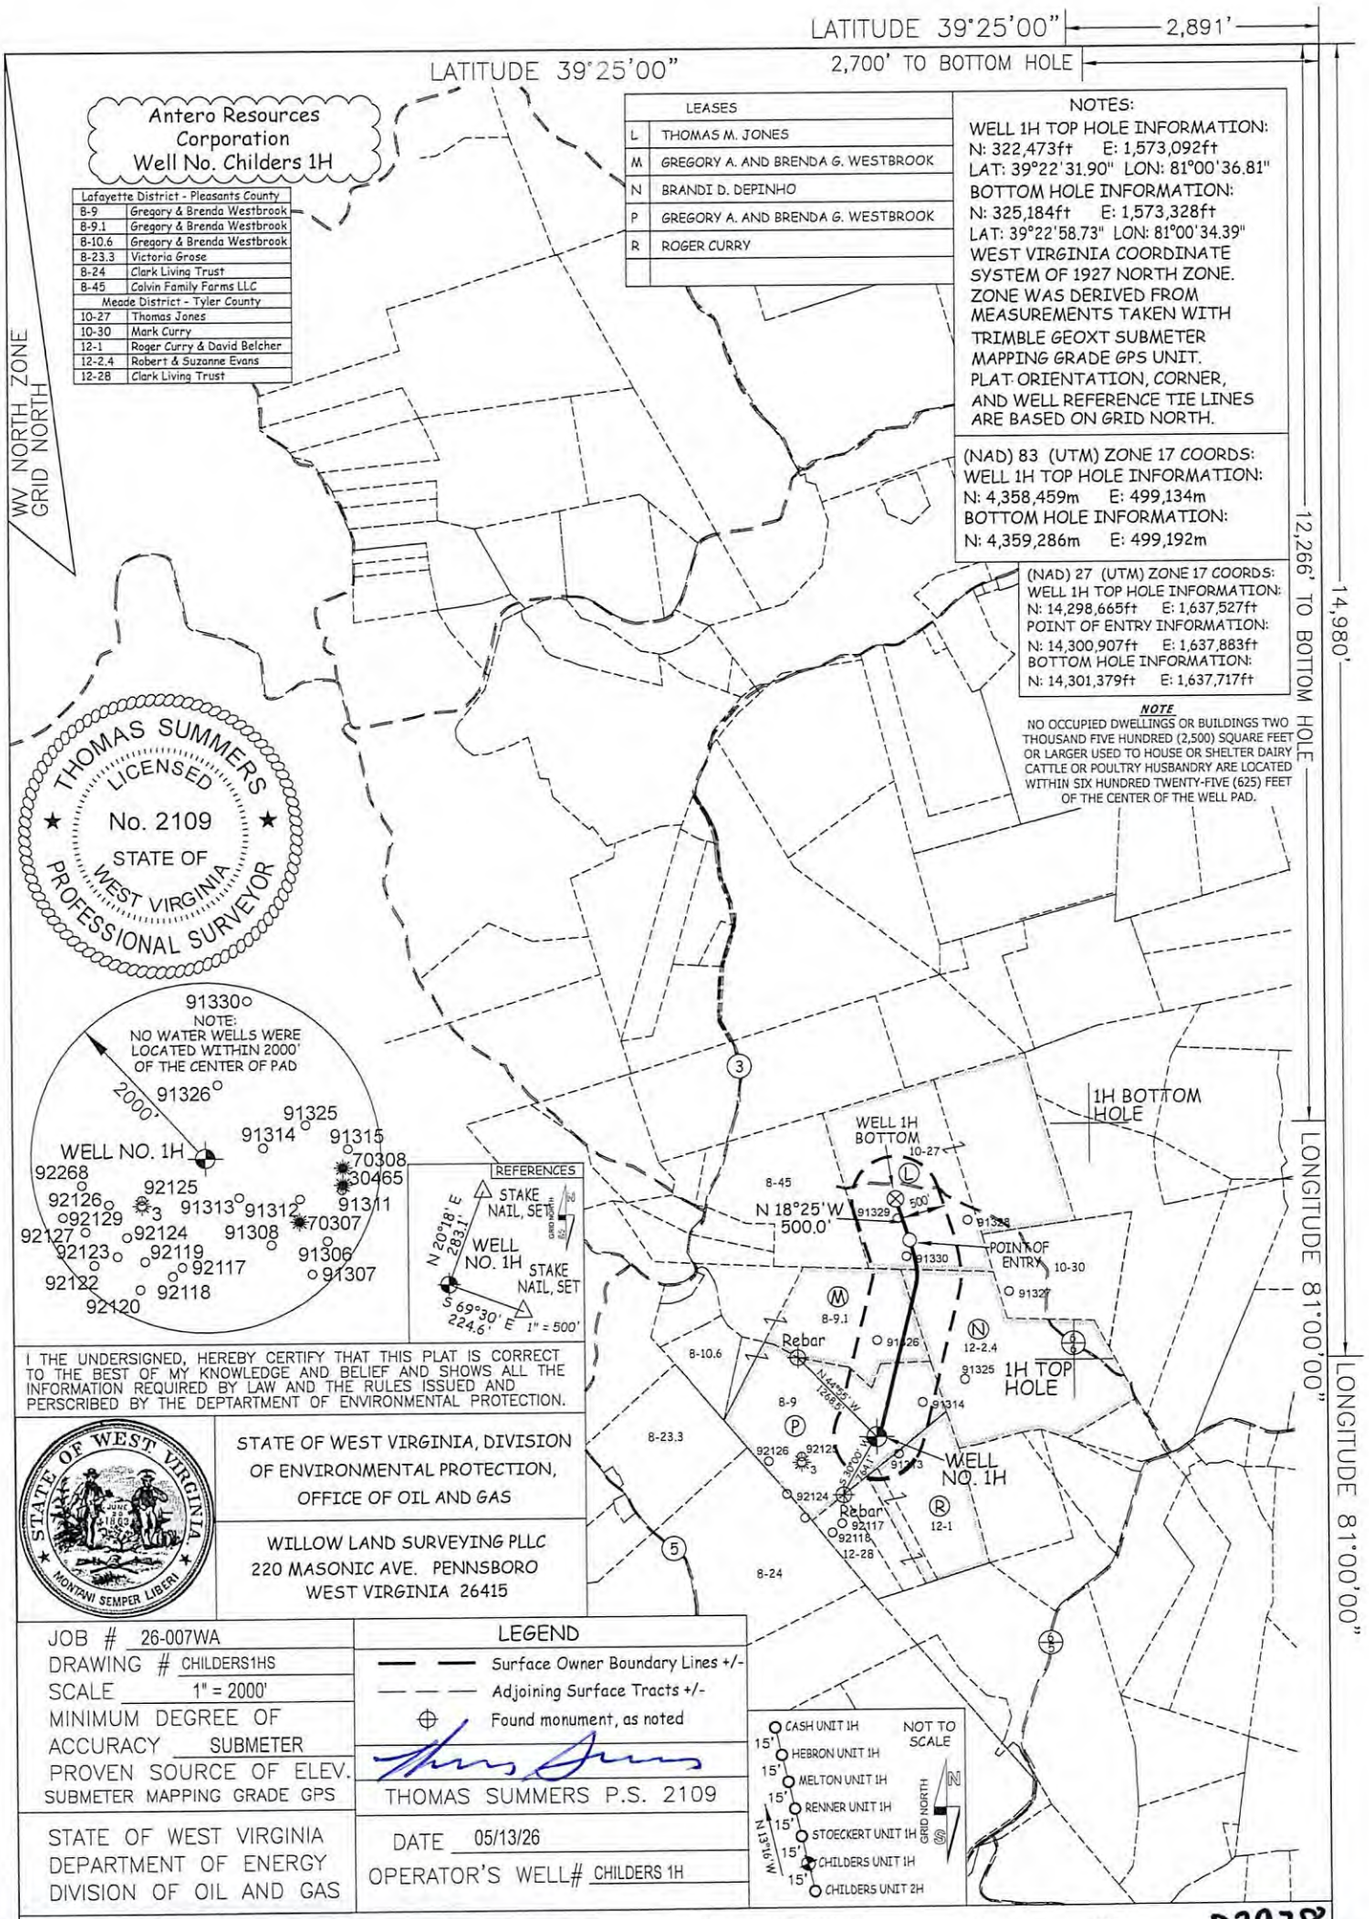


Antero Resources Corporation
Appalachian Basin
Barnhart Pad
Tyler County

Quadrangle: Bens Run
Watershed: Outlet Middle Island Creek
District: Meade
Date: 10-20-2025

07/03/2026


LATITUDE 39°25'00"
2,891'
LATITUDE 39°25'00"
2,700' TO BOTTOM HOLE
Antero Resources Corporation
Well No. Childers 1H
WV NORTH ZONE
GRID NORTH
Lafayette District - Pleasants County
8-9 Gregory & Brenda Westbrook
8-9.1 Gregory & Brenda Westbrook
8-10.6 Gregory & Brenda Westbrook
8-23.3 Victoria Grose
8-24 Clark Living Trust
8-45 Colvin Family Farms LLC
Meade District - Tyler County
10-27 Thomas Jones
10-30 Mark Curry
12-1 Roger Curry & David Belcher
12-2.4 Robert & Suzanne Evans
12-28 Clark Living Trust
LEASES
L THOMAS M. JONES
M GREGORY A. AND BRENDA G. WESTBROOK
N BRANDI D. DEPINHO
P GREGORY A. AND BRENDA G. WESTBROOK
R ROGER CURRY
NOTES:
WELL 1H TOP HOLE INFORMATION:
N: 322,473ft E: 1,573,092ft
LAT: 39°22'31.90" LON: 81°00'36.81"
BOTTOM HOLE INFORMATION:
N: 325,184ft E: 1,573,328ft
LAT: 39°22'58.73" LON: 81°00'34.39"
WEST VIRGINIA COORDINATE SYSTEM OF 1927 NORTH ZONE.
ZONE WAS DERIVED FROM MEASUREMENTS TAKEN WITH TRIMBLE GEOXT SUBMETER MAPPING GRADE GPS UNIT.
PLAT ORIENTATION, CORNER, AND WELL REFERENCE TIE LINES ARE BASED ON GRID NORTH.
(NAD) 83 (UTM) ZONE 17 COORDS:
WELL 1H TOP HOLE INFORMATION:
N: 4,358,459m E: 499,134m
BOTTOM HOLE INFORMATION:
N: 4,359,286m E: 499,192m
(NAD) 27 (UTM) ZONE 17 COORDS:
WELL 1H TOP HOLE INFORMATION:
N: 14,298,665ft E: 1,637,527ft
POINT OF ENTRY INFORMATION:
N: 14,300,907ft E: 1,637,883ft
BOTTOM HOLE INFORMATION:
N: 14,301,379ft E: 1,637,717ft
12,266' TO BOTTOM HOLE
14,980'
LONGITUDE 81°00'00"
LONGITUDE 81°00'00"
NOTE
NO OCCUPIED DWELLINGS OR BUILDINGS TWO THOUSAND FIVE HUNDRED (2,500) SQUARE FEET OR LARGER USED TO HOUSE OR SHELTER DAIRY CATTLE OR POULTRY HUSBANDRY ARE LOCATED WITHIN SIX HUNDRED TWENTY-FIVE (625) FEET OF THE CENTER OF THE WELL PAD.
THOMAS SUMMERS
LICENSED
No. 2109
STATE OF
WEST VIRGINIA
PROFESSIONAL SURVEYOR
NOTE:
NO WATER WELLS WERE LOCATED WITHIN 2000' OF THE CENTER OF PAD
2000'
WELL NO. 1H
91330
91326
91325
91314
91315
70308
30465
92268
92125
92126
92129
91313
91312
91311
92127
92124
91308
70307
92123
92119
91306
92117
91307
92122
92118
92120
REFERENCES
STAKE NAIL, SET
N 20°18' E 283.1'
WELL NO. 1H
STAKE NAIL, SET
S 69°30' E 224.6'
1" = 500'
1H BOTTOM HOLE
WELL 1H BOTTOM
10-27
8-45
N 18°25'W 500.0'
91329
500'
91328
91330
POINT OF ENTRY
10-30
91327
8-9.1
91326
12-2.4
8-10.6
Rebar
N 44°56'W 1268.5'
91325
1H TOP HOLE
8-9
91314
8-23.3
92126
92125
S 30°00'W 1647.1'
91313
WELL NO. 1H
92124
Rebar
92117
92118
12-28
12-1
8-24
I THE UNDERSIGNED, HEREBY CERTIFY THAT THIS PLAT IS CORRECT TO THE BEST OF MY KNOWLEDGE AND BELIEF AND SHOWS ALL THE INFORMATION REQUIRED BY LAW AND THE RULES ISSUED AND PERSCRIBED BY THE DEPTARTMENT OF ENVIRONMENTAL PROTECTION.
STATE OF WEST VIRGINIA, DIVISION OF ENVIRONMENTAL PROTECTION, OFFICE OF OIL AND GAS
WILLOW LAND SURVEYING PLLC
220 MASONIC AVE. PENNSBORO
WEST VIRGINIA 26415
JOB # 26-007WA
DRAWING # CHILDERS1HS
SCALE 1" = 2000'
MINIMUM DEGREE OF ACCURACY SUBMETER
PROVEN SOURCE OF ELEV. SUBMETER MAPPING GRADE GPS
STATE OF WEST VIRGINIA DEPARTMENT OF ENERGY DIVISION OF OIL AND GAS
LEGEND
Surface Owner Boundary Lines +/-
Adjoining Surface Tracts +/-
Found monument, as noted
THOMAS SUMMERS P.S. 2109
DATE 05/13/26
OPERATOR'S WELL# CHILDERS 1H
NOT TO SCALE
CASH UNIT 1H
HEBRON UNIT 1H
MELTON UNIT 1H
RENNER UNIT 1H
STOECKERT UNIT 1H
CHILDERS UNIT 1H
CHILDERS UNIT 2H
15'
N 13°45'W
GRID NORTH
WELL TYPE: OIL ___ GAS X LIQUID INJECTION ___ WASTE DISPOSAL ___
47 – 095 – 02978
STATE COUNTY PERMIT
(IF "GAS") PRODUCTION X STORAGE ___ DEEP ___ SHALLOW X
LOCATION: ELEVATION 1,036' PROPOSED WATERSHED OUTLET MIDDLE ISLAND CREEK
QUADRANGLE BENS RUN 7.5' DISTRICT MEADE COUNTY TYLER
SURFACE OWNER GREGORY & BRENDA G. WESTBROOK ACREAGE 68 ACRES +/- 07/03/2026
OIL & GAS ROYALTY OWNER GREGORY & BRENDA G. WESTBROOK LEASE ACREAGE 68 AC.±
PROPOSED WORK: DRILL X CONVERT ___ DRILL DEEPER ___ REDRILL ___ FRACTURE OR STIMULATE X
PLUG OFF OLD FORMATION ___ PERFORATE NEW FORMATION X OTHER PHYSICAL CHANGE IN WELL
(SPECIFY) ___ PLUG & ABANDON CLEAN OUT & REPLUG
TARGET FORMATION MARCELLUS ESTIMATED DEPTH 6,700' TVD 10,000' MD
WELL OPERATOR ANTERO RESOURCES CORP. DESIGNATED AGENT CONRAD BASTON
ADDRESS 1615 WYNKOOP ST. ADDRESS 535 WHITE OAK BLVD.
DENVER, CO 80202 BRIDGEPORT, WV 26330
FORM WW-6
COUNTY NAME PERMIT