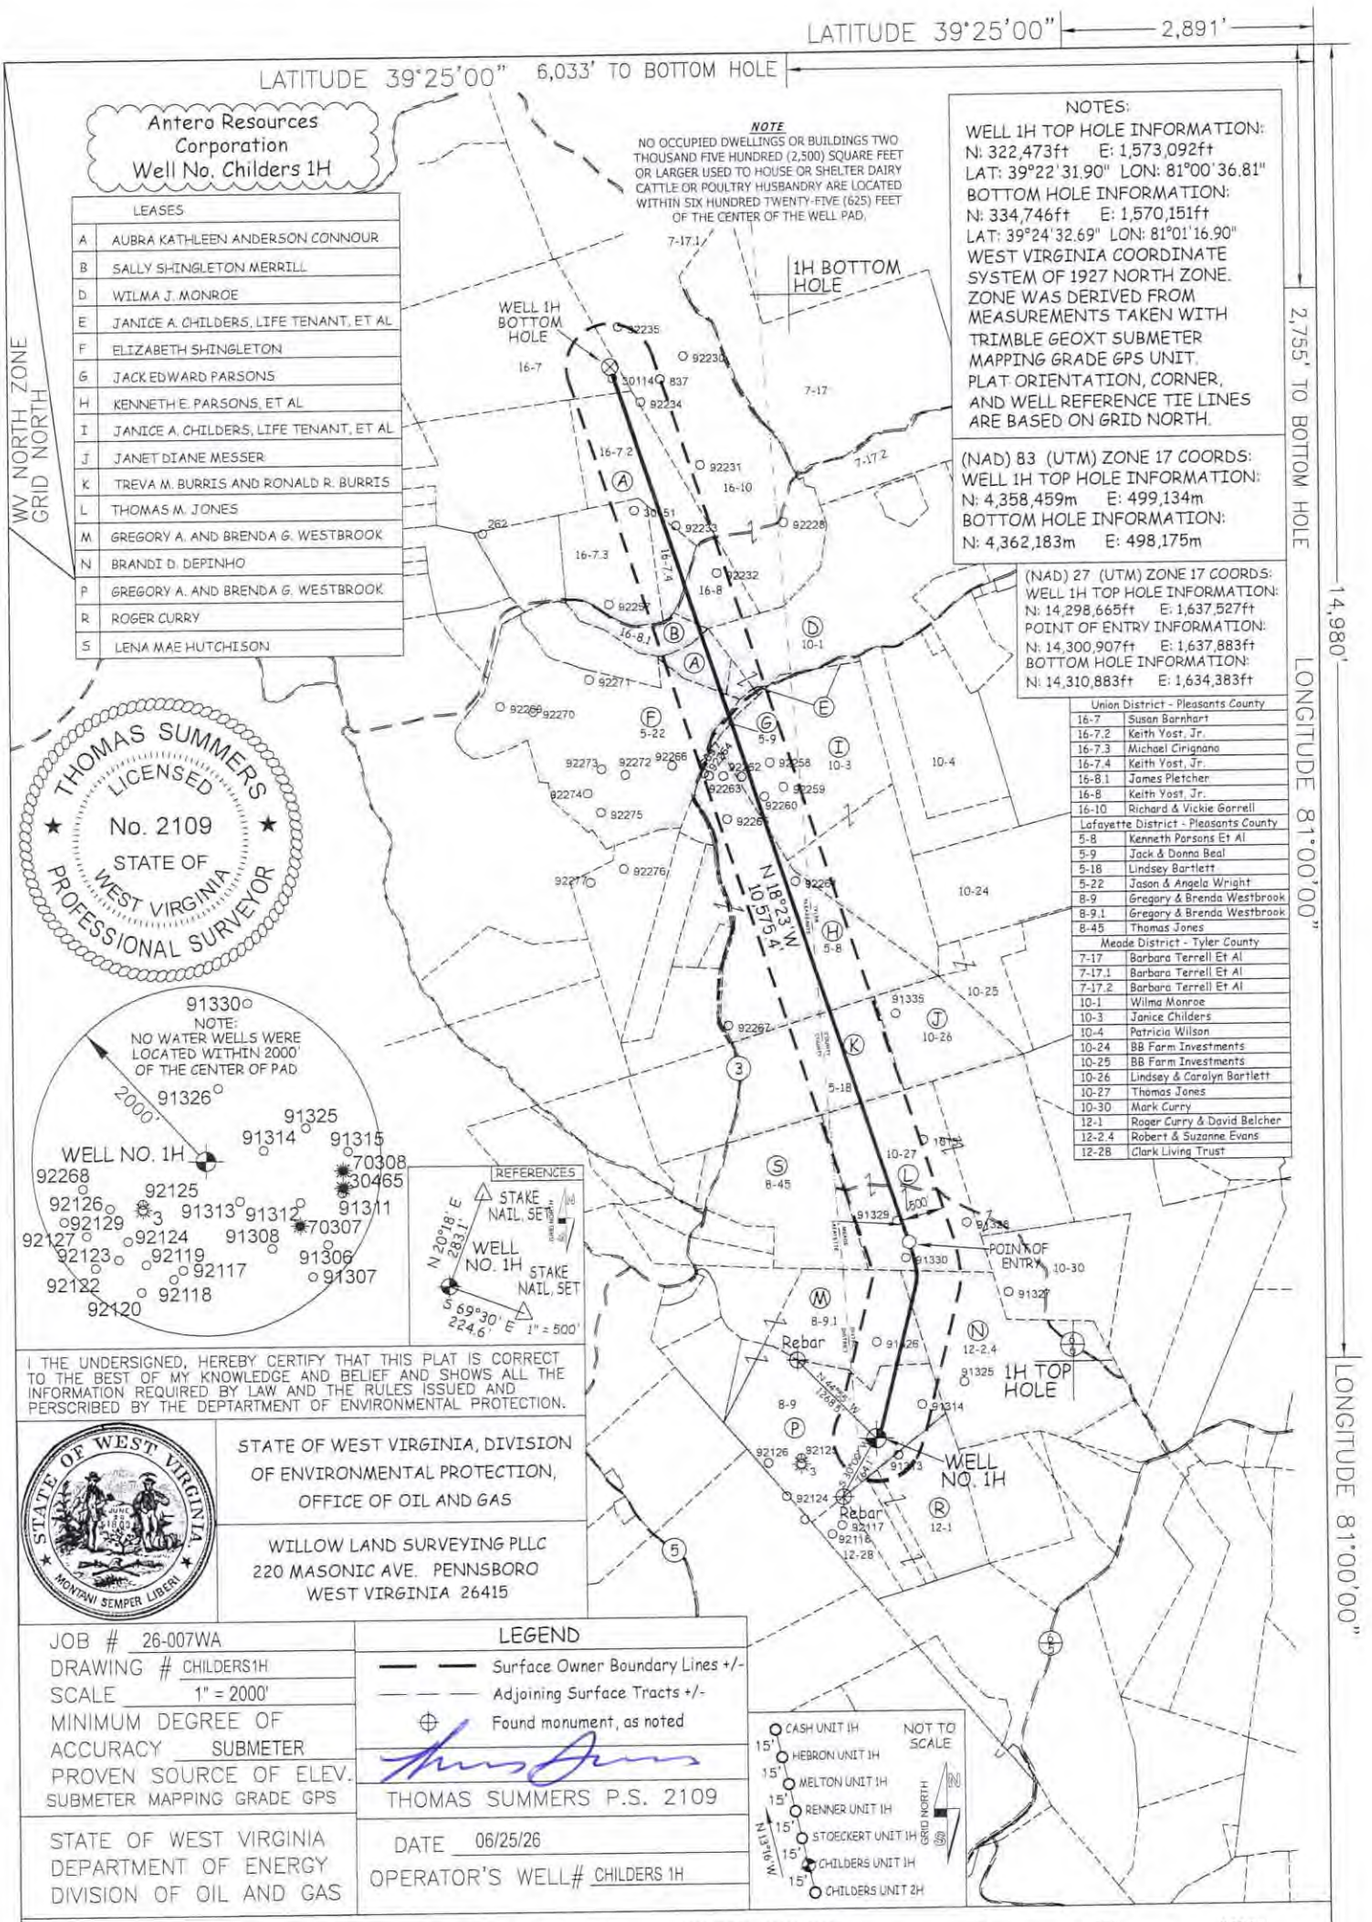


JOB # 26-007WA
DRAWING # CHILDERS1H
SCALE 1" = 2000'
MINIMUM DEGREE OF ACCURACY SUBMETER
PROVEN SOURCE OF ELEV. SUBMETER MAPPING GRADE GPS
STATE OF WEST VIRGINIA DEPARTMENT OF ENERGY DIVISION OF OIL AND GAS


WELL TYPE: OIL ___ GAS X LIQUID INJECTION ___ WASTE DISPOSAL ___
(IF "GAS") PRODUCTION X STORAGE ___ DEEP ___ SHALLOW X
LOCATION: ELEVATION 1,036' PROPOSED WATERSHED OUTLET MIDDLE ISLAND CREEK
QUADRANGLE BENS RUN 7.5' DISTRICT MEADE COUNTY TYLER
SURFACE OWNER GREGORY & BRENDA G. WESTBROOK ACREAGE 68 ACRES +/- 09/11/2026
OIL & GAS ROYALTY OWNER GREGORY & BRENDA G. WESTBROOK LEASE ACREAGE 68 AC.±

47 — 095 — 02978
STATE COUNTY PERMIT

PROPOSED WORK: DRILL ___ CONVERT ___ DRILL DEEPER X REDRILL ___ FRACTURE OR STIMULATE X
PLUG OFF OLD FORMATION ___ PERFORATE NEW FORMATION X OTHER PHYSICAL CHANGE IN WELL
(SPECIFY) MOD-BHL PLUG & ABANDON CLEAN OUT & REPLUG
TARGET FORMATION MARCELLUS ESTIMATED DEPTH 6,700' TVD 20,800' MD
WELL OPERATOR ANTERO RESOURCES CORP. DESIGNATED AGENT CONRAD BASTON
ADDRESS 1615 WYNKOOP ST. ADDRESS 535 WHITE OAK BLVD.
DENVER, CO 80202 BRIDGEPORT, WV 26330

COUNTY NAME PERMIT

FORM WW-6

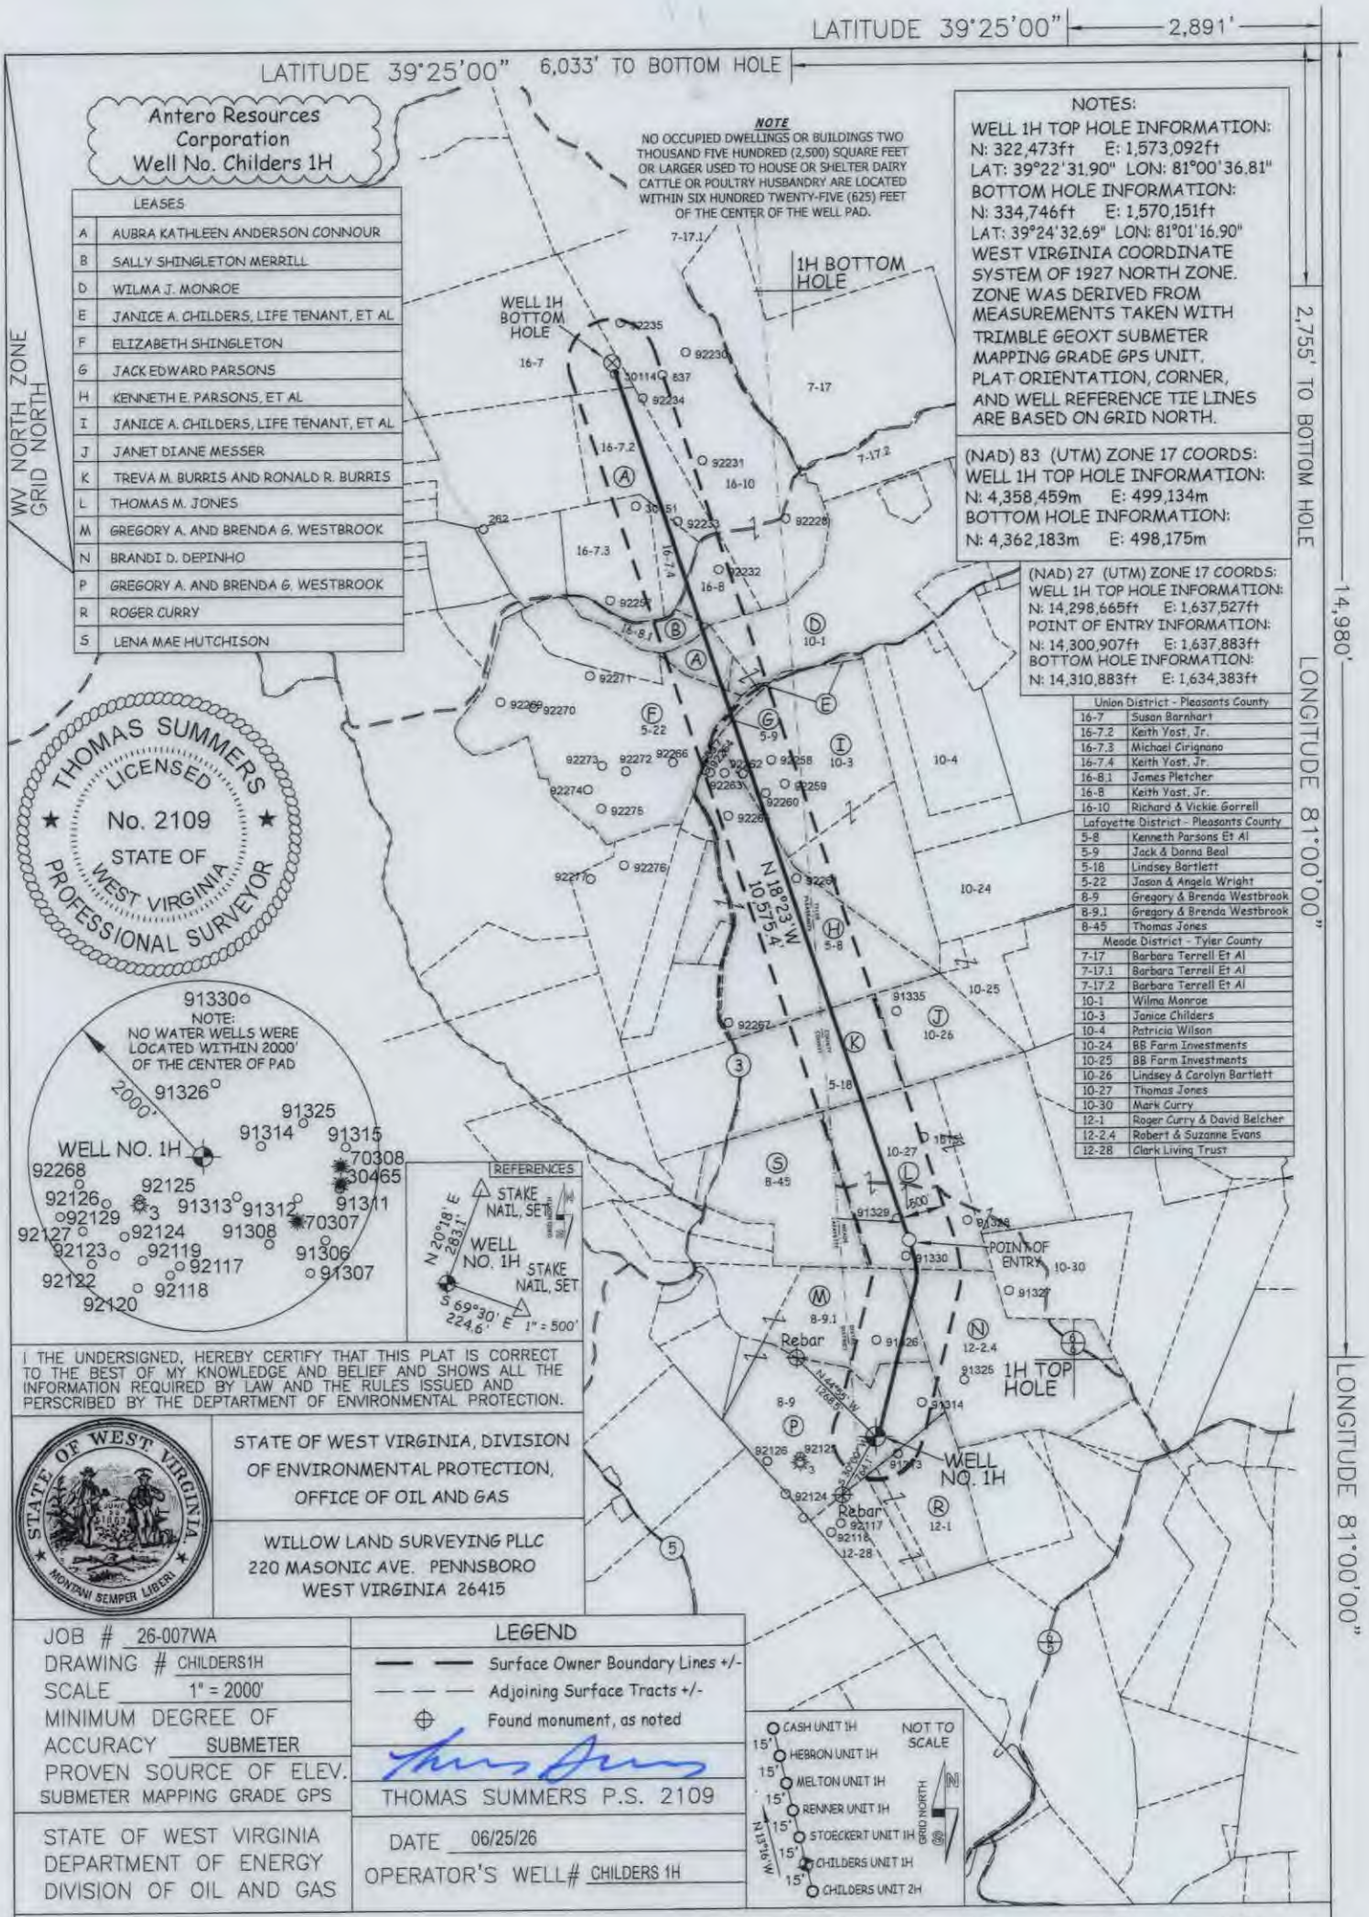
LATITUDE 39°25'00" 2,891'
LATITUDE 39°25'00" 6,033' TO BOTTOM HOLE
2,755' TO BOTTOM HOLE
14,980'
LONGITUDE 81°00'00"
LONGITUDE 81°00'00"
WV NORTH ZONE GRID NORTH
Antero Resources Corporation Well No. Childers 1H
NOTE
NO OCCUPIED DWELLINGS OR BUILDINGS TWO THOUSAND FIVE HUNDRED (2,500) SQUARE FEET OR LARGER USED TO HOUSE OR SHELTER DAIRY CATTLE OR POULTRY HUSBANDRY ARE LOCATED WITHIN SIX HUNDRED TWENTY-FIVE (625) FEET OF THE CENTER OF THE WELL PAD.
NOTES:
WELL 1H TOP HOLE INFORMATION:
N: 322,473ft E: 1,573,092ft
LAT: 39°22'31.90" LON: 81°00'36.81"
BOTTOM HOLE INFORMATION:
N: 334,746ft E: 1,570,151ft
LAT: 39°24'32.69" LON: 81°01'16.90"
WEST VIRGINIA COORDINATE SYSTEM OF 1927 NORTH ZONE. ZONE WAS DERIVED FROM MEASUREMENTS TAKEN WITH TRIMBLE GEOXT SUBMETER MAPPING GRADE GPS UNIT. PLAT ORIENTATION, CORNER, AND WELL REFERENCE TIE LINES ARE BASED ON GRID NORTH.
(NAD) 83 (UTM) ZONE 17 COORDS:
WELL 1H TOP HOLE INFORMATION:
N: 4,358,459m E: 499,134m
BOTTOM HOLE INFORMATION:
N: 4,362,183m E: 498,175m
(NAD) 27 (UTM) ZONE 17 COORDS:
WELL 1H TOP HOLE INFORMATION:
N: 14,298,665ft E: 1,637,527ft
POINT OF ENTRY INFORMATION:
N: 14,300,907ft E: 1,637,883ft
BOTTOM HOLE INFORMATION:
N: 14,310,883ft E: 1,634,383ft
LEASES
A AUBRA KATHLEEN ANDERSON CONNOUR
B SALLY SHINGLETON MERRILL
D WILMA J. MONROE
E JANICE A. CHILDERS, LIFE TENANT, ET AL
F ELIZABETH SHINGLETON
G JACK EDWARD PARSONS
H KENNETH E. PARSONS, ET AL
I JANICE A. CHILDERS, LIFE TENANT, ET AL
J JANET DIANE MESSER
K TREVA M. BURRIS AND RONALD R. BURRIS
L THOMAS M. JONES
M GREGORY A. AND BRENDA G. WESTBROOK
N BRANDI D. DEPINHO
P GREGORY A. AND BRENDA G. WESTBROOK
R ROGER CURRY
S LENA MAE HUTCHISON
Union District - Pleasants County
16-7 Susan Barnhart
16-7.2 Keith Yost, Jr.
16-7.3 Michael Cirignano
16-7.4 Keith Yost, Jr.
16-8.1 James Pletcher
16-8 Keith Yost, Jr.
16-10 Richard & Vickie Gorrell
Lafayette District - Pleasants County
5-8 Kenneth Parsons Et Al
5-9 Jack & Donna Beal
5-18 Lindsey Bartlett
5-22 Jason & Angela Wright
8-9 Gregory & Brenda Westbrook
8-9.1 Gregory & Brenda Westbrook
8-45 Thomas Jones
Meade District - Tyler County
7-17 Barbara Terrell Et Al
7-17.1 Barbara Terrell Et Al
7-17.2 Barbara Terrell Et Al
10-1 Wilma Monroe
10-3 Janice Childers
10-4 Patricia Wilson
10-24 BB Farm Investments
10-25 BB Farm Investments
10-26 Lindsey & Carolyn Bartlett
10-27 Thomas Jones
10-30 Mark Curry
12-1 Roger Curry & David Belcher
12-2.4 Robert & Suzanne Evans
12-28 Clark Living Trust
THOMAS SUMMERS LICENSED No. 2109 STATE OF WEST VIRGINIA PROFESSIONAL SURVEYOR
WELL 1H BOTTOM HOLE
1H BOTTOM HOLE
1H TOP HOLE
WELL NO. 1H
POINT OF ENTRY
Rebar
N 18°23' W 10,575.4'
NOTE: NO WATER WELLS WERE LOCATED WITHIN 2000' OF THE CENTER OF PAD
2000'
REFERENCES
STAKE NAIL, SET
N 20°18' E 283.1'
S 69°30' E 224.6'
1" = 500'
I THE UNDERSIGNED, HEREBY CERTIFY THAT THIS PLAT IS CORRECT TO THE BEST OF MY KNOWLEDGE AND BELIEF AND SHOWS ALL THE INFORMATION REQUIRED BY LAW AND THE RULES ISSUED AND PERSCRIBED BY THE DEPTARTMENT OF ENVIRONMENTAL PROTECTION.
STATE OF WEST VIRGINIA, DIVISION OF ENVIRONMENTAL PROTECTION, OFFICE OF OIL AND GAS
WILLOW LAND SURVEYING PLLC
220 MASONIC AVE. PENNSBORO
WEST VIRGINIA 26415
JOB # 26-007WA
DRAWING # CHILDERS1H
SCALE 1" = 2000'
MINIMUM DEGREE OF ACCURACY SUBMETER
PROVEN SOURCE OF ELEV. SUBMETER MAPPING GRADE GPS
STATE OF WEST VIRGINIA DEPARTMENT OF ENERGY DIVISION OF OIL AND GAS
LEGEND
Surface Owner Boundary Lines +/-
Adjoining Surface Tracts +/-
Found monument, as noted
THOMAS SUMMERS P.S. 2109
DATE 06/25/26
OPERATOR'S WELL# CHILDERS 1H
CASH UNIT 1H
HEBRON UNIT 1H
MELTON UNIT 1H
RENNER UNIT 1H
STOECKERT UNIT 1H
CHILDERS UNIT 1H
CHILDERS UNIT 2H
NOT TO SCALE
GRID NORTH
WELL TYPE: OIL ___ GAS X LIQUID INJECTION ___ WASTE DISPOSAL ___
(IF "GAS") PRODUCTION X STORAGE ___ DEEP ___ SHALLOW X
47 – 095 – 02978
STATE COUNTY PERMIT
LOCATION: ELEVATION 1,036' PROPOSED WATERSHED OUTLET MIDDLE ISLAND CREEK
QUADRANGLE BENS RUN 7.5' DISTRICT MEADE COUNTY TYLER
SURFACE OWNER GREGORY & BRENDA G. WESTBROOK ACREAGE 68 ACRES +/-
OIL & GAS ROYALTY OWNER GREGORY & BRENDA G. WESTBROOK LEASE ACREAGE 68 AC.±
PROPOSED WORK: DRILL ___ CONVERT ___ DRILL DEEPER X REDRILL ___ FRACTURE OR STIMULATE X
PLUG OFF OLD FORMATION ___ PERFORATE NEW FORMATION X OTHER PHYSICAL CHANGE IN WELL
(SPECIFY) MOD-BHL PLUG & ABANDON CLEAN OUT & REPLUG
TARGET FORMATION MARCELLUS ESTIMATED DEPTH 6,700' TVD 20,800' MD
WELL OPERATOR ANTERO RESOURCES CORP. DESIGNATED AGENT CONRAD BASTON
ADDRESS 1615 WYNKOOP ST. ADDRESS 535 WHITE OAK BLVD.
DENVER, CO 80202 BRIDGEPORT, WV 26330
FORM WW-6
09/11/2026
COUNTY NAME PERMIT