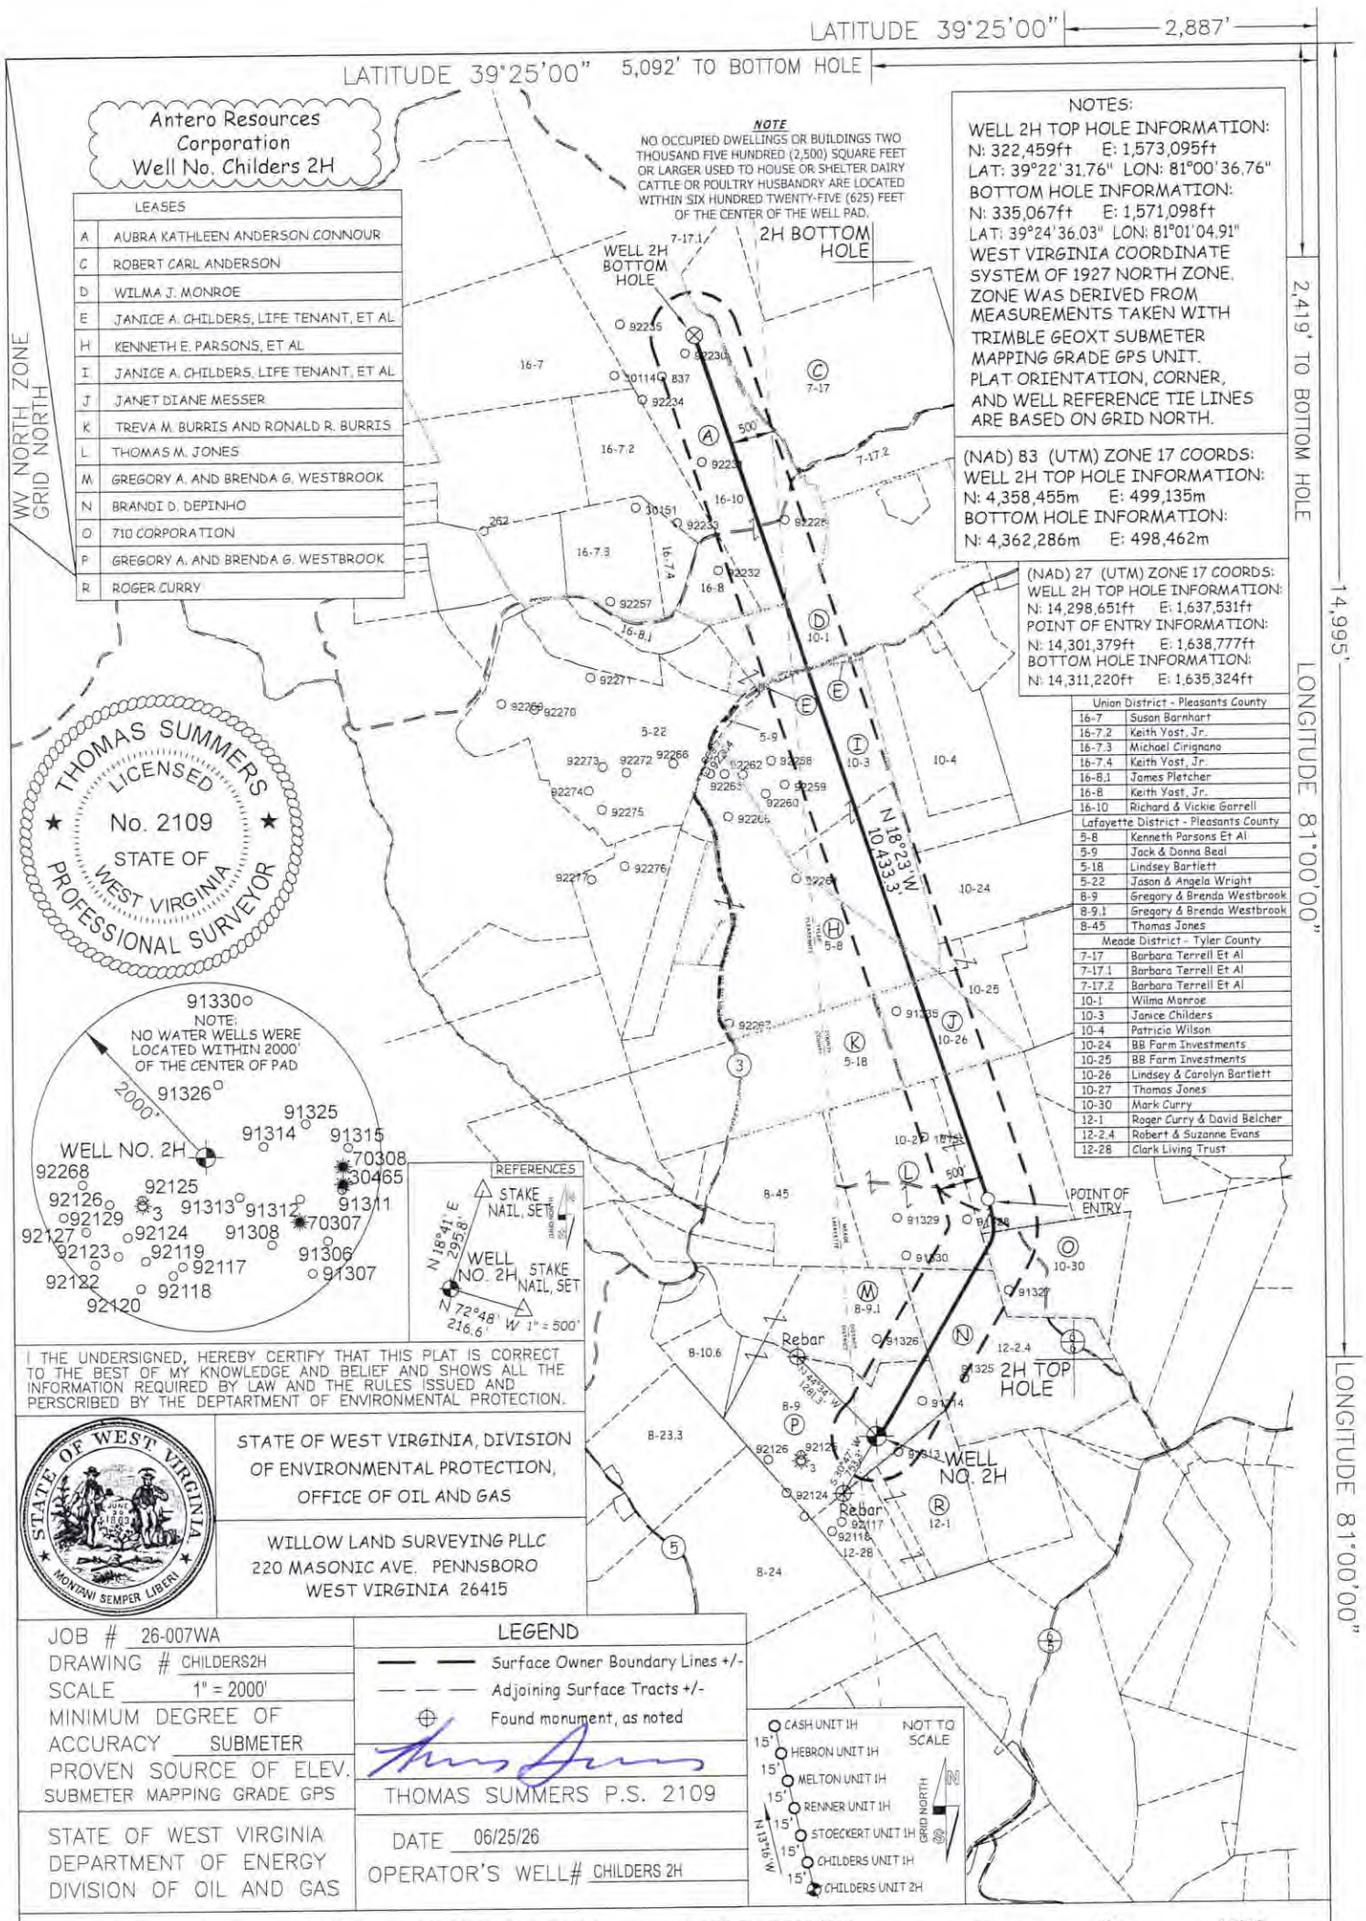


LEASES	
A	AUBRA KATHLEEN ANDERSON CONNOUR
C	ROBERT CARL ANDERSON
D	WILMA J. MONROE
E	JANICE A. CHILDERS, LIFE TENANT, ET AL
H	KENNETH E. PARSONS, ET AL
I	JANICE A. CHILDERS, LIFE TENANT, ET AL
J	JANET DIANE MESSER
K	TREVA M. BURRIS AND RONALD R. BURRIS
L	THOMAS M. JONES
M	GREGORY A. AND BRENDA G. WESTBROOK
N	BRANDI D. DEPINHO
O	710 CORPORATION
P	GREGORY A. AND BRENDA G. WESTBROOK
R	ROGER CURRY

NOTES:
WELL 2H TOP HOLE INFORMATION:
N: 322,459ft E: 1,573,095ft
LAT: 39°22'31.76" LON: 81°00'36.76"
BOTTOM HOLE INFORMATION:
N: 335,067ft E: 1,571,098ft
LAT: 39°24'36.03" LON: 81°01'04.91"
WEST VIRGINIA COORDINATE SYSTEM OF 1927 NORTH ZONE. ZONE WAS DERIVED FROM MEASUREMENTS TAKEN WITH TRIMBLE GEOXT SUBMETER MAPPING GRADE GPS UNIT. PLAT ORIENTATION, CORNER, AND WELL REFERENCE TIE LINES ARE BASED ON GRID NORTH.

(NAD) 83 (UTM) ZONE 17 COORDS:
WELL 2H TOP HOLE INFORMATION:
N: 4,358,455m E: 499,135m
BOTTOM HOLE INFORMATION:
N: 4,362,286m E: 498,462m

(NAD) 27 (UTM) ZONE 17 COORDS:
WELL 2H TOP HOLE INFORMATION:
N: 14,298,651ft E: 1,637,531ft
POINT OF ENTRY INFORMATION:
N: 14,301,379ft E: 1,638,777ft
BOTTOM HOLE INFORMATION:
N: 14,311,220ft E: 1,635,324ft

Union District - Pleasants County	
16-7	Susan Barnhart
16-7.2	Keith Yost, Jr.
16-7.3	Michael Cirignano
16-7.4	Keith Yost, Jr.
16-8.1	James Pletcher
16-8	Keith Yost, Jr.
16-10	Richard & Vickie Garrell
Lafayette District - Pleasants County	
5-8	Kenneth Parsons Et Al
5-9	Jack & Donna Beal
5-18	Lindsey Bartlett
5-22	Jason & Angela Wright
8-9	Gregory & Brenda Westbrook
8-9.1	Gregory & Brenda Westbrook
8-45	Thomas Jones
Meade District - Tyler County	
7-17	Barbara Terrell Et Al
7-17.1	Barbara Terrell Et Al
7-17.2	Barbara Terrell Et Al
10-1	Wilma Monroe
10-3	Janice Childers
10-4	Patricia Wilson
10-24	BB Farm Investments
10-25	BB Farm Investments
10-26	Lindsey & Carolyn Bartlett
10-27	Thomas Jones
10-30	Mark Curry
12-1	Roger Curry & David Belcher
12-2.4	Robert & Suzanne Evans
12-28	Clark Living Trust

THOMAS SUMMERS LICENSED No. 2109 STATE OF WEST VIRGINIA PROFESSIONAL SURVEYOR

I THE UNDERSIGNED, HEREBY CERTIFY THAT THIS PLAT IS CORRECT TO THE BEST OF MY KNOWLEDGE AND BELIEF AND SHOWS ALL THE INFORMATION REQUIRED BY LAW AND THE RULES ISSUED AND PERSCRIBED BY THE DEPTARTMENT OF ENVIRONMENTAL PROTECTION.

STATE OF WEST VIRGINIA, DIVISION OF ENVIRONMENTAL PROTECTION, OFFICE OF OIL AND GAS

WILLOW LAND SURVEYING PLLC
220 MASONIC AVE. PENNSBORO
WEST VIRGINIA 26415

JOB # 26-007WA
DRAWING # CHILDERS2H
SCALE 1" = 2000'
MINIMUM DEGREE OF ACCURACY SUBMETER
PROVEN SOURCE OF ELEV. SUBMETER MAPPING GRADE GPS

LEGEND
Surface Owner Boundary Lines +/-
Adjoining Surface Tracts +/-
Found monument, as noted

THOMAS SUMMERS P.S. 2109

DATE 06/25/26
OPERATOR'S WELL# CHILDERS 2H


STATE OF WEST VIRGINIA
DEPARTMENT OF ENERGY
DIVISION OF OIL AND GAS

WELL TYPE: OIL ___ GAS X LIQUID INJECTION ___ WASTE DISPOSAL ___
(IF "GAS") PRODUCTION X STORAGE ___ DEEP ___ SHALLOW X
47 – 095 – 02979
STATE COUNTY PERMIT
LOCATION: ELEVATION 1,036' PROPOSED WATERSHED OUTLET MIDDLE ISLAND CREEK
QUADRANGLE BENS RUN 7.5' DISTRICT MEADE COUNTY TYLER
SURFACE OWNER GREGORY & BRENDA G. WESTBROOK ACREAGE 68 ACRES +/-
OIL & GAS ROYALTY OWNER GREGORY & BRENDA G. WESTBROOK LEASE ACREAGE 68 AC.±
PROPOSED WORK: DRILL ___ CONVERT ___ DRILL DEEPER X REDRILL ___ FRACTURE OR STIMULATE X
PLUG OFF OLD FORMATION ___ PERFORATE NEW FORMATION X OTHER PHYSICAL CHANGE IN WELL
(SPECIFY) MOD-BHL PLUG & ABANDON CLEAN OUT & REPLUG
TARGET FORMATION MARCELLUS ESTIMATED DEPTH 6,700' TVD 20,600' MD
WELL OPERATOR ANTERO RESOURCES CORP. DESIGNATED AGENT CONRAD BASTON
ADDRESS 1615 WYNKOOP ST. ADDRESS 535 WHITE OAK BLVD.
DENVER, CO 80202 BRIDGEPORT, WV 26330

09/11/2026

COUNTY NAME PERMIT

FORM WW-6

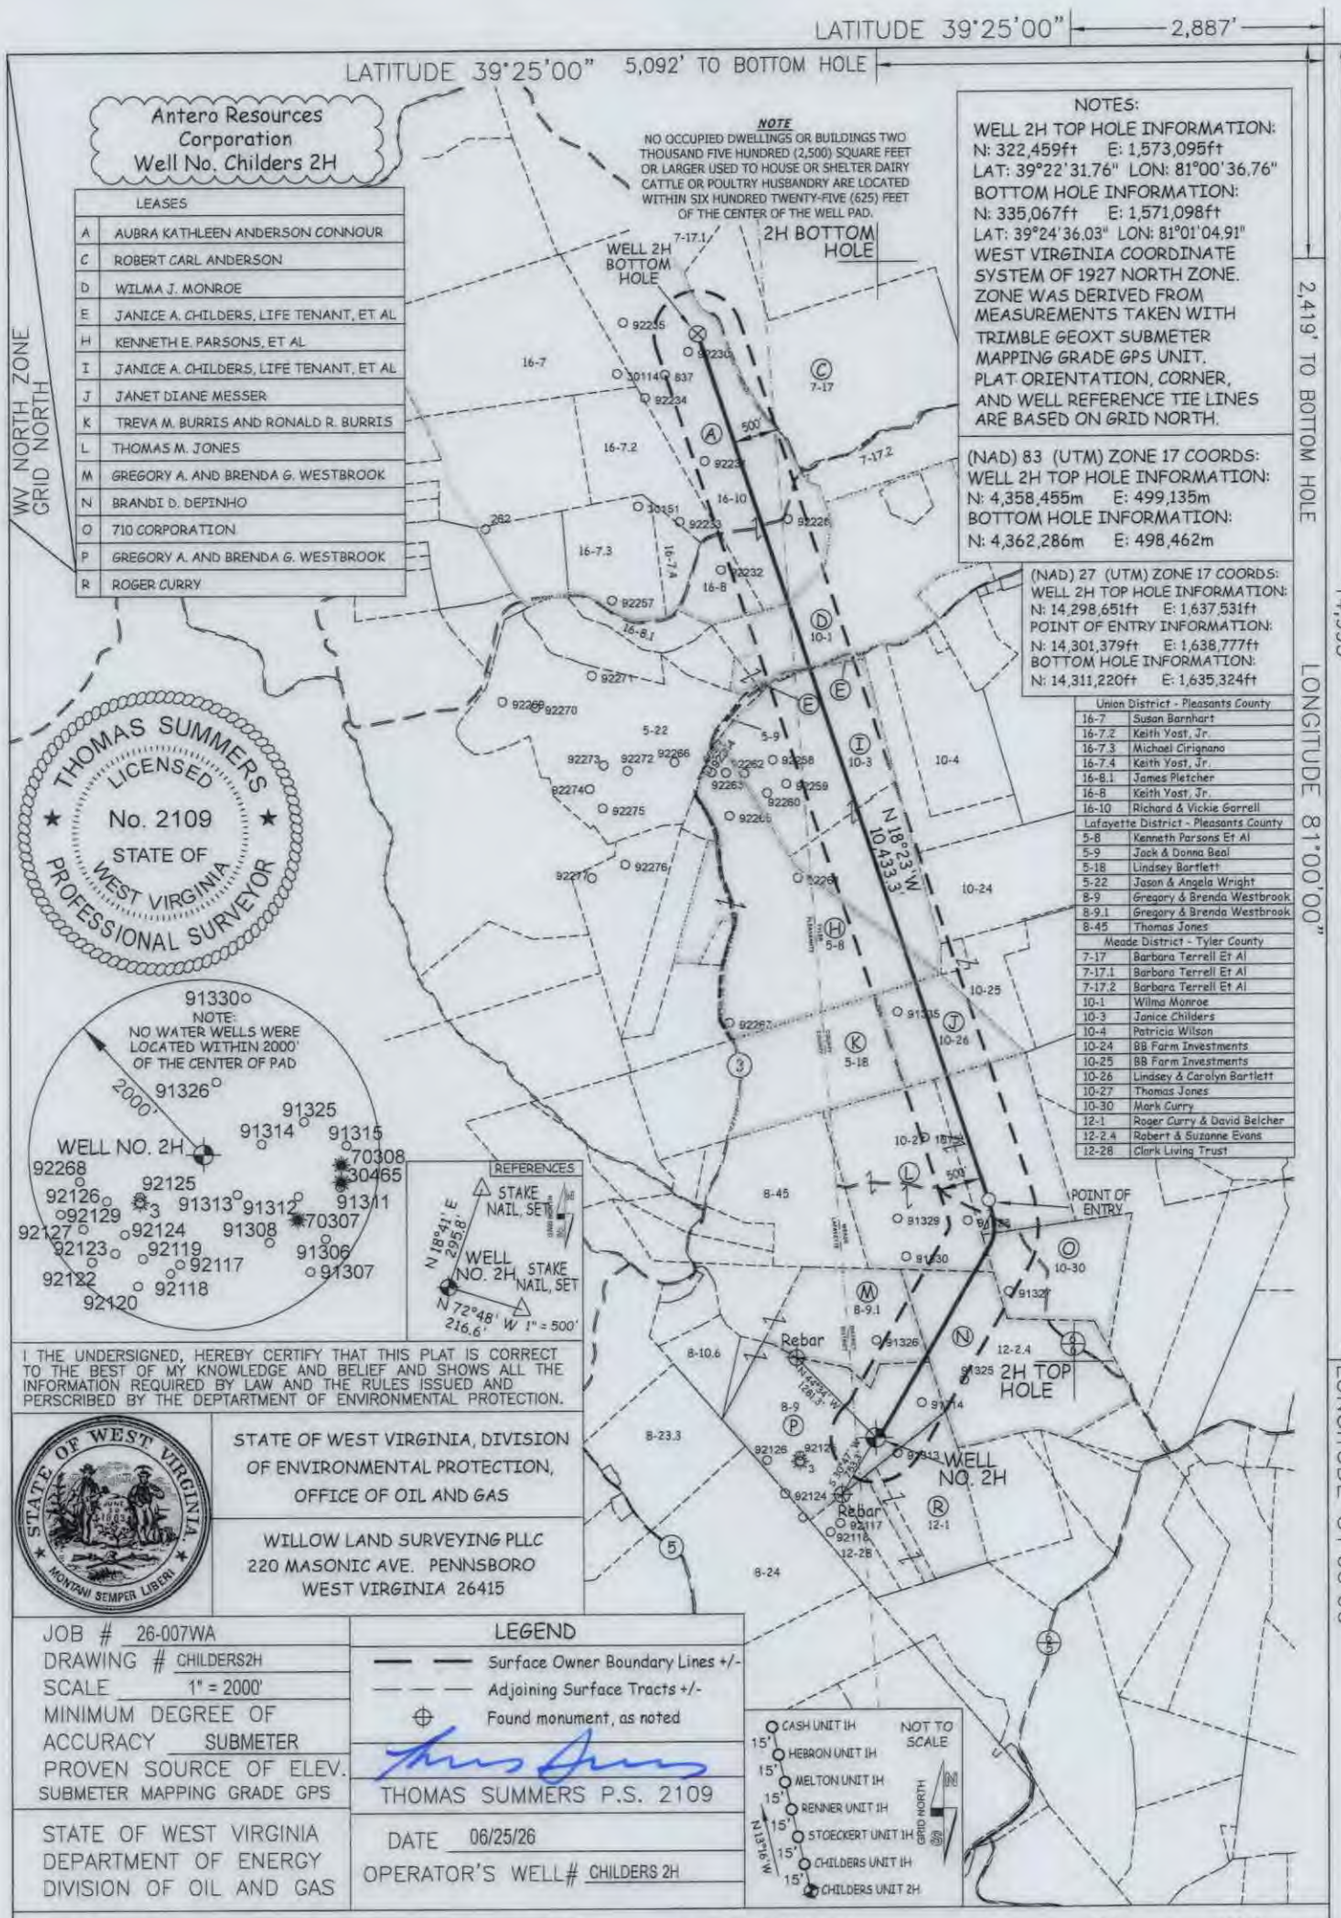

JOB # 26-007WA
DRAWING # CHILDERS2H
SCALE 1" = 2000'
MINIMUM DEGREE OF ACCURACY SUBMETER
PROVEN SOURCE OF ELEV. SUBMETER MAPPING GRADE GPS

STATE OF WEST VIRGINIA
DEPARTMENT OF ENERGY
DIVISION OF OIL AND GAS

DATE 06/25/26
OPERATOR'S WELL# CHILDERS 2H

WELL TYPE: OIL ___ GAS X LIQUID INJECTION ___ WASTE DISPOSAL ___
(IF "GAS") PRODUCTION X STORAGE ___ DEEP ___ SHALLOW X
LOCATION: ELEVATION 1,036' PROPOSED WATERSHED OUTLET MIDDLE ISLAND CREEK
QUADRANGLE BENS RUN 7.5' DISTRICT MEADE COUNTY TYLER
SURFACE OWNER GREGORY & BRENDA G. WESTBROOK ACREAGE 68 ACRES +/-
OIL & GAS ROYALTY OWNER GREGORY & BRENDA G. WESTBROOK LEASE ACREAGE 68 AC.±

47 — 095 — 02979
STATE COUNTY PERMIT

09/11/2026

PROPOSED WORK: DRILL ___ CONVERT ___ DRILL DEEPER X REDRILL ___ FRACTURE OR STIMULATE X
PLUG OFF OLD FORMATION ___ PERFORATE NEW FORMATION X OTHER PHYSICAL CHANGE IN WELL (SPECIFY) MOD-BHL PLUG & ABANDON CLEAN OUT & REPLUG
TARGET FORMATION MARCELLUS ESTIMATED DEPTH 6,700' TVD 20,600' MD
WELL OPERATOR ANTERO RESOURCES CORP. DESIGNATED AGENT CONRAD BASTON
ADDRESS 1615 WYNKOOP ST. ADDRESS 535 WHITE OAK BLVD.
DENVER, CO 80202 BRIDGEPORT, WV 26330

COUNTY NAME PERMIT

FORM WW-6