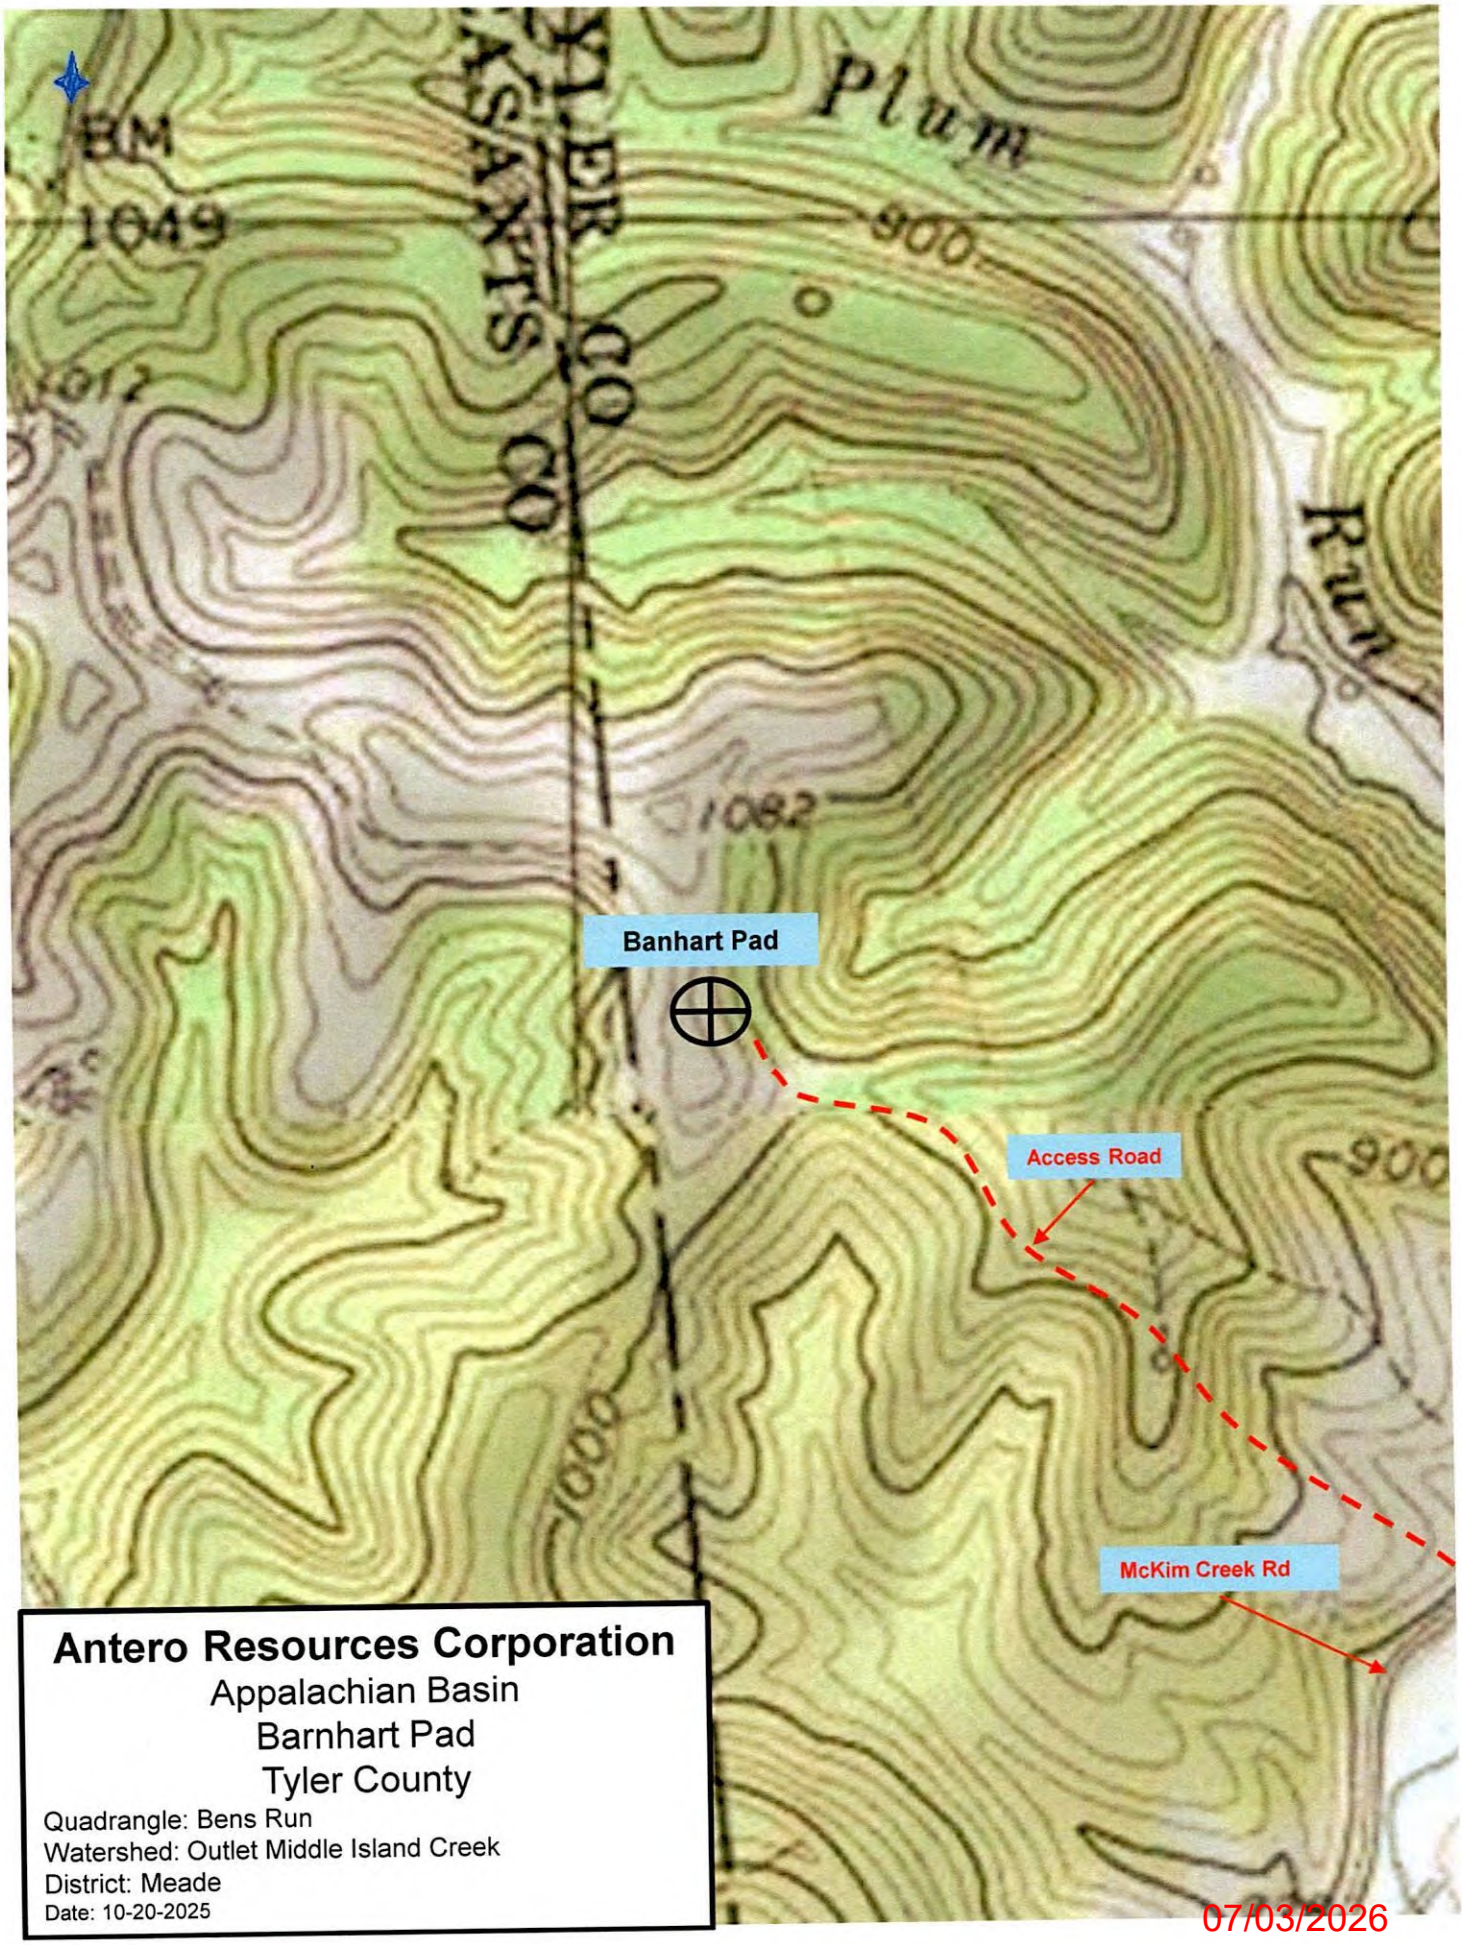
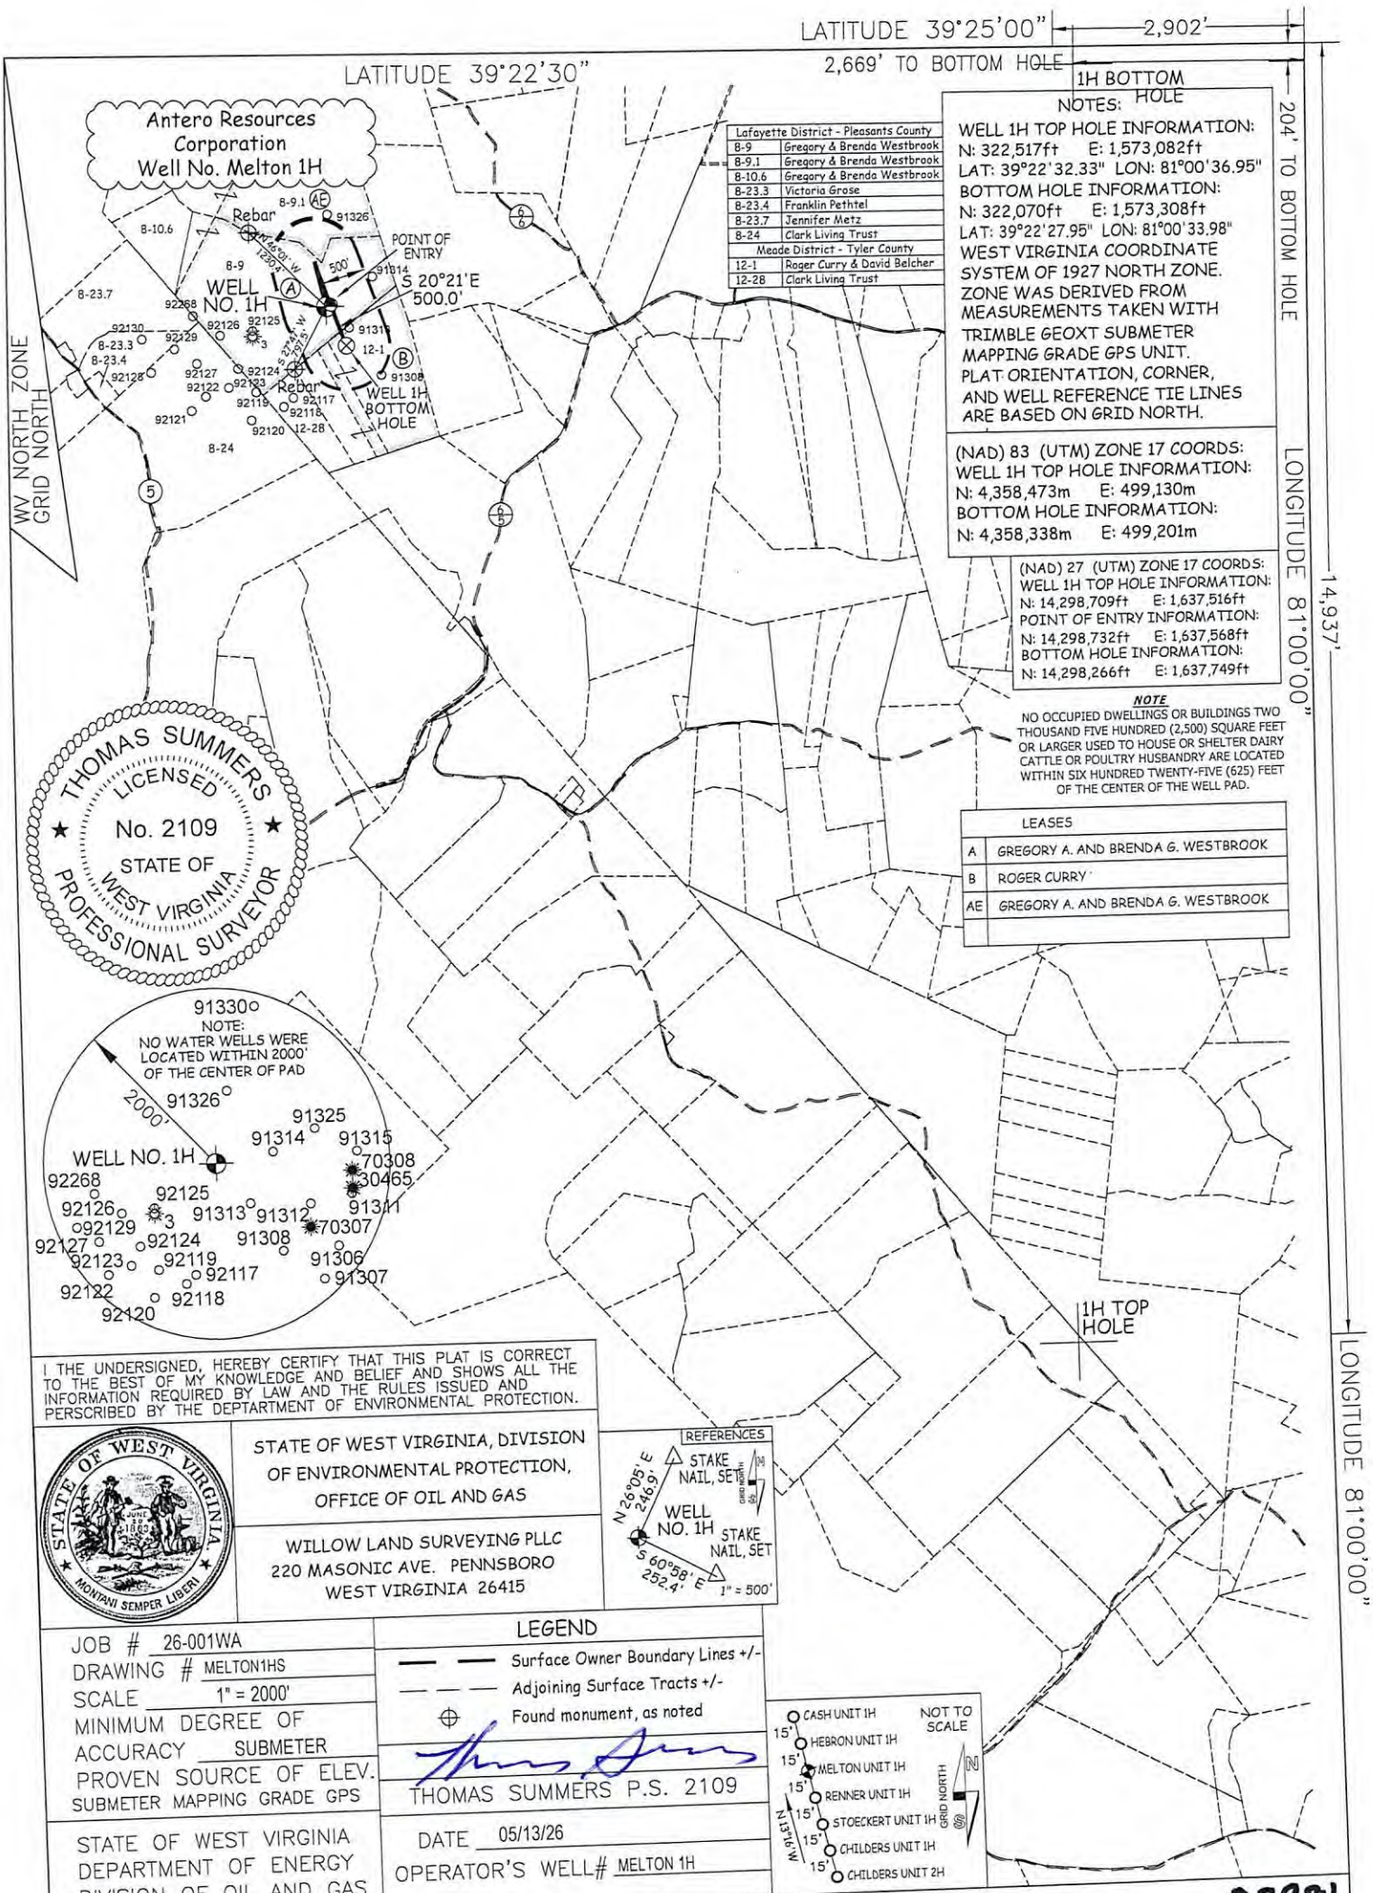


Antero Resources Corporation
Appalachian Basin
Barnhart Pad
Tyler County

Quadrangle: Bens Run
Watershed: Outlet Middle Island Creek
District: Meade
Date: 10-20-2025

07/03/2026


LATITUDE 39°25'00"
2,902'
LATITUDE 39°22'30"
2,669' TO BOTTOM HOLE
1H BOTTOM HOLE
204' TO BOTTOM HOLE
LONGITUDE 81°00'00"
14,937'
LONGITUDE 81°00'00"
WV NORTH ZONE
GRID NORTH
Antero Resources Corporation
Well No. Melton 1H
WELL NO. 1H
POINT OF ENTRY
S 20°21'E
500.0'
WELL 1H BOTTOM HOLE
1H TOP HOLE
Rebar
Lafayette District - Pleasants County
8-9 Gregory & Brenda Westbrook
8-9.1 Gregory & Brenda Westbrook
8-10.6 Gregory & Brenda Westbrook
8-23.3 Victoria Grose
8-23.4 Franklin Pethtel
8-23.7 Jennifer Metz
8-24 Clark Living Trust
Meade District - Tyler County
12-1 Roger Curry & David Belcher
12-28 Clark Living Trust
NOTES:
WELL 1H TOP HOLE INFORMATION:
N: 322,517ft E: 1,573,082ft
LAT: 39°22'32.33" LON: 81°00'36.95"
BOTTOM HOLE INFORMATION:
N: 322,070ft E: 1,573,308ft
LAT: 39°22'27.95" LON: 81°00'33.98"
WEST VIRGINIA COORDINATE SYSTEM OF 1927 NORTH ZONE.
ZONE WAS DERIVED FROM MEASUREMENTS TAKEN WITH TRIMBLE GEOXT SUBMETER MAPPING GRADE GPS UNIT.
PLAT ORIENTATION, CORNER, AND WELL REFERENCE TIE LINES ARE BASED ON GRID NORTH.
(NAD) 83 (UTM) ZONE 17 COORDS:
WELL 1H TOP HOLE INFORMATION:
N: 4,358,473m E: 499,130m
BOTTOM HOLE INFORMATION:
N: 4,358,338m E: 499,201m
(NAD) 27 (UTM) ZONE 17 COORDS:
WELL 1H TOP HOLE INFORMATION:
N: 14,298,709ft E: 1,637,516ft
POINT OF ENTRY INFORMATION:
N: 14,298,732ft E: 1,637,568ft
BOTTOM HOLE INFORMATION:
N: 14,298,266ft E: 1,637,749ft
NOTE
NO OCCUPIED DWELLINGS OR BUILDINGS TWO THOUSAND FIVE HUNDRED (2,500) SQUARE FEET OR LARGER USED TO HOUSE OR SHELTER DAIRY CATTLE OR POULTRY HUSBANDRY ARE LOCATED WITHIN SIX HUNDRED TWENTY-FIVE (625) FEET OF THE CENTER OF THE WELL PAD.
LEASES
A GREGORY A. AND BRENDA G. WESTBROOK
B ROGER CURRY
AE GREGORY A. AND BRENDA G. WESTBROOK
THOMAS SUMMERS
LICENSED
No. 2109
STATE OF
WEST VIRGINIA
PROFESSIONAL SURVEYOR
NOTE:
NO WATER WELLS WERE LOCATED WITHIN 2000' OF THE CENTER OF PAD
2000'
WELL NO. 1H
91330
91326
91325
91314
91315
70308
30465
92268
92125
92126
91313
91312
91311
92129
3
70307
92127
92124
91308
92123
92119
91306
92117
91307
92122
92118
92120
92121
92130
92128
92127
92122
92123
92124
92125
92126
92129
92119
92117
92118
92120
12-28
8-23.7
8-23.3
8-23.4
8-24
8-10.6
8-9
8-9.1
12-1
I THE UNDERSIGNED, HEREBY CERTIFY THAT THIS PLAT IS CORRECT TO THE BEST OF MY KNOWLEDGE AND BELIEF AND SHOWS ALL THE INFORMATION REQUIRED BY LAW AND THE RULES ISSUED AND PERSCRIBED BY THE DEPTARTMENT OF ENVIRONMENTAL PROTECTION.
STATE OF WEST VIRGINIA, DIVISION OF ENVIRONMENTAL PROTECTION, OFFICE OF OIL AND GAS
WILLOW LAND SURVEYING PLLC
220 MASONIC AVE. PENNSBORO
WEST VIRGINIA 26415
REFERENCES
STAKE NAIL, SET
N 26°05' E 246.9'
WELL NO. 1H
S 60°58' E 252.4'
1" = 500'
JOB # 26-001WA
DRAWING # MELTON1HS
SCALE 1" = 2000'
MINIMUM DEGREE OF ACCURACY SUBMETER
PROVEN SOURCE OF ELEV. SUBMETER MAPPING GRADE GPS
STATE OF WEST VIRGINIA DEPARTMENT OF ENERGY DIVISION OF OIL AND GAS
LEGEND
Surface Owner Boundary Lines +/-
Adjoining Surface Tracts +/-
Found monument, as noted
THOMAS SUMMERS P.S. 2109
DATE 05/13/26
OPERATOR'S WELL# MELTON 1H
CASH UNIT 1H
HEBRON UNIT 1H
MELTON UNIT 1H
RENNER UNIT 1H
STOECKERT UNIT 1H
CHILDERS UNIT 1H
CHILDERS UNIT 2H
NOT TO SCALE
GRID NORTH
WELL TYPE: OIL ___ GAS X LIQUID INJECTION ___ WASTE DISPOSAL ___
(IF "GAS") PRODUCTION X STORAGE ___ DEEP ___ SHALLOW X
LOCATION: ELEVATION 1,036' PROPOSED WATERSHED OUTLET MIDDLE ISLAND CREEK
QUADRANGLE BENS RUN 7.5' DISTRICT MEADE COUNTY TYLER
SURFACE OWNER GREGORY & BRENDA G. WESTBROOK ACREAGE 68 ACRES +/-
OIL & GAS ROYALTY OWNER GREGORY & BRENDA G. WESTBROOK LEASE ACREAGE 68 AC.±
PROPOSED WORK: DRILL X CONVERT ___ DRILL DEEPER ___ REDRILL ___ FRACTURE OR STIMULATE X
PLUG OFF OLD FORMATION ___ PERFORATE NEW FORMATION X OTHER PHYSICAL CHANGE IN WELL (SPECIFY) PLUG & ABANDON CLEAN OUT & REPLUG
TARGET FORMATION MARCELLUS ESTIMATED DEPTH 6,700' TVD 7,800' MD
WELL OPERATOR ANTERO RESOURCES CORP. DESIGNATED AGENT CONRAD BASTON
ADDRESS 1615 WYNKOOP ST. ADDRESS 535 WHITE OAK BLVD.
DENVER, CO 80202 BRIDGEPORT, WV 26330
FORM WW-6
47 - 095 - D2981
STATE COUNTY PERMIT
COUNTY NAME PERMIT
07/03/2026