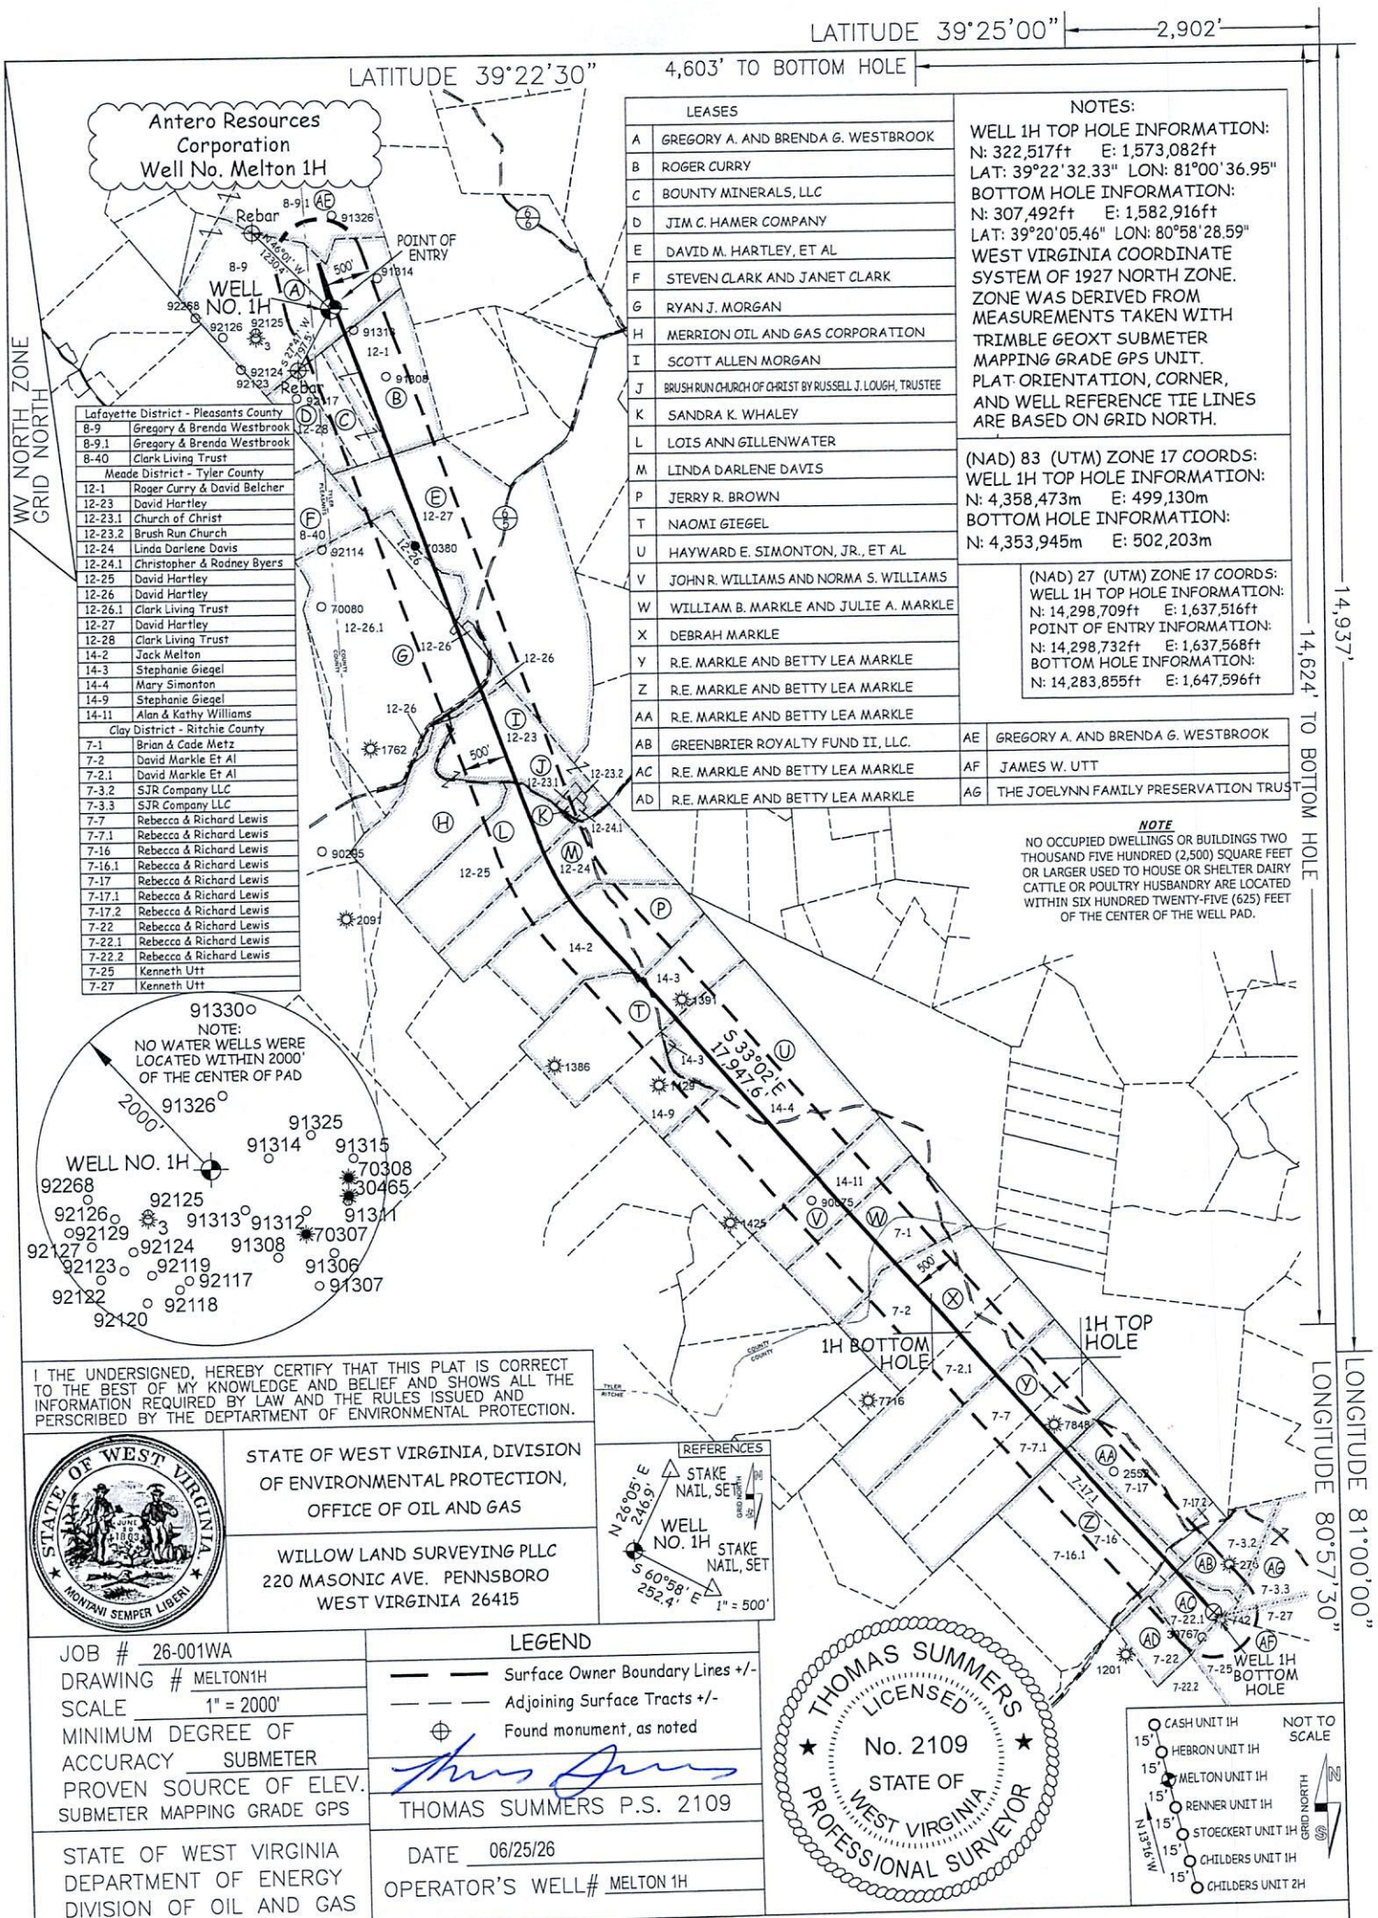


Lafayette District - Pleasants County	
8-9	Gregory & Brenda Westbrook
8-9.1	Gregory & Brenda Westbrook
8-40	Clark Living Trust
Meade District - Tyler County	
12-1	Roger Curry & David Belcher
12-23	David Hartley
12-23.1	Church of Christ
12-23.2	Brush Run Church
12-24	Linda Darlene Davis
12-24.1	Christopher & Rodney Byers
12-25	David Hartley
12-26	David Hartley
12-26.1	Clark Living Trust
12-27	David Hartley
12-28	Clark Living Trust
14-2	Jack Melton
14-3	Stephanie Giegel
14-4	Mary Simonton
14-9	Stephanie Giegel
14-11	Alan & Kathy Williams
Clay District - Ritchie County	
7-1	Brian & Cade Metz
7-2	David Markle Et Al
7-2.1	David Markle Et Al
7-3.2	SJR Company LLC
7-3.3	SJR Company LLC
7-7	Rebecca & Richard Lewis
7-7.1	Rebecca & Richard Lewis
7-16	Rebecca & Richard Lewis
7-16.1	Rebecca & Richard Lewis
7-17	Rebecca & Richard Lewis
7-17.1	Rebecca & Richard Lewis
7-17.2	Rebecca & Richard Lewis
7-22	Rebecca & Richard Lewis
7-22.1	Rebecca & Richard Lewis
7-22.2	Rebecca & Richard Lewis
7-25	Kenneth Utt
7-27	Kenneth Utt

LEASES	
A	GREGORY A. AND BRENDA G. WESTBROOK
B	ROGER CURRY
C	BOUNTY MINERALS, LLC
D	JIM C. HAMER COMPANY
E	DAVID M. HARTLEY, ET AL
F	STEVEN CLARK AND JANET CLARK
G	RYAN J. MORGAN
H	MERRION OIL AND GAS CORPORATION
I	SCOTT ALLEN MORGAN
J	BRUSH RUN CHURCH OF CHRIST BY RUSSELL J. LOUGH, TRUSTEE
K	SANDRA K. WHALEY
L	LOIS ANN GILLENWATER
M	LINDA DARLENE DAVIS
P	JERRY R. BROWN
T	NAOMI GIEGEL
U	HAYWARD E. SIMONTON, JR., ET AL
V	JOHN R. WILLIAMS AND NORMA S. WILLIAMS
W	WILLIAM B. MARKLE AND JULIE A. MARKLE
X	DEBRAH MARKLE
Y	R.E. MARKLE AND BETTY LEA MARKLE
Z	R.E. MARKLE AND BETTY LEA MARKLE
AA	R.E. MARKLE AND BETTY LEA MARKLE
AB	GREENBRIER ROYALTY FUND II, LLC.
AC	R.E. MARKLE AND BETTY LEA MARKLE
AD	R.E. MARKLE AND BETTY LEA MARKLE
AE	GREGORY A. AND BRENDA G. WESTBROOK
AF	JAMES W. UTT
AG	THE JOELYNN FAMILY PRESERVATION TRUST

NOTES:
WELL 1H TOP HOLE INFORMATION:
N: 322,517ft E: 1,573,082ft
LAT: 39°22'32.33" LON: 81°00'36.95"
BOTTOM HOLE INFORMATION:
N: 307,492ft E: 1,582,916ft
LAT: 39°20'05.46" LON: 80°58'28.59"
WEST VIRGINIA COORDINATE SYSTEM OF 1927 NORTH ZONE.
ZONE WAS DERIVED FROM MEASUREMENTS TAKEN WITH TRIMBLE GEOXT SUBMETER MAPPING GRADE GPS UNIT.
PLAT ORIENTATION, CORNER, AND WELL REFERENCE TIE LINES ARE BASED ON GRID NORTH.

(NAD) 83 (UTM) ZONE 17 COORDS:
WELL 1H TOP HOLE INFORMATION:
N: 4,358,473m E: 499,130m
BOTTOM HOLE INFORMATION:
N: 4,353,945m E: 502,203m

(NAD) 27 (UTM) ZONE 17 COORDS:
WELL 1H TOP HOLE INFORMATION:
N: 14,298,709ft E: 1,637,516ft
POINT OF ENTRY INFORMATION:
N: 14,298,732ft E: 1,637,568ft
BOTTOM HOLE INFORMATION:
N: 14,283,855ft E: 1,647,596ft

NOTE
NO OCCUPIED DWELLINGS OR BUILDINGS TWO THOUSAND FIVE HUNDRED (2,500) SQUARE FEET OR LARGER USED TO HOUSE OR SHELTER DAIRY CATTLE OR POULTRY HUSBANDRY ARE LOCATED WITHIN SIX HUNDRED TWENTY-FIVE (625) FEET OF THE CENTER OF THE WELL PAD.

I, THE UNDERSIGNED, HEREBY CERTIFY THAT THIS PLAT IS CORRECT TO THE BEST OF MY KNOWLEDGE AND BELIEF AND SHOWS ALL THE INFORMATION REQUIRED BY LAW AND THE RULES ISSUED AND PERSCRIBED BY THE DEPTARTMENT OF ENVIRONMENTAL PROTECTION.

STATE OF WEST VIRGINIA, DIVISION OF ENVIRONMENTAL PROTECTION, OFFICE OF OIL AND GAS

WILLOW LAND SURVEYING PLLC
220 MASONIC AVE. PENNSBORO
WEST VIRGINIA 26415

JOB # 26-001WA
DRAWING # MELTON1H
SCALE 1" = 2000'
MINIMUM DEGREE OF ACCURACY SUBMETER
PROVEN SOURCE OF ELEV. SUBMETER MAPPING GRADE GPS

LEGEND
Surface Owner Boundary Lines +/-
Adjoining Surface Tracts +/-
Found monument, as noted

THOMAS SUMMERS P.S. 2109

DATE 06/25/26
OPERATOR'S WELL# MELTON 1H

STATE OF WEST VIRGINIA
DEPARTMENT OF ENERGY
DIVISION OF OIL AND GAS

WELL TYPE: OIL ___ GAS X LIQUID INJECTION ___ WASTE DISPOSAL ___
(IF "GAS") PRODUCTION X STORAGE ___ DEEP ___ SHALLOW X
LOCATION: ELEVATION 1,036' PROPOSED WATERSHED OUTLET MIDDLE ISLAND CREEK
QUADRANGLE BENS RUN 7.5' DISTRICT MEADE COUNTY TYLER
SURFACE OWNER GREGORY & BRENDA G. WESTBROOK ACREAGE 68 ACRES +/-
OIL & GAS ROYALTY OWNER GREGORY & BRENDA G. WESTBROOK LEASE ACREAGE 68 AC.±

47 – 095 – 02981
STATE COUNTY PERMIT

08/21/2026


PROPOSED WORK: DRILL ___ CONVERT ___ DRILL DEEPER X REDRILL ___ FRACTURE OR STIMULATE X
PLUG OFF OLD FORMATION ___ PERFORATE NEW FORMATION X OTHER PHYSICAL CHANGE IN WELL
(SPECIFY) MOD-BHL PLUG & ABANDON CLEAN OUT & REPLUG
TARGET FORMATION MARCELLUS ESTIMATED DEPTH 6,700' TVD 25,500' MD
WELL OPERATOR ANTERO RESOURCES CORP. DESIGNATED AGENT CONRAD BASTON
ADDRESS 1615 WYNKOOP ST. ADDRESS 535 WHITE OAK BLVD.
DENVER, CO 80202 BRIDGEPORT, WV 26330

FORM WW-6

COUNTY NAME PERMIT

BARNHART PAD
ANTERO RESOURCES CORPORATION

#4053977
7/21/26
$7,500.00

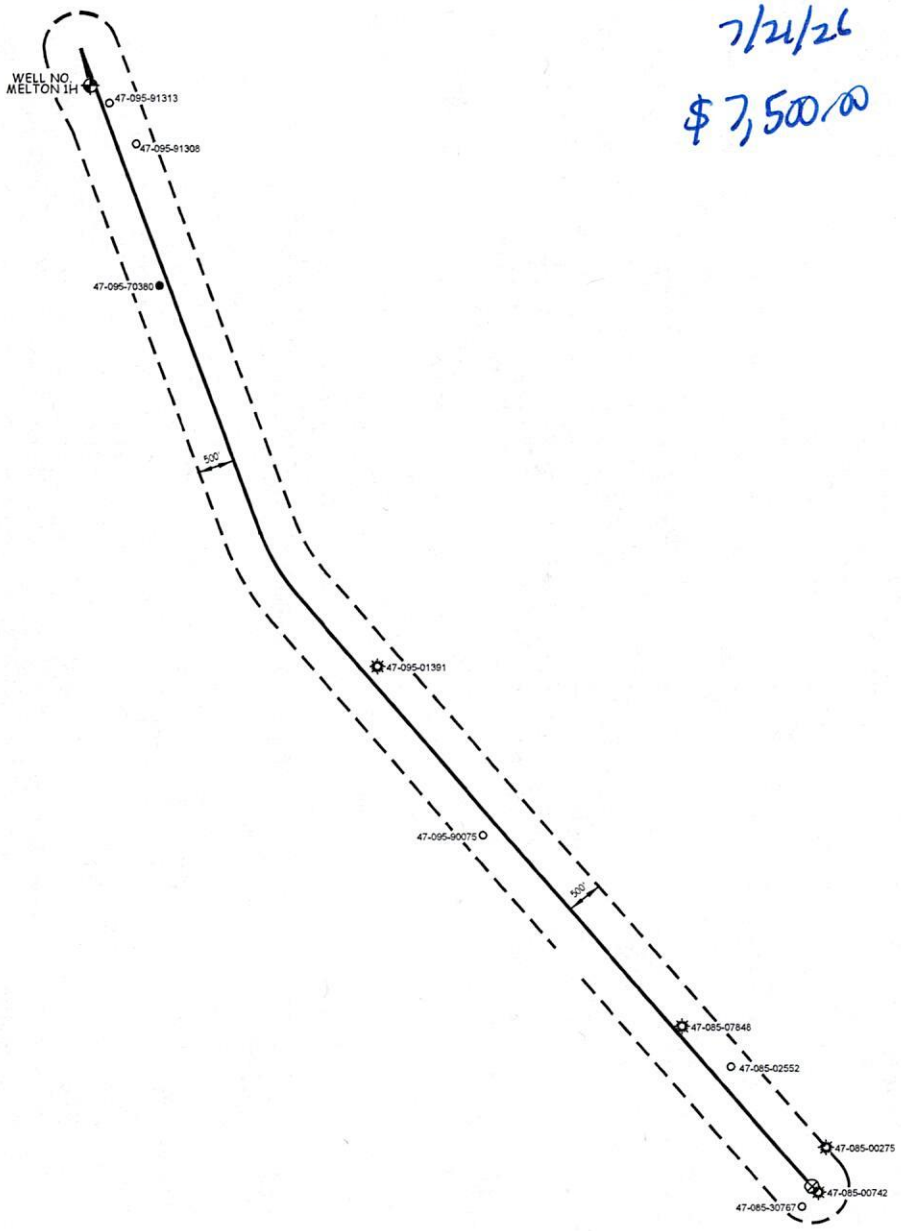

WILLOW LAND SURVEYING, PLLC
P.O. BOX 17, PENNSBORO, WV 26415
(304) 659-1717

JOB #: 26-002WA
DATE: 07/20/26
DRAWN BY: T.B.S.
FILE: MELTON1HAOR.DWG

SCALE : 1-INCH = 2000-FEET
0' 2000' 4000' 6000'

08/21/2026