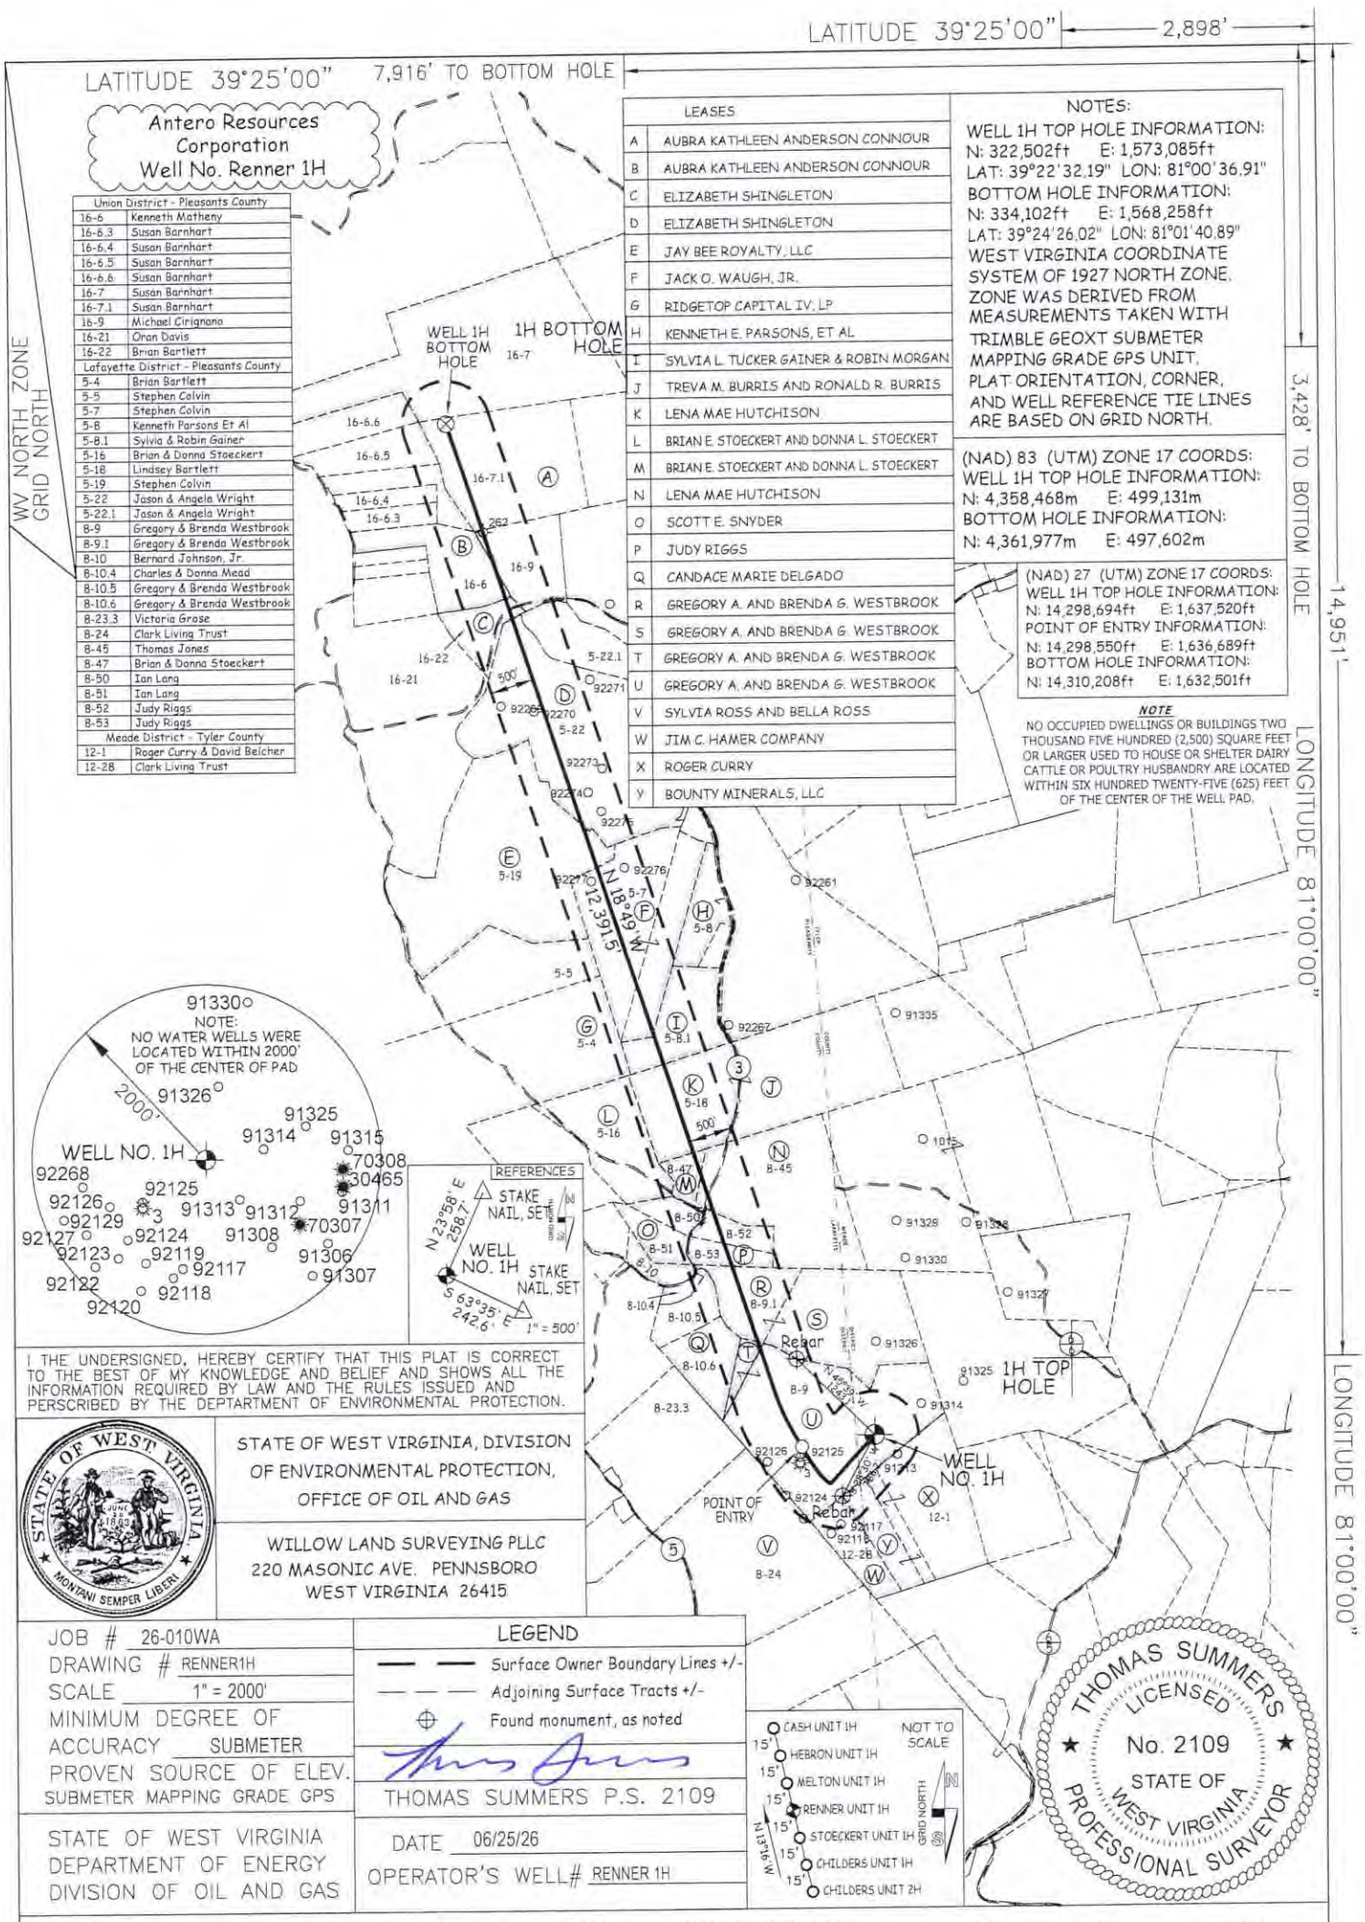


Union District - Pleasants County	
16-6	Kenneth Matheny
16-6.3	Susan Barnhart
16-6.4	Susan Barnhart
16-6.5	Susan Barnhart
16-6.6	Susan Barnhart
16-7	Susan Barnhart
16-7.1	Susan Barnhart
16-9	Michael Cirignano
16-21	Oran Davis
16-22	Brian Bartlett
Lafayette District - Pleasants County	
5-4	Brian Bartlett
5-5	Stephen Colvin
5-7	Stephen Colvin
5-8	Kenneth Parsons Et Al
5-8.1	Sylvia & Robin Gainer
5-16	Brian & Donna Stoeckert
5-18	Lindsey Bartlett
5-19	Stephen Colvin
5-22	Jason & Angela Wright
5-22.1	Jason & Angela Wright
8-9	Gregory & Brenda Westbrook
8-9.1	Gregory & Brenda Westbrook
8-10	Bernard Johnson, Jr.
8-10.4	Charles & Donna Mead
8-10.5	Gregory & Brenda Westbrook
8-10.6	Gregory & Brenda Westbrook
8-23.3	Victoria Grose
8-24	Clark Living Trust
8-45	Thomas Jones
8-47	Brian & Donna Stoeckert
8-50	Ian Lang
8-51	Ian Lang
8-52	Judy Riggs
8-53	Judy Riggs
Meade District - Tyler County	
12-1	Roger Curry & David Belcher
12-28	Clark Living Trust

	LEASES
A	AUBRA KATHLEEN ANDERSON CONNOUR
B	AUBRA KATHLEEN ANDERSON CONNOUR
C	ELIZABETH SHINGLETON
D	ELIZABETH SHINGLETON
E	JAY BEE ROYALTY, LLC
F	JACK O. WAUGH, JR.
G	RIDGETOP CAPITAL IV, LP
H	KENNETH E. PARSONS, ET AL
I	SYLVIA L. TUCKER GAINER & ROBIN MORGAN
J	TREVA M. BURRIS AND RONALD R. BURRIS
K	LENA MAE HUTCHISON
L	BRIAN E. STOECKERT AND DONNA L. STOECKERT
M	BRIAN E. STOECKERT AND DONNA L. STOECKERT
N	LENA MAE HUTCHISON
O	SCOTT E. SNYDER
P	JUDY RIGGS
Q	CANDACE MARIE DELGADO
R	GREGORY A. AND BRENDA G. WESTBROOK
S	GREGORY A. AND BRENDA G. WESTBROOK
T	GREGORY A. AND BRENDA G. WESTBROOK
U	GREGORY A. AND BRENDA G. WESTBROOK
V	SYLVIA ROSS AND BELLA ROSS
W	JIM C. HAMER COMPANY
X	ROGER CURRY
Y	BOUNTY MINERALS, LLC

NOTES:
WELL 1H TOP HOLE INFORMATION:
N: 322,502ft E: 1,573,085ft
LAT: 39°22'32.19" LON: 81°00'36.91"
BOTTOM HOLE INFORMATION:
N: 334,102ft E: 1,568,258ft
LAT: 39°24'26.02" LON: 81°01'40.89"
WEST VIRGINIA COORDINATE SYSTEM OF 1927 NORTH ZONE. ZONE WAS DERIVED FROM MEASUREMENTS TAKEN WITH TRIMBLE GEOXT SUBMETER MAPPING GRADE GPS UNIT. PLAT ORIENTATION, CORNER, AND WELL REFERENCE TIE LINES ARE BASED ON GRID NORTH.

(NAD) 83 (UTM) ZONE 17 COORDS:
WELL 1H TOP HOLE INFORMATION:
N: 4,358,468m E: 499,131m
BOTTOM HOLE INFORMATION:
N: 4,361,977m E: 497,602m

(NAD) 27 (UTM) ZONE 17 COORDS:
WELL 1H TOP HOLE INFORMATION:
N: 14,298,694ft E: 1,637,520ft
POINT OF ENTRY INFORMATION:
N: 14,298,550ft E: 1,636,689ft
BOTTOM HOLE INFORMATION:
N: 14,310,208ft E: 1,632,501ft

NOTE
NO OCCUPIED DWELLINGS OR BUILDINGS TWO THOUSAND FIVE HUNDRED (2,500) SQUARE FEET OR LARGER USED TO HOUSE OR SHELTER DAIRY CATTLE OR POULTRY HUSBANDRY ARE LOCATED WITHIN SIX HUNDRED TWENTY-FIVE (625) FEET OF THE CENTER OF THE WELL PAD.

NOTE:
NO WATER WELLS WERE LOCATED WITHIN 2000' OF THE CENTER OF PAD

I THE UNDERSIGNED, HEREBY CERTIFY THAT THIS PLAT IS CORRECT TO THE BEST OF MY KNOWLEDGE AND BELIEF AND SHOWS ALL THE INFORMATION REQUIRED BY LAW AND THE RULES ISSUED AND PERSCRIBED BY THE DEPTARTMENT OF ENVIRONMENTAL PROTECTION.

STATE OF WEST VIRGINIA, DIVISION OF ENVIRONMENTAL PROTECTION, OFFICE OF OIL AND GAS

WILLOW LAND SURVEYING PLLC
220 MASONIC AVE. PENNSBORO
WEST VIRGINIA 26415

JOB # 26-010WA
DRAWING # RENNER1H
SCALE 1" = 2000'
MINIMUM DEGREE OF ACCURACY SUBMETER
PROVEN SOURCE OF ELEV. SUBMETER MAPPING GRADE GPS

STATE OF WEST VIRGINIA
DEPARTMENT OF ENERGY
DIVISION OF OIL AND GAS

LEGEND
Surface Owner Boundary Lines +/-
Adjoining Surface Tracts +/-
Found monument, as noted

THOMAS SUMMERS P.S. 2109

DATE 06/25/26
OPERATOR'S WELL# RENNER 1H

WELL TYPE: OIL ___ GAS X LIQUID INJECTION ___ WASTE DISPOSAL ___
(IF "GAS") PRODUCTION X STORAGE ___ DEEP ___ SHALLOW X
LOCATION: ELEVATION 1,036' PROPOSED WATERSHED OUTLET MIDDLE ISLAND CREEK
QUADRANGLE BENS RUN 7.5' DISTRICT MEADE COUNTY TYLER
SURFACE OWNER GREGORY & BRENDA G. WESTBROOK ACREAGE 68 ACRES +/-
OIL & GAS ROYALTY OWNER GREGORY & BRENDA G. WESTBROOK LEASE ACREAGE 68 AC.±


47 — 095 — 02982
STATE COUNTY PERMIT

09/11/2026

PROPOSED WORK: DRILL ___ CONVERT ___ DRILL DEEPER X REDRILL ___ FRACTURE OR STIMULATE X
PLUG OFF OLD FORMATION ___ PERFORATE NEW FORMATION X OTHER PHYSICAL CHANGE IN WELL (SPECIFY) MOD-BHL PLUG & ABANDON CLEAN OUT & REPLUG
TARGET FORMATION MARCELLUS ESTIMATED DEPTH 6,700' TVD 21,000' MD
WELL OPERATOR ANTERO RESOURCES CORP. DESIGNATED AGENT CONRAD BASTON
ADDRESS 1615 WYNKOOP ST. ADDRESS 535 WHITE OAK BLVD.
DENVER, CO 80202 BRIDGEPORT, WV 26330

COUNTY NAME PERMIT

FORM WW-6

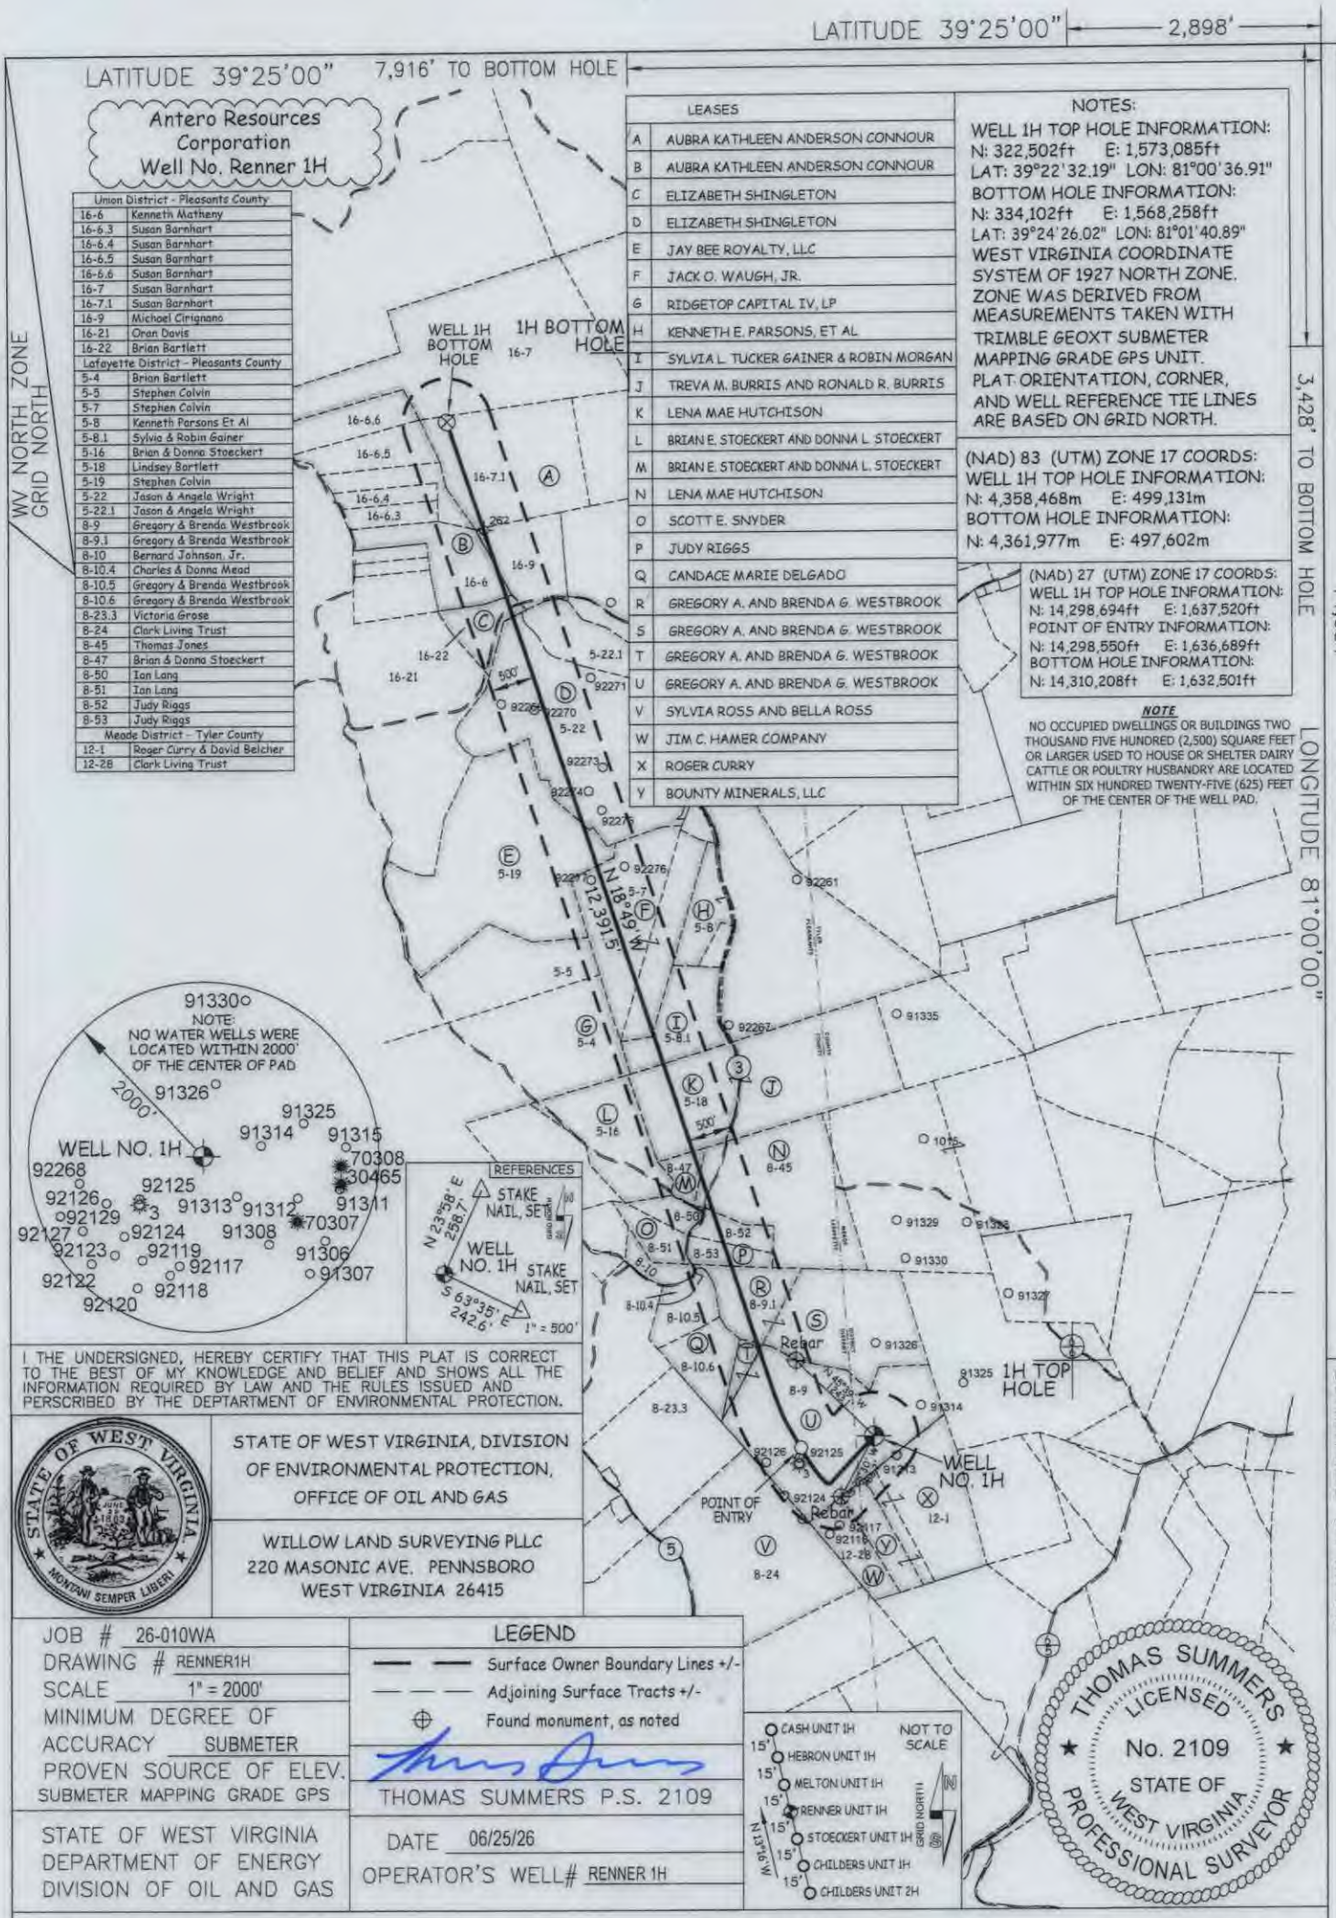

JOB # 26-010WA
DRAWING # RENNER1H
SCALE 1" = 2000'
MINIMUM DEGREE OF ACCURACY SUBMETER
PROVEN SOURCE OF ELEV. SUBMETER MAPPING GRADE GPS

STATE OF WEST VIRGINIA
DEPARTMENT OF ENERGY
DIVISION OF OIL AND GAS

DATE 06/25/26
OPERATOR'S WELL# RENNER 1H

WELL TYPE: OIL ___ GAS X LIQUID INJECTION ___ WASTE DISPOSAL ___
(IF "GAS") PRODUCTION X STORAGE ___ DEEP ___ SHALLOW X
47 – 095 – 02982
STATE COUNTY PERMIT

LOCATION: ELEVATION 1,036' PROPOSED WATERSHED OUTLET MIDDLE ISLAND CREEK
QUADRANGLE BENS RUN 7.5' DISTRICT MEADE COUNTY TYLER
SURFACE OWNER GREGORY & BRENDA G. WESTBROOK ACREAGE 68 ACRES +/-
OIL & GAS ROYALTY OWNER GREGORY & BRENDA G. WESTBROOK LEASE ACREAGE 68 AC.±

PROPOSED WORK: DRILL ___ CONVERT ___ DRILL DEEPER X REDRILL ___ FRACTURE OR STIMULATE X
PLUG OFF OLD FORMATION ___ PERFORATE NEW FORMATION X OTHER PHYSICAL CHANGE IN WELL (SPECIFY) MOD-BHL PLUG & ABANDON CLEAN OUT & REPLUG

TARGET FORMATION MARCELLUS ESTIMATED DEPTH 6,700' TVD 21,000' MD
WELL OPERATOR ANTERO RESOURCES CORP. DESIGNATED AGENT CONRAD BASTON
ADDRESS 1615 WYNKOOP ST. ADDRESS 535 WHITE OAK BLVD.
DENVER, CO 80202 BRIDGEPORT, WV 26330

FORM WW-6

09/11/2026

COUNTY NAME PERMIT