
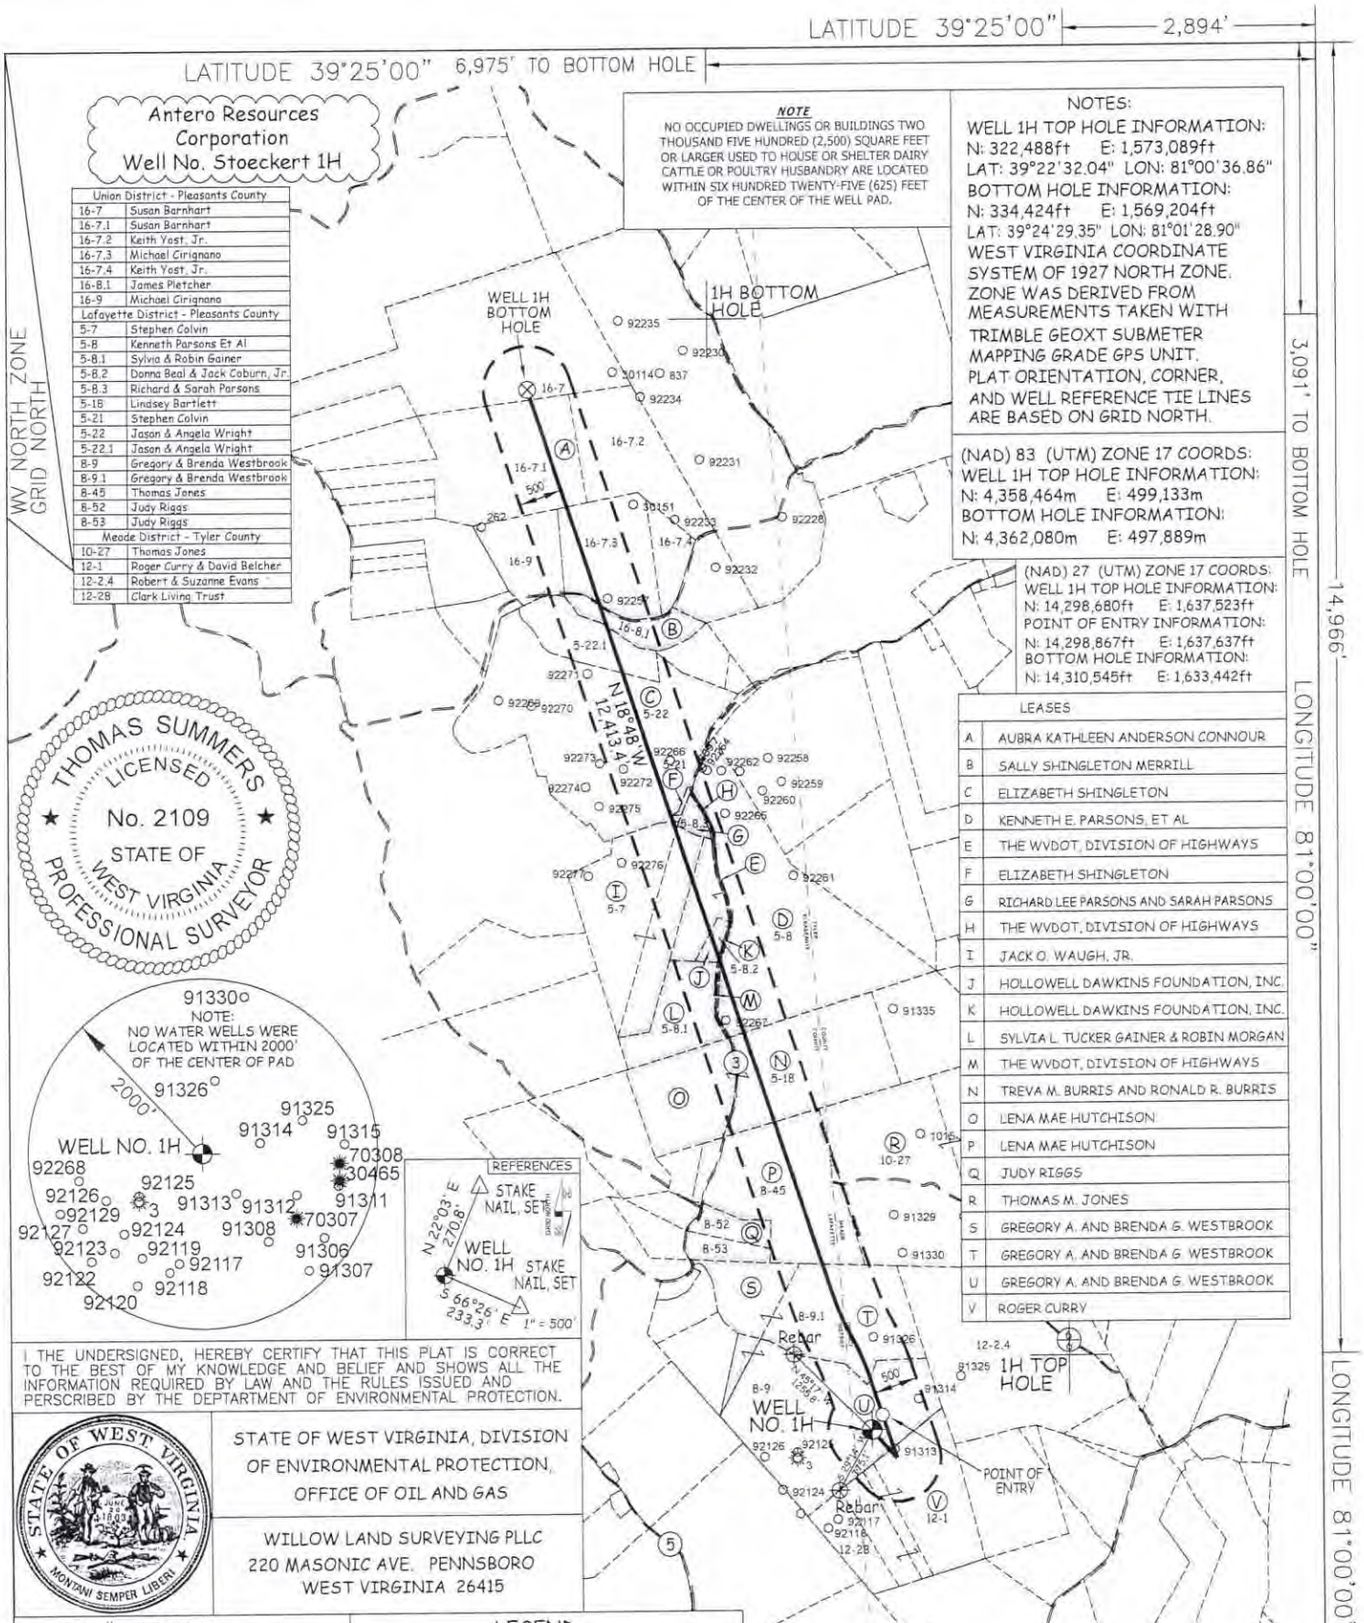


Union District - Pleasants County	
16-7	Susan Barnhart
16-7.1	Susan Barnhart
16-7.2	Keith Yost, Jr.
16-7.3	Michael Cirignano
16-7.4	Keith Yost, Jr.
16-8.1	James Pletcher
16-9	Michael Cirignano
Lafayette District - Pleasants County	
5-7	Stephen Colvin
5-8	Kenneth Parsons Et Al
5-8.1	Sylvia & Robin Gainer
5-8.2	Donna Beal & Jack Coburn, Jr.
5-8.3	Richard & Sarah Parsons
5-18	Lindsey Bartlett
5-21	Stephen Colvin
5-22	Jason & Angela Wright
5-22.1	Jason & Angela Wright
8-9	Gregory & Brenda Westbrook
8-9.1	Gregory & Brenda Westbrook
8-45	Thomas Jones
8-52	Judy Riggs
8-53	Judy Riggs
Meade District - Tyler County	
10-27	Thomas Jones
12-1	Roger Curry & David Belcher
12-2.4	Robert & Suzanne Evans
12-28	Clark Living Trust

LEASES	
A	AUBRA KATHLEEN ANDERSON CONNOUR
B	SALLY SHINGLETON MERRILL
C	ELIZABETH SHINGLETON
D	KENNETH E. PARSONS, ET AL
E	THE WVDOT, DIVISION OF HIGHWAYS
F	ELIZABETH SHINGLETON
G	RICHARD LEE PARSONS AND SARAH PARSONS
H	THE WVDOT, DIVISION OF HIGHWAYS
I	JACK O. WAUGH, JR.
J	HOLLOWELL DAWKINS FOUNDATION, INC.
K	HOLLOWELL DAWKINS FOUNDATION, INC.
L	SYLVIA L. TUCKER GAINER & ROBIN MORGAN
M	THE WVDOT, DIVISION OF HIGHWAYS
N	TREVA M. BURRIS AND RONALD R. BURRIS
O	LENA MAE HUTCHISON
P	LENA MAE HUTCHISON
Q	JUDY RIGGS
R	THOMAS M. JONES
S	GREGORY A. AND BRENDA G. WESTBROOK
T	GREGORY A. AND BRENDA G. WESTBROOK
U	GREGORY A. AND BRENDA G. WESTBROOK
V	ROGER CURRY

WELL TYPE: OIL ___ GAS X LIQUID INJECTION ___ WASTE DISPOSAL ___ 47 — 095 — 02983
(IF "GAS") PRODUCTION X STORAGE ___ DEEP ___ SHALLOW X (STATE — COUNTY — PERMIT)
LOCATION: ELEVATION 1,036' PROPOSED WATERSHED OUTLET MIDDLE ISLAND CREEK
QUADRANGLE BENS RUN 7.5' DISTRICT MEADE COUNTY TYLER
SURFACE OWNER GREGORY & BRENDA G. WESTBROOK ACREAGE 68 ACRES +/- 09/11/2026
OIL & GAS ROYALTY OWNER GREGORY & BRENDA G. WESTBROOK LEASE ACREAGE 68 AC.±
PROPOSED WORK: DRILL ___ CONVERT ___ DRILL DEEPER X REDRILL ___ FRACTURE OR STIMULATE X
PLUG OFF OLD FORMATION ___ PERFORATE NEW FORMATION X OTHER PHYSICAL CHANGE IN WELL (SPECIFY) MOD-BHL PLUG & ABANDON CLEAN OUT & REPLUG
TARGET FORMATION MARCELLUS ESTIMATED DEPTH 6,700' TVD 20,500' MD
WELL OPERATOR ANTERO RESOURCES CORP. DESIGNATED AGENT CONRAD BASTON
ADDRESS 1615 WYNKOOP ST. ADDRESS 535 WHITE OAK BLVD.
DENVER, CO 80202 BRIDGEPORT, WV 26330
FORM WW-6
COUNTY NAME PERMIT

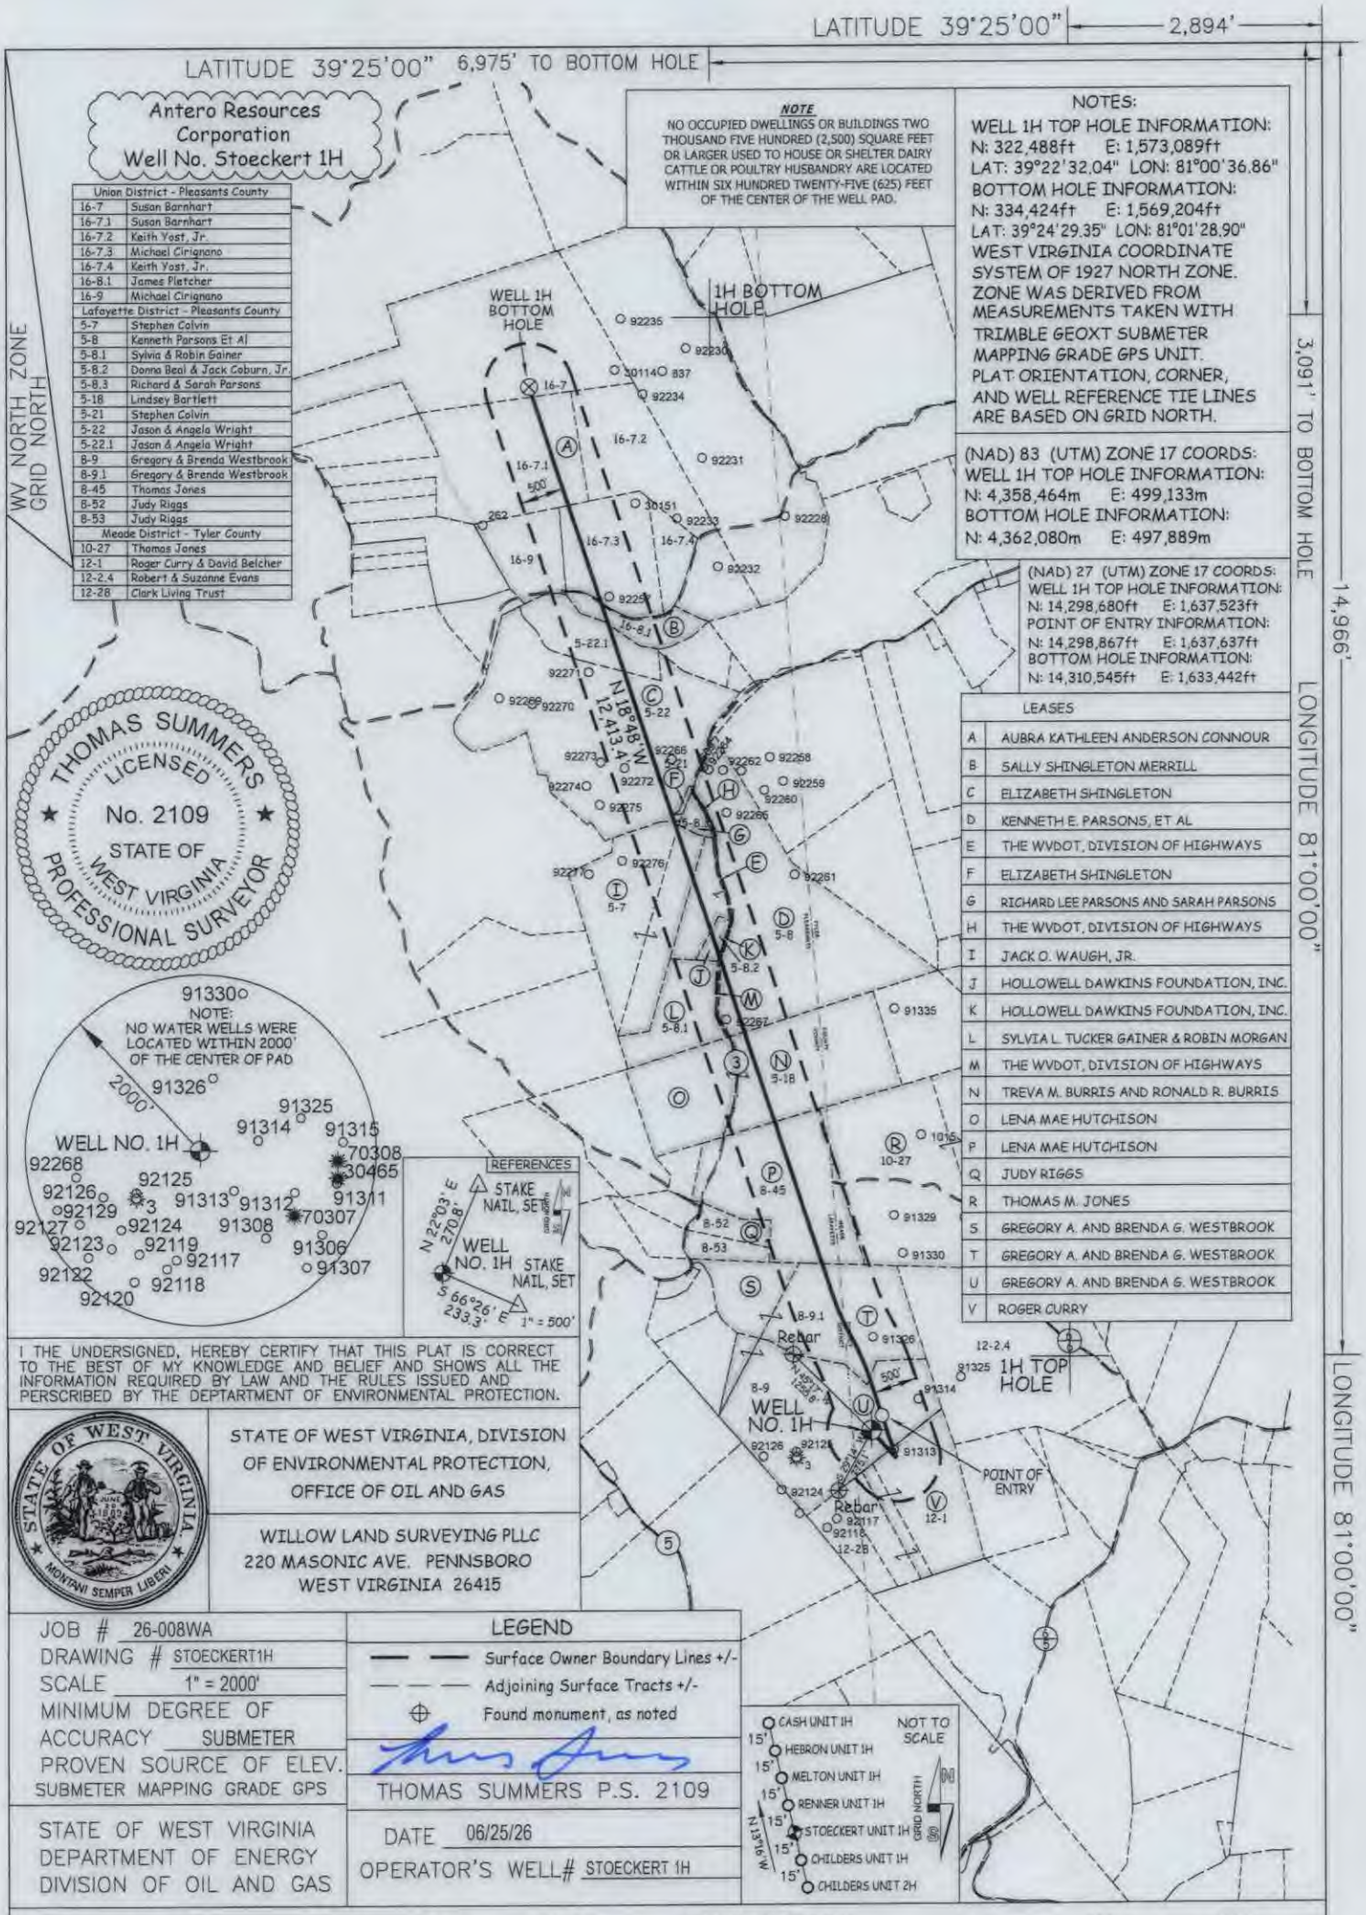

Union District - Pleasants County	
16-7	Susan Barnhart
16-7.1	Susan Barnhart
16-7.2	Keith Yost, Jr.
16-7.3	Michael Cirignano
16-7.4	Keith Yost, Jr.
16-8.1	James Fletcher
16-9	Michael Cirignano
Lafayette District - Pleasants County	
5-7	Stephen Colvin
5-8	Kenneth Parsons Et Al
5-8.1	Sylvia & Robin Gainer
5-8.2	Donna Beal & Jack Coburn, Jr.
5-8.3	Richard & Sarah Parsons
5-18	Lindsey Bartlett
5-21	Stephen Colvin
5-22	Jason & Angela Wright
5-22.1	Jason & Angela Wright
8-9	Gregory & Brenda Westbrook
8-9.1	Gregory & Brenda Westbrook
8-45	Thomas Jones
8-52	Judy Riggs
8-53	Judy Riggs
Meade District - Tyler County	
10-27	Thomas Jones
12-1	Roger Curry & David Belcher
12-2.4	Robert & Suzanne Evans
12-28	Clark Living Trust

NOTE
NO OCCUPIED DWELLINGS OR BUILDINGS TWO THOUSAND FIVE HUNDRED (2,500) SQUARE FEET OR LARGER USED TO HOUSE OR SHELTER DAIRY CATTLE OR POULTRY HUSBANDRY ARE LOCATED WITHIN SIX HUNDRED TWENTY-FIVE (625) FEET OF THE CENTER OF THE WELL PAD.

NOTES:
WELL 1H TOP HOLE INFORMATION:
N: 322,488ft E: 1,573,089ft
LAT: 39°22'32.04" LON: 81°00'36.86"
BOTTOM HOLE INFORMATION:
N: 334,424ft E: 1,569,204ft
LAT: 39°24'29.35" LON: 81°01'28.90"
WEST VIRGINIA COORDINATE SYSTEM OF 1927 NORTH ZONE. ZONE WAS DERIVED FROM MEASUREMENTS TAKEN WITH TRIMBLE GEOXT SUBMETER MAPPING GRADE GPS UNIT. PLAT ORIENTATION, CORNER, AND WELL REFERENCE TIE LINES ARE BASED ON GRID NORTH.

(NAD) 83 (UTM) ZONE 17 COORDS:
WELL 1H TOP HOLE INFORMATION:
N: 4,358,464m E: 499,133m
BOTTOM HOLE INFORMATION:
N: 4,362,080m E: 497,889m

(NAD) 27 (UTM) ZONE 17 COORDS:
WELL 1H TOP HOLE INFORMATION:
N: 14,298,680ft E: 1,637,523ft
POINT OF ENTRY INFORMATION:
N: 14,298,867ft E: 1,637,637ft
BOTTOM HOLE INFORMATION:
N: 14,310,545ft E: 1,633,442ft

LEASES	
A	AUBRA KATHLEEN ANDERSON CONNOUR
B	SALLY SHINGLETON MERRILL
C	ELIZABETH SHINGLETON
D	KENNETH E. PARSONS, ET AL
E	THE WVDOT, DIVISION OF HIGHWAYS
F	ELIZABETH SHINGLETON
G	RICHARD LEE PARSONS AND SARAH PARSONS
H	THE WVDOT, DIVISION OF HIGHWAYS
I	JACK O. WAUGH, JR.
J	HOLLOWELL DAWKINS FOUNDATION, INC.
K	HOLLOWELL DAWKINS FOUNDATION, INC.
L	SYLVIA L. TUCKER GAINER & ROBIN MORGAN
M	THE WVDOT, DIVISION OF HIGHWAYS
N	TREVA M. BURRIS AND RONALD R. BURRIS
O	LENA MAE HUTCHISON
P	LENA MAE HUTCHISON
Q	JUDY RIGGS
R	THOMAS M. JONES
S	GREGORY A. AND BRENDA G. WESTBROOK
T	GREGORY A. AND BRENDA G. WESTBROOK
U	GREGORY A. AND BRENDA G. WESTBROOK
V	ROGER CURRY

NOTE:
NO WATER WELLS WERE LOCATED WITHIN 2000' OF THE CENTER OF PAD

REFERENCES
STAKE NAIL, SET
WELL NO. 1H STAKE NAIL, SET

I THE UNDERSIGNED, HEREBY CERTIFY THAT THIS PLAT IS CORRECT TO THE BEST OF MY KNOWLEDGE AND BELIEF AND SHOWS ALL THE INFORMATION REQUIRED BY LAW AND THE RULES ISSUED AND PERSCRIBED BY THE DEPTARTMENT OF ENVIRONMENTAL PROTECTION.

STATE OF WEST VIRGINIA, DIVISION OF ENVIRONMENTAL PROTECTION, OFFICE OF OIL AND GAS

WILLOW LAND SURVEYING PLLC
220 MASONIC AVE. PENNSBORO
WEST VIRGINIA 26415

JOB # 26-008WA
DRAWING # STOECKERT1H
SCALE 1" = 2000'
MINIMUM DEGREE OF ACCURACY SUBMETER
PROVEN SOURCE OF ELEV. SUBMETER MAPPING GRADE GPS

LEGEND
Surface Owner Boundary Lines +/-
Adjoining Surface Tracts +/-
Found monument, as noted

THOMAS SUMMERS P.S. 2109

STATE OF WEST VIRGINIA
DEPARTMENT OF ENERGY
DIVISION OF OIL AND GAS

DATE 06/25/26
OPERATOR'S WELL# STOECKERT 1H

WELL TYPE: OIL ___ GAS X LIQUID INJECTION ___ WASTE DISPOSAL ___
(IF "GAS") PRODUCTION X STORAGE ___ DEEP ___ SHALLOW X
LOCATION: ELEVATION 1,036' PROPOSED WATERSHED OUTLET MIDDLE ISLAND CREEK
QUADRANGLE BENS RUN 7.5' DISTRICT MEADE COUNTY TYLER
SURFACE OWNER GREGORY & BRENDA G. WESTBROOK ACREAGE 68 ACRES +/-
OIL & GAS ROYALTY OWNER GREGORY & BRENDA G. WESTBROOK LEASE ACREAGE 68 AC.±

PROPOSED WORK: DRILL ___ CONVERT ___ DRILL DEEPER X REDRILL ___ FRACTURE OR STIMULATE X
PLUG OFF OLD FORMATION ___ PERFORATE NEW FORMATION X OTHER PHYSICAL CHANGE IN WELL (SPECIFY) MOD-BHL PLUG & ABANDON CLEAN OUT & REPLUG
TARGET FORMATION MARCELLUS ESTIMATED DEPTH 6,700' TVD 20,500' MD
WELL OPERATOR ANTERO RESOURCES CORP. DESIGNATED AGENT CONRAD BASTON
ADDRESS 1615 WYNKOOP ST. ADDRESS 535 WHITE OAK BLVD.
DENVER, CO 80202 BRIDGEPORT, WV 26330

FORM WW-6

47 – 095 – 02983
STATE COUNTY PERMIT

09/11/2026

COUNTY NAME PERMIT