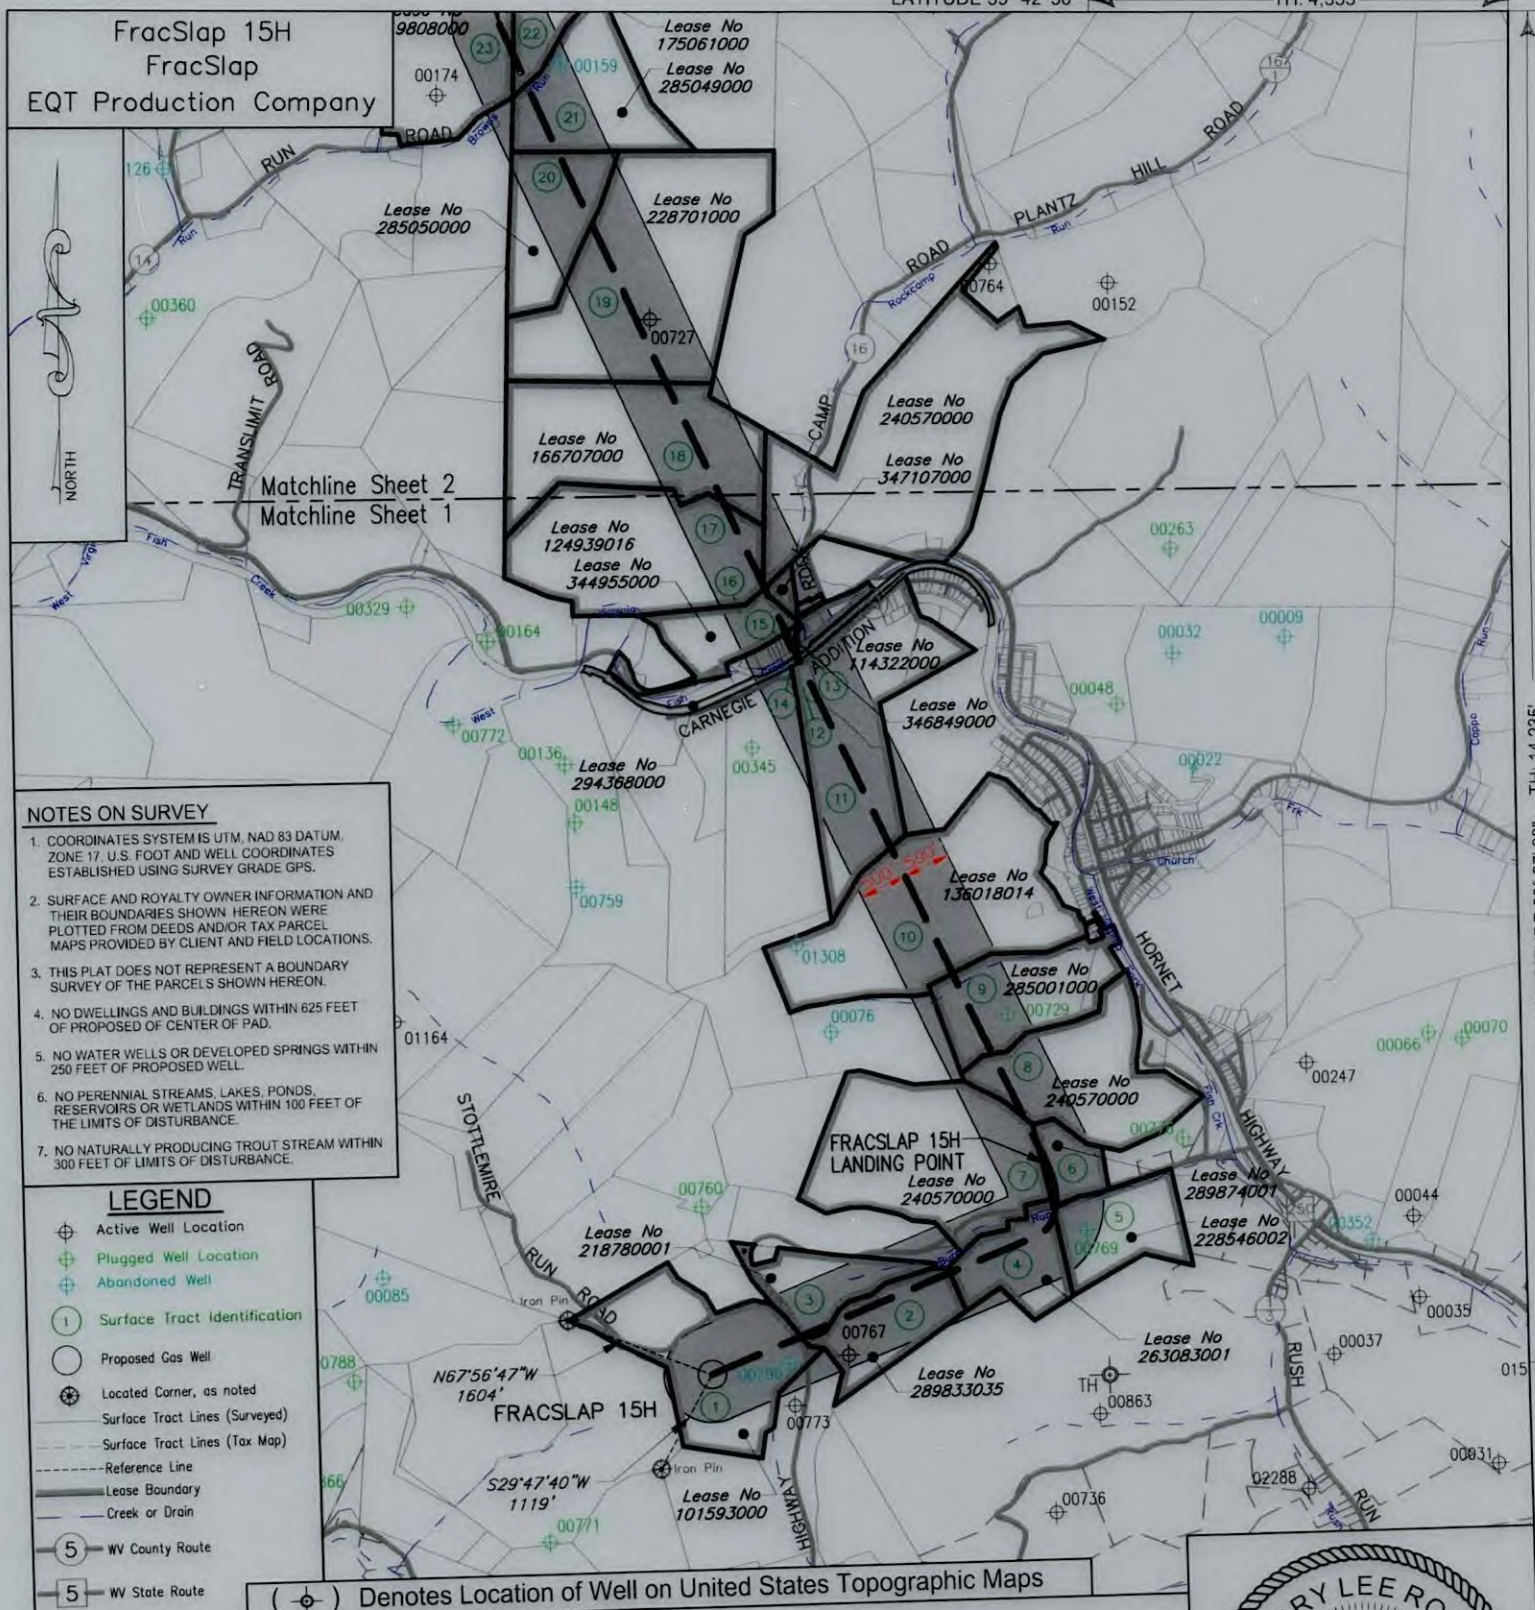


FracSlap 15H
FracSlap
EQT Production Company

**NOTES ON SURVEY**

1. COORDINATES SYSTEM IS UTM, NAD 83 DATUM, ZONE 17, U.S. FOOT AND WELL COORDINATES ESTABLISHED USING SURVEY GRADE GPS.
2. SURFACE AND ROYALTY OWNER INFORMATION AND THEIR BOUNDARIES SHOWN HEREON WERE PLOTTED FROM DEEDS AND/OR TAX PARCEL MAPS PROVIDED BY CLIENT AND FIELD LOCATIONS.
3. THIS PLAT DOES NOT REPRESENT A BOUNDARY SURVEY OF THE PARCELS SHOWN HEREON.
4. NO DWELLINGS AND BUILDINGS WITHIN 625 FEET OF PROPOSED CENTER OF PAD.
5. NO WATER WELLS OR DEVELOPED SPRINGS WITHIN 250 FEET OF PROPOSED WELL.
6. NO PERENNIAL STREAMS, LAKES, PONDS, RESERVOIRS OR WETLANDS WITHIN 100 FEET OF THE LIMITS OF DISTURBANCE.
7. NO NATURALLY PRODUCING TROUT STREAM WITHIN 300 FEET OF LIMITS OF DISTURBANCE.

LEGEND

- Active Well Location
 - Plugged Well Location
 - Abandoned Well
 - Surface Tract Identification
 - Proposed Gas Well
 - Located Corner, as noted
 - Surface Tract Lines (Surveyed)
 - Surface Tract Lines (Tax Map)
 - Reference Line
 - Lease Boundary
 - Creek or Drain
 - WV County Route
 - WV State Route
- () Denotes Location of Well on United States Topographic Maps

KEYSTONE
CONSULTANTS, LLC

I, the undersigned, hereby certify that this plat is correct to the best of my knowledge and belief and shows all the information required by law and the regulations issued and prescribed by the Department of Environmental Protection.

L. L. S. 2394



SEAL

FILE NO:

DRAWING NO:

SCALE: 1" = 2000'

MINIMUM DEGREE OF ACCURACY:
1:2500PROVEN SOURCE OF ELEVATION:
NGS CORS Station

STATE OF WEST VIRGINIA
DEPARTMENT OF ENVIRONMENTAL PROTECTION
OIL AND GAS DIVISION



DATE: January 23 20 26

OPERATORS WELL NO: FracSlap 15H

API WELL NO

47 - 103 - 03775

STATE COUNTY PERMIT

WELL TYPE: ☐ OIL ☒ GAS ☐ LIQUID INJECTION ☐ WASTE DISPOSAL
(IF GAS) PRODUCTION: ☐ STORAGE ☐ DEEP ☒ SHALLOW

LOCATION ELEVATION: 1427'

WATERSHED: West Virginia Fork Fish Creek

QUADRANGLE: Hundred

DISTRICT: Church

COUNTY: Wetzel

SURFACE OWNER: Edward M & Kathleen A Baldauf & Jeffrey R & Julieanna M Baldauf

ACREAGE: 201.69±

ROYALTY OWNER: Robert Michael Dye, et al.

LEASE NO: 101593000

PROPOSED WORK: ☒ DRILL ☐ CONVERT ☐ DRILL DEEPER ☒ FRACTURE OR STIMULATE ☐ PLUG OFF OLD FORMATION☐ PERFORATE NEW FORMATION ☐ OTHER PHYSICAL CHANGE IN WELL (SPECIFY)☐ PLUG AND ABANDON ☐ CLEAN OUT AND REPLUG


TARGET FORMATION: Marcellus

ESTIMATED DEPTH: 7,744'

WELL OPERATOR: EQT Production Company

DESIGNATED AGENT: Joseph C Mallow

ADDRESS: 2200 Energy Drive
Canonsburg, PA 15317ADDRESS: 427 Midstate Drive
Clarksburg, WV 26301

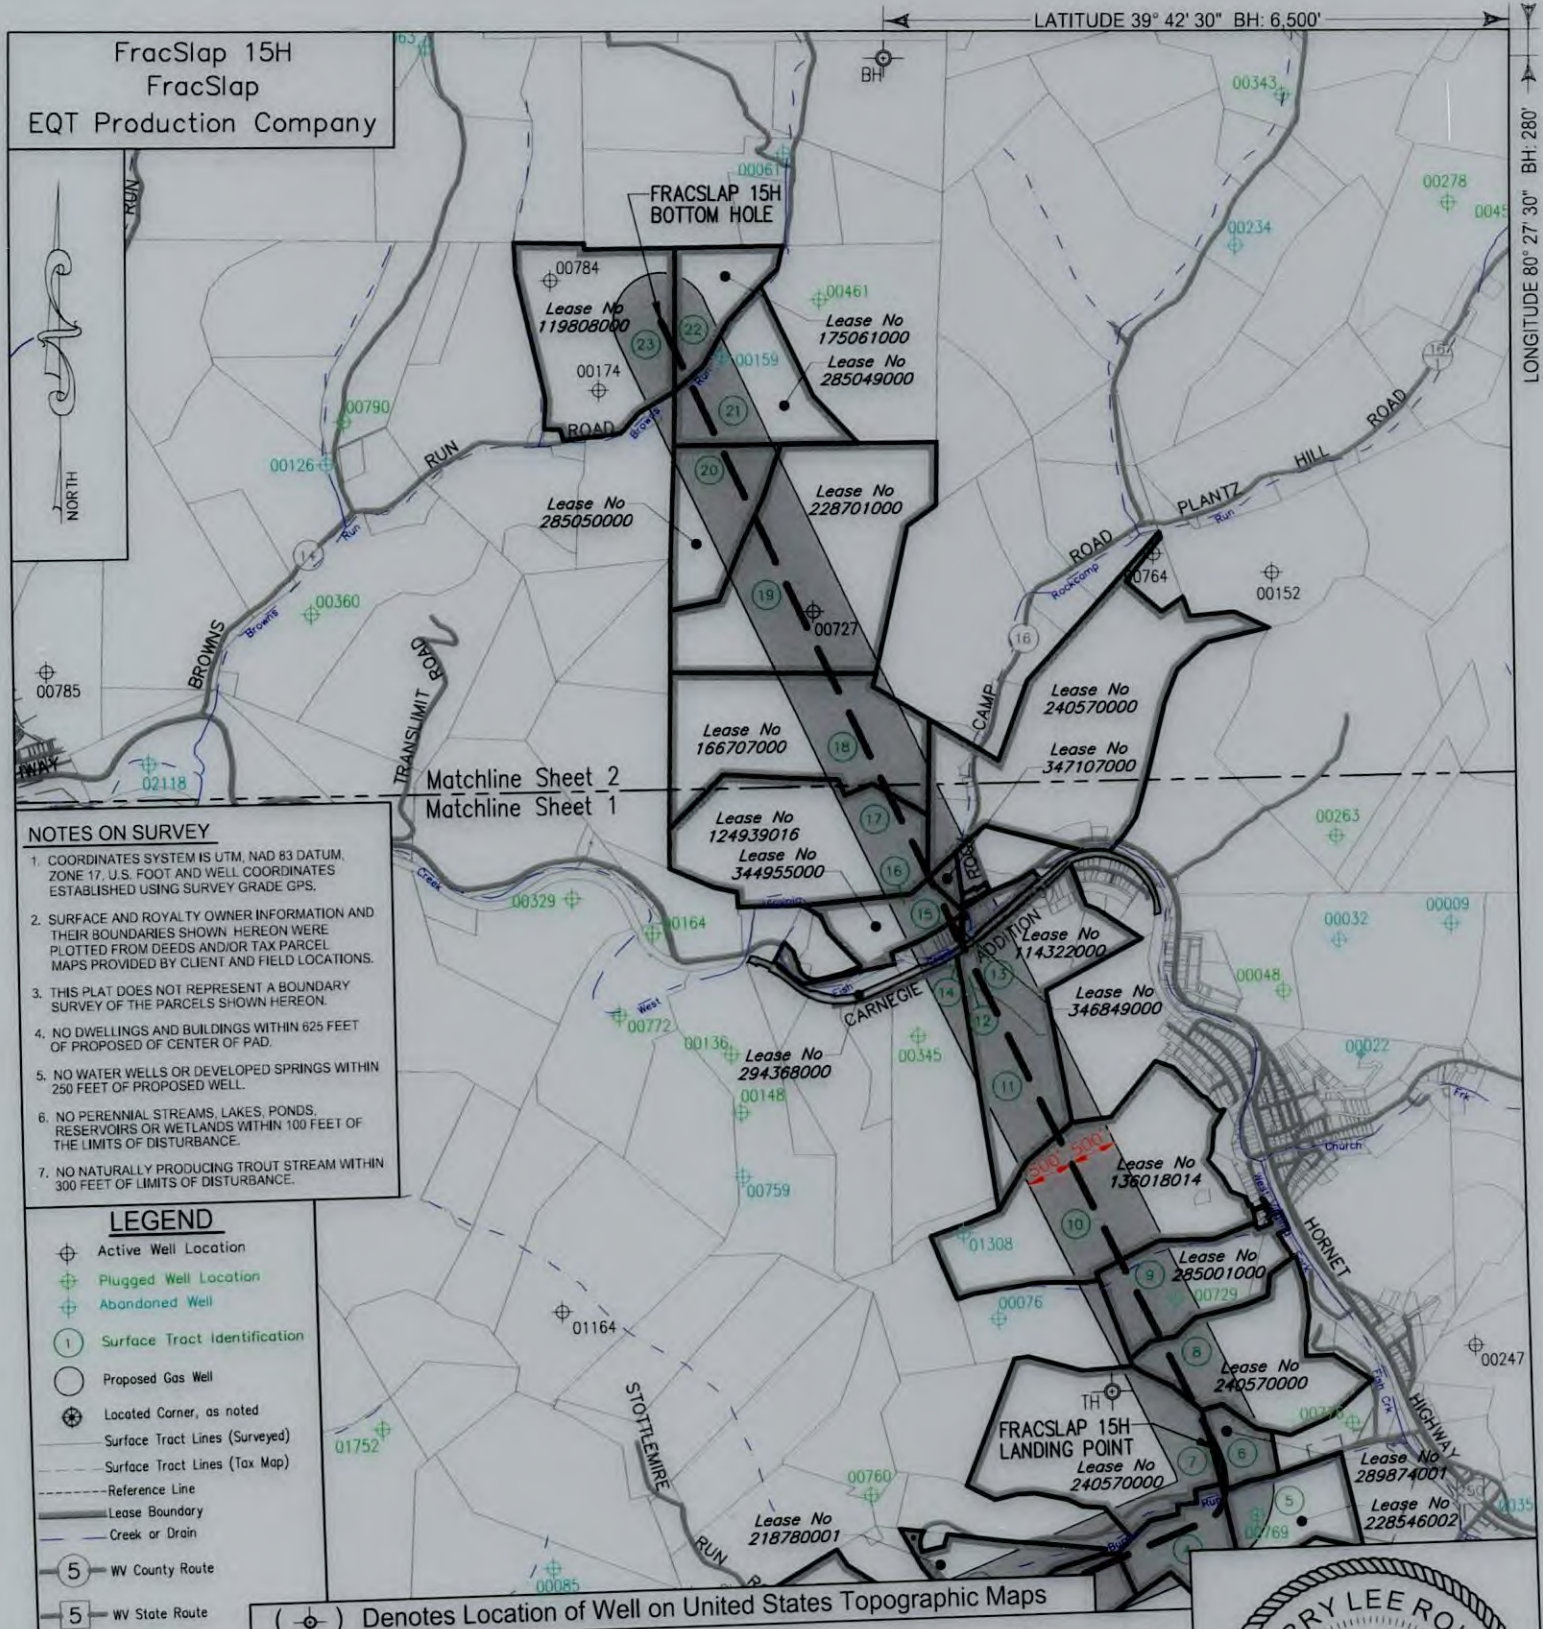

KEYSTONE
CONSULTANTS, LLC

I, the undersigned, hereby certify that this plat is correct to the best of my knowledge and belief and shows all the information required by law and the regulations issued and prescribed by the Department of Environmental Protection.

L. L. S. 2394
L. L. S. 2394



FILE NO:
DRAWING NO:
SCALE: 1" = 2000'
MINIMUM DEGREE OF ACCURACY:
1:2500
PROVEN SOURCE OF ELEVATION:
NGS CORS Station

STATE OF WEST VIRGINIA
DEPARTMENT OF ENVIRONMENTAL PROTECTION
OIL AND GAS DIVISION



DATE: January 23 20 26
OPERATORS WELL NO: FracSlap 15H
API WELL NO
47 - 103 - 03775
STATE COUNTY PERMIT

WELL TYPE: ☐ OIL ☒ GAS ☐ LIQUID INJECTION ☐ WASTE DISPOSAL
(IF GAS) PRODUCTION: ☐ STORAGE ☐ DEEP ☒ SHALLOW
LOCATION ELEVATION: 1427' WATERSHED: West Virginia Fork Fish Creek QUADRANGLE: Hundred
DISTRICT: Church COUNTY: Wetzel
SURFACE OWNER: Edward M & Kathleen A Baldauf & Jeffrey R & Julieanna M Baldauf ACREAGE: 101.64 ±
ROYALTY OWNER: Robert Michael Dye, et al. LEASE NO: 101593000 ACREAGE: 201.69 ±
PROPOSED WORK: ☒ DRILL ☐ CONVERT ☐ DRILL DEEPER ☒ FRACTURE OR STIMULATE ☐ PLUG OFF OLD FORMATION
☐ PERFORATE NEW FORMATION ☐ OTHER PHYSICAL CHANGE IN WELL (SPECIFY)
☐ PLUG AND ABANDON ☐ CLEAN OUT AND REPLUG TARGET FORMATION: Marcellus ESTIMATED DEPTH: 7,744'
WELL OPERATOR: EQT Production Company DESIGNATED AGENT: Joseph C Mallow
ADDRESS: 2200 Energy Drive ADDRESS: 427 Midstate Drive
Canonsburg, PA 15317 Clarksburg, WV 26301

FracSlap 15H
FracSlap
EQT Production Company

Tract ID	Tax Map No.	Parcel No.	County	District	Surface Tract Owner	Acres
1	6	9.0	Wetzel	Church	Edward M. & Kathleen A. Baldauf & Jeffrey R. & Julieanna M. Baldauf	101.64
2	7	57.0	Wetzel	Church	John Patrick Nagy, Sr.	24.20
3	7	56.0	Wetzel	Church	Michael S. & Denise A. Huggins	21.41
4	7	20.0	Wetzel	Church	Cynthia L. Parson	21.98
5	7	21.0	Wetzel	Church	Mike Lane & Elizabeth Preston	25.00
6	7	22.0	Wetzel	Church	Rex Allan Rush	12.00
7	7	8.0	Wetzel	Church	Rex Allan Rush	77.50
8	7	9.0	Wetzel	Church	Rex Allan Rush	45.70
9	7	3.0	Wetzel	Church	Jason C. Riter	29.54
10	4	79.0	Wetzel	Church	Chadwick Charles Phillips	68.30
11	4	70.0	Wetzel	Church	Robert K. Hostutler & James & Jacquell Lunceford	31.30
12	4	42.5	Wetzel	Church	Hundred Lumber Company	2.37
13	4	42.3	Wetzel	Church	Hundred Lumber Company	0.82
14	2	63.0	Wetzel	Clay	CNX Land LLC	61.94
15	4	40.0	Wetzel	Clay	Chris Scott Fluharty et al	0.69
16	4	31.0	Wetzel	Church	Scott C. & Anna M. Yost	9.73
17	3	3.0	Wetzel	Church	Alan & Denise Van Dine & Walter & Juliana Williams	73.50
18	3	2.0	Wetzel	Church	Janice L. & John L. & Lauren A. Farrar	72.50
19	3	1.0	Wetzel	Church	Harkins Family Revocable Trust & Edward G. Harkins	101.00
20	3	17.0	Wetzel	Clay	David B. Stoneking	40.00
21	3	16.0	Wetzel	Clay	Ricky Miller & Melissa Major	30.50
22	3	15.0	Wetzel	Clay	Kevin W. Lough	19.50
23	3	14.0	Wetzel	Clay	Marvin Hixenbaugh	65.15

Lease	Owner	Acres
101593000	Robert Michael Dye, et al.	201.69 ac
289833035	Randall L. Moore, et al.	24.20 ac
218780001	Shiben Estates, Inc., et al.	20.45 ac
263083001	Five Star Resources	21.98 ac
228546002	Mike Lane Preston, et al.	25 ac
289874001	Piney Holdings, Inc.	12 ac
240570000	Stone Hill Mineral Holdings, LLC, et al.	101 ac of 1,508.7153 ac
240570000	Stone Hill Minerals Holdings, LLC	49.743 ac of 1,508.7153 ac
285001000	Three Rivers Royalty II, LLC, et al.	35.325 ac
130018004	Piney Holdings, Inc., et al.	63.76 ac
114322000	Sharyn J. Smith, et al.	74 ac
294368000	CNX Gas Company, LLC	60.45 ac
346949000	Chris Scott Fluharty	0.69 ac
344955000	Scott C. Yost and Anna M. Yost	9.73 ac
347107000	Robert E. Wright and Deborah K. Wright	24.00 ac
240570000	Stone Hill Mineral Holdings, LLC, et al.	101.1629 ac of 1,508.7153 ac
124939016	Acropolis, Inc., et al.	73 ac
166707000	AMP IV, LP	72.50 ac
228701000	AMP V, LP	101 ac
285050000	Three Rivers Royalty III, LLC	40 ac
285049000	Three Rivers Royalty III, LLC	30.33 ac
175061000	ORX USA, Inc., et al.	21 ac of 31,151.561 ac
119808000	The McCall 2016 Delaware Trust dated May 4, 2016, et al.	66 ac

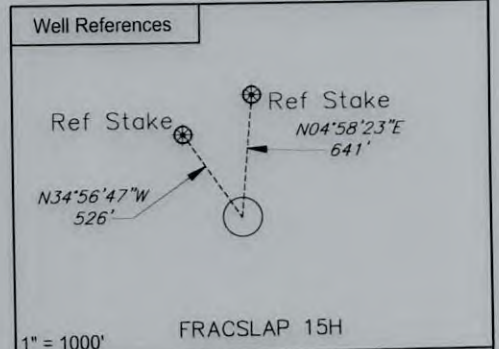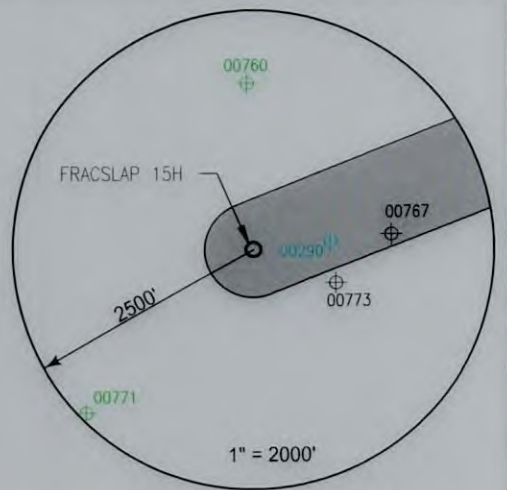

Notes:

FRACSLAP 15H coordinates are:
NAD 27 N: 427,323.041 E: 1,725,823.060
NAD 27 Lat: 39.669167 Long: -80.474001
NAD 83 UTM N: 4,391,180.554 E: 545,132.011

FRACSLAP 15H Landing Point coordinates are:
NAD 27 N: 429,422.741 E: 1,729,368.235
NAD 27 Lat: 39.675036 Long: -80.461488
NAD 83 UTM N: 4,391,838.282 E: 546,201.431

FRACSLAP 15H Bottom Hole coordinates are:
NAD 27 N: 441,302.413 E: 1,723,828.055
NAD 27 Lat: 39.707485 Long: -80.481630
NAD 83 UTM N: 4,395,429.425 E: 544,453.238

West Virginia Coordinates system of 1927 (North Zone)
based upon Differential GPS Measurements
Plat orientation, Corner and well ties are based upon
the grid north meridian
Well location references are based upon the grid north
meridian.
UTM coordinates are NAD83, Zone 17, Meters.

FRACSLAP PAD

FRACSLAP 1H 103-03768
FRACSLAP 3H 103-03769
FRACSLAP 5H 103-03770
FRACSLAP 7H 103-03771
FRACSLAP 9H 103-03772
FRACSLAP 11H 103-03773
FRACSLAP 13H 103-03774
FRACSLAP 15H 103-03775
O FRACSLAP 31H 103-03640



I, the undersigned, hereby certify that this plat is correct to the best of my knowledge and belief and shows all the information required by law and the regulations issued and prescribed by the Department of Environmental Protection.

L. L. Rowe
L. L. S. 2394



FILE NO:
DRAWING NO:
SCALE: 1" = 1000'
MINIMUM DEGREE OF ACCURACY:
1:2500
PROVEN SOURCE OF ELEVATION:
NGS CORS Station

STATE OF WEST VIRGINIA
DEPARTMENT OF ENVIRONMENTAL PROTECTION
OIL AND GAS DIVISION

DATE: January 23 20 26
OPERATORS WELL NO: FracSlap 15H
API WELL NO
47 - 103 - 03775
STATE COUNTY PERMIT

WELL TYPE: ☐ OIL ☒ GAS ☐ LIQUID INJECTION ☐ WASTE DISPOSAL
(IF GAS) PRODUCTION: ☐ STORAGE ☐ DEEP ☒ SHALLOW
LOCATION ELEVATION: 1427' WATERSHED: West Virginia Fork Fish Creek QUADRANGLE: Hundred
DISTRICT: Church COUNTY: Wetzel
SURFACE OWNER: Edward M & Kathleen A Baldauf & Jeffrey R & Julieanna M Baldauf AC 07/03/2026±
ROYALTY OWNER: Robert Michael Dye, et al. LEASE NO: 101593000 ACREAGE: 201.69±
PROPOSED WORK: ☒ DRILL ☐ CONVERT ☐ DRILL DEEPER ☒ FRACTURE OR STIMULATE ☐ PLUG OFF OLD FORMATION
☐ PERFORATE NEW FORMATION ☐ OTHER PHYSICAL CHANGE IN WELL (SPECIFY)
☐ PLUG AND ABANDON ☐ CLEAN OUT AND REPLUG TARGET FORMATION: Marcellus ESTIMATED DEPTH: 7,744'
WELL OPERATOR: EQT Production Company DESIGNATED AGENT: Joseph C. Mallow
ADDRESS: 2200 Energy Drive ADDRESS: 427 Midstate Drive
Canonsburg, PA 15317 Clarksburg, WV 26301