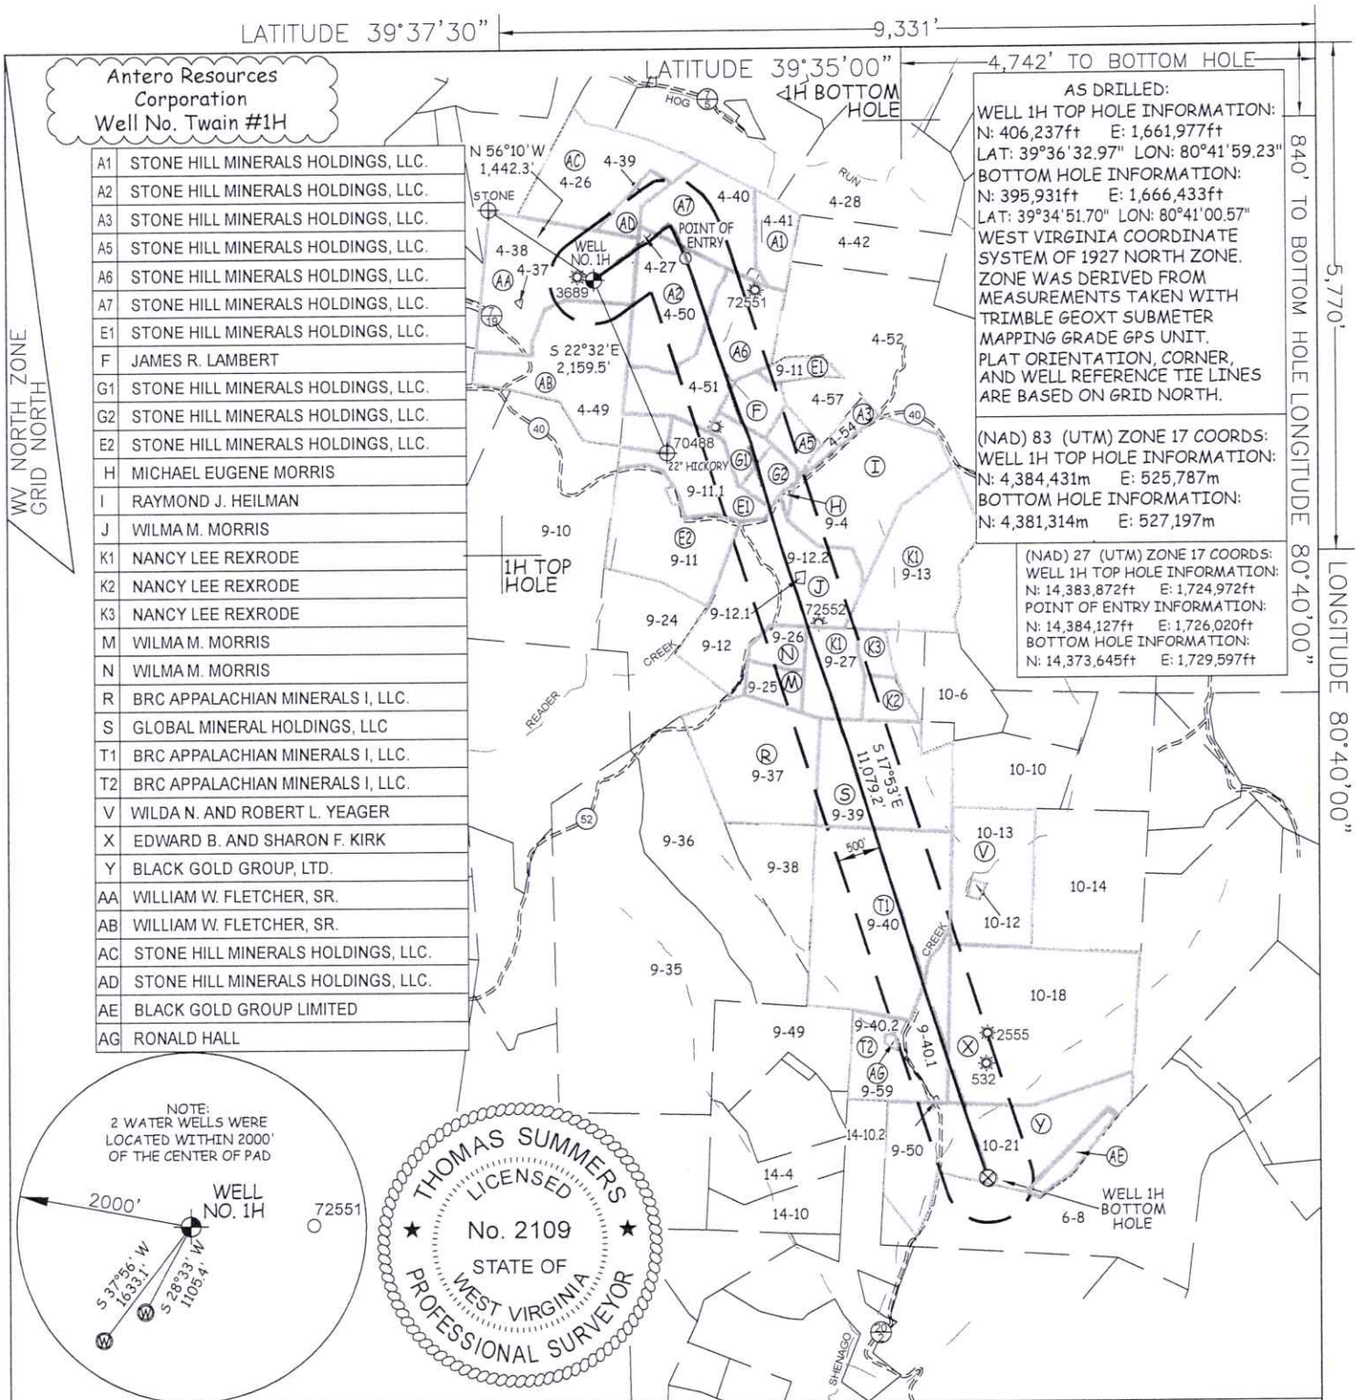


I THE UNDERSIGNED, HEREBY CERTIFY THAT THIS PLAT IS CORRECT TO THE BEST OF MY KNOWLEDGE AND BELIEF AND SHOWS ALL THE INFORMATION REQUIRED BY LAW AND THE RULES ISSUED AND PERSCRIBED BY THE DEPTARTMENT OF ENVIRONMENTAL PROTECTION.

STATE OF WEST VIRGINIA, DIVISION OF ENVIRONMENTAL PROTECTION, OFFICE OF OIL AND GAS

WILLOW LAND SURVEYING PLLC
220 MASONIC AVE. PENNSBORO
WEST VIRGINIA 26415

GREEN DISTRICT		9-10	WILMA MORRIS	9-40.1	RONALD HALL
4-26	RICHARD KERNAN	9-11	DAVID MORRIS	9-40.2	GARY HEADLEY
4-27	WILLIAM FLETCHER	9-11.1	WILMA MORRIS	9-49	RONALD HALL
4-28	TERRY LONG	9-12	ROBERT MORRIS CEMETERY	9-50	RONALD HALL
4-37	HARRISON CEMETERY	9-12.1	TAMMY DAUGHERTY	9-59	RONALD HALL
4-38	WILLIAM FLETCHER	9-12.2	NANCY REXROAD	9-64	NATHAN JOHNSON
4-39	WILLIAM FLETCHER	9-13	WILMA MORRIS	10-6	NANCY REXROAD
4-40	WILLIAM FLETCHER	9-24	NATHAN JOHNSON	10-10	WILDA YEAGER
4-41	RAYMOND HEILMAN	9-25	WILMA MORRIS	10-12	KEVIN YEAGER
4-42	RAYMOND HEILMAN	9-26	NANCY REXROAD	10-13	WILDA YEAGER
4-49	WILLIAM FLETCHER	9-27	TRIXIE ROBINSON	10-14	CLIFFORD BRIGGS
4-50	WILLIAM FLETCHER	9-35	TRIXIE ROBINSON	10-18	RONALD HALL
4-51	WILMA MORRIS	9-36	GREGORY MORGAN	10-21	RONALD HALL
4-52	RAYMOND HEILMAN	9-37	ROBERT YEAGER	14-4	HARRY PALMER
4-54	RAYMOND HEILMAN	9-38	COASTAL FOREST RESOURCES CO.	14-10	SANDRA FORTNEY
5-57	DAVID MORRIS	9-39	ROBERT YEAGER		GRANT DISTRICT
9-4	RAYMON HEILMAN	9-40	RONALD HALL	6-8	FREEDA BROWN

JOB # 25-016WA
DRAWING # TWAIN1HR
SCALE 1" = 2000'
MINIMUM DEGREE OF ACCURACY SUBMETER
PROVEN SOURCE OF ELEV. SUBMETER MAPPING GRADE GPS


STATE OF WEST VIRGINIA
DEPARTMENT OF ENERGY
DIVISION OF OIL AND GAS

LEGEND
Surface Owner Boundary Lines +/-
Interior Surface Tracts +/-
Proposed Well Path
As Drilled Well Path

THOMAS SUMMERS P.S. 2109

DATE 07/15/2026
OPERATOR'S WELL# TWAIN #1H

PAD LAYOUT

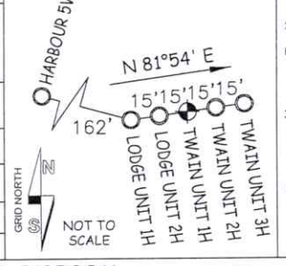

NOTE

1. NO OCCUPIED DWELLINGS OR BUILDINGS TWO THOUSAND FIVE HUNDRED (2,500) SQUARE FEET OR LARGER USED TO HOUSE OR SHELTER DAIRY CATTLE OR POULTRY HUSBANDRY ARE LOCATED WITHIN SIX HUNDRED TWENTY-FIVE (625) FEET OF THE CENTER OF THE WELL PAD.
2. TOP HOLE DATA SHOWN HEREON WAS PROVIDED BY ANTERO RESOURCES CORPORATION.
3. AS DRILLED DATA WAS PROVIDED BY ANTERO RESOURCES CORPORATION.
4. WLS IS NOT CERTIFYING THE DATA AND INFORMATION PROVIDED LISTED IN NOTES 2 AND 3, ONLY THE RELATIONSHIP TO THE DATA AND INFORMATION PROVIDED TO THE LEASE BOUNDARIES.
5. WLS IS BY NO MEANS RESPONSIBLE FOR ANY ERRORS OR INACCURACIES WITH THE DATA AND INFORMATION THAT HAS BEEN PROVIDED.

WELL TYPE: OIL ___ GAS X LIQUID INJECTION ___ WASTE DISPOSAL ___
(IF "GAS") PRODUCTION X STORAGE ___ DEEP ___ SHALLOW X

47 — 103 — 03792
STATE COUNTY PERMIT

LOCATION: ELEVATION AS BUILT - 1,410.0' WATERSHED FISHING CREEK
QUADRANGLE PINE GROVE 7.5' DISTRICT GREEN COUNTY WETZEL
SURFACE OWNER WILLIAM WADE FLETCHER ACREAGE 49.8 ACRES +/-
OIL & GAS ROYALTY OWNER WILLIAM W. FLETCHER, SR. LEASE ACREAGE 49.8 ACRES±
PROPOSED WORK: DRILL ___ CONVERT ___ DRILL DEEPER ___ REDRILL ___ FRACTURE OR STIMULATE X
PLUG OFF OLD FORMATION ___ PERFORATE NEW FORMATION ___ OTHER PHYSICAL CHANGE IN WELL
(SPECIFY) AS DRILLED PLUG & ABANDON CLEAN OUT & REPLUG
TARGET FORMATION MARCELLUS ESTIMATED DEPTH 7,354' TVD 18,702' MD
WELL OPERATOR ANTERO RESOURCES CORP. DESIGNATED AGENT CONRAD BASTON
ADDRESS 1615 WYNKOOP ST. ADDRESS 535 WHITE OAKS BLVD
DENVER, CO 80202 BRIDGEPORT, WV 26330

09/25/2026

COUNTY NAME PERMIT

FORM WW-6