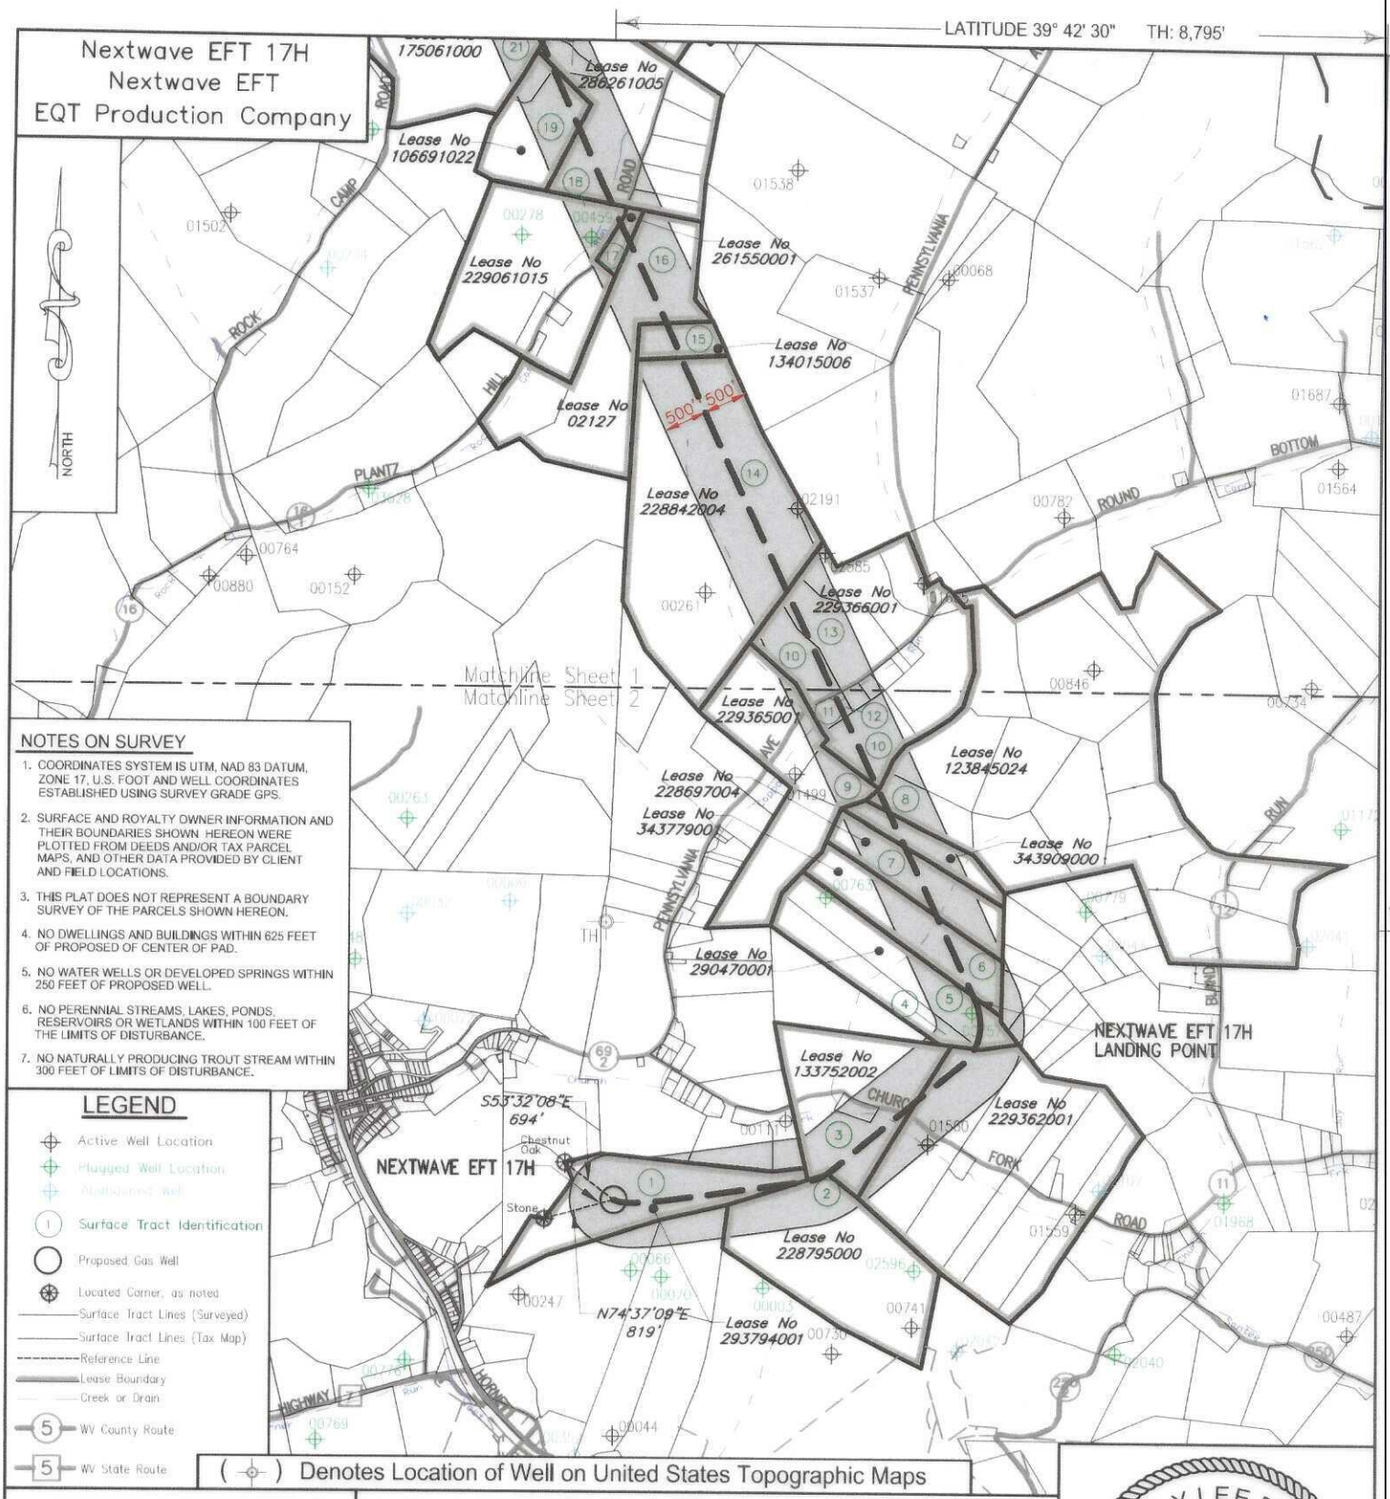


NOTES ON SURVEY

1. COORDINATES SYSTEM IS UTM, NAD 83 DATUM, ZONE 17, U.S. FOOT AND WELL COORDINATES ESTABLISHED USING SURVEY GRADE GPS.
2. SURFACE AND ROYALTY OWNER INFORMATION AND THEIR BOUNDARIES SHOWN HEREON WERE PLOTTED FROM DEEDS AND/OR TAX PARCEL MAPS, AND OTHER DATA PROVIDED BY CLIENT AND FIELD LOCATIONS.
3. THIS PLAT DOES NOT REPRESENT A BOUNDARY SURVEY OF THE PARCELS SHOWN HEREON.
4. NO DWELLINGS AND BUILDINGS WITHIN 625 FEET OF PROPOSED OF CENTER OF PAD.
5. NO WATER WELLS OR DEVELOPED SPRINGS WITHIN 250 FEET OF PROPOSED WELL.
6. NO PERENNIAL STREAMS, LAKES, PONDS, RESERVOIRS OR WETLANDS WITHIN 100 FEET OF THE LIMITS OF DISTURBANCE.
7. NO NATURALLY PRODUCING TROUT STREAM WITHIN 300 FEET OF LIMITS OF DISTURBANCE.

LEGEND

- Active Well Location
- Plugged Well Location
- Abandoned Well
- (1) Surface Tract Identification
- Proposed Gas Well
- Located Corner, as noted
- Surface Tract Lines (Surveyed)
- Surface Tract Lines (Tax Map)
- Reference Line
- Lease Boundary
- Creek or Drain
- (5) WV County Route
- (5) WV State Route

(⊕) Denotes Location of Well on United States Topographic Maps

KEYSTONE CONSULTANTS, LLC

I, the undersigned, hereby certify that this plat is correct to the best of my knowledge and belief and shows all the information required by law and the regulations issued and prescribed by the Department of Environmental Protection.

L. L. S. 2394

TERRY LEE ROWE LICENSED No. 2394 STATE OF WEST VIRGINIA PROFESSIONAL SURVEYOR

SEAL

FILE NO:
DRAWING NO:
SCALE: 1" = 2000'
MINIMUM DEGREE OF ACCURACY: 1:2500
PROVEN SOURCE OF ELEVATION: NGS CORS Station


STATE OF WEST VIRGINIA
DEPARTMENT OF ENVIRONMENTAL PROTECTION
OIL AND GAS DIVISION

DATE: MARCH, 27 20 26
OPERATORS WELL NO: Nextwave EFT 17H
API WELL NO
47 - 103 -
STATE COUNTY PERMIT

WELL TYPE: ☐ OIL ☒ GAS ☐ LIQUID INJECTION ☐ WASTE DISPOSAL
(IF GAS) PRODUCTION: ☐ STORAGE ☐ DEEP ☒ SHALLOW
LOCATION ELEVATION: 1443' WATERSHED: West Virginia Fork Fish Creek QUADRANGLE: Hundred
DISTRICT: Church COUNTY: Wetzel
SURFACE OWNER: RDFS LLC ACREAGE: 58 ± 09/04/2026
ROYALTY OWNER: RDFS, LLC, et al. LEASE NO: 293794001 ACREAGE: 58 ±
PROPOSED WORK: ☒ DRILL ☐ CONVERT ☐ DRILL DEEPER ☒ FRACTURE OR STIMULATE ☐ PLUG OFF OLD FORMATION
☐ PERFORATE NEW FORMATION ☐ OTHER PHYSICAL CHANGE IN WELL (SPECIFY)
☐ PLUG AND ABANDON ☐ CLEAN OUT AND REPLUG TARGET FORMATION: Marcellus ESTIMATED DEPTH: 7,820'

WELL OPERATOR: EQT Production Company
ADDRESS: 2200 Energy Drive
Canonsburg, PA 15317

DESIGNATED AGENT: Joseph C Mallow
ADDRESS: 427 Midstate Drive
Clarksburg, WV 26301

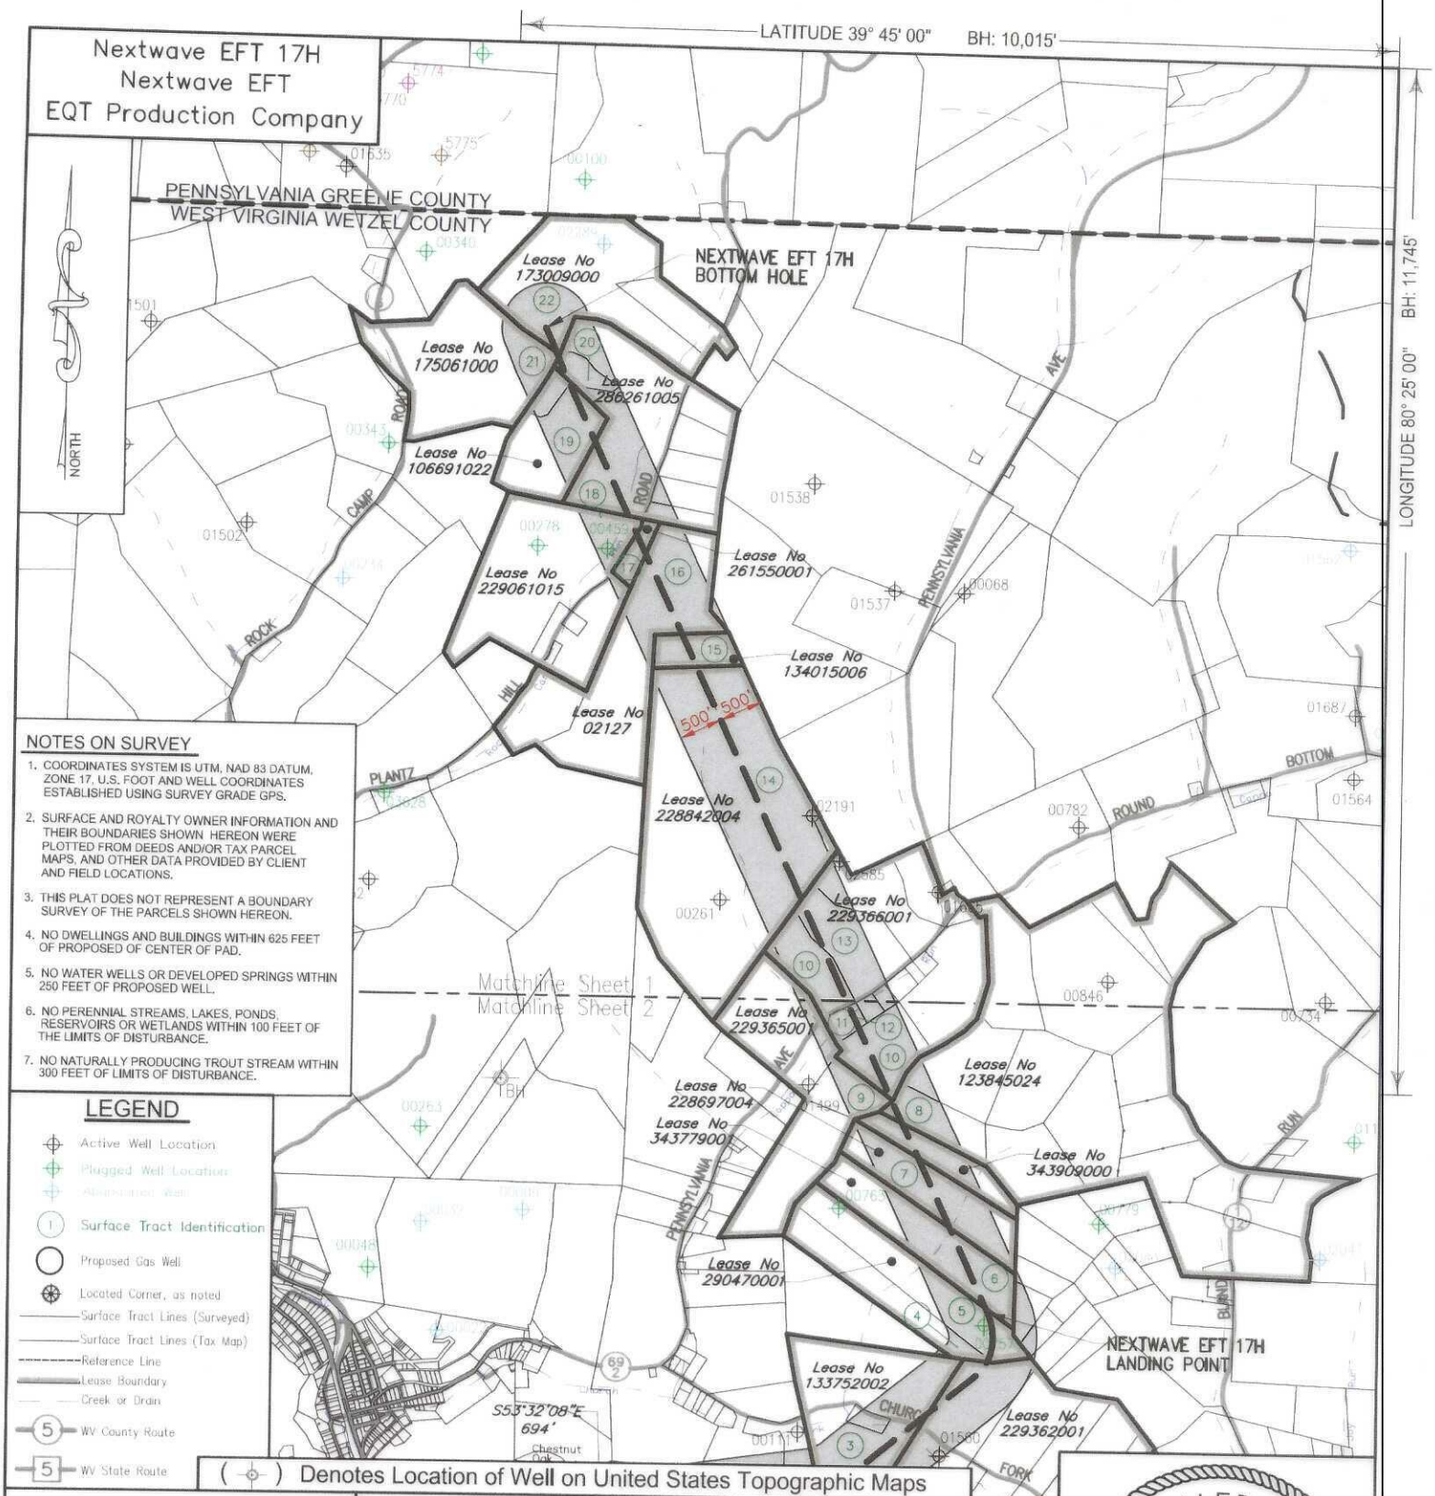

NOTES ON SURVEY

1. COORDINATES SYSTEM IS UTM, NAD 83 DATUM, ZONE 17, U.S. FOOT AND WELL COORDINATES ESTABLISHED USING SURVEY GRADE GPS.
2. SURFACE AND ROYALTY OWNER INFORMATION AND THEIR BOUNDARIES SHOWN HEREON WERE PLOTTED FROM DEEDS AND/OR TAX PARCEL MAPS, AND OTHER DATA PROVIDED BY CLIENT AND FIELD LOCATIONS.
3. THIS PLAT DOES NOT REPRESENT A BOUNDARY SURVEY OF THE PARCELS SHOWN HEREON.
4. NO DWELLINGS AND BUILDINGS WITHIN 625 FEET OF PROPOSED OF CENTER OF PAD.
5. NO WATER WELLS OR DEVELOPED SPRINGS WITHIN 250 FEET OF PROPOSED WELL.
6. NO PERENNIAL STREAMS, LAKES, PONDS, RESERVOIRS OR WETLANDS WITHIN 100 FEET OF THE LIMITS OF DISTURBANCE.
7. NO NATURALLY PRODUCING TROUT STREAM WITHIN 300 FEET OF LIMITS OF DISTURBANCE.

LEGEND

- Active Well Location
- Plugged Well Location
- Abandoned Well
- (1) Surface Tract Identification
- Proposed Gas Well
- Located Corner, as noted
- Surface Tract Lines (Surveyed)
- Surface Tract Lines (Tax Map)
- Reference Line
- Lease Boundary
- Creek or Drain
- (5) WV County Route
- [5] WV State Route

(⊕) Denotes Location of Well on United States Topographic Maps

KEYSTONE CONSULTANTS, LLC

I, the undersigned, hereby certify that this plat is correct to the best of my knowledge and belief and shows all the information required by law and the regulations issued and prescribed by the Department of Environmental Protection.

L. L. S. 2394

TERRY LEE ROWE LICENSED No. 2394 STATE OF WEST VIRGINIA PROFESSIONAL SURVEYOR

SEAL

FILE NO:
DRAWING NO:
SCALE: 1" = 2000'
MINIMUM DEGREE OF ACCURACY: 1:2500
PROVEN SOURCE OF ELEVATION: NGS CORS Station

STATE OF WEST VIRGINIA
DEPARTMENT OF ENVIRONMENTAL PROTECTION
OIL AND GAS DIVISION

DATE: MARCH, 27 20 26
OPERATORS WELL NO: Nextwave EFT 17H
API WELL NO
47 - 103 -
STATE COUNTY PERMIT

WELL TYPE: ☐ OIL ☒ GAS ☐ LIQUID INJECTION ☐ WASTE DISPOSAL
(IF GAS) PRODUCTION: ☐ STORAGE ☐ DEEP ☒ SHALLOW
LOCATION ELEVATION: 1443' WATERSHED: West Virginia Fork Fish Creek QUADRANGLE: Hundred
DISTRICT: Church COUNTY: Wetzel
SURFACE OWNER: RDFS LLC ACREAGE: 58 ±
ROYALTY OWNER: RDFS, LLC, et al. LEASE NO: 293794001 ACREAGE: 58 ±
PROPOSED WORK: ☒ DRILL ☐ CONVERT ☐ DRILL DEEPER ☒ FRACTURE OR STIMULATE ☐ PLUG OFF OLD FORMATION
☐ PERFORATE NEW FORMATION ☐ OTHER PHYSICAL CHANGE IN WELL (SPECIFY)
☐ PLUG AND ABANDON ☐ CLEAN OUT AND REPLUG TARGET FORMATION: Marcellus ESTIMATED DEPTH: 7,820'

09/04/2026


WELL OPERATOR: EQT Production Company
ADDRESS: 2200 Energy Drive
Canonsburg, PA 15317

DESIGNATED AGENT: Joseph C Mallow
ADDRESS: 427 Midstate Drive
Clarksburg, WV 26301


Nextwave EFT 17H
Nextwave EFT
EQT Production Company

Tract ID.	Tax Map No.	Parcel No.	County	District	Surface Tract Owner	Acres
1	7	5.0	Wetzel	Church	RDFS LLC	58.00
2	7	6.0	Wetzel	Church	RDFS LLC	66.50
3	4	96.0	Wetzel	Church	Robert J Lorenz	121.47
4	4	91.0	Wetzel	Church	Robert J Lorenz	24.80
5	4	92.0	Wetzel	Church	Himelrick R N ET AL	25.30
6	4	93.0	Wetzel	Church	Kevin R Keast	24.60
7	4	94.0	Wetzel	Church	Kevin R Keast	25.60
8	4	59.0	Wetzel	Church	Jonathan A Tustin	24.40
9	4	58.0	Wetzel	Church	Katherine Melody Chassang	10.00
10	4	25.0	Wetzel	Church	Carroll L & Judith L Cumberledge	27.62
11	4A	12.0	Wetzel	Church	Carroll L & Judith L Cumberledge	1.89
12	4A	10.0	Wetzel	Church	Vincent W Tustin	0.57
13	4	26.0	Wetzel	Church	Dale Bryan & Karen Sue Tustin	18.25
14	4	10.0	Wetzel	Church	John A & Patricia C Spangler	144.00
15	1	38.0	Wetzel	Church	Betty Maxine Prine	8.00
16	1	27.0	Wetzel	Church	Bradley F Knechtel	58.30
17	1	26.0	Wetzel	Church	Charles R & Margaret & Roger L Phillips	4.00
18	1	25.0	Wetzel	Church	Bernideen Himelrick	52.46
19	1	13.0	Wetzel	Church	Donna D Hostutler	64.14
20	1	13.1	Wetzel	Church	Guy R & Chester J Hostutler & Jeremiah James Allison	6.86
21	1	12.0	Wetzel	Church	Roy L Jr & Melissa Hawkins	57.80
22	1	6.0	Wetzel	Church	Dana R & Rebecca L Oates	50.00

Lease	Owner	Acres
293794001	RDFS, LLC, et al.	58 ac
226799000	Piney Holdings, Inc.	68 ac
133752002	The McCall 2016 Delaware Trust dated May 4, 2016, Elizabeth A. Beachell, Trustee, et al.	64 ac
229362001	Caroll Cumberledge, et al.	136 ac
290470001	Timothy Lynn Renner, et al.	49.90 ac
343779001	Kevin R. Keast	24 ac
228697004	Cara Beth Robinette, et al.	25.15625 ac
343909000	Stone Hill Minerals Holdings, LLC	12.4063 ac
123845024	Piney Holdings, Inc., et al.	249 ac
229365001	AMPV, LP, et al.	64 ac
229366001	Three Rivers Royalty II, LLC, et al.	104 ac
228842004	AMP IV, LP, et al.	144 ac
134015006	Betty Maxine Prine	10.11041 ac
02127	Anna Bondy McIlvain, et al.	100 ac
261550001	Blaine G. Hixenbaugh, et al.	4 ac
229061015	Black Gold Group, LTD, et al.	70 ac
286261005	Forrest O. Miller, et al.	95.125 ac
106691022	Wilson-Johnson Family, LLC, et al.	95 ac
175061000	OXY USA Inc., et al.	57.8125 ac of 31,151.581 ac
173009000	Piney Holdings, Inc.	24 ac

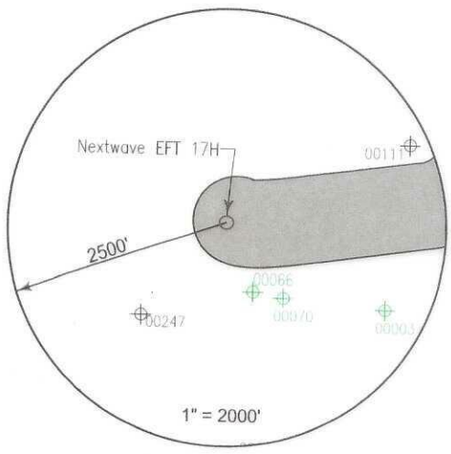


Well References

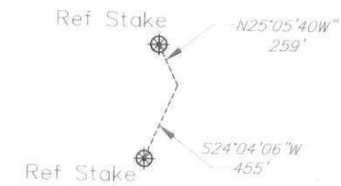

1" = 1000' NEXTWAVE EFT 17H

NEXTWAVE EFT PAD

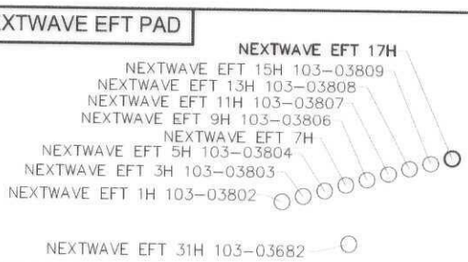

Notes:

NEXTWAVE EFT 17H coordinates are
NAD 27 N: 431,472.223 E: 1,733,156.368
NAD 27 Lat: 39.680773 Long: -80.448107
NAD 83 UTM N: 4,392,481.947 E: 547,345.126

NEXTWAVE EFT 17H Bottom Hole coordinates are
NAD 27 N: 433,794.882 E: 1,737,259.757
NAD 27 Lat: 39.687268 Long: -80.433614
NAD 83 UTM N: 4,393,210.443 E: 548,583.481

PROJECT NAME 17H Bottom Hole coordinates are
NAD 27 N: 444,923.220 E: 1,732,069.984
NAD 27 Lat: 39.717669 Long: -80.452473
NAD 83 UTM N: 4,396,574.464 E: 546,945.845

West Virginia Coordinates system of 1927 (North Zone) based upon Differential GPS Measurements
Plat orientation, Corner and well ties are based upon the grid north meridian
Well location references are based upon the grid north meridian.
UTM coordinates are NAD83, Zone 17, Meters.

KEYSTONE CONSULTANTS, LLC

I, the undersigned, hereby certify that this plat is correct to the best of my knowledge and belief and shows all the information required by law and the regulations issued and prescribed by the Department of Environmental Protection.

L. L. S. 2394

TERRY LEE ROWE LICENSED No. 2394 STATE OF WEST VIRGINIA PROFESSIONAL SURVEYOR

SEAL

FILE NO:
DRAWING NO:
SCALE: 1" = 1000'
MINIMUM DEGREE OF ACCURACY: 1:2500
PROVEN SOURCE OF ELEVATION: NGS CORS Station

STATE OF WEST VIRGINIA
DEPARTMENT OF ENVIRONMENTAL PROTECTION
OIL AND GAS DIVISION

DATE: MARCH, 27 20 26
OPERATORS WELL NO: Nextwave EFT 17H
API WELL NO
47 - 103 -
STATE COUNTY PERMIT

WELL TYPE: ☐ OIL ☒ GAS ☐ LIQUID INJECTION ☐ WASTE DISPOSAL
(IF GAS) PRODUCTION: ☐ STORAGE ☐ DEEP ☒ SHALLOW
LOCATION ELEVATION: 1443' WATERSHED: West Virginia Fork Fish Creek QUADRANGLE: Hundred
DISTRICT: Church COUNTY: Wetzel
SURFACE OWNER: RDFS LLC ACREAGE: 58 ± 09/04/2026
ROYALTY OWNER: RDFS, LLC, et al. LEASE NO: 293794001 ACREAGE: 58 ±
PROPOSED WORK: ☒ DRILL ☐ CONVERT ☐ DRILL DEEPER ☒ FRACTURE OR STIMULATE ☐ PLUG OFF OLD FORMATION
☐ PERFORATE NEW FORMATION ☐ OTHER PHYSICAL CHANGE IN WELL (SPECIFY)
☐ PLUG AND ABANDON ☐ CLEAN OUT AND REPLUG TARGET FORMATION: Marcellus ESTIMATED DEPTH: 7,820'

WELL OPERATOR: EQT Production Company DESIGNATED AGENT: Joseph C Mallow
ADDRESS: 2200 Energy Drive ADDRESS: 427 Midstate Drive
Canonsburg, PA 15317 Clarksburg, WV 26301