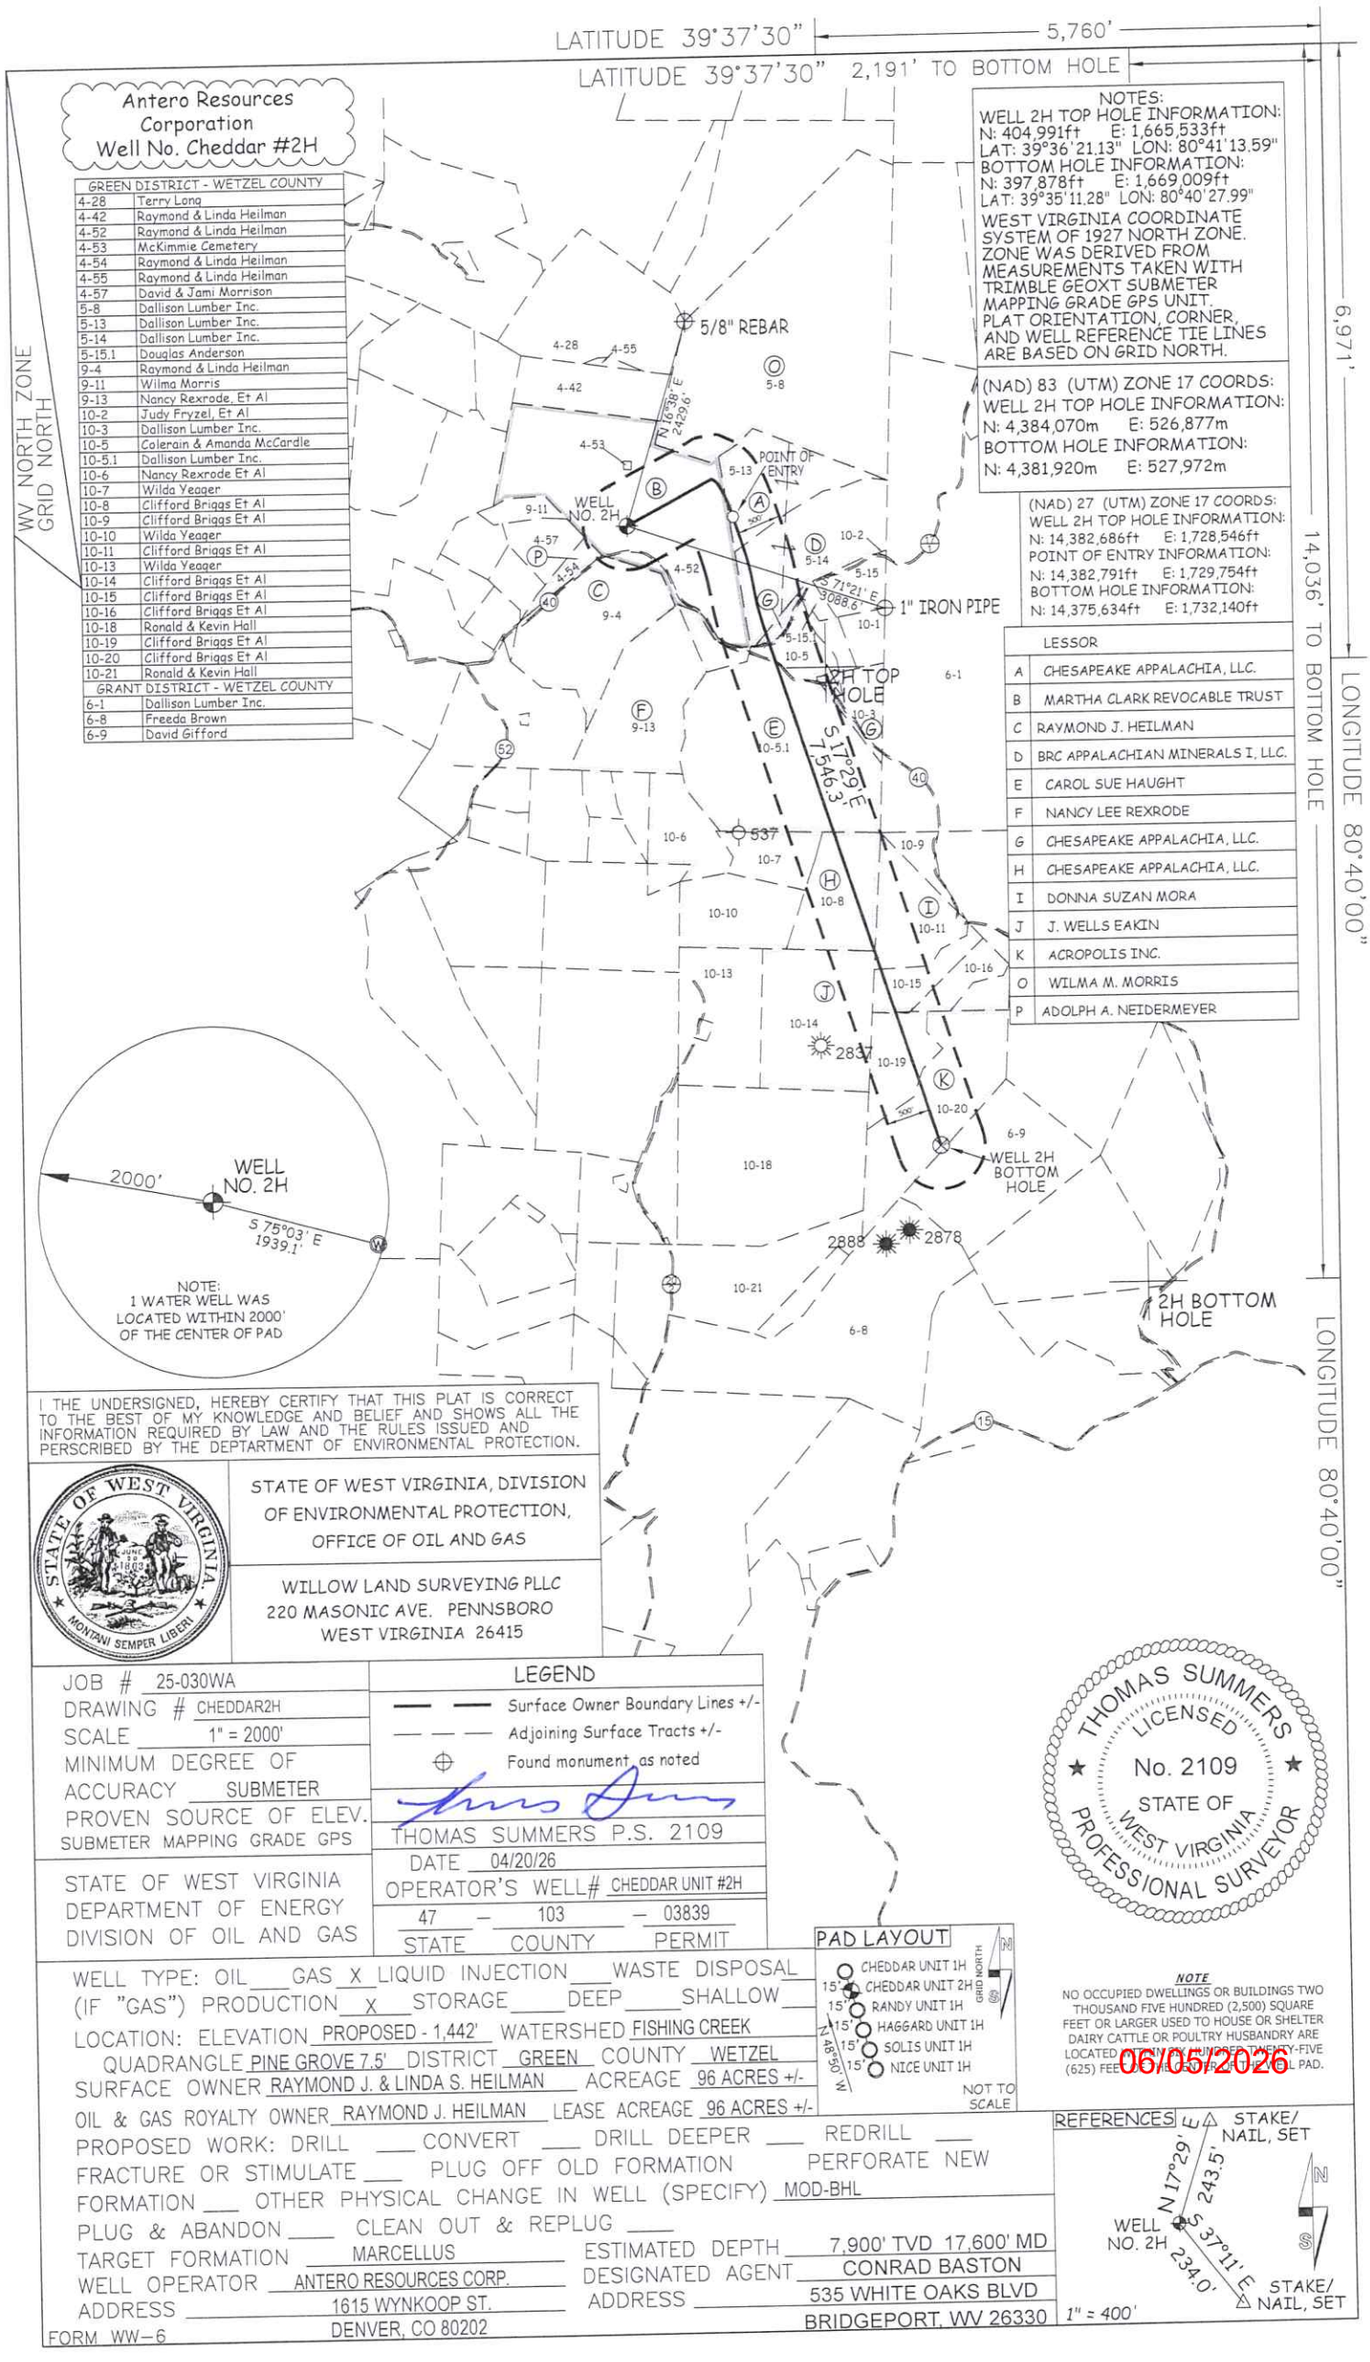

LATITUDE 39°37'30"
5,760'
LATITUDE 39°37'30" 2,191' TO BOTTOM HOLE
6,971'
14,036' TO BOTTOM HOLE
LONGITUDE 80°40'00"
LONGITUDE 80°40'00"
WV NORTH ZONE
GRID NORTH
Antero Resources Corporation
Well No. Cheddar #2H
NOTES:
WELL 2H TOP HOLE INFORMATION:
N: 404,991ft E: 1,665,533ft
LAT: 39°36'21.13" LON: 80°41'13.59"
BOTTOM HOLE INFORMATION:
N: 397,878ft E: 1,669,009ft
LAT: 39°35'11.28" LON: 80°40'27.99"
WEST VIRGINIA COORDINATE SYSTEM OF 1927 NORTH ZONE. ZONE WAS DERIVED FROM MEASUREMENTS TAKEN WITH TRIMBLE GEOXT SUBMETER MAPPING GRADE GPS UNIT. PLAT ORIENTATION, CORNER, AND WELL REFERENCE TIE LINES ARE BASED ON GRID NORTH.
(NAD) 83 (UTM) ZONE 17 COORDS:
WELL 2H TOP HOLE INFORMATION:
N: 4,384,070m E: 526,877m
BOTTOM HOLE INFORMATION:
N: 4,381,920m E: 527,972m
(NAD) 27 (UTM) ZONE 17 COORDS:
WELL 2H TOP HOLE INFORMATION:
N: 14,382,686ft E: 1,728,546ft
POINT OF ENTRY INFORMATION:
N: 14,382,791ft E: 1,729,754ft
BOTTOM HOLE INFORMATION:
N: 14,375,634ft E: 1,732,140ft
GREEN DISTRICT - WETZEL COUNTY
4-28 Terry Long
4-42 Raymond & Linda Heilman
4-52 Raymond & Linda Heilman
4-53 McKimmie Cemetery
4-54 Raymond & Linda Heilman
4-55 Raymond & Linda Heilman
4-57 David & Jami Morrison
5-8 Dallison Lumber Inc.
5-13 Dallison Lumber Inc.
5-14 Dallison Lumber Inc.
5-15.1 Douglas Anderson
9-4 Raymond & Linda Heilman
9-11 Wilma Morris
9-13 Nancy Rexrode, Et Al
10-2 Judy Fryzel, Et Al
10-3 Dallison Lumber Inc.
10-5 Colerain & Amanda McCardle
10-5.1 Dallison Lumber Inc.
10-6 Nancy Rexrode Et Al
10-7 Wilda Yeager
10-8 Clifford Briggs Et Al
10-9 Clifford Briggs Et Al
10-10 Wilda Yeager
10-11 Clifford Briggs Et Al
10-13 Wilda Yeager
10-14 Clifford Briggs Et Al
10-15 Clifford Briggs Et Al
10-16 Clifford Briggs Et Al
10-18 Ronald & Kevin Hall
10-19 Clifford Briggs Et Al
10-20 Clifford Briggs Et Al
10-21 Ronald & Kevin Hall
GRANT DISTRICT - WETZEL COUNTY
6-1 Dallison Lumber Inc.
6-8 Freeda Brown
6-9 David Gifford
LESSOR
A CHESAPEAKE APPALACHIA, LLC.
B MARTHA CLARK REVOCABLE TRUST
C RAYMOND J. HEILMAN
D BRC APPALACHIAN MINERALS I, LLC.
E CAROL SUE HAUGHT
F NANCY LEE REXRODE
G CHESAPEAKE APPALACHIA, LLC.
H CHESAPEAKE APPALACHIA, LLC.
I DONNA SUZAN MORA
J J. WELLS EAKIN
K ACROPOLIS INC.
O WILMA M. MORRIS
P ADOLPH A. NEIDERMEYER
5/8" REBAR
POINT OF ENTRY
WELL NO. 2H
1" IRON PIPE
2H TOP HOLE
WELL 2H BOTTOM HOLE
2H BOTTOM HOLE
N 16°38' E 2429.6'
S 71°21' E 3088.6'
S 17°29' E 7546.3'
2000'
S 75°03' E 1939.1'
NOTE: 1 WATER WELL WAS LOCATED WITHIN 2000' OF THE CENTER OF PAD
I THE UNDERSIGNED, HEREBY CERTIFY THAT THIS PLAT IS CORRECT TO THE BEST OF MY KNOWLEDGE AND BELIEF AND SHOWS ALL THE INFORMATION REQUIRED BY LAW AND THE RULES ISSUED AND PERSCRIBED BY THE DEPTARTMENT OF ENVIRONMENTAL PROTECTION.
STATE OF WEST VIRGINIA, DIVISION OF ENVIRONMENTAL PROTECTION, OFFICE OF OIL AND GAS
WILLOW LAND SURVEYING PLLC
220 MASONIC AVE. PENNSBORO
WEST VIRGINIA 26415
JOB # 25-030WA
DRAWING # CHEDDAR2H
SCALE 1" = 2000'
MINIMUM DEGREE OF ACCURACY SUBMETER
PROVEN SOURCE OF ELEV. SUBMETER MAPPING GRADE GPS
STATE OF WEST VIRGINIA
DEPARTMENT OF ENERGY
DIVISION OF OIL AND GAS
LEGEND
Surface Owner Boundary Lines +/-
Adjoining Surface Tracts +/-
Found monument, as noted
THOMAS SUMMERS P.S. 2109
DATE 04/20/26
OPERATOR'S WELL# CHEDDAR UNIT #2H
47 – 103 – 03839
STATE COUNTY PERMIT
PAD LAYOUT
CHEDDAR UNIT 1H
CHEDDAR UNIT 2H
RANDY UNIT 1H
HAGGARD UNIT 1H
SOLIS UNIT 1H
NICE UNIT 1H
N 38° W
GRID NORTH
NOT TO SCALE
THOMAS SUMMERS LICENSED No. 2109 STATE OF WEST VIRGINIA PROFESSIONAL SURVEYOR
NOTE
NO OCCUPIED DWELLINGS OR BUILDINGS TWO THOUSAND FIVE HUNDRED (2,500) SQUARE FEET OR LARGER USED TO HOUSE OR SHELTER DAIRY CATTLE OR POULTRY HUSBANDRY ARE LOCATED WITHIN TWENTY-FIVE HUNDRED (2,500) FEET OF THE CENTER OF WELL PAD.
06/05/2026
WELL TYPE: OIL ___ GAS X LIQUID INJECTION ___ WASTE DISPOSAL ___
(IF "GAS") PRODUCTION X STORAGE ___ DEEP ___ SHALLOW ___
LOCATION: ELEVATION PROPOSED - 1,442' WATERSHED FISHING CREEK
QUADRANGLE PINE GROVE 7.5' DISTRICT GREEN COUNTY WETZEL
SURFACE OWNER RAYMOND J. & LINDA S. HEILMAN ACREAGE 96 ACRES +/-
OIL & GAS ROYALTY OWNER RAYMOND J. HEILMAN LEASE ACREAGE 96 ACRES +/-
PROPOSED WORK: DRILL ___ CONVERT ___ DRILL DEEPER ___ REDRILL ___
FRACTURE OR STIMULATE ___ PLUG OFF OLD FORMATION ___ PERFORATE NEW FORMATION ___ OTHER PHYSICAL CHANGE IN WELL (SPECIFY) MOD-BHL
PLUG & ABANDON ___ CLEAN OUT & REPLUG ___
TARGET FORMATION MARCELLUS ESTIMATED DEPTH 7,900' TVD 17,600' MD
WELL OPERATOR ANTERO RESOURCES CORP. DESIGNATED AGENT CONRAD BASTON
ADDRESS 1615 WYNKOOP ST. ADDRESS 535 WHITE OAKS BLVD
DENVER, CO 80202 BRIDGEPORT, WV 26330
FORM WW-6
REFERENCES
STAKE/ NAIL, SET
N 17°29' E 243.5'
WELL NO. 2H
S 37°11' E 234.0'
STAKE/ NAIL, SET
1" = 400'