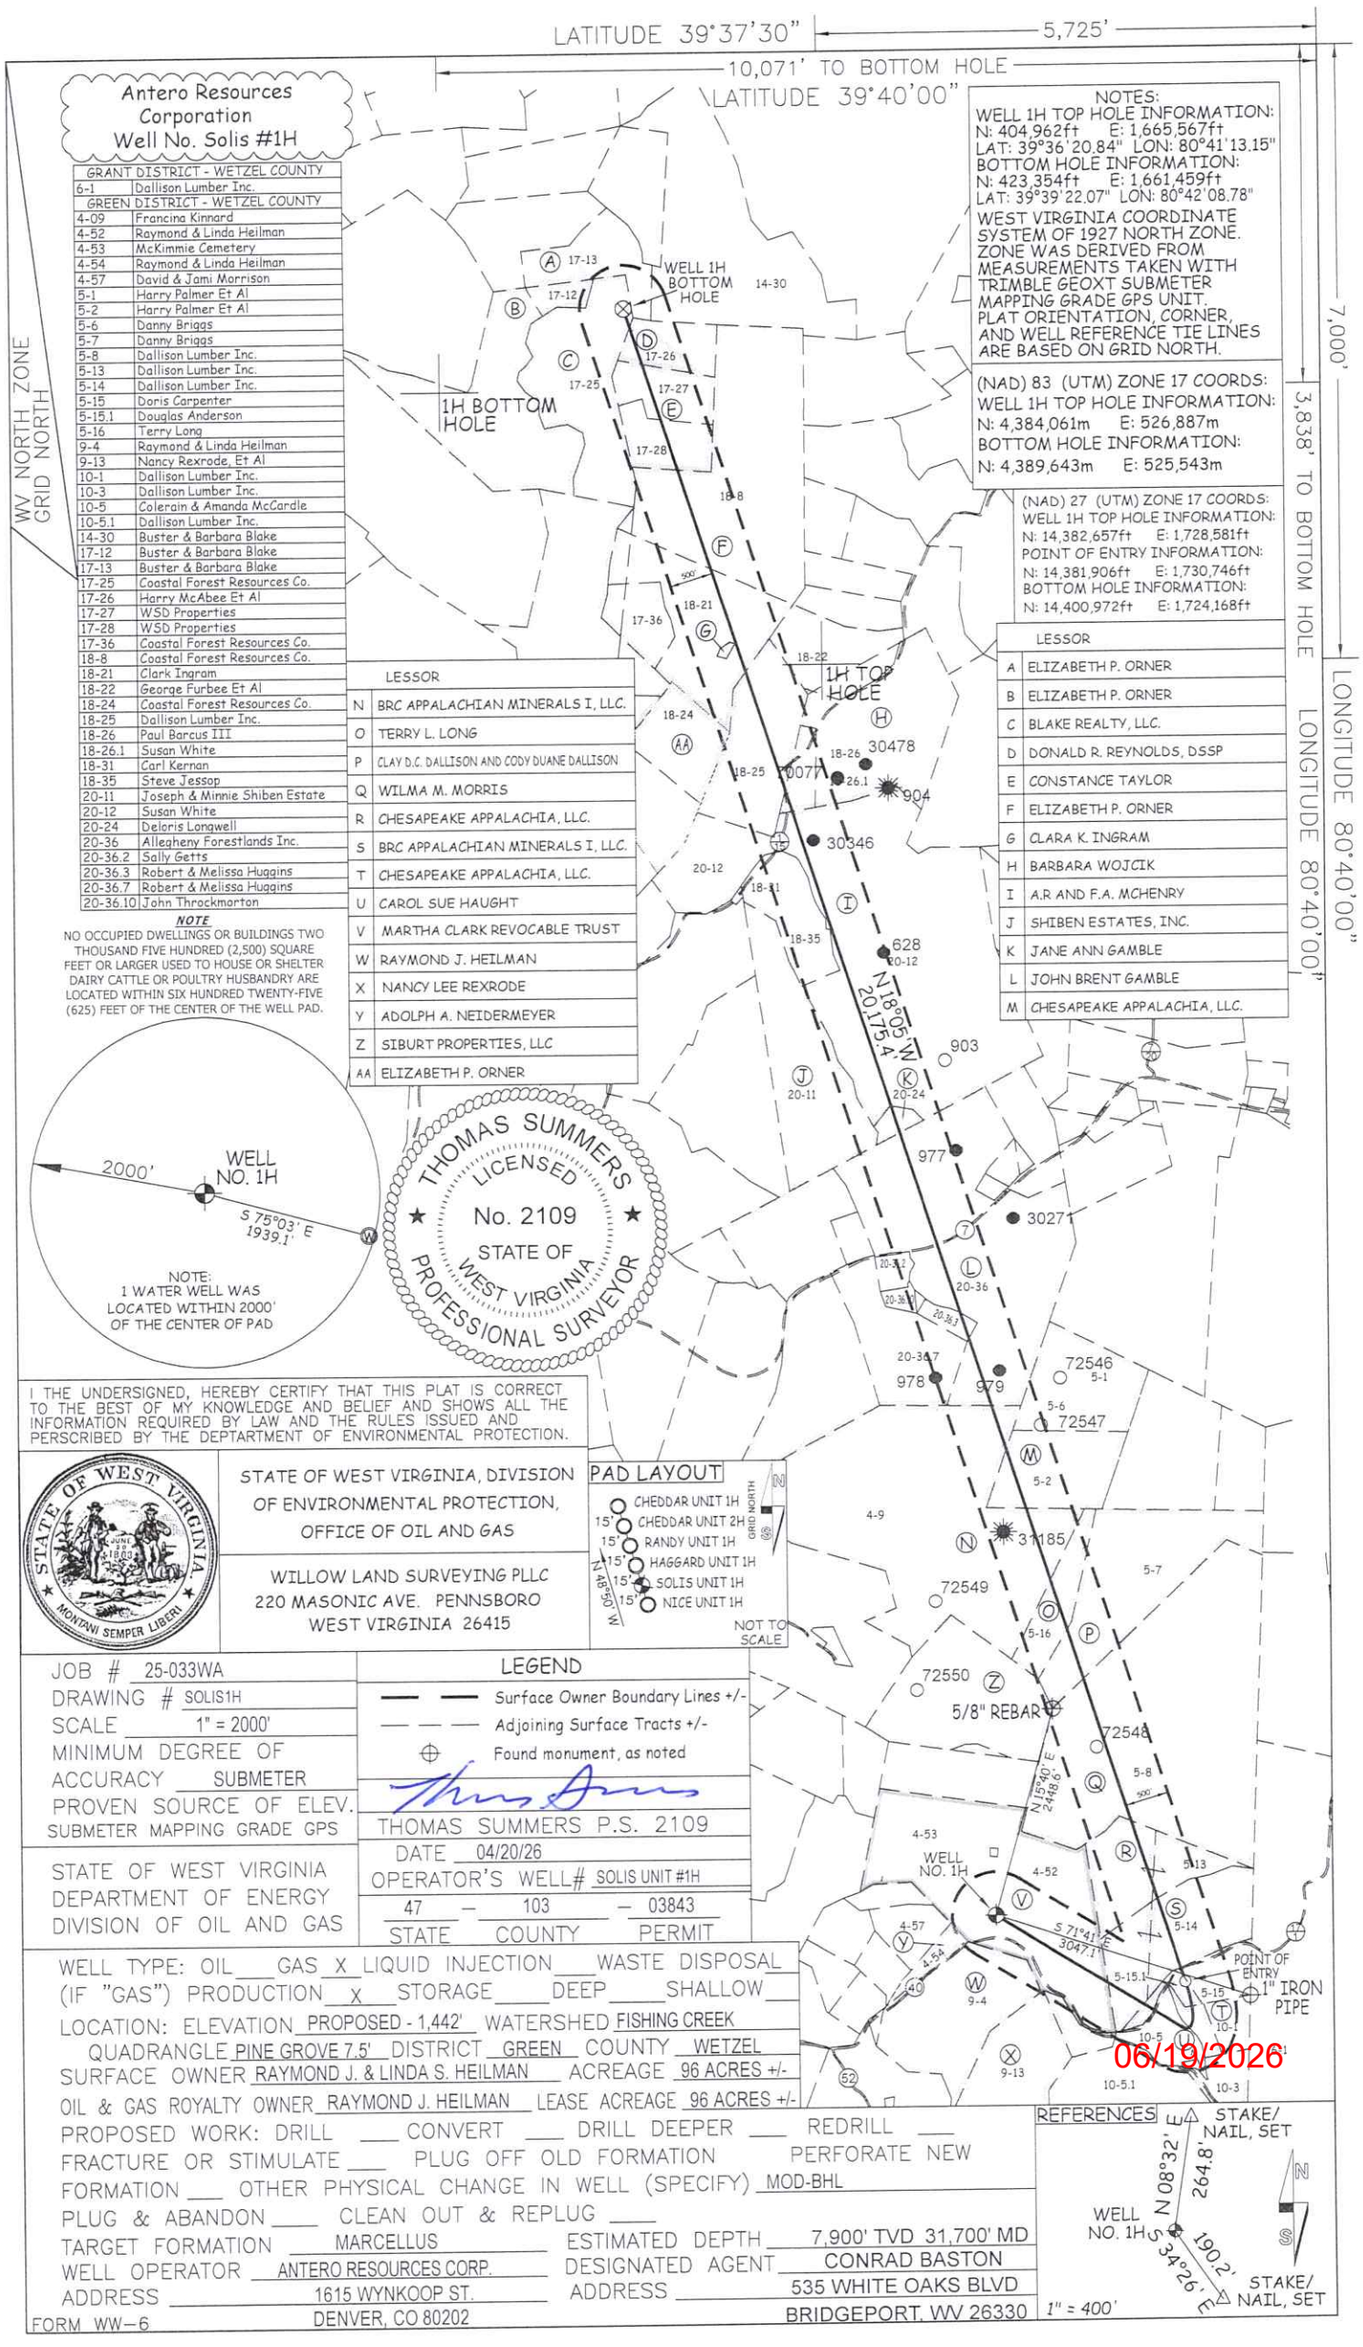


NOTES:
WELL 1H TOP HOLE INFORMATION:
N: 404,962ft E: 1,665,567ft
LAT: 39°36'20.84" LON: 80°41'13.15"
BOTTOM HOLE INFORMATION:
N: 423,354ft E: 1,661,459ft
LAT: 39°39'22.07" LON: 80°42'08.78"
WEST VIRGINIA COORDINATE SYSTEM OF 1927 NORTH ZONE. ZONE WAS DERIVED FROM MEASUREMENTS TAKEN WITH TRIMBLE GEOXT SUBMETER MAPPING GRADE GPS UNIT. PLAT ORIENTATION, CORNER, AND WELL REFERENCE TIE LINES ARE BASED ON GRID NORTH.

(NAD) 83 (UTM) ZONE 17 COORDS:
WELL 1H TOP HOLE INFORMATION:
N: 4,384,061m E: 526,887m
BOTTOM HOLE INFORMATION:
N: 4,389,643m E: 525,543m

(NAD) 27 (UTM) ZONE 17 COORDS:
WELL 1H TOP HOLE INFORMATION:
N: 14,382,657ft E: 1,728,581ft
POINT OF ENTRY INFORMATION:
N: 14,381,906ft E: 1,730,746ft
BOTTOM HOLE INFORMATION:
N: 14,400,972ft E: 1,724,168ft

	GRANT DISTRICT - WETZEL COUNTY
6-1	Dallison Lumber Inc.
	GREEN DISTRICT - WETZEL COUNTY
4-09	Francina Kinnard
4-52	Raymond & Linda Heilman
4-53	McKimmie Cemetery
4-54	Raymond & Linda Heilman
4-57	David & Jami Morrison
5-1	Harry Palmer Et Al
5-2	Harry Palmer Et Al
5-6	Danny Briggs
5-7	Danny Briggs
5-8	Dallison Lumber Inc.
5-13	Dallison Lumber Inc.
5-14	Dallison Lumber Inc.
5-15	Doris Carpenter
5-15.1	Douglas Anderson
5-16	Terry Long
9-4	Raymond & Linda Heilman
9-13	Nancy Rexrode, Et Al
10-1	Dallison Lumber Inc.
10-3	Dallison Lumber Inc.
10-5	Colerain & Amanda McCardle
10-5.1	Dallison Lumber Inc.
14-30	Buster & Barbara Blake
17-12	Buster & Barbara Blake
17-13	Buster & Barbara Blake
17-25	Coastal Forest Resources Co.
17-26	Harry McAbee Et Al
17-27	WSD Properties
17-28	WSD Properties
17-36	Coastal Forest Resources Co.
18-8	Coastal Forest Resources Co.
18-21	Clark Ingram
18-22	George Furbee Et Al
18-24	Coastal Forest Resources Co.
18-25	Dallison Lumber Inc.
18-26	Paul Barcus III
18-26.1	Susan White
18-31	Carl Kernan
18-35	Steve Jessop
20-11	Joseph & Minnie Shiben Estate
20-12	Susan White
20-24	Deloris Longwell
20-36	Allegheny Forestlands Inc.
20-36.2	Sally Getts
20-36.3	Robert & Melissa Huggins
20-36.7	Robert & Melissa Huggins
20-36.10	John Throckmorton

	LESSOR
N	BRC APPALACHIAN MINERALS I, LLC.
O	TERRY L. LONG
P	CLAY D.C. DALLISON AND CODY DUANE DALLISON
Q	WILMA M. MORRIS
R	CHESAPEAKE APPALACHIA, LLC.
S	BRC APPALACHIAN MINERALS I, LLC.
T	CHESAPEAKE APPALACHIA, LLC.
U	CAROL SUE HAUGHT
V	MARTHA CLARK REVOCABLE TRUST
W	RAYMOND J. HEILMAN
X	NANCY LEE REXRODE
Y	ADOLPH A. NEIDERMEYER
Z	SIBURT PROPERTIES, LLC
AA	ELIZABETH P. ORNER

	LESSOR
A	ELIZABETH P. ORNER
B	ELIZABETH P. ORNER
C	BLAKE REALTY, LLC.
D	DONALD R. REYNOLDS, DSSP
E	CONSTANCE TAYLOR
F	ELIZABETH P. ORNER
G	CLARA K. INGRAM
H	BARBARA WOJCIK
I	A.R AND F.A. MCHENRY
J	SHIBEN ESTATES, INC.
K	JANE ANN GAMBLE
L	JOHN BRENT GAMBLE
M	CHESAPEAKE APPALACHIA, LLC.

NOTE
NO OCCUPIED DWELLINGS OR BUILDINGS TWO THOUSAND FIVE HUNDRED (2,500) SQUARE FEET OR LARGER USED TO HOUSE OR SHELTER DAIRY CATTLE OR POULTRY HUSBANDRY ARE LOCATED WITHIN SIX HUNDRED TWENTY-FIVE (625) FEET OF THE CENTER OF THE WELL PAD.

NOTE:
1 WATER WELL WAS LOCATED WITHIN 2000' OF THE CENTER OF PAD

THOMAS SUMMERS LICENSED No. 2109 STATE OF WEST VIRGINIA PROFESSIONAL SURVEYOR

I THE UNDERSIGNED, HEREBY CERTIFY THAT THIS PLAT IS CORRECT TO THE BEST OF MY KNOWLEDGE AND BELIEF AND SHOWS ALL THE INFORMATION REQUIRED BY LAW AND THE RULES ISSUED AND PERSCRIBED BY THE DEPTARTMENT OF ENVIRONMENTAL PROTECTION.

STATE OF WEST VIRGINIA, DIVISION OF ENVIRONMENTAL PROTECTION, OFFICE OF OIL AND GAS

WILLOW LAND SURVEYING PLLC
220 MASONIC AVE. PENNSBORO
WEST VIRGINIA 26415

PAD LAYOUT
CHEDDAR UNIT 1H
CHEDDAR UNIT 2H
RANDY UNIT 1H
HAGGARD UNIT 1H
SOLIS UNIT 1H
NICE UNIT 1H
GRID NORTH
NOT TO SCALE

LEGEND
Surface Owner Boundary Lines +/-
Adjoining Surface Tracts +/-
Found monument, as noted

JOB # 25-033WA
DRAWING # SOLIS1H
SCALE 1" = 2000'
MINIMUM DEGREE OF ACCURACY SUBMETER
PROVEN SOURCE OF ELEV. SUBMETER MAPPING GRADE GPS

THOMAS SUMMERS P.S. 2109
DATE 04/20/26
OPERATOR'S WELL# SOLIS UNIT #1H

STATE OF WEST VIRGINIA
DEPARTMENT OF ENERGY
DIVISION OF OIL AND GAS

47 — 103 — 03843
STATE COUNTY PERMIT

WELL TYPE: OIL ___ GAS X LIQUID INJECTION ___ WASTE DISPOSAL ___
(IF "GAS") PRODUCTION X STORAGE ___ DEEP ___ SHALLOW ___
LOCATION: ELEVATION PROPOSED - 1,442' WATERSHED FISHING CREEK
QUADRANGLE PINE GROVE 7.5' DISTRICT GREEN COUNTY WETZEL
SURFACE OWNER RAYMOND J. & LINDA S. HEILMAN ACREAGE 96 ACRES +/-
OIL & GAS ROYALTY OWNER RAYMOND J. HEILMAN LEASE ACREAGE 96 ACRES +/-
PROPOSED WORK: DRILL ___ CONVERT ___ DRILL DEEPER ___ REDRILL ___
FRACTURE OR STIMULATE ___ PLUG OFF OLD FORMATION ___ PERFORATE NEW FORMATION ___ OTHER PHYSICAL CHANGE IN WELL (SPECIFY) MOD-BHL
PLUG & ABANDON ___ CLEAN OUT & REPLUG ___
TARGET FORMATION MARCELLUS ESTIMATED DEPTH 7,900' TVD 31,700' MD
WELL OPERATOR ANTERO RESOURCES CORP. DESIGNATED AGENT CONRAD BASTON
ADDRESS 1615 WYNKOOP ST. ADDRESS 535 WHITE OAKS BLVD
DENVER, CO 80202 BRIDGEPORT, WV 26330

FORM WW-6

REFERENCES