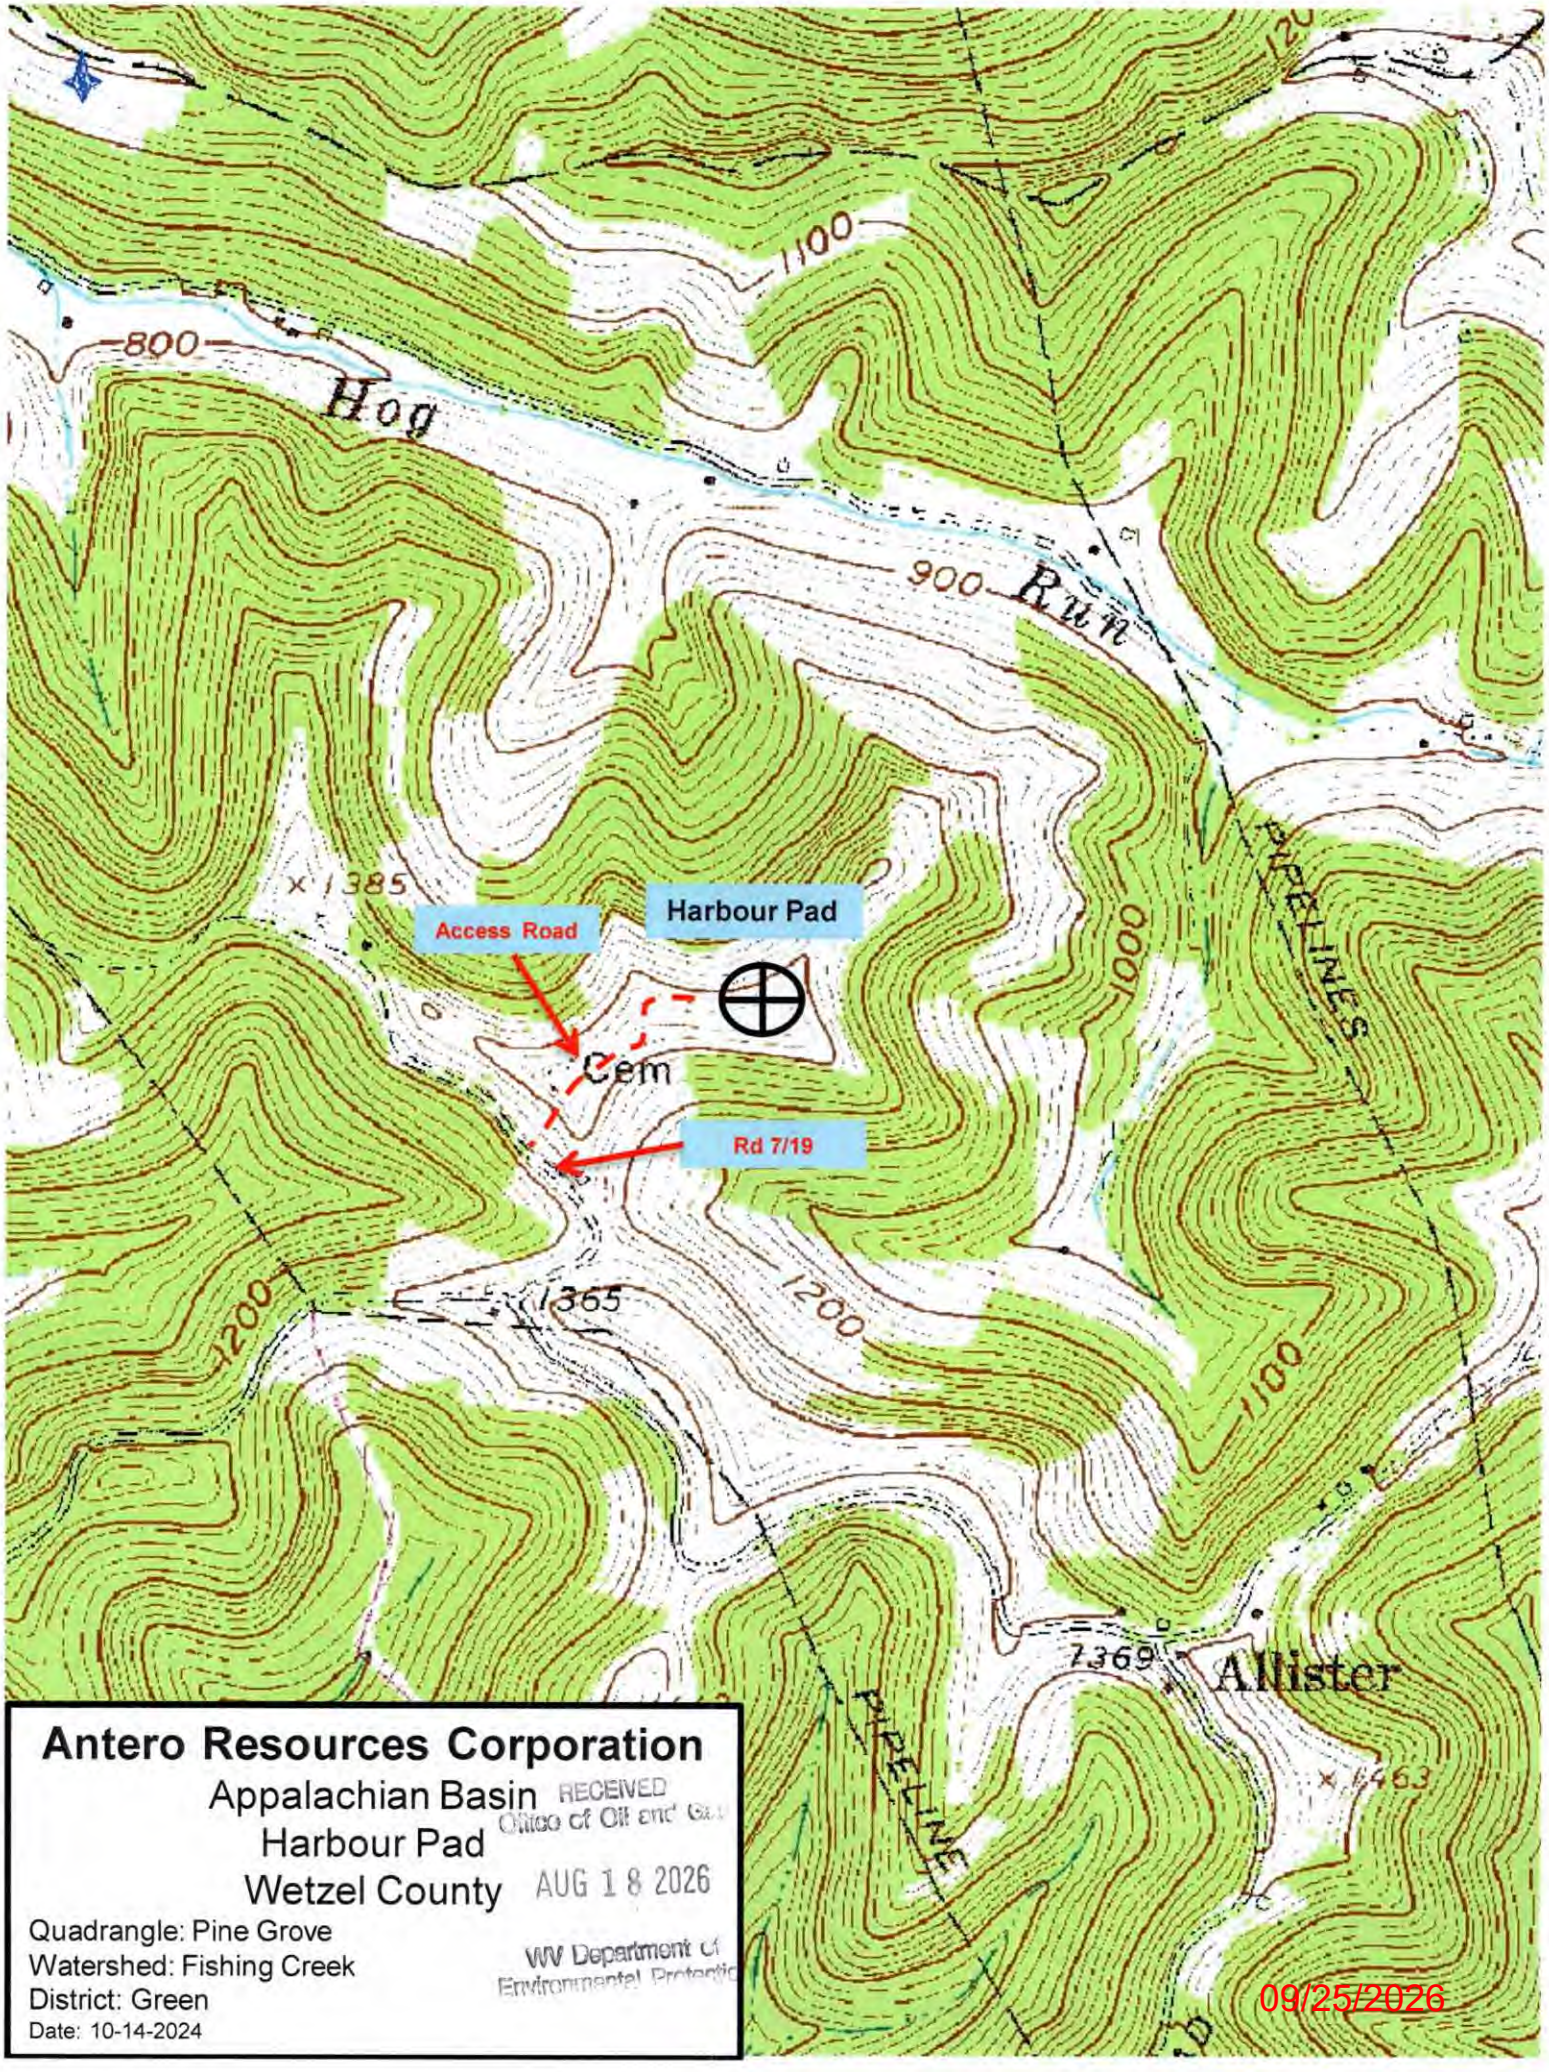


Antero Resources Corporation


Appalachian Basin


Harbour Pad

Wetzel County

Quadrangle: Pine Grove
Watershed: Fishing Creek
District: Green
Date: 10-14-2024

RECEIVED
Office of Oil and Gas
AUG 18 2026
WV Department of
Environmental Protection
09/25/2026

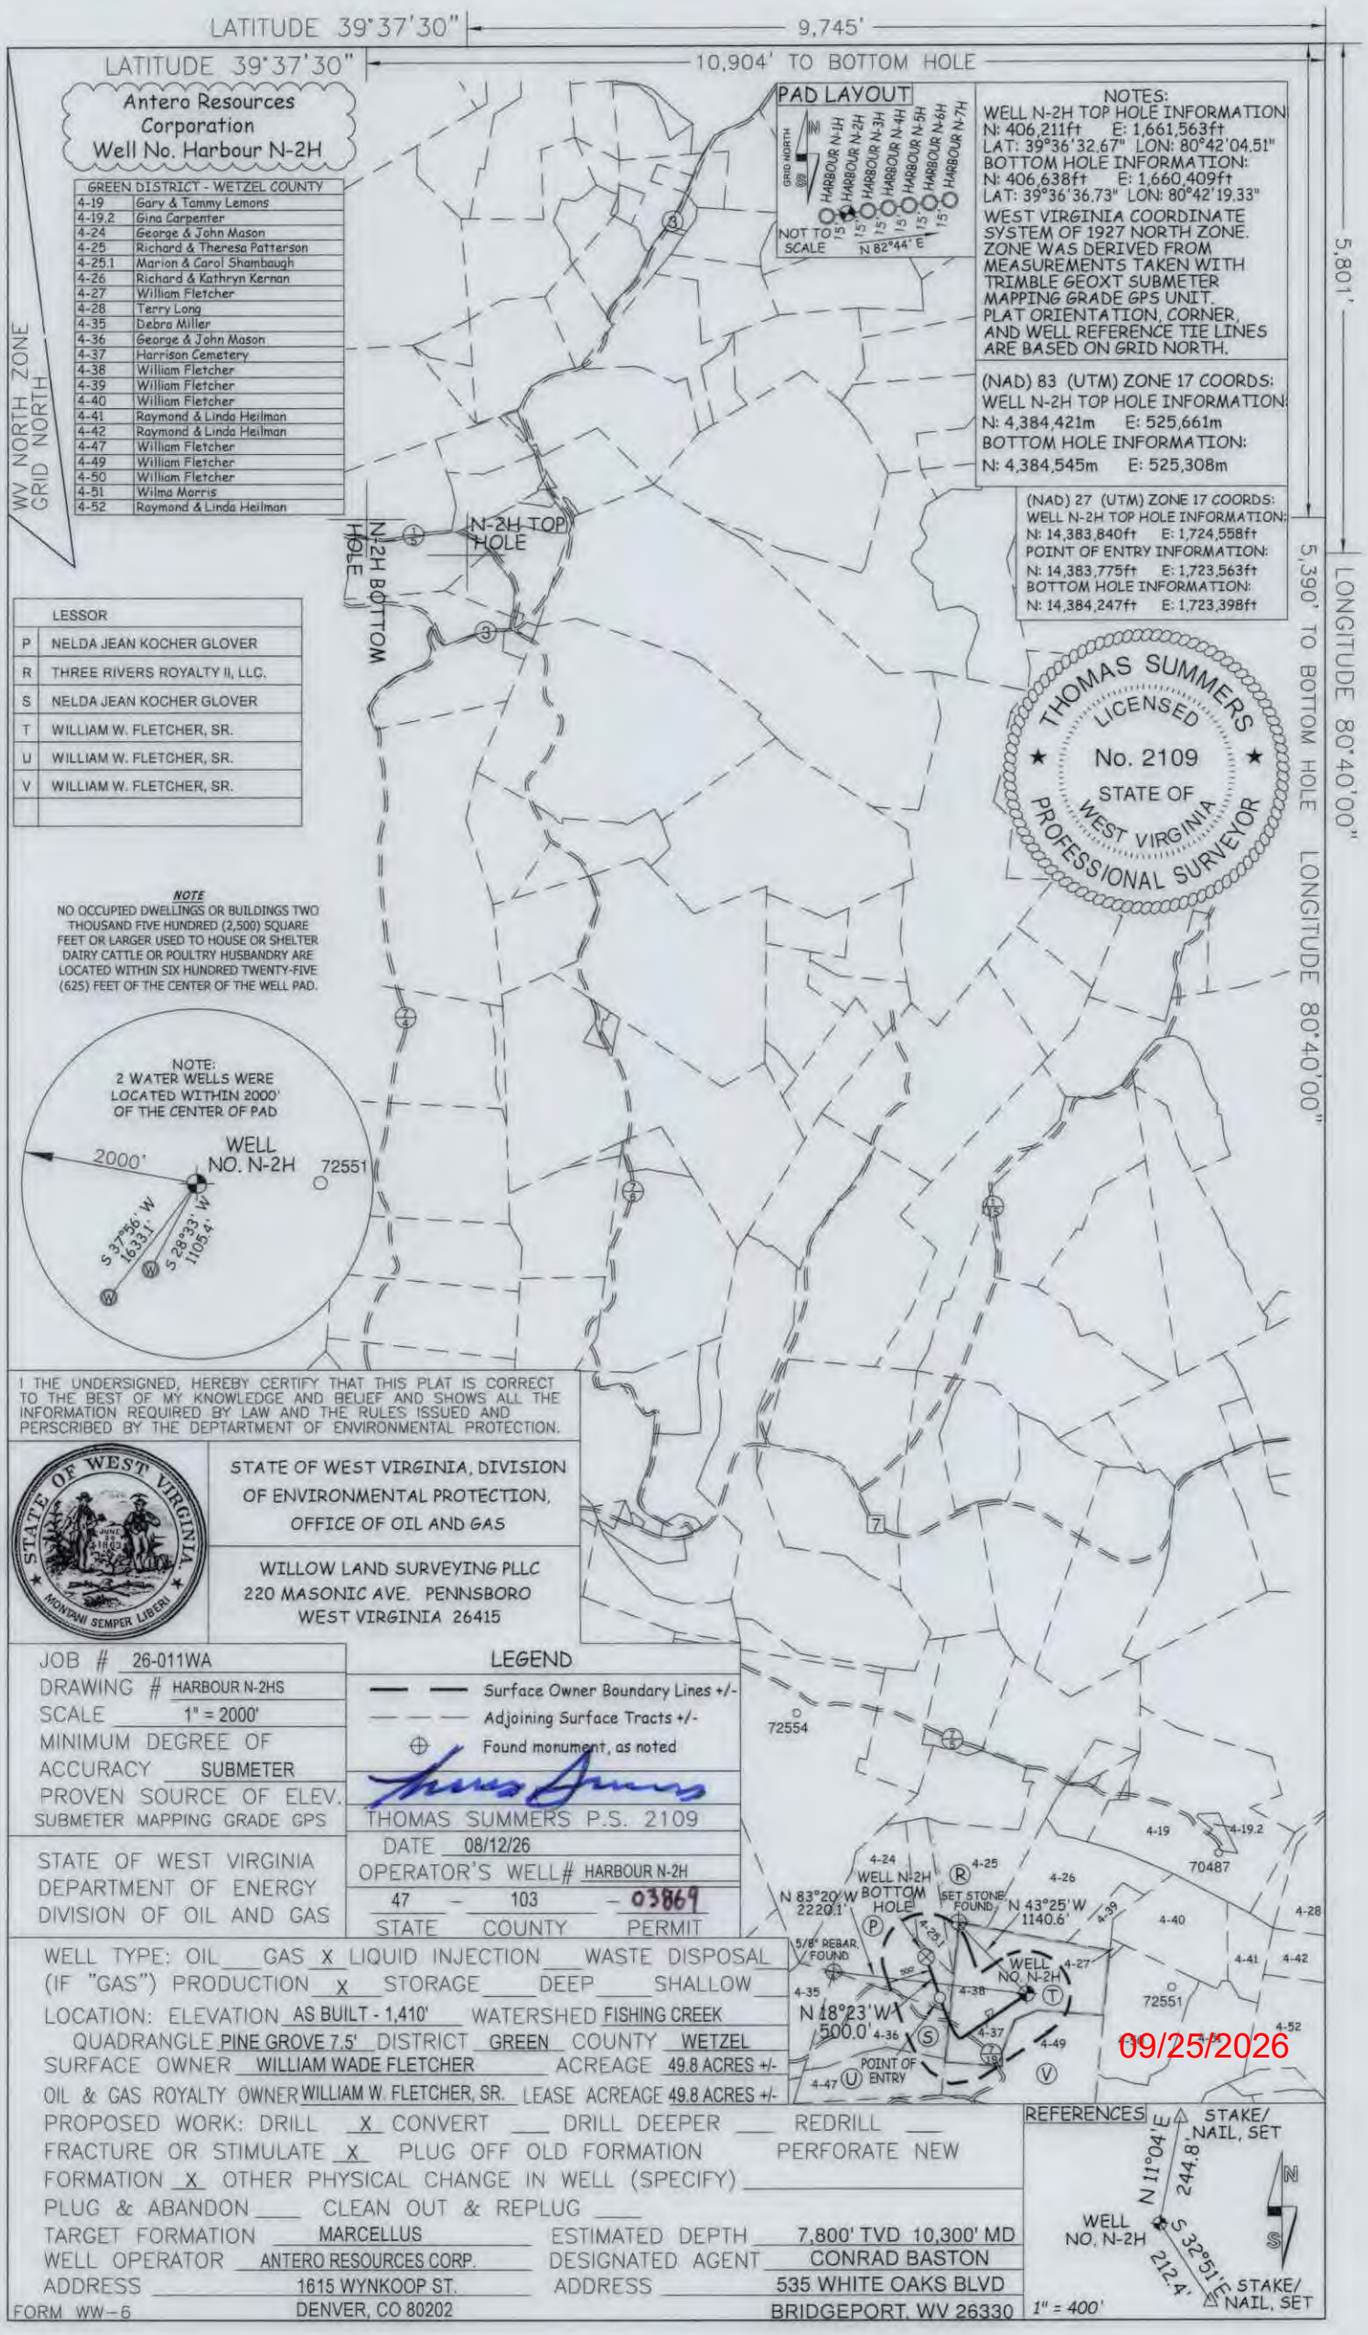
LATITUDE 39°37'30"
9,745'
LATITUDE 39°37'30"
10,904' TO BOTTOM HOLE
Antero Resources Corporation
Well No. Harbour N-2H
5,801'
WV NORTH ZONE GRID NORTH
GREEN DISTRICT - WETZEL COUNTY
4-19 Gary & Tammy Lemons
4-19.2 Gina Carpenter
4-24 George & John Mason
4-25 Richard & Theresa Patterson
4-25.1 Marion & Carol Shambaugh
4-26 Richard & Kathryn Kernan
4-27 William Fletcher
4-28 Terry Long
4-35 Debra Miller
4-36 George & John Mason
4-37 Harrison Cemetery
4-38 William Fletcher
4-39 William Fletcher
4-40 William Fletcher
4-41 Raymond & Linda Heilman
4-42 Raymond & Linda Heilman
4-47 William Fletcher
4-49 William Fletcher
4-50 William Fletcher
4-51 Wilma Morris
4-52 Raymond & Linda Heilman
PAD LAYOUT
GRID NORTH
HARBOUR N-1H
HARBOUR N-2H
HARBOUR N-3H
HARBOUR N-4H
HARBOUR N-5H
HARBOUR N-6H
HARBOUR N-7H
15'
NOT TO SCALE
N 82°44' E
NOTES:
WELL N-2H TOP HOLE INFORMATION
N: 406,211ft E: 1,661,563ft
LAT: 39°36'32.67" LON: 80°42'04.51"
BOTTOM HOLE INFORMATION:
N: 406,638ft E: 1,660,409ft
LAT: 39°36'36.73" LON: 80°42'19.33"
WEST VIRGINIA COORDINATE SYSTEM OF 1927 NORTH ZONE. ZONE WAS DERIVED FROM MEASUREMENTS TAKEN WITH TRIMBLE GEOXT SUBMETER MAPPING GRADE GPS UNIT. PLAT ORIENTATION, CORNER, AND WELL REFERENCE TIE LINES ARE BASED ON GRID NORTH.
(NAD) 83 (UTM) ZONE 17 COORDS:
WELL N-2H TOP HOLE INFORMATION:
N: 4,384,421m E: 525,661m
BOTTOM HOLE INFORMATION:
N: 4,384,545m E: 525,308m
(NAD) 27 (UTM) ZONE 17 COORDS:
WELL N-2H TOP HOLE INFORMATION:
N: 14,383,840ft E: 1,724,558ft
POINT OF ENTRY INFORMATION:
N: 14,383,775ft E: 1,723,563ft
BOTTOM HOLE INFORMATION:
N: 14,384,247ft E: 1,723,398ft
5,390' TO BOTTOM HOLE
LONGITUDE 80°40'00"
N-2H TOP HOLE
N-2H BOTTOM HOLE
LESSOR
P NELDA JEAN KOCHER GLOVER
R THREE RIVERS ROYALTY II, LLC.
S NELDA JEAN KOCHER GLOVER
T WILLIAM W. FLETCHER, SR.
U WILLIAM W. FLETCHER, SR.
V WILLIAM W. FLETCHER, SR.
THOMAS SUMMERS LICENSED No. 2109 STATE OF WEST VIRGINIA PROFESSIONAL SURVEYOR
NOTE
NO OCCUPIED DWELLINGS OR BUILDINGS TWO THOUSAND FIVE HUNDRED (2,500) SQUARE FEET OR LARGER USED TO HOUSE OR SHELTER DAIRY CATTLE OR POULTRY HUSBANDRY ARE LOCATED WITHIN SIX HUNDRED TWENTY-FIVE (625) FEET OF THE CENTER OF THE WELL PAD.
NOTE:
2 WATER WELLS WERE LOCATED WITHIN 2000' OF THE CENTER OF PAD
2000'
WELL NO. N-2H
72551
S 37°56' W 1633.1'
S 28°33' W 1105.4'
I THE UNDERSIGNED, HEREBY CERTIFY THAT THIS PLAT IS CORRECT TO THE BEST OF MY KNOWLEDGE AND BELIEF AND SHOWS ALL THE INFORMATION REQUIRED BY LAW AND THE RULES ISSUED AND PERSCRIBED BY THE DEPTARTMENT OF ENVIRONMENTAL PROTECTION.
STATE OF WEST VIRGINIA, DIVISION OF ENVIRONMENTAL PROTECTION, OFFICE OF OIL AND GAS
WILLOW LAND SURVEYING PLLC
220 MASONIC AVE. PENNSBORO
WEST VIRGINIA 26415
JOB # 26-011WA
DRAWING # HARBOUR N-2HS
SCALE 1" = 2000'
MINIMUM DEGREE OF ACCURACY SUBMETER
PROVEN SOURCE OF ELEV. SUBMETER MAPPING GRADE GPS
LEGEND
Surface Owner Boundary Lines +/-
Adjoining Surface Tracts +/-
Found monument, as noted
THOMAS SUMMERS P.S. 2109
DATE 08/12/26
OPERATOR'S WELL# HARBOUR N-2H
STATE OF WEST VIRGINIA DEPARTMENT OF ENERGY DIVISION OF OIL AND GAS
47 - 103 - 03869
STATE COUNTY PERMIT
WELL TYPE: OIL ___ GAS X LIQUID INJECTION ___ WASTE DISPOSAL ___
(IF "GAS") PRODUCTION X STORAGE ___ DEEP ___ SHALLOW ___
LOCATION: ELEVATION AS BUILT - 1,410' WATERSHED FISHING CREEK
QUADRANGLE PINE GROVE 7.5' DISTRICT GREEN COUNTY WETZEL
SURFACE OWNER WILLIAM WADE FLETCHER ACREAGE 49.8 ACRES +/-
OIL & GAS ROYALTY OWNER WILLIAM W. FLETCHER, SR. LEASE ACREAGE 49.8 ACRES +/-
PROPOSED WORK: DRILL X CONVERT ___ DRILL DEEPER ___ REDRILL ___
FRACTURE OR STIMULATE X PLUG OFF OLD FORMATION ___ PERFORATE NEW FORMATION X OTHER PHYSICAL CHANGE IN WELL (SPECIFY) ___
PLUG & ABANDON ___ CLEAN OUT & REPLUG ___
TARGET FORMATION MARCELLUS ESTIMATED DEPTH 7,800' TVD 10,300' MD
WELL OPERATOR ANTERO RESOURCES CORP. DESIGNATED AGENT CONRAD BASTON
ADDRESS 1615 WYNKOOP ST. DENVER, CO 80202 ADDRESS 535 WHITE OAKS BLVD BRIDGEPORT, WV 26330
FORM WW-6
N 83°20' W 2220.1'
WELL N-2H BOTTOM HOLE
SET STONE FOUND
N 43°25' W 1140.6'
5/8" REBAR FOUND
N 18°23' W 500.0'
POINT OF ENTRY
WELL NO. N-2H
72551
72554
70487
09/25/2026
REFERENCES
STAKE/ NAIL, SET
N 11°04' E 244.8'
S 32°51' E 212.4'
1" = 400'

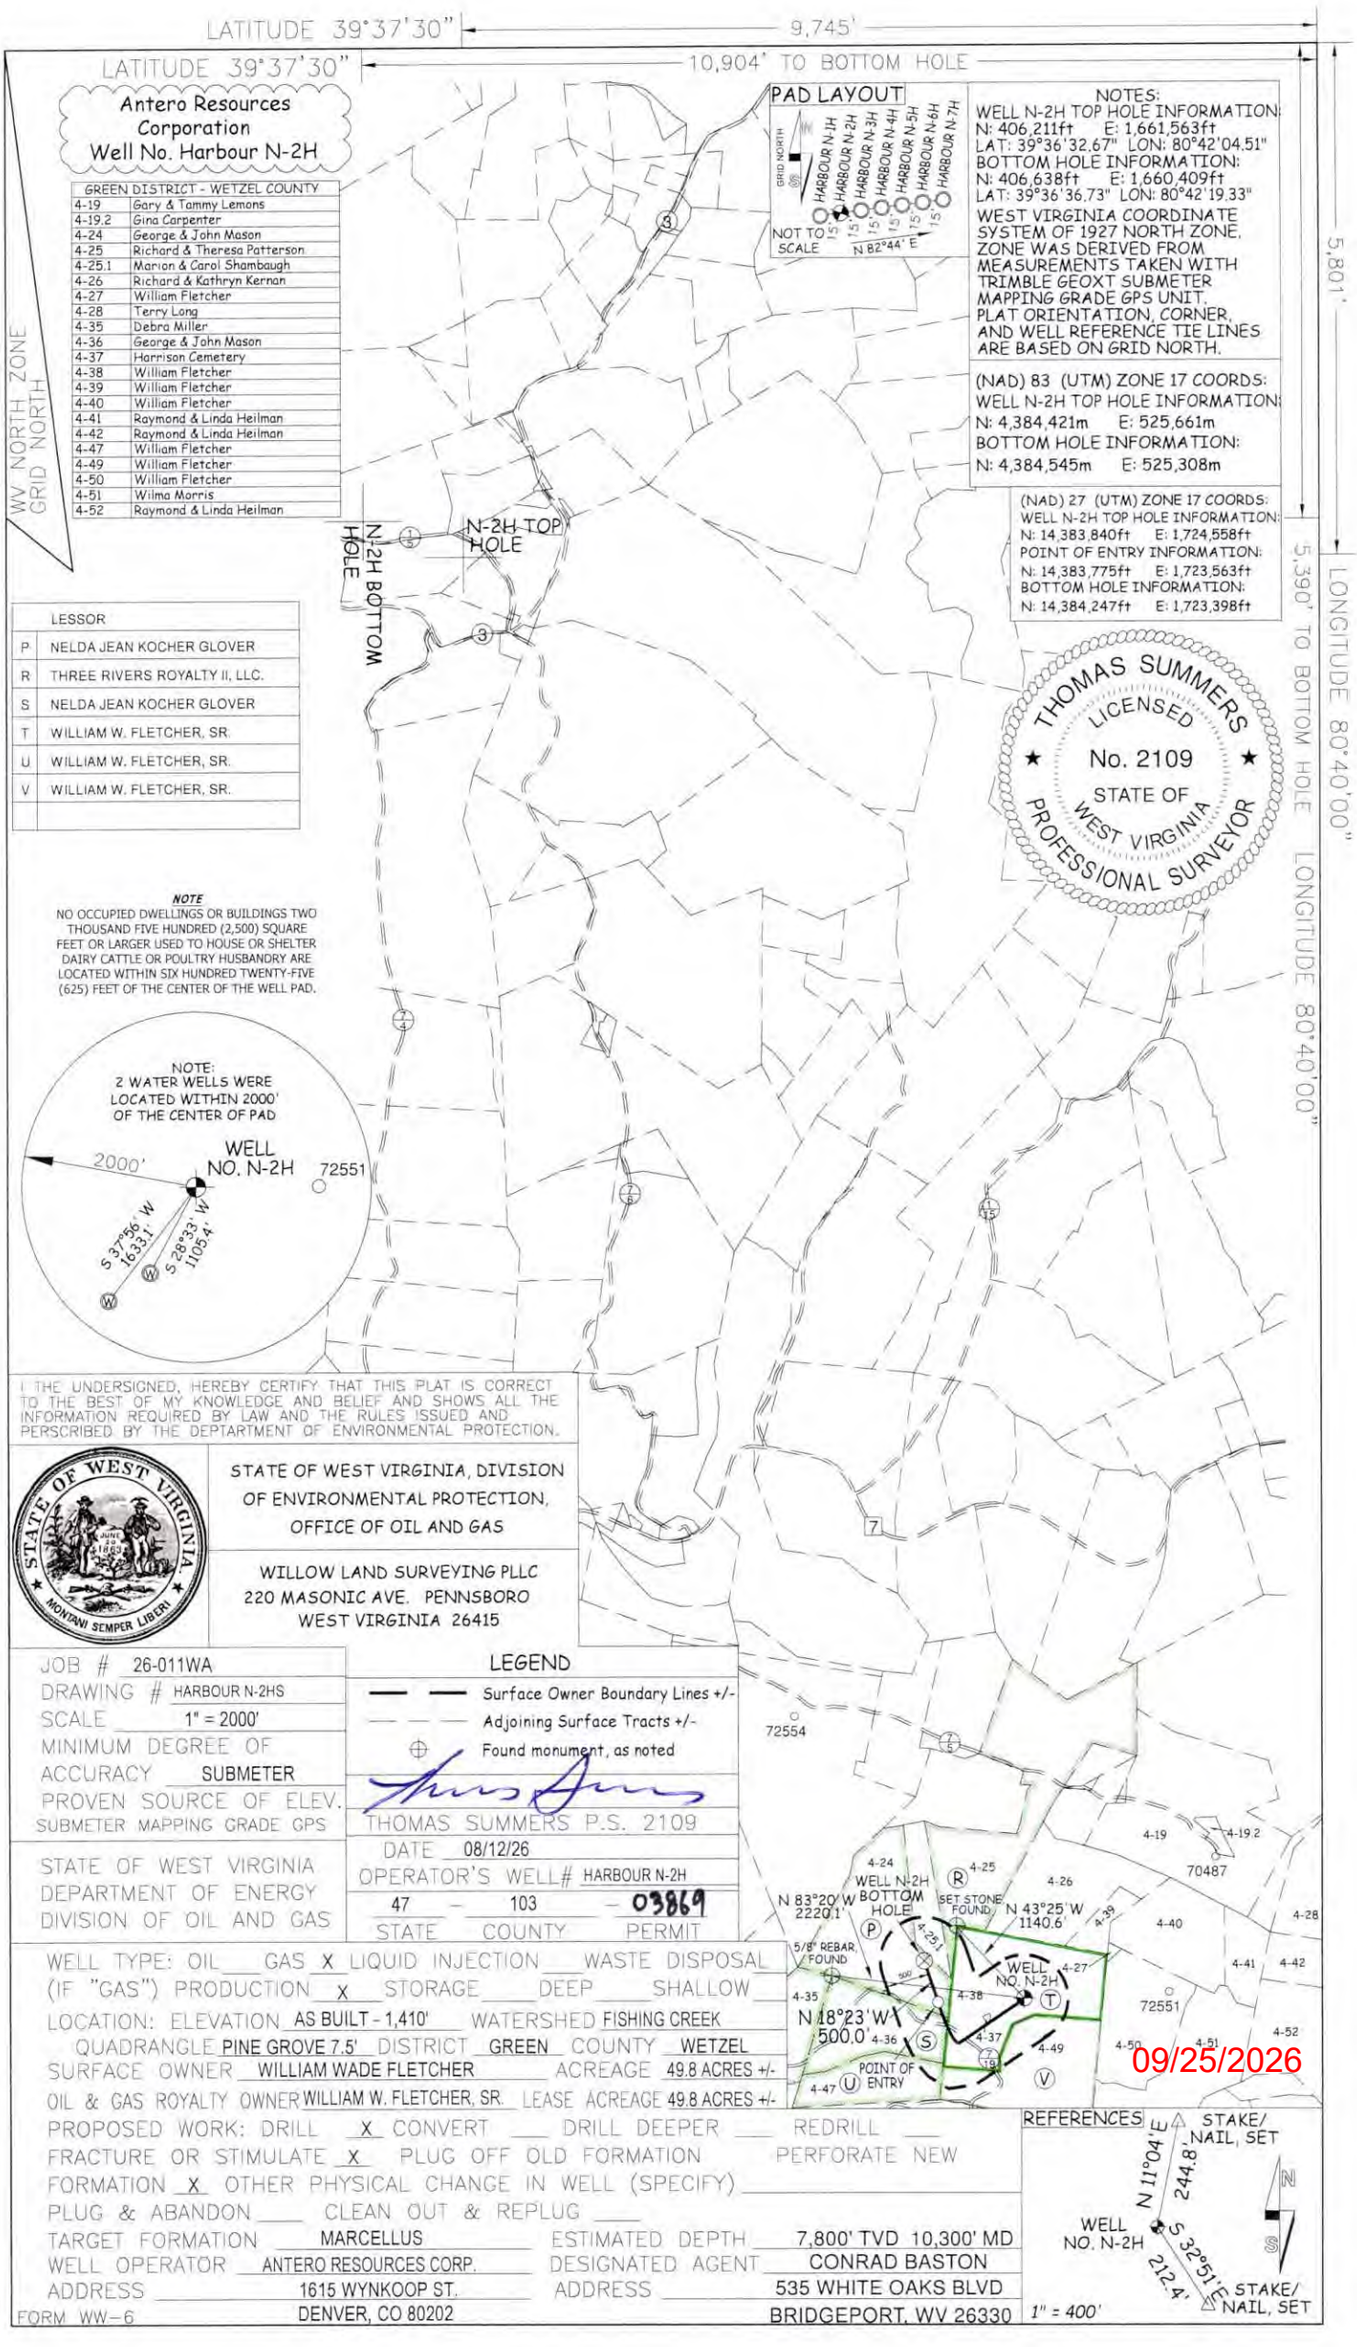

GREEN DISTRICT - WETZEL COUNTY	
4-19	Gary & Tammy Lemons
4-19.2	Gina Carpenter
4-24	George & John Mason
4-25	Richard & Theresa Patterson
4-25.1	Marion & Carol Shambaugh
4-26	Richard & Kathryn Kernan
4-27	William Fletcher
4-28	Terry Long
4-35	Debra Miller
4-36	George & John Mason
4-37	Harrison Cemetery
4-38	William Fletcher
4-39	William Fletcher
4-40	William Fletcher
4-41	Raymond & Linda Heilman
4-42	Raymond & Linda Heilman
4-47	William Fletcher
4-49	William Fletcher
4-50	William Fletcher
4-51	Wilma Morris
4-52	Raymond & Linda Heilman

	LESSOR
P	NELDA JEAN KOCHER GLOVER
R	THREE RIVERS ROYALTY II, LLC.
S	NELDA JEAN KOCHER GLOVER
T	WILLIAM W. FLETCHER, SR.
U	WILLIAM W. FLETCHER, SR.
V	WILLIAM W. FLETCHER, SR.

I, THE UNDERSIGNED, HEREBY CERTIFY THAT THIS PLAT IS CORRECT TO THE BEST OF MY KNOWLEDGE AND BELIEF AND SHOWS ALL THE INFORMATION REQUIRED BY LAW AND THE RULES ISSUED AND PERSCRIBED BY THE DEPTARTMENT OF ENVIRONMENTAL PROTECTION.

STATE OF WEST VIRGINIA, DIVISION OF ENVIRONMENTAL PROTECTION, OFFICE OF OIL AND GAS

WILLOW LAND SURVEYING PLLC
220 MASONIC AVE. PENNSBORO
WEST VIRGINIA 26415

JOB # 26-011WA
DRAWING # HARBOUR N-2HS
SCALE 1" = 2000'
MINIMUM DEGREE OF ACCURACY SUBMETER
PROVEN SOURCE OF ELEV. SUBMETER MAPPING GRADE GPS

LEGEND
Surface Owner Boundary Lines +/-
Adjoining Surface Tracts +/-
Found monument, as noted

THOMAS SUMMERS P.S. 2109
DATE 08/12/26
OPERATOR'S WELL# HARBOUR N-2H

STATE OF WEST VIRGINIA
DEPARTMENT OF ENERGY
DIVISION OF OIL AND GAS

47 – 103 – 03869
STATE COUNTY PERMIT

WELL TYPE: OIL ___ GAS X LIQUID INJECTION ___ WASTE DISPOSAL ___
(IF "GAS") PRODUCTION X STORAGE ___ DEEP ___ SHALLOW ___
LOCATION: ELEVATION AS BUILT - 1,410' WATERSHED FISHING CREEK
QUADRANGLE PINE GROVE 7.5' DISTRICT GREEN COUNTY WETZEL
SURFACE OWNER WILLIAM WADE FLETCHER ACREAGE 49.8 ACRES +/-
OIL & GAS ROYALTY OWNER WILLIAM W. FLETCHER, SR. LEASE ACREAGE 49.8 ACRES +/-
PROPOSED WORK: DRILL X CONVERT ___ DRILL DEEPER ___ REDRILL ___
FRACTURE OR STIMULATE X PLUG OFF OLD FORMATION ___ PERFORATE NEW FORMATION X OTHER PHYSICAL CHANGE IN WELL (SPECIFY) ___
PLUG & ABANDON ___ CLEAN OUT & REPLUG ___
TARGET FORMATION MARCELLUS ESTIMATED DEPTH 7,800' TVD 10,300' MD
WELL OPERATOR ANTERO RESOURCES CORP. DESIGNATED AGENT CONRAD BASTON
ADDRESS 1615 WYNKOOP ST. ADDRESS 535 WHITE OAKS BLVD
DENVER, CO 80202 BRIDGEPORT, WV 26330

09/25/2026

FORM WW-6