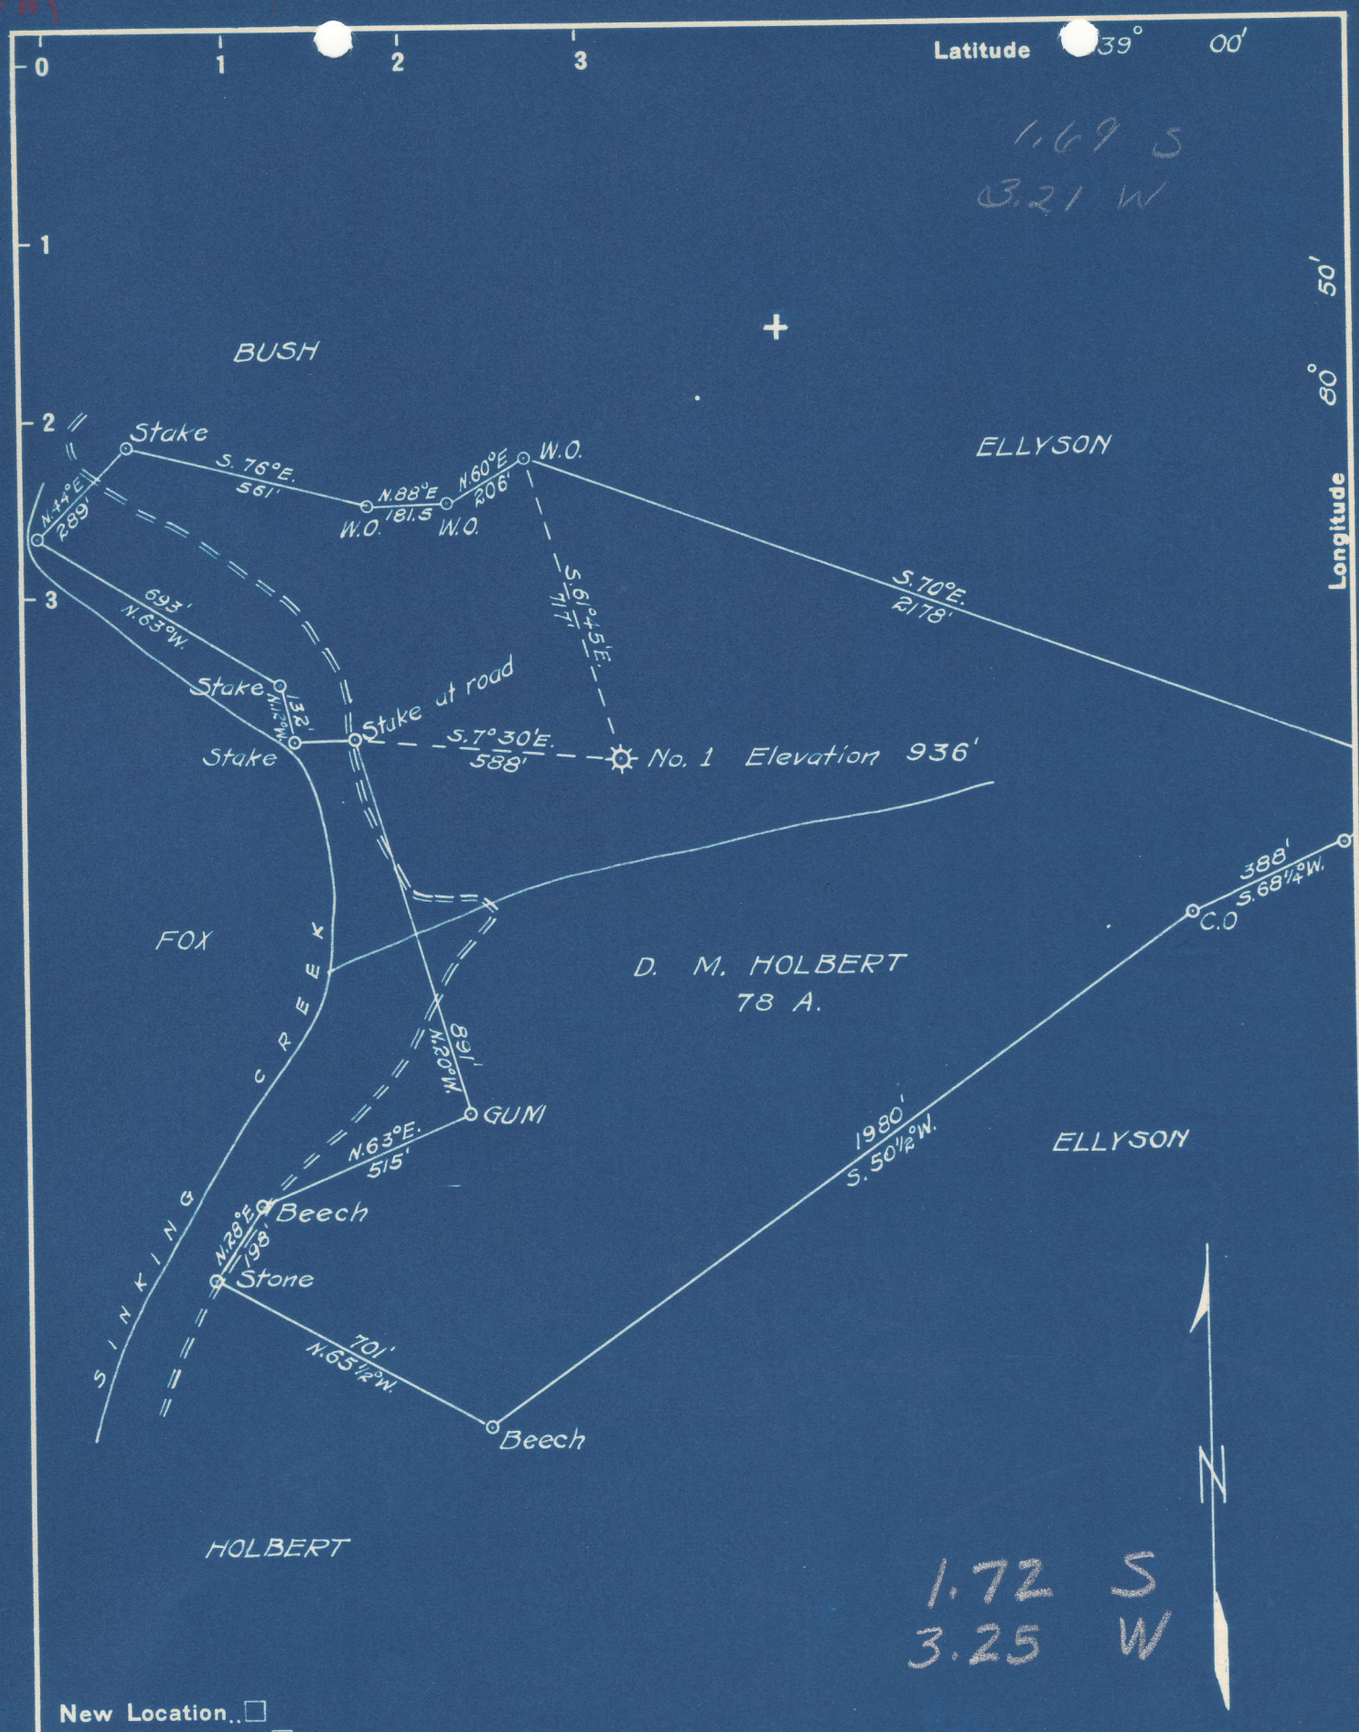

New Location..☐
Drill Deeper.....☐
Abandonment.....☑

Company F. S. DEEM
Address HARRISVILLE, W. VA.
Farm D. M. HOLBERT
Tract _____ Acres 78 Lease No. _____
Well (Farm) No. 1 Serial No. _____ NC
Elevation (Spirit Level) 936
Quadrangle GLENVILLE
County GILMER District DE KALB
Engineer B. F. RINEHART
Engineer's Registration No. 648
File No. _____ Drawing No. 735-DG
Date Dec. 14, 1948 Scale 1 in. = 400 ft.

"IMPERIAL" TRACING CLOTH
K & E CO., N. Y.

STATE OF WEST VIRGINIA
DEPARTMENT OF MINES
OIL AND GAS DIVISION
CHARLESTON

WELL LOCATION MAP

FILE NO. GL-312-A

+ Denotes location of well on United States Topographic Maps, scale 1 to 62,500, latitude and longitude lines being represented by border lines as shown.

— Denotes one inch spaces on border line of original tracing.