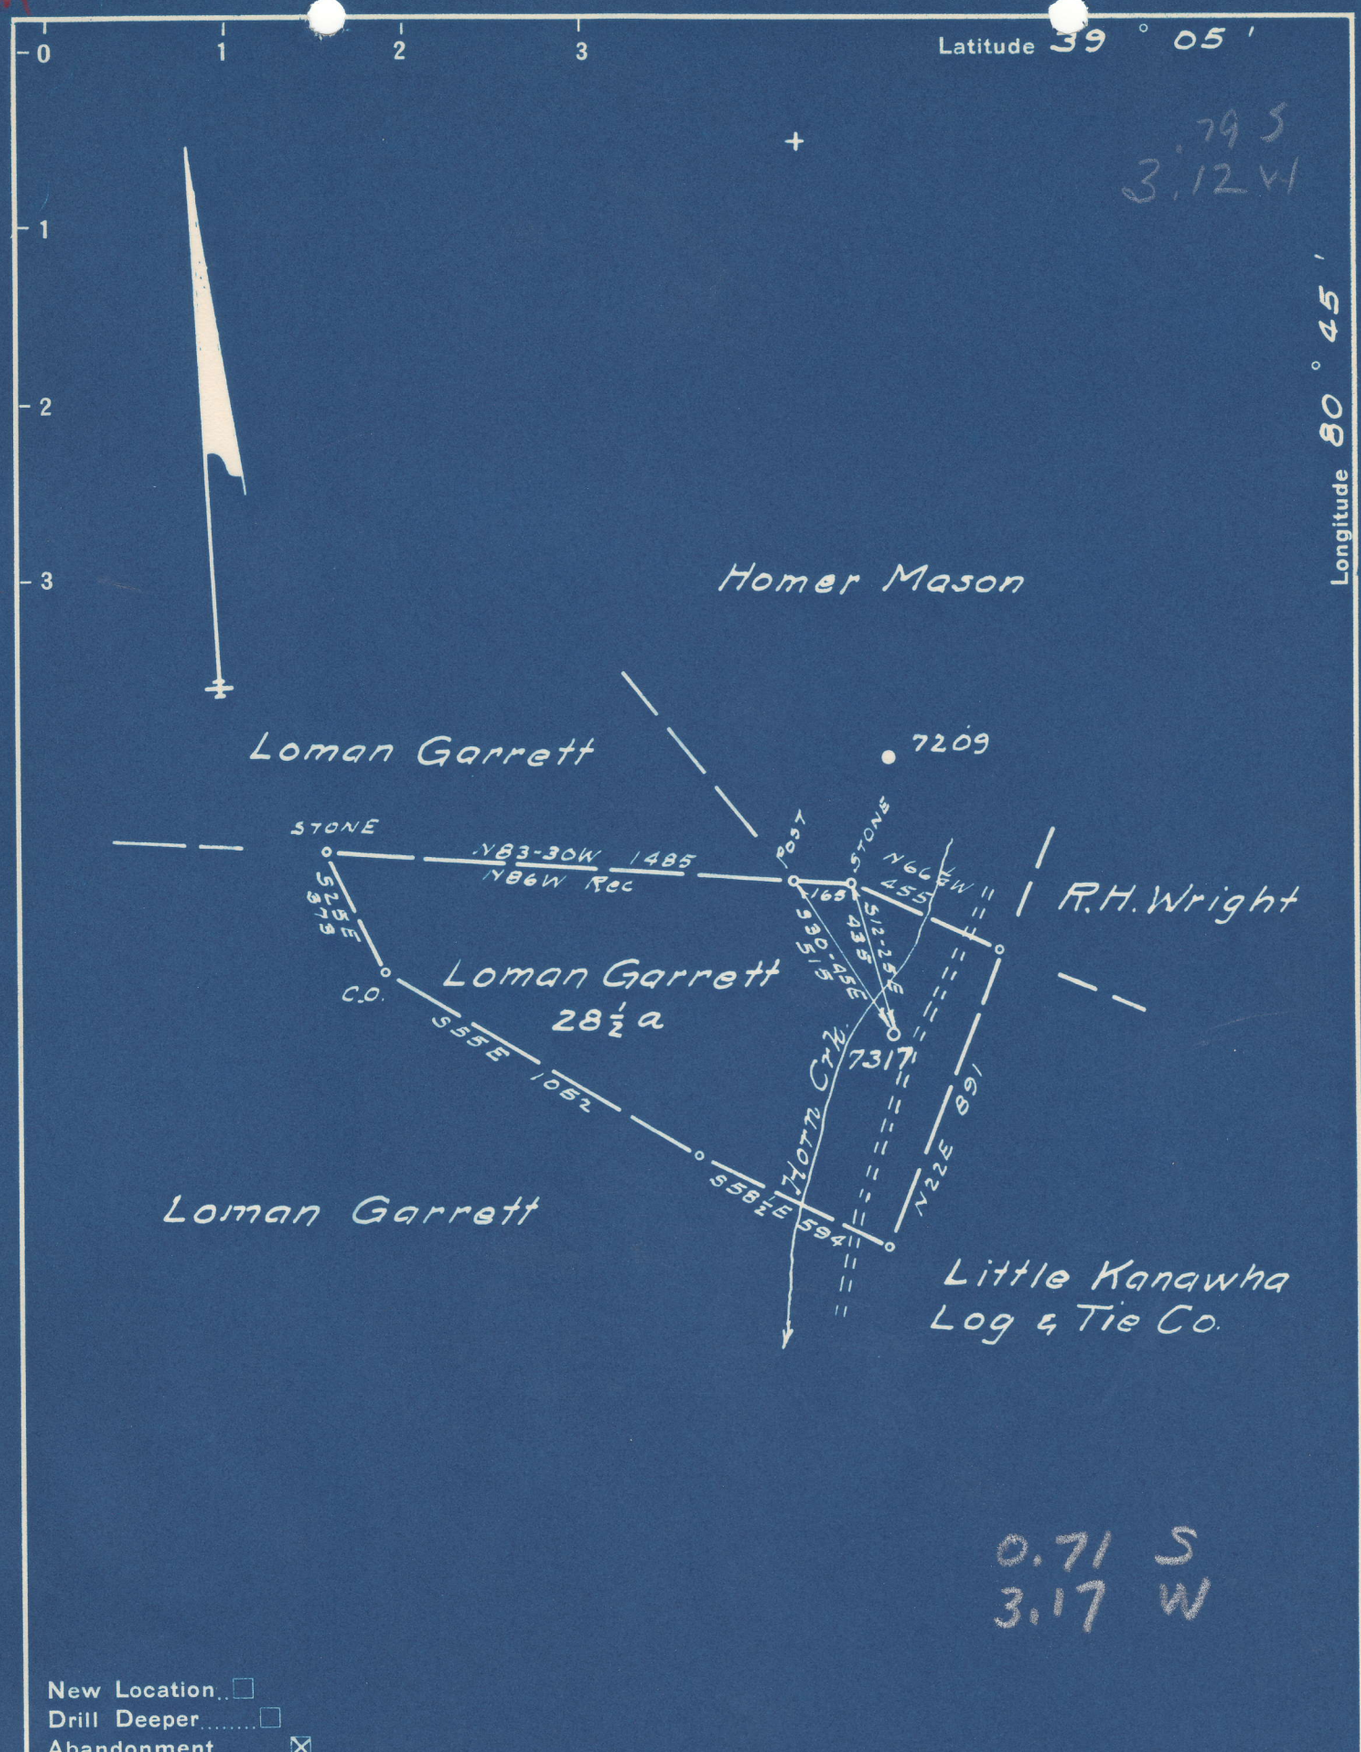

New Location ☐
Drill Deeper ☐
Abandonment ☒

Company Pittsburgh & W.Va. Gas Co.
Address Clarksburg W.Va.
Farm Loman Garrett
Tract _____ Acres 28½ Lease No. 12925
Well (Farm) No. 1 Serial No. 7317
Elevation (Spirit Level) 860 V.A.
Quadrangle Holbrook SE 2 3
County Gilmer District Troy
Engineer James Jeffries
Engineer's Registration No. 1084
File No. 165/12 Drawing No. _____
Date 8-10-49 Scale 1" = 500'

STATE OF WEST VIRGINIA
DEPARTMENT OF MINES
OIL AND GAS DIVISION
CHARLESTON

WELL LOCATION MAP

FILE NO. GIL-342-A

+ Denotes location of well on United States Topographic Maps, scale 1 to 62,500, latitude and longitude lines being represented by border lines as shown.

— Denotes one inch spaces on border line of original tracing.

"IMPERIAL" TRACING CLOTH
K & E CO., N.Y.