form ww6

THE GOOD 30H
EQT PRODUCTION COMPANY

SURFACE HOLE
UTM. NAD83, ZONE 17 IN METERS
N) 4,384,439.89 E) 555,208.10
NAD27, WVN FEET
N) 404,652.67 E) 1,758,518.17
GEO NAD27
LAT. 39.607844 LONG. -80.357092

BOTTOM HOLE
UTM. NAD83, ZONE 17 IN METERS
N) 4,384,305.47 E) 555,471.26
NAD27, WVN FEET
N) 404,197.20 E) 1,759,374.34
GEO NAD27
LAT. 39.606616 LONG. -80.354038

LANDING POINT 1
UTM. NAD83, ZONE 17 IN METERS
N) 4,384,346.74 E) 555,451.17
NAD27, WVN FEET
N) 404,333.72 E) 1,759,310.68
GEO NAD27
LAT. 39.606989 LONG. -80.354269


GRID NORTH


(TH) 6,637'
(BH) 5,777'


TOP HOLE LATITUDE: 39°37'30"
BOTTOM HOLE LATITUDE: 39°37'30"

(BH) BOTTOM HOLE LONGITUDE: 80°20'00"
(TH) TOP HOLE LONGITUDE: 80°20'00"

(BH) 6,667'
(TH) 6,219'

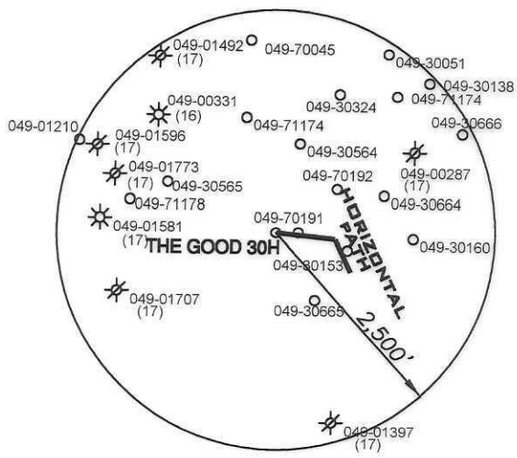


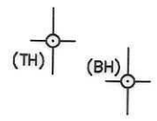

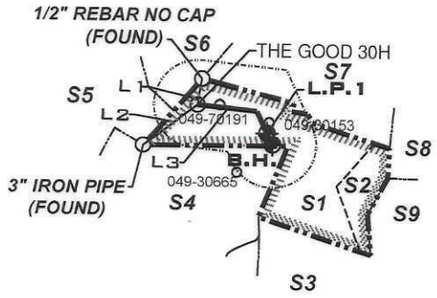

"BLOW-UP IS AVAILABLE ON PAGE 2"

DETAIL SKETCH "A"
N.T.S.

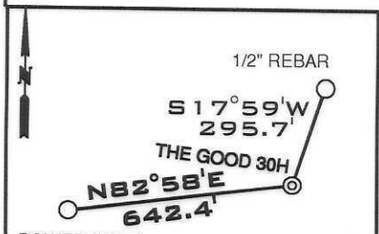

REFERENCES
SCALE 1"=500'

NOTES
1. BORE PATH BASED ON GRID NORTH.
2. NO WATER WELLS WITHIN 250' OF WELL WERE FOUND, NO DWELLINGS WITHIN 625' OF PAD CENTER WERE FOUND.
3. OWNERSHIP TAKEN FROM PUBLIC RECORDS OF MARION COUNTY, WV IN MARCH, 2026. COORDINATES AND WELL TIES BASED UPON DIFFERENTIAL GPS MEASUREMENTS.
4. WELL LOCATION REFERENCES ARE BASED UPON THE MAGNETIC MERIDIAN.
5. BOUNDARIES ALONG ROADWAYS ARE BASED UPON MEMORANDUM BY DICKIE, MCCAMEY & CHILCOTE, P.C. FILE 0058304.0401147

LINE	BEARING	DISTANCE
L1	N 09°29' E	295.70'
L2	S 52°50' W	775.82'
L3	S 84°02' E	680.37'
L4	S 25°00' E	274.00'
L5	S 25°00' E	150.63'

(+)DENOTES LOCATION ON UNITED STATES TOPOGRAPHIC MAPS

LEGEND
- SURFACE TRACTS
- WELL LATERAL
- UNIT BOUNDARY
- ADJOINER TRACTS
- 500' WELL BORE OFFSET

FILE NUMBER
DRAWING NUMBER: THE_GOOD_30H
SCALE 1" = 2000'
MINIMUM DEGREE OF ACCURACY 1/200
PROVEN SOURCE OF ELEVATION SUBMETER MAPPING
GRADE GPS

I, THE UNDERSIGNED, HEREBY CERTIFY THAT THIS PLAT IS CORRECT TO THE BEST OF MY KNOWLEDGE AND BELIEF AND SHOWS ALL THE INFORMATION REQUIRED BY LAW AND THE RULES ISSUED AND PRESCRIBED BY THE DEPARTMENT OF ENVIRONMENTAL PROTECTION

P.S. 708 David L Jackson

DAVID L JACKSON LICENSED NO. 708 STATE OF WEST VIRGINIA PROFESSIONAL SURVEYOR

SEAL

JACKSON SURVEYING INC.
P.O. Box 1460
Clarksburg, WV 26302
304-623-5851

STATE OF WEST VIRGINIA MONTANI SEMPER LIBERI

WVDEP
OFFICE OF OIL & GAS
601 57TH STREET, SE
CHARLESTON, WV 25304

DATE: JULY 14, 2026
OPERATORS WELL NO. THE GOOD 30H
API WELL NO. 47 — 049 — 02622
STATE COUNTY PERMIT

WELL TYPE: OIL ___ GAS X LIQUID INJECTION ___ WASTE DISPOSAL ___
(IF "GAS") PRODUCTION X STORAGE ___ DEEP ___ SHALLOW X

LOCATION ELEVATION 1463.3' WATERSHED (HUC 10) PYLES FORK OF BUFFALO CREEK (HUC-10)
DISTRICT MANNINGTON COUNTY MARION
QUADRANGLE MANNINGTON 7.5' LEASE NUMBER SEE WW-6A1 FORM

COUNTY NAME

10/30/2026

SURFACE OWNER RICHARD C. & KELLY J. WHEAT ACREAGE 50
ROYALTY OWNER JACOB G. FORD LEASE NO. 284139004 LEASE ACREAGE 58
PROPOSED WORK: DRILL X CONVERT ___ DRILL DEEPER ___ REDRILL ___ FRACTURE OR STIMULATE X PLUG OFF OLD FORMATION ___
PERFORATE NEW FORMATION ___ OTHER PHYSICAL CHANGE (SPECIFY) ___
PLUG & ABANDON ___ CLEAN OUT & REPLUG ___

PERMIT


TARGET FORMATION MARCELLUS ESTIMATED DEPTH TVD: 8,073' TMD: 8,532'
WELL OPERATOR EQT PRODUCTION COMPANY DESIGNATED AGENT JOSEPH C. MALLOW
ADDRESS 2200 ENERGY DRIVE CANONSBURG, PA 15317 ADDRESS 427 MIDSTATE DRIVE CLARKSBURG, WV 25301


Z:\2026 BACKUPS\1-02-26 DJ\EQT\THE GOOD, THE BAD, & THE UGLY MASTER 1-09-25\WELL PLAT\THE GOOD\THE GOOD 30H\THE GOOD 30H WELL PLAT 7-15-26.DWG
FRIDAY AUGUST 21 2026 09:15AM

form ww6

THE GOOD 30H
EQT PRODUCTION COMPANY

LEGEND
SURFACE TRACTS
WELL LATERAL
UNIT BOUNDARY
ADJOINER TRACTS
500' WELL BORE OFFSET

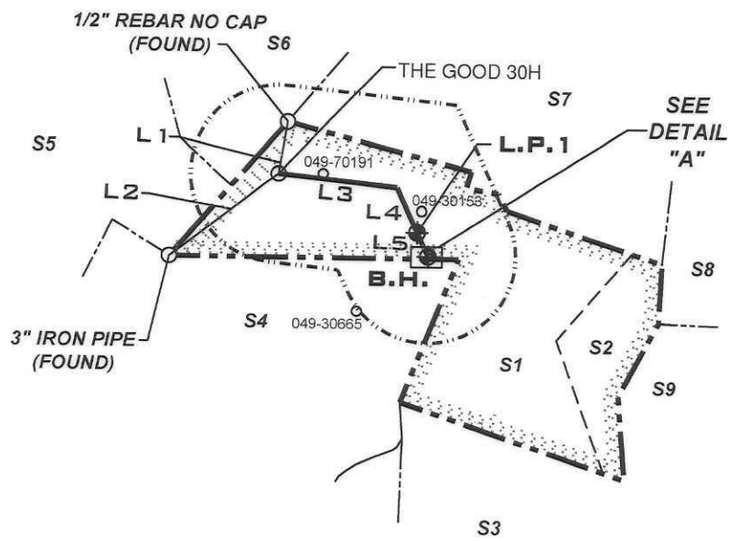

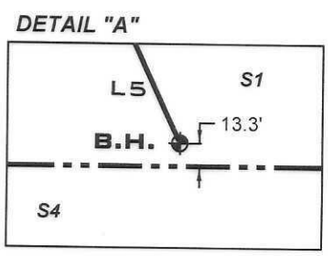

Number	Tax Map -Parcel	Surface Owner	Acres
S1	12-20-42	RICHARD C. & KELLY J. WHEAT	50
S2	12-18-13_a	JAMES P. & FRANCES E. CARPER	8
S3	12-19-1	LINDA L. & LOUIS D. POSTER	30.1875
S4	12-20-41	RHONDA S. STURM	72
S5	12-30-31	MARION COUNTY COAL RESOURCES, INC.	61.5
S6	12-20-29	ROSETTA MOORE - LIFE	88.5
S7	12-20-43	RICHARD C. & KELLY J. WHEAT	47.84
S8	12-18-13_b	JAMES P. & FRANCES E. CARPER	55.162
S9	12-18-12	FRANKLIN E. & TRACIE A. HELDRETH	83.74

DAVID L JACKSON
LICENSED
NO. 708
STATE OF
WEST VIRGINIA
PROFESSIONAL SURVEYOR

P.S. 708 David L Jackson

SCALE 1" = 1000'

10/30/2026

OPERATOR'S
WELL #: THE GOOD 30H
DISTRICT: Mannington
COUNTY: Marion
STATE: WV
API #: 4704902622

WELL PLAT
PAGE 2 OF 2
DATE: 07/14/2026

Z:\2026 BACKUPS\1-02-26 DJ\EQT\THE GOOD, THE BAD, & THE UGLY MASTER 1-09-25\WELL PLAT\THE GOOD\THE GOOD 30H\THE GOOD 30H WELL PLAT 7-15-26.DWG
FRIDAY AUGUST 21 2026 09:16AM