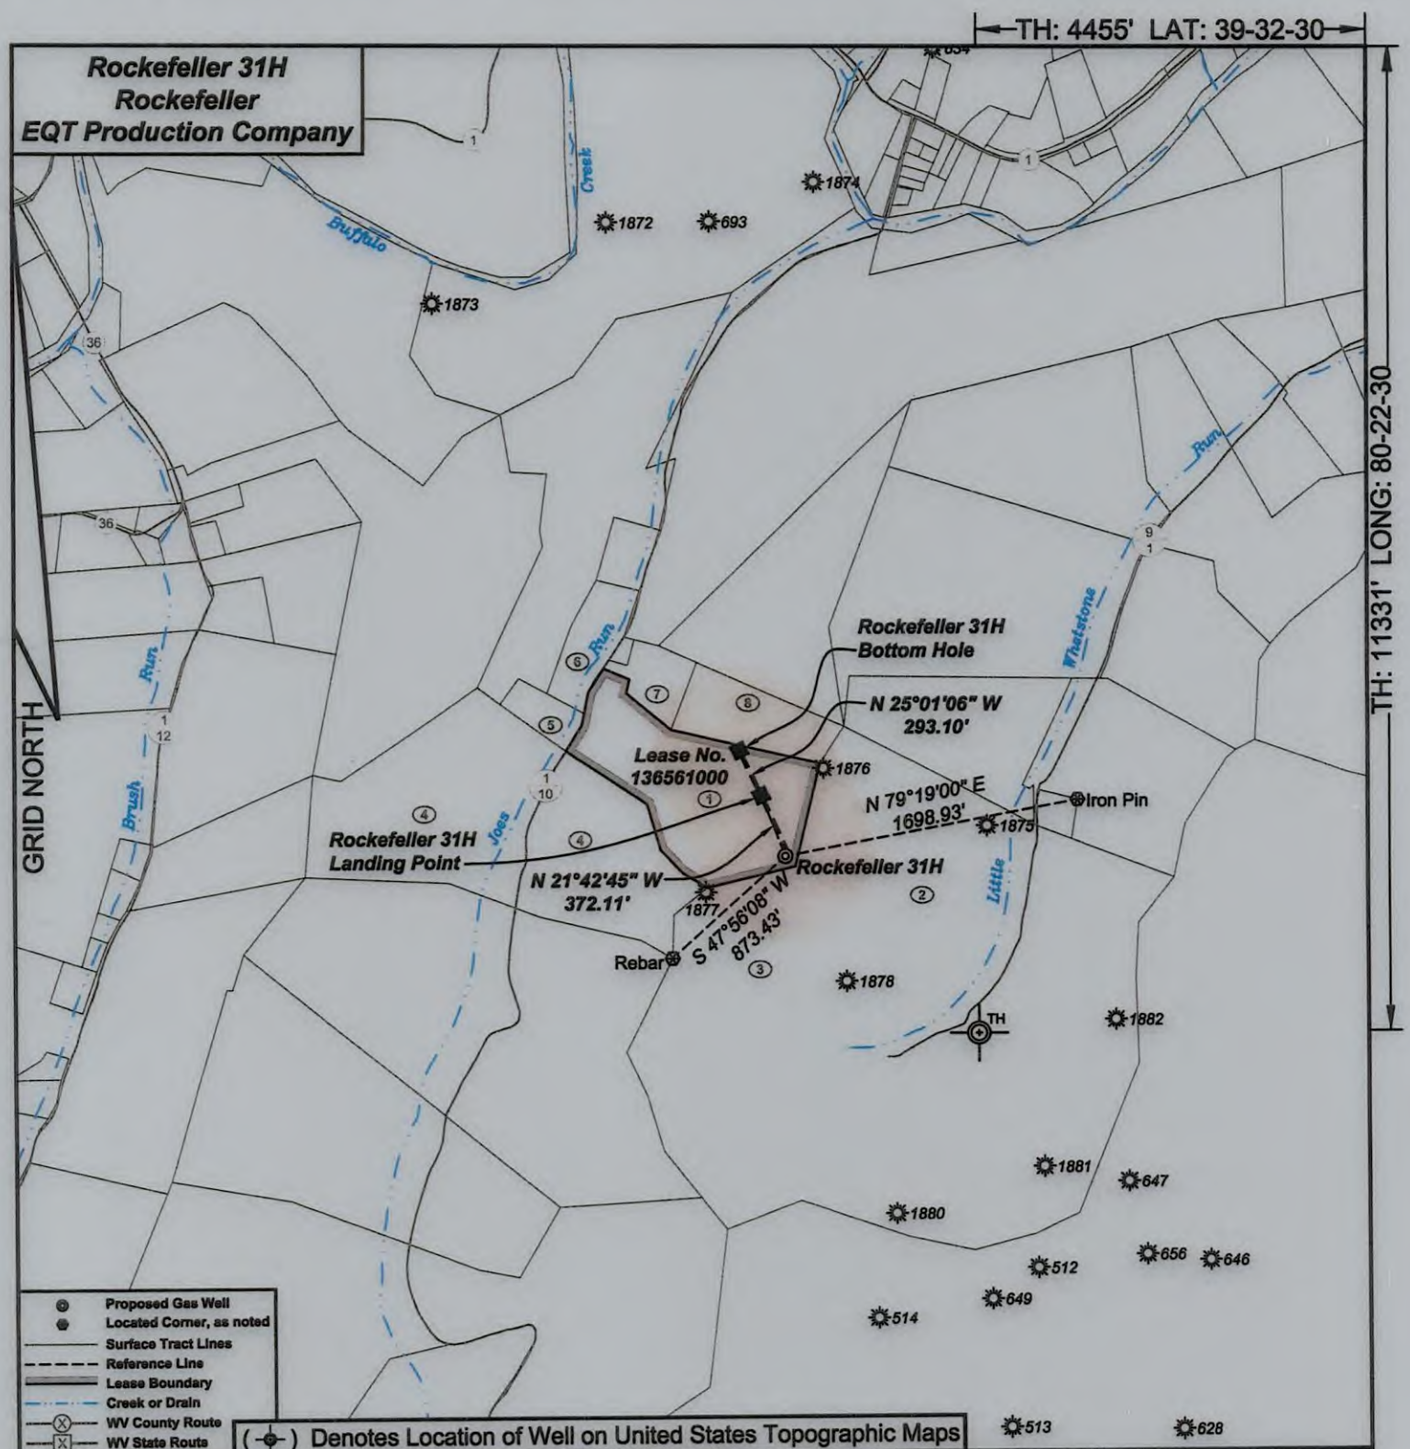


ALLEGHENY SURVEYS, INC.

I, the undersigned, hereby certify that this plat is correct to the best of my knowledge and belief and shows all the information required by law and the regulations issued and prescribed by the Department of Environmental Protection.

P.S. 2092

Ben R. Singleton LICENSED NO. 2092 STATE OF WEST VIRGINIA PROFESSIONAL SURVEYOR

SEAL

FILE NO: 01-25
DRAWING NO: Rockefeller 31H
SCALE: 1" = 1000'
MINIMUM DEGREE OF ACCURACY: 1:2500
PROVEN SOURCE OF ELEVATION: NGS CORS Station

STATE OF WEST VIRGINIA
DEPARTMENT OF ENVIRONMENTAL PROTECTION
OIL AND GAS DIVISION

DATE: July 6 20 26
OPERATOR'S WELL NO.: Rockefeller 31H

API WELL NO
47 - 049 - D2623
STATE COUNTY PERMIT

WELL TYPE: ☐ OIL ☒ GAS ☐ LIQUID INJECTION ☐ WASTE DISPOSAL
(IF GAS) PRODUCTION : ☐ STORAGE ☐ DEEP ☒ SHALLOW
LOCATION: ELEVATION: 1431' WATERSHED Buffalo Creek QUADRANGLE: Glover Gap
DISTRICT: Mannington COUNTY: Marion
SURFACE OWNER: Charles M. & Sally J. Kolb ACREAGE: 33.63
ROYALTY OWNER: EQT Production Company, et al. LEASE NO: 136561000 ACREAGE: 37
PROPOSED WORK: ☒ DRILL ☐ CONVERT ☐ DRILL DEEPER ☒ FRACTURE OR STIMULATE ☐ PLUG OFF OLD FORMATION
☐ PERFORATE NEW FORMATION ☐ OTHER PHYSICAL CHANGE IN WELL (SPECIFY)
☐ PLUG AND ABANDON ☐ CLEAN OUT AND REPLUG TARGET FORMATION: Marcellus ESTIMATED DEPTH: 8238'

10/30/2026

WELL OPERATOR: EQT Production Company
ADDRESS: 2200 Energy Drive
Canonsburg, PA 15317


DESIGNATED AGENT: Joseph C. Mallow
ADDRESS: 427 Midstate Drive
Clarksburg, WV 26301

Rockefeller 31H
Rockefeller
EQT Production Company

Tract I.D.	Tax Map No.	Parcel No.	County	District	Surface Tract Owner	Acres
1	65	21	Marion	Mannington	Charles M. & Sally J. Kolb	33.63
2	65	42	Marion	Mannington	Leora J. Smith	84
3	65	22	Marion	Mannington	Leora J. Smith	58.75
4	64	26	Marion	Mannington	Gregory & Nancy Hoyt	43
5	64	27.4	Marion	Mannington	Edward L. Gump	2.2
6	64	27	Marion	Mannington	Ronald J. & Katina L. Gump	4.4
7	65	20.2	Marion	Mannington	William B. & Goldie M. Hayes	3
8	65	20	Marion	Mannington	Susie Talkington	5.75

10/30/2026

Well References

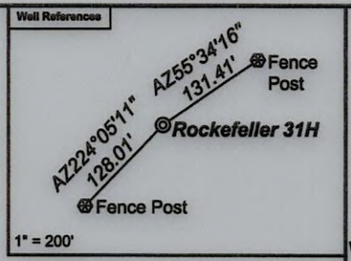

Notes:


Rockefeller 31H coordinates are
NAD 27 N: 369,282.51 E: 1,748,618.65
NAD 27 Lat: 39.511259 Long: -80.279361
NAD 83 UTM N: 4,373,613.50 E: 552,371.47

Rockefeller 31H Landing Point coordinates are
NAD 27 N: 369,628.21 E: 1,748,480.98
NAD 27 Lat: 39.512205 Long: -80.279859
NAD 83 UTM N: 4,373,718.12 E: 552,327.78

Rockefeller 31H Bottom Hole coordinates are
NAD 27 N: 369,893.82 E: 1,748,357.02
NAD 27 Lat: 39.512931 Long: -80.280307
NAD 83 UTM N: 4,373,798.41 E: 552,288.66

West Virginia Coordinate system of 1983 (North Zone) based upon Differential GPS Measurements.
Plat orientation, corner and well ties are based upon the grid north meridian.
Well location references are based upon the grid north meridian.
UTM coordinates are NAD83, Zone 17, Meters.

Lease No.	Owner	Acres
136561000	EQT Production Company, et al.	37

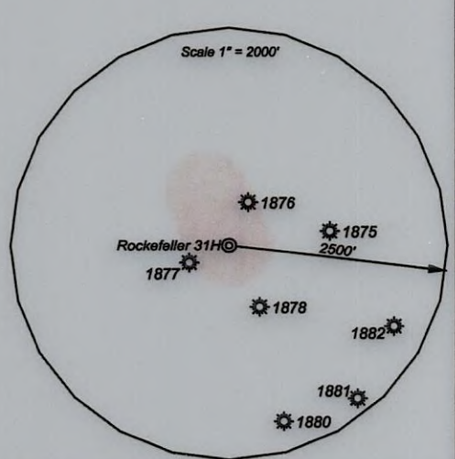

47-049-02623