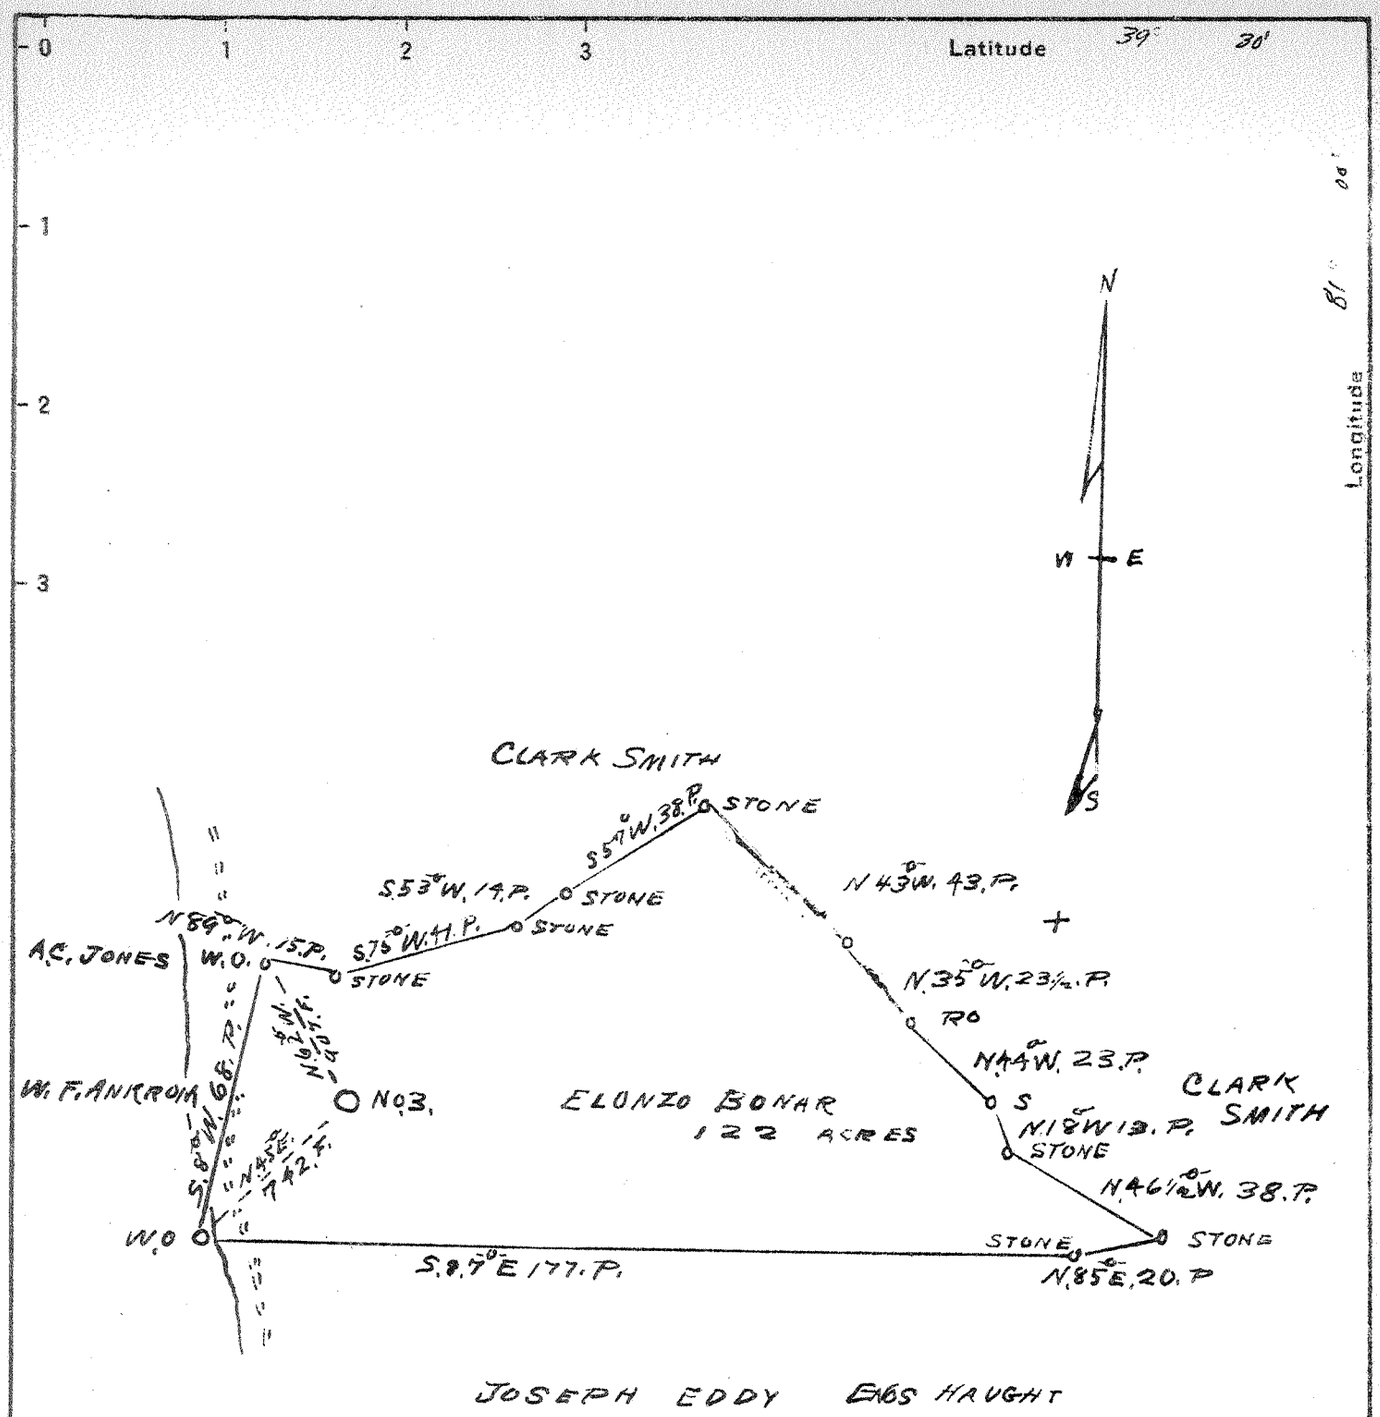

W - 1.75'
S - 5.05'

New Location
Drill Deeper
Abandonment

Sheet #2

Company GASTO OIL COMPANY
Address CHARLESTON W. VA
Farm ELONZO BONAR
Tract 4 Acres 122 Lease No.
Well (Farm) No. 3 Serial No.
Elevation (Spirit Level) 774
Quadrangle ST. MARYS NE
County PLEASANTS District UNION
Engineer J. U. Dunbar
Engineer's Registration No. 65
File No. C-23-L Drawing No.
Date April 21st 1938 Scale 40. RODS To 1. INCH

STATE OF WEST VIRGINIA
DEPARTMENT OF MINES
OIL AND GAS DIVISION
CHARLESTON

WELL LOCATION MAP

FILE NO. PLEAS-157A

+ Denotes location of well on United States Topographic Maps, scale 1 to 62,500, latitude and longitude lines being represented by border lines as shown.

— Denotes one inch spaces on border line of original tracing.