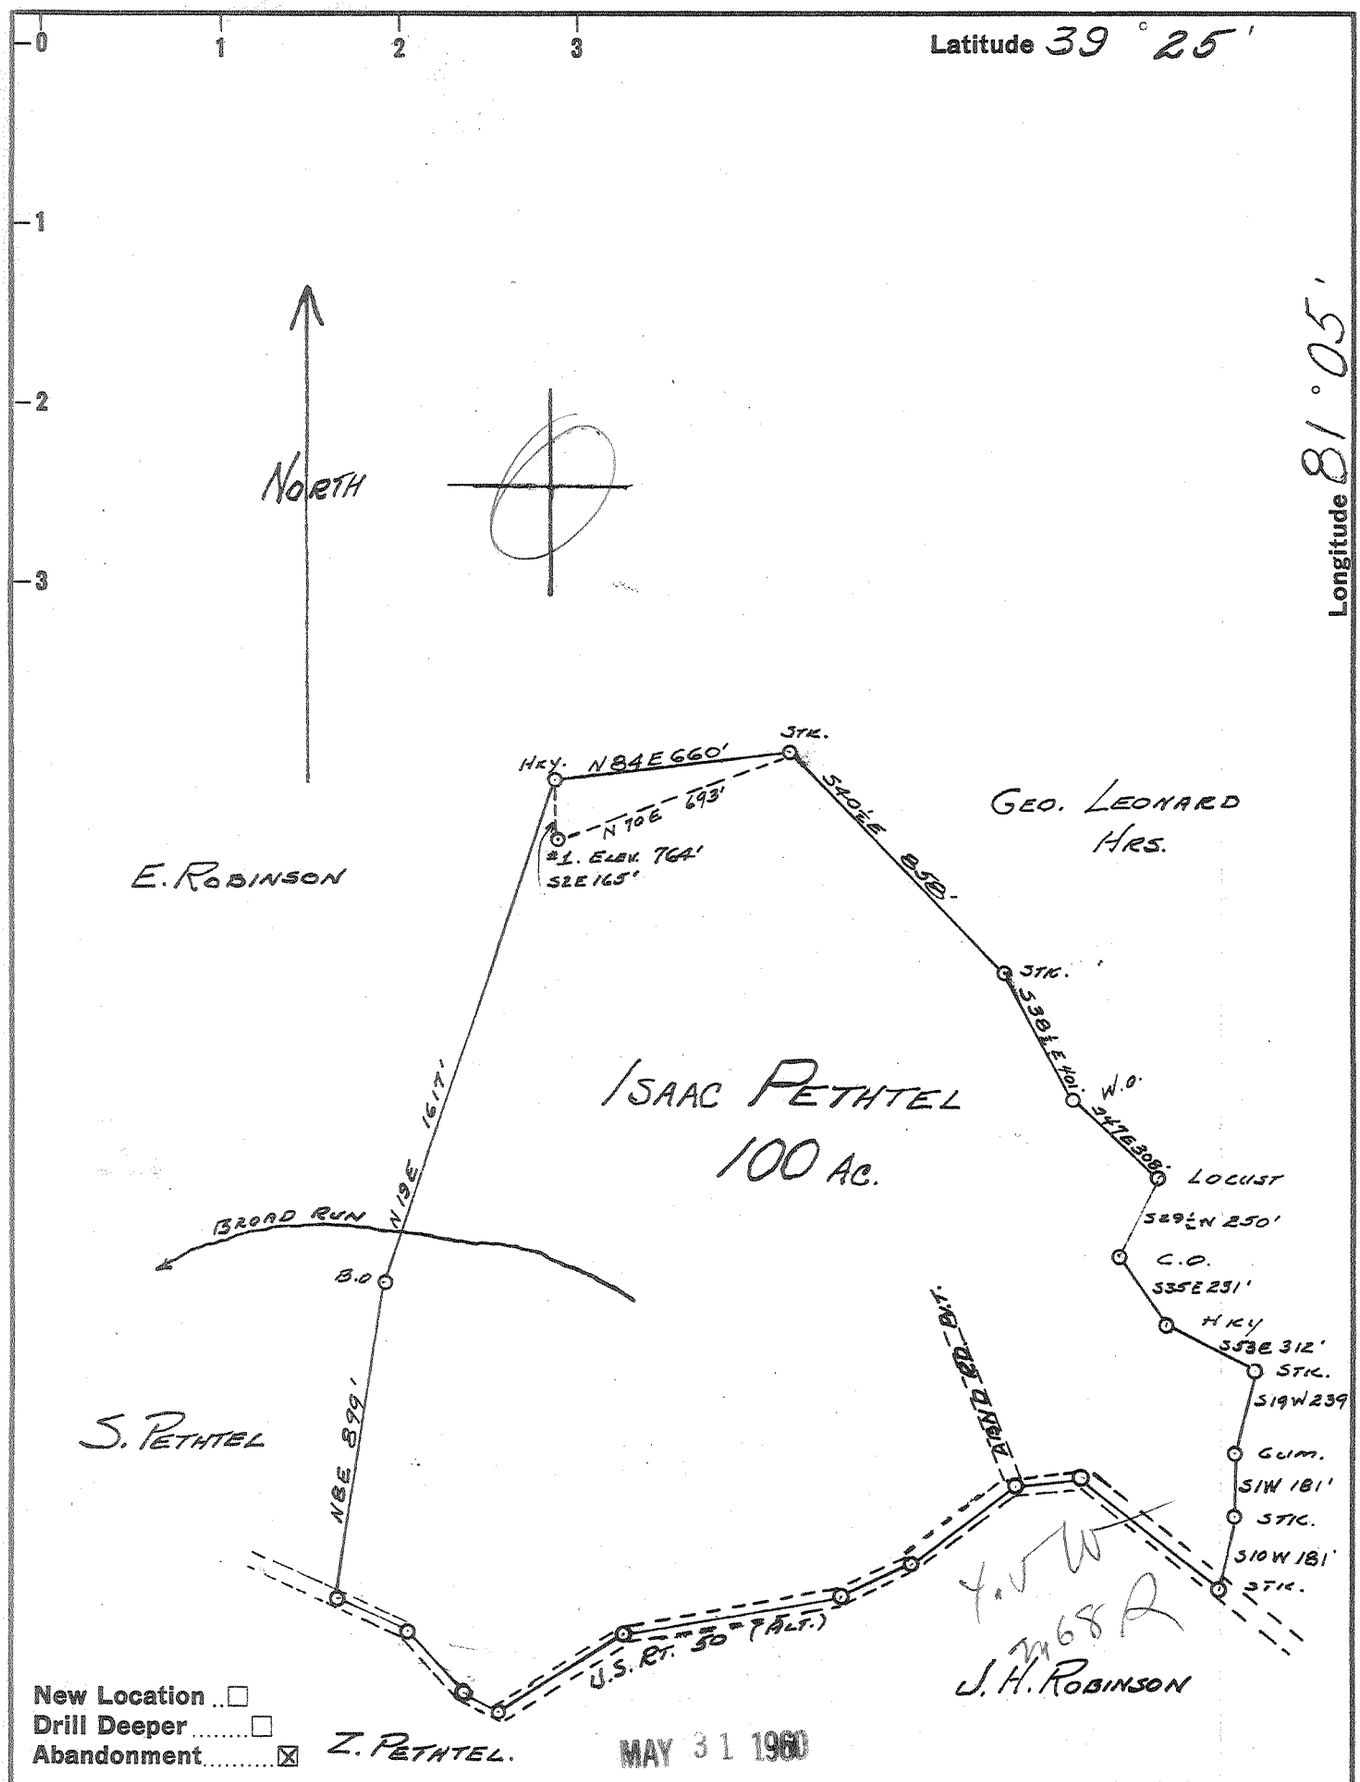

Company HART & HAMILTON
Address ST. MARYS, WEST VIRGINIA.
Farm ISAAC PETHTELL
Tract ____ Acres 100 Lease No. ____
Well (Farm) No. 1 Serial No. 80
Elevation (Spirit Level) 764 FT.
Quadrangle ST. MARYS
County PLEASANTS District WASHINGTON
Engineer JOHN W. HAMILTON
Engineer's Registration No. 2274
File No. ____ Drawing No. ____
Date MAY 1, 1960 Scale 1" = 500'

K+E 156 IMPERIAL TRACING CLOTH T. M. 64120

STATE OF WEST VIRGINIA
DEPARTMENT OF MINES
OIL AND GAS DIVISION
CHARLESTON

WELL LOCATION MAP

FILE NO. PLEAS-807-A

+ Denotes location of well on United States Topographic Maps, scale 1 to 62,500, latitude and longitude lines being represented by border lines as shown.

— Denotes one inch spaces on border line of original tracing.

ISAAC PETHTEL NO. 1 (80) — HART & HAMILTON — PLEAS-807-A