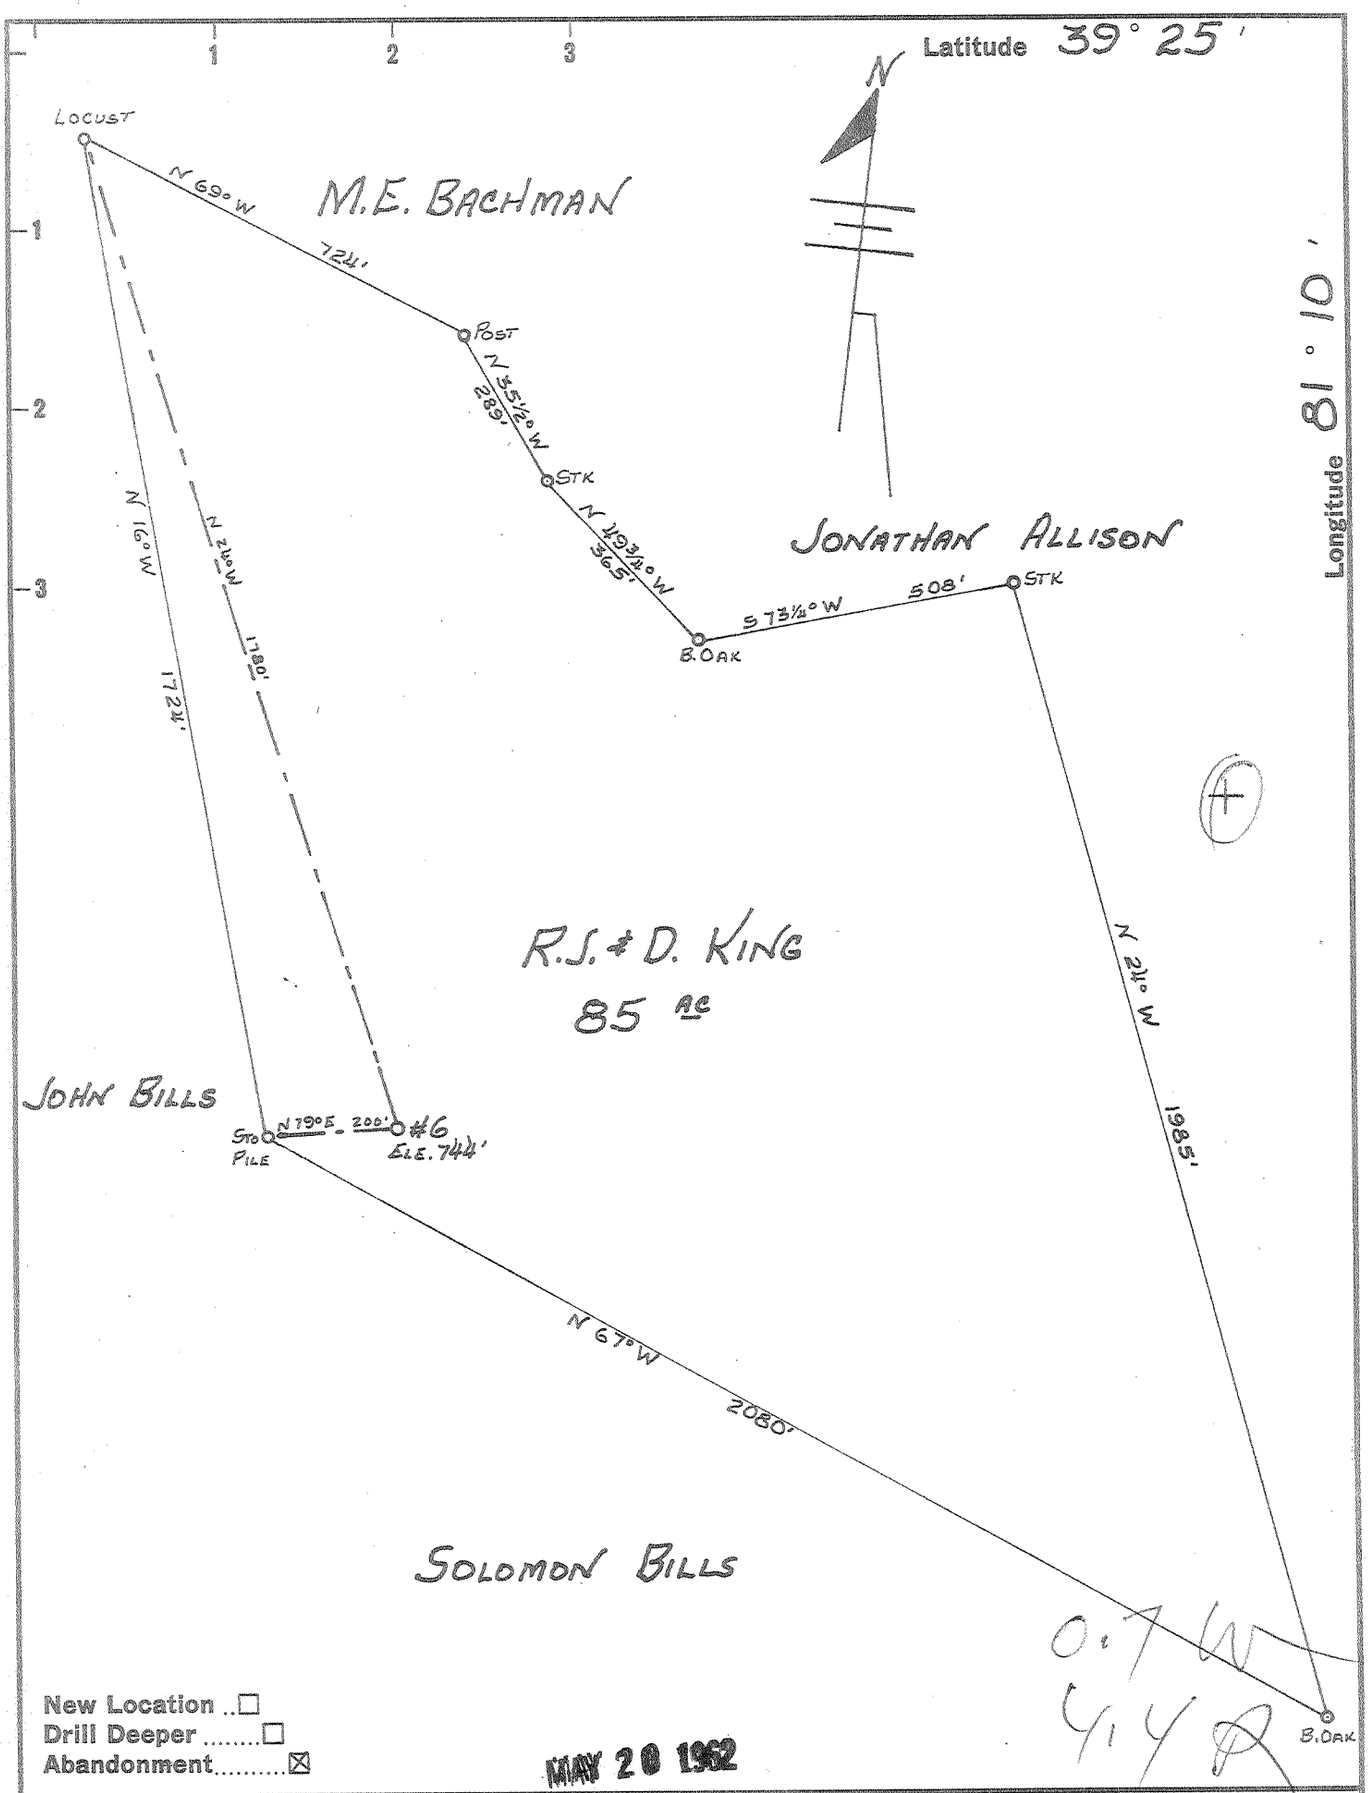

New Location ..☐
Drill Deeper .....☐
Abandonment.....☒

MAY 20 1962

Company LEONARD HART
Address 702 2ND ST. ST. MARYS, W. VA.
Farm R.J. + D. KING
Tract _____ Acres 85 Lease No. _____
Well (Farm) No. 6 Serial No. _____
Elevation (Spirit Level) 744'
Quadrangle ST. MARYS
County PLEASANTS District McKIM
Engineer John W. Hamilton
Engineer's Registration No. 2274
File No. _____ Drawing No. _____
Date 9-15-61 Scale 1" = 300'

STATE OF WEST VIRGINIA
DEPARTMENT OF MINES
OIL AND GAS DIVISION
CHARLESTON

WELL LOCATION MAP

FILE NO. PLEAS-953-A

+ Denotes location of well on United States Topographic Maps, scale 1 to 62,500, latitude and longitude lines being represented by border lines as shown.

— Denotes one inch spaces on border line of original tracing.

K&E 156 IMPERIAL TRACING CLOTH T.M. 66737

R. J. & D. KING No. 6 — LEONARD HART — PLEAS-953-A