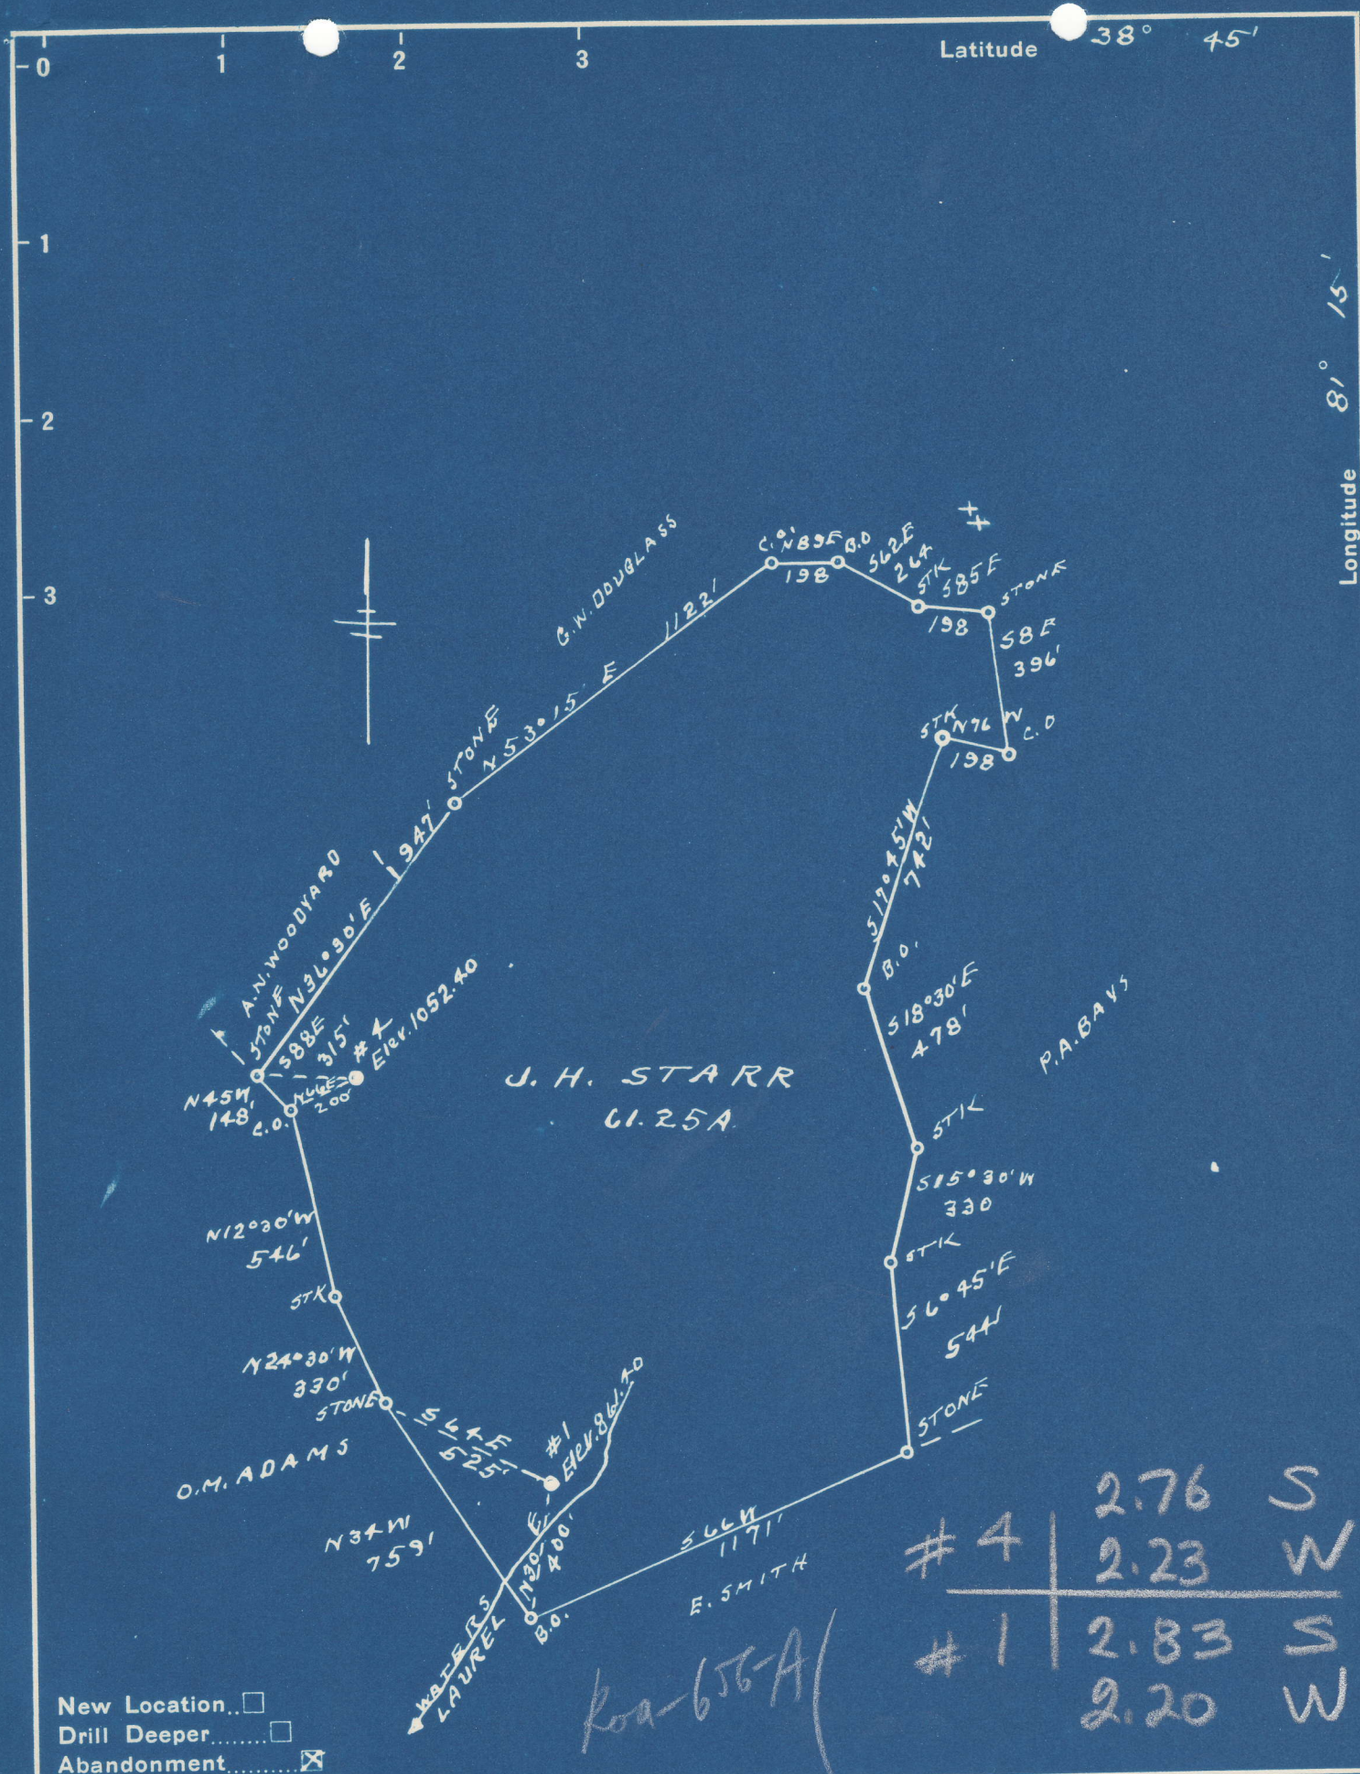

Company THE INTERSTATE PIPE & SUPPLY CO.

Address MARIETTA, OHIO.

Farm J. H. STARR

Tract _____ Acres 61-25 Lease No. _____

Well (Farm) No. 5 1-4 Serial No. _____

Elevation (Spirit Level) #1- 861.40 #4- 1052.40

Quadrangle WALTON

County ROANE District SMITHFIELD

Engineer L. F. Dye

Engineer's Registration No. 804

File No. _____ Drawing No. _____

Date 7-21-49 Scale 1" = 500'

"IMPERIAL" TRACING CLOTH
K & E CO., N. Y.

NE

STATE OF WEST VIRGINIA
DEPARTMENT OF MINES
OIL AND GAS DIVISION
CHARLESTON

See microfilm for Well Record

WELL LOCATION MAP

FILE NO. ROA-651-A-#4

#1 - 656-A

+ Denotes location of well on United States Topographic Maps, scale 1 to 62,500, latitude and longitude lines being represented by border lines as shown.

— Denotes one inch spaces on border line of original tracing.

(199)